






East Elevation Proposed

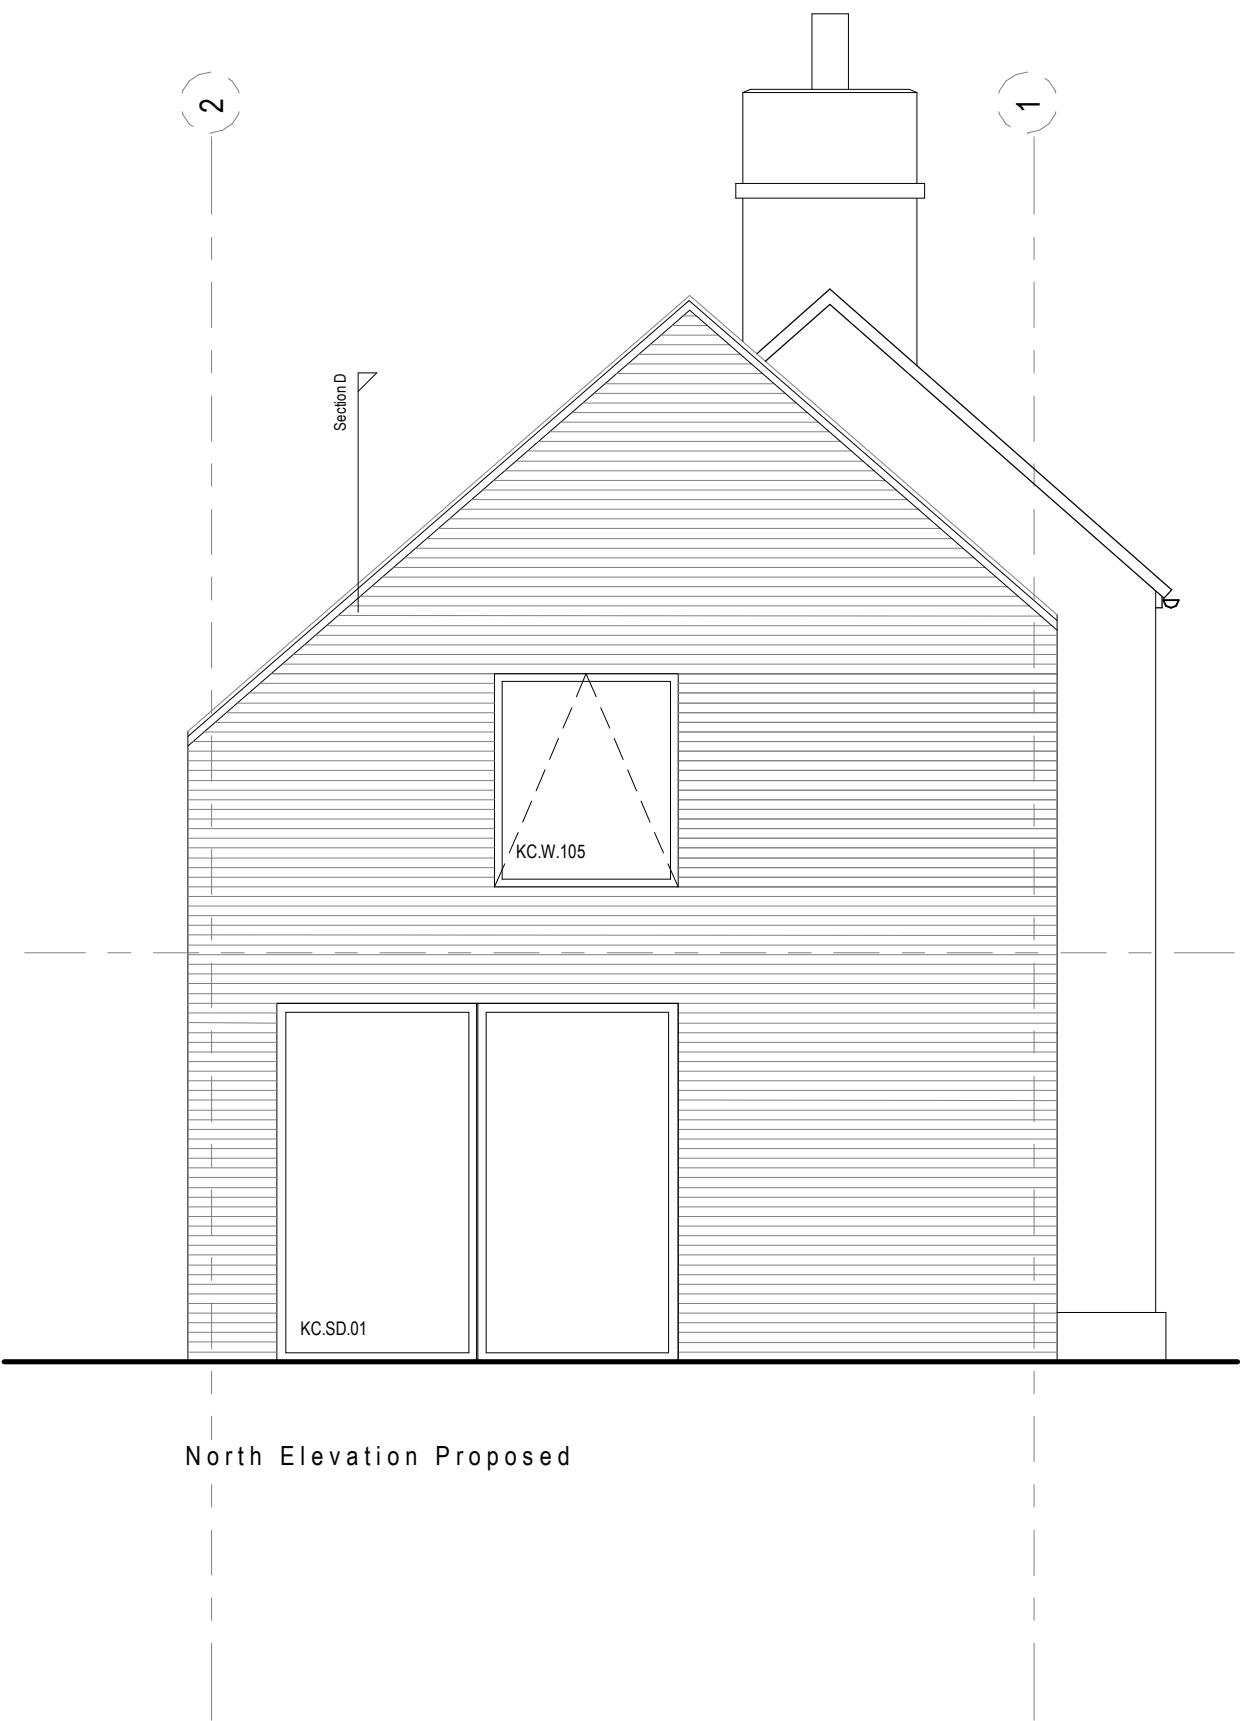

North Elevation Proposed

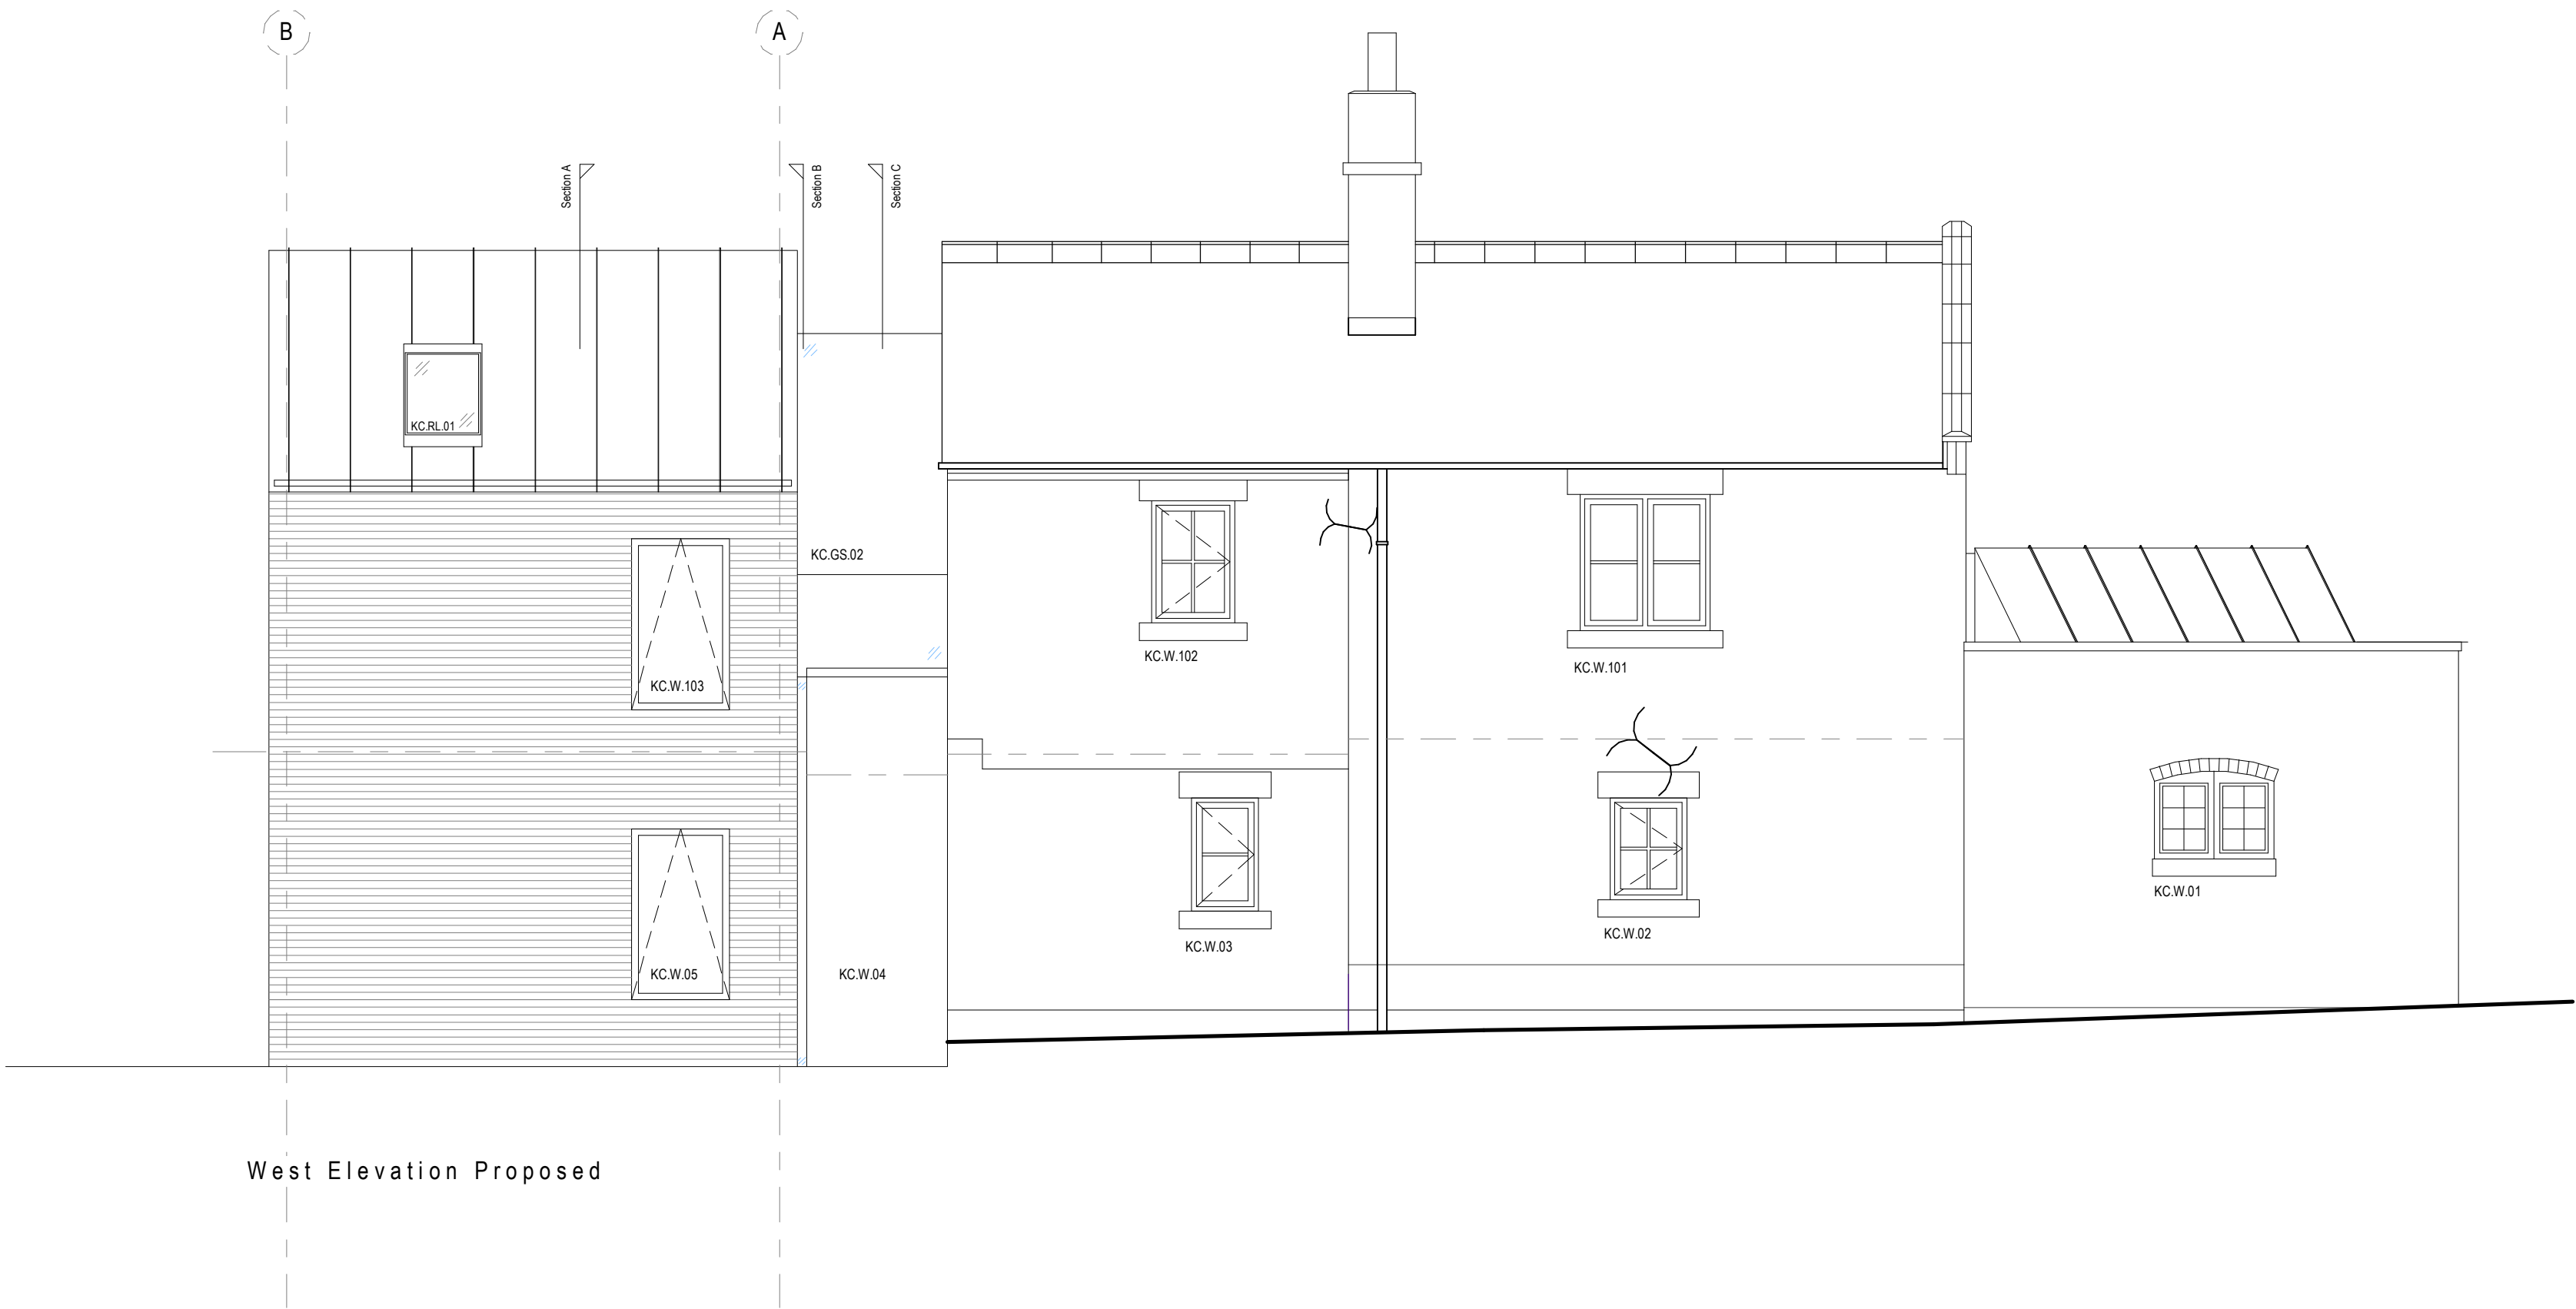

West Elevation Proposed

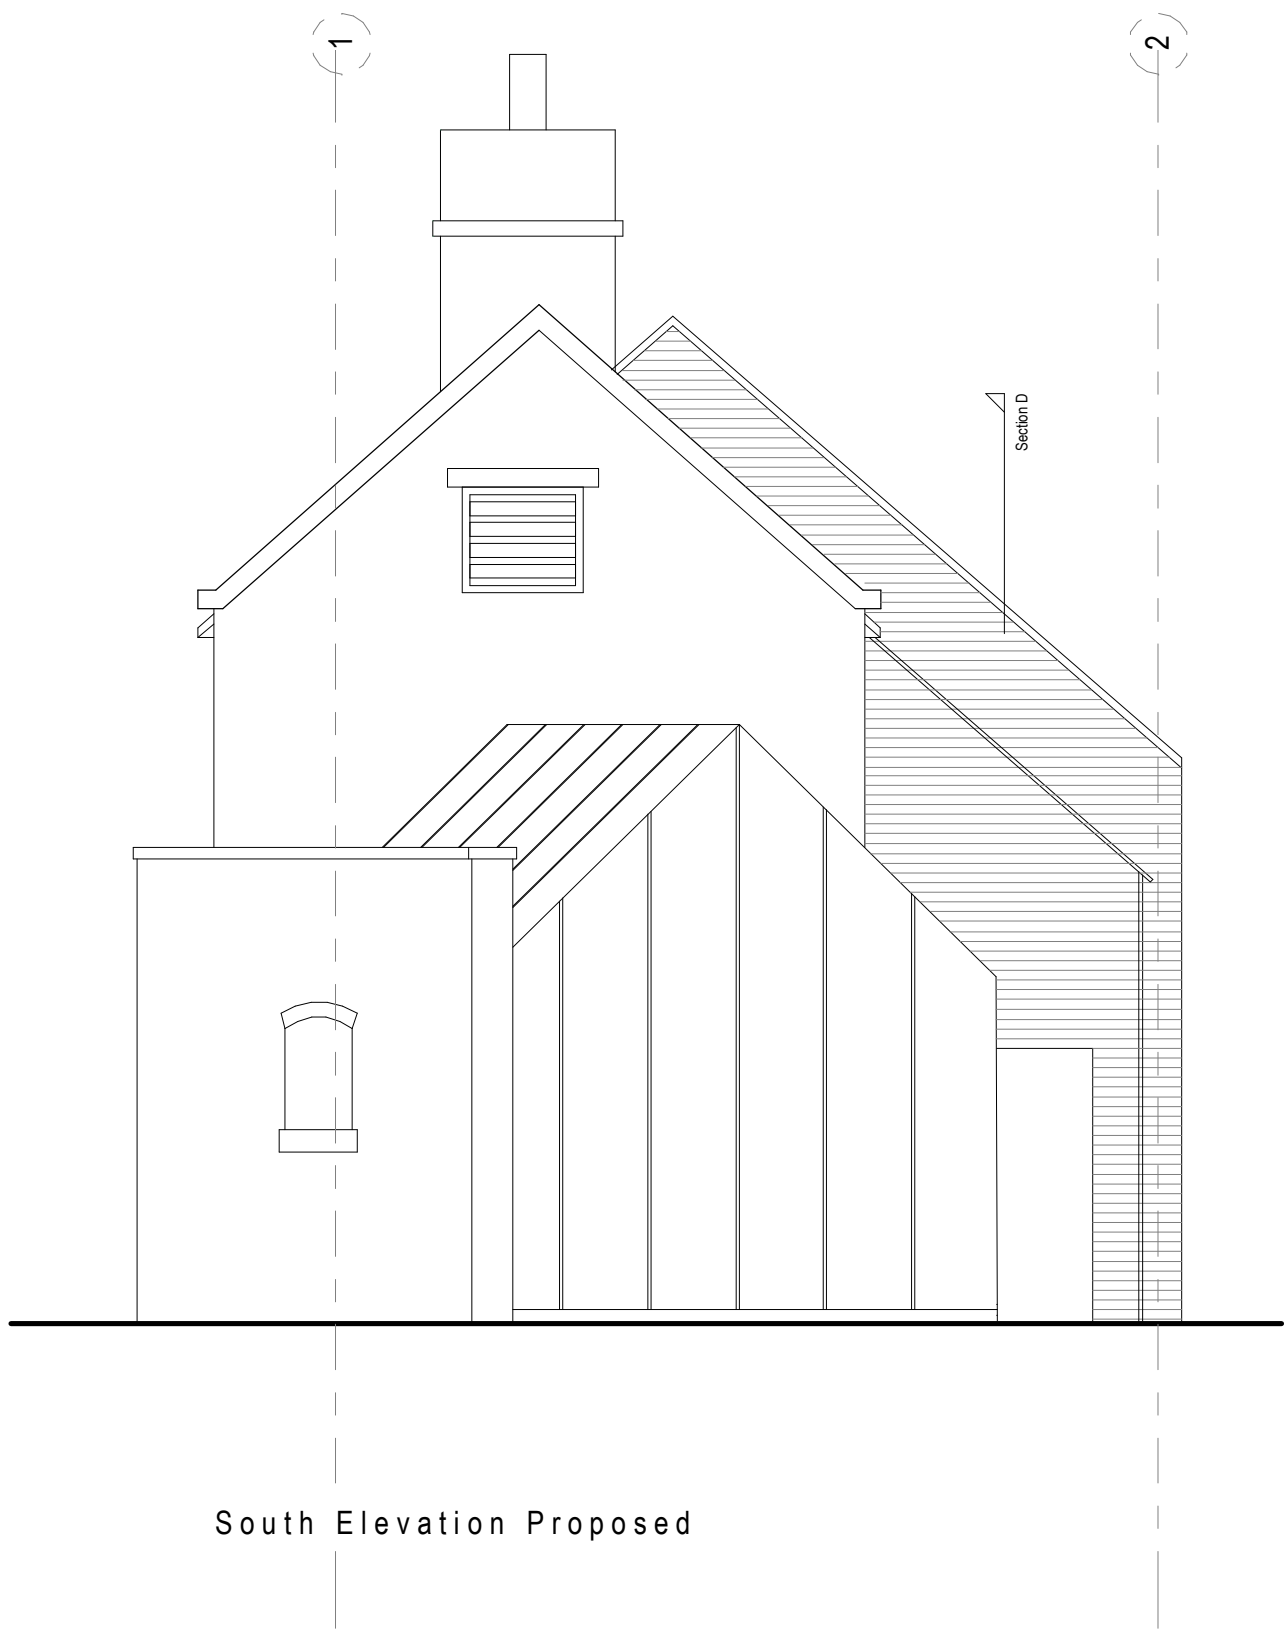

South Elevation Proposed

A	04/11/24	KJH Drawn	Window details revised									
	Date		Description									
ctdarchitects			Clerk Bank House Clerk Bank LEEK Staffordshire ST13 5HE									
			t: 01538 373477 e: info@ctdarchitects.co.uk f: 01538 386503 w: www.ctdarchitects.co.uk									
Client			Project Proposed Development									
StoneOak Holdings Ltd.			Haregate Hall, Leek									
Title			Kitchen Cottage Proposed Elevations									
Scale			1:50	Size	A1	Drawn	KJH	Chk'd	-	Date	03/11/23	
Status			DRAFT									
Job No.			2051		Drawing No		AL405		Rev.			A