
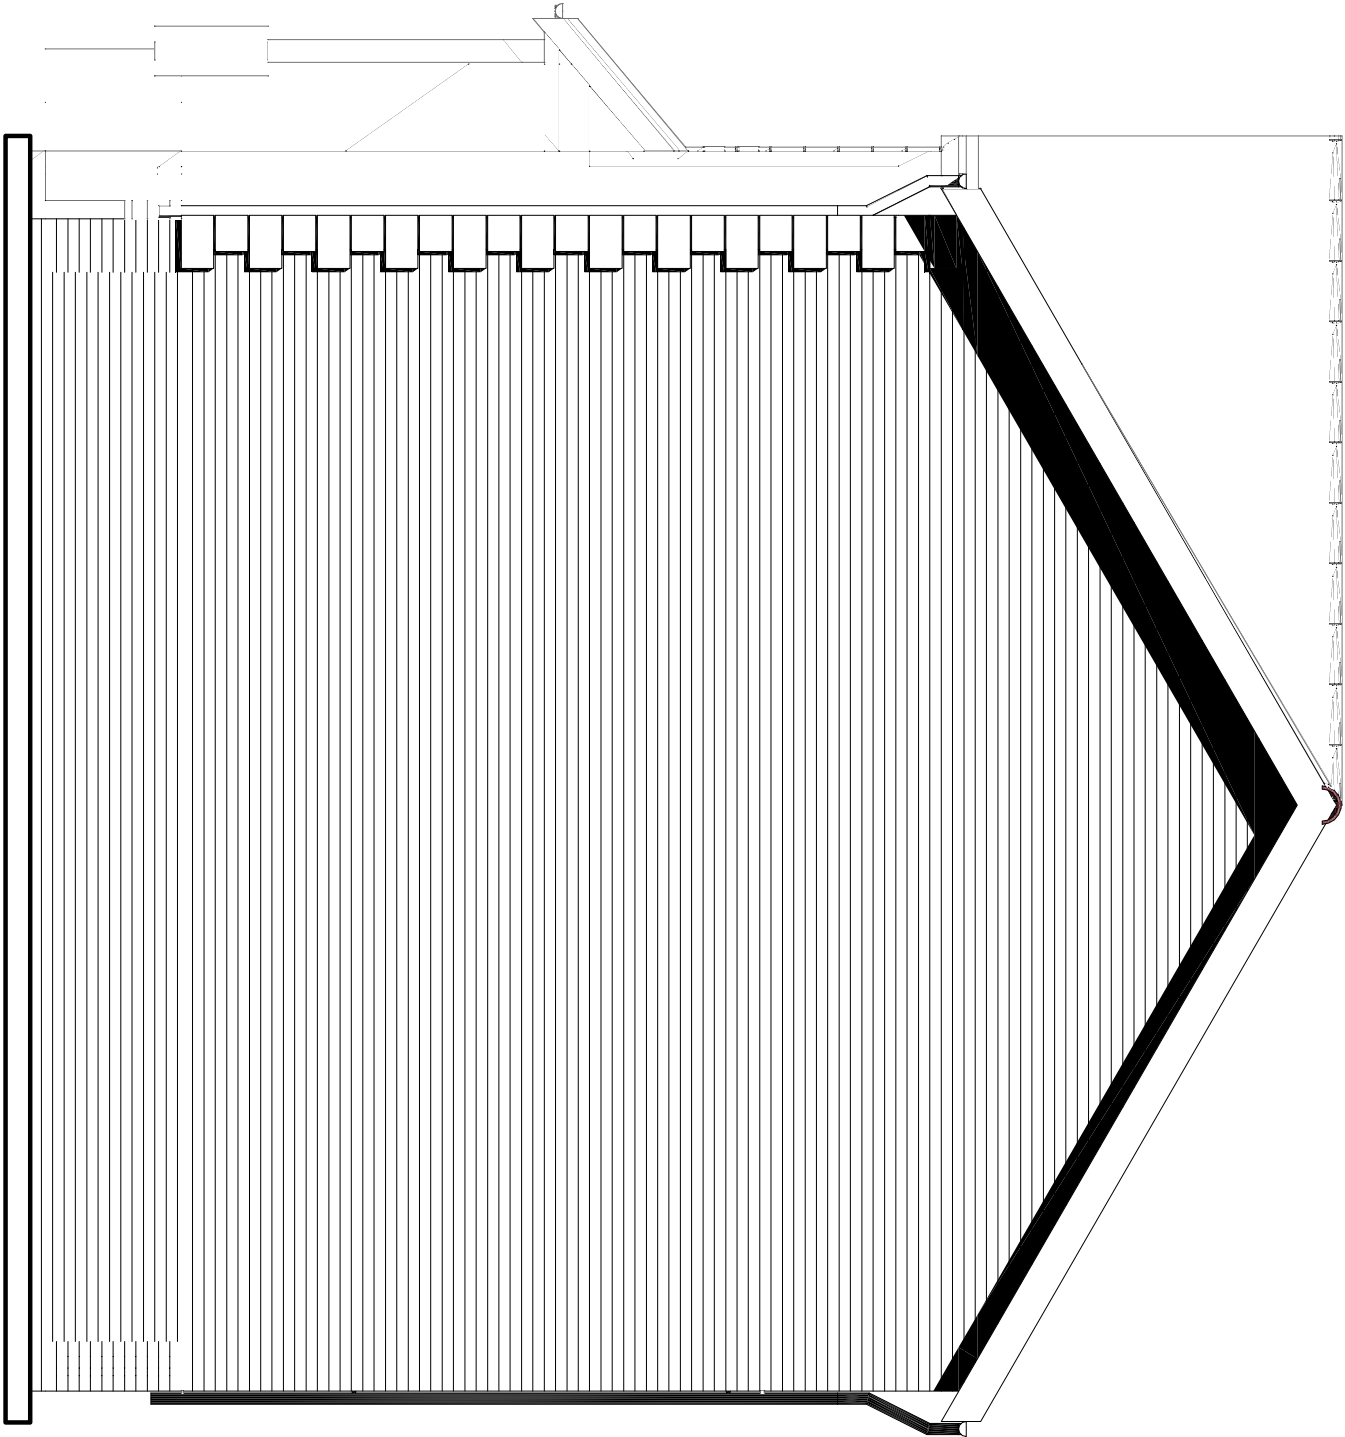


 

NORTH ELEVATION


Rev.	Description	By	Date
------	-------------	----	------

Project Title:
MOUNT PLEASANT, MOUNT
ROAD, LEEK, ST13 6NQ

Drawing Title:

PROPOSED NEW HOUSE -
NORTH ELEVATION

Drawing Number: 4801.005		Drawing Status: PLANNING
Drawn: JNN	Checked: MN	Sheet Size:
Date: 01.12.24		
Scale: 1:50	A3	

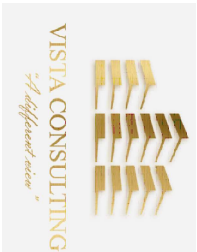

Vista Consulting
603 Crewe Road
Wistaston
Crewe
Cheshire
CW2 6PU
T: 01270 481618
M: 07708 903452
E:
info@vista-consulting.co.uk