



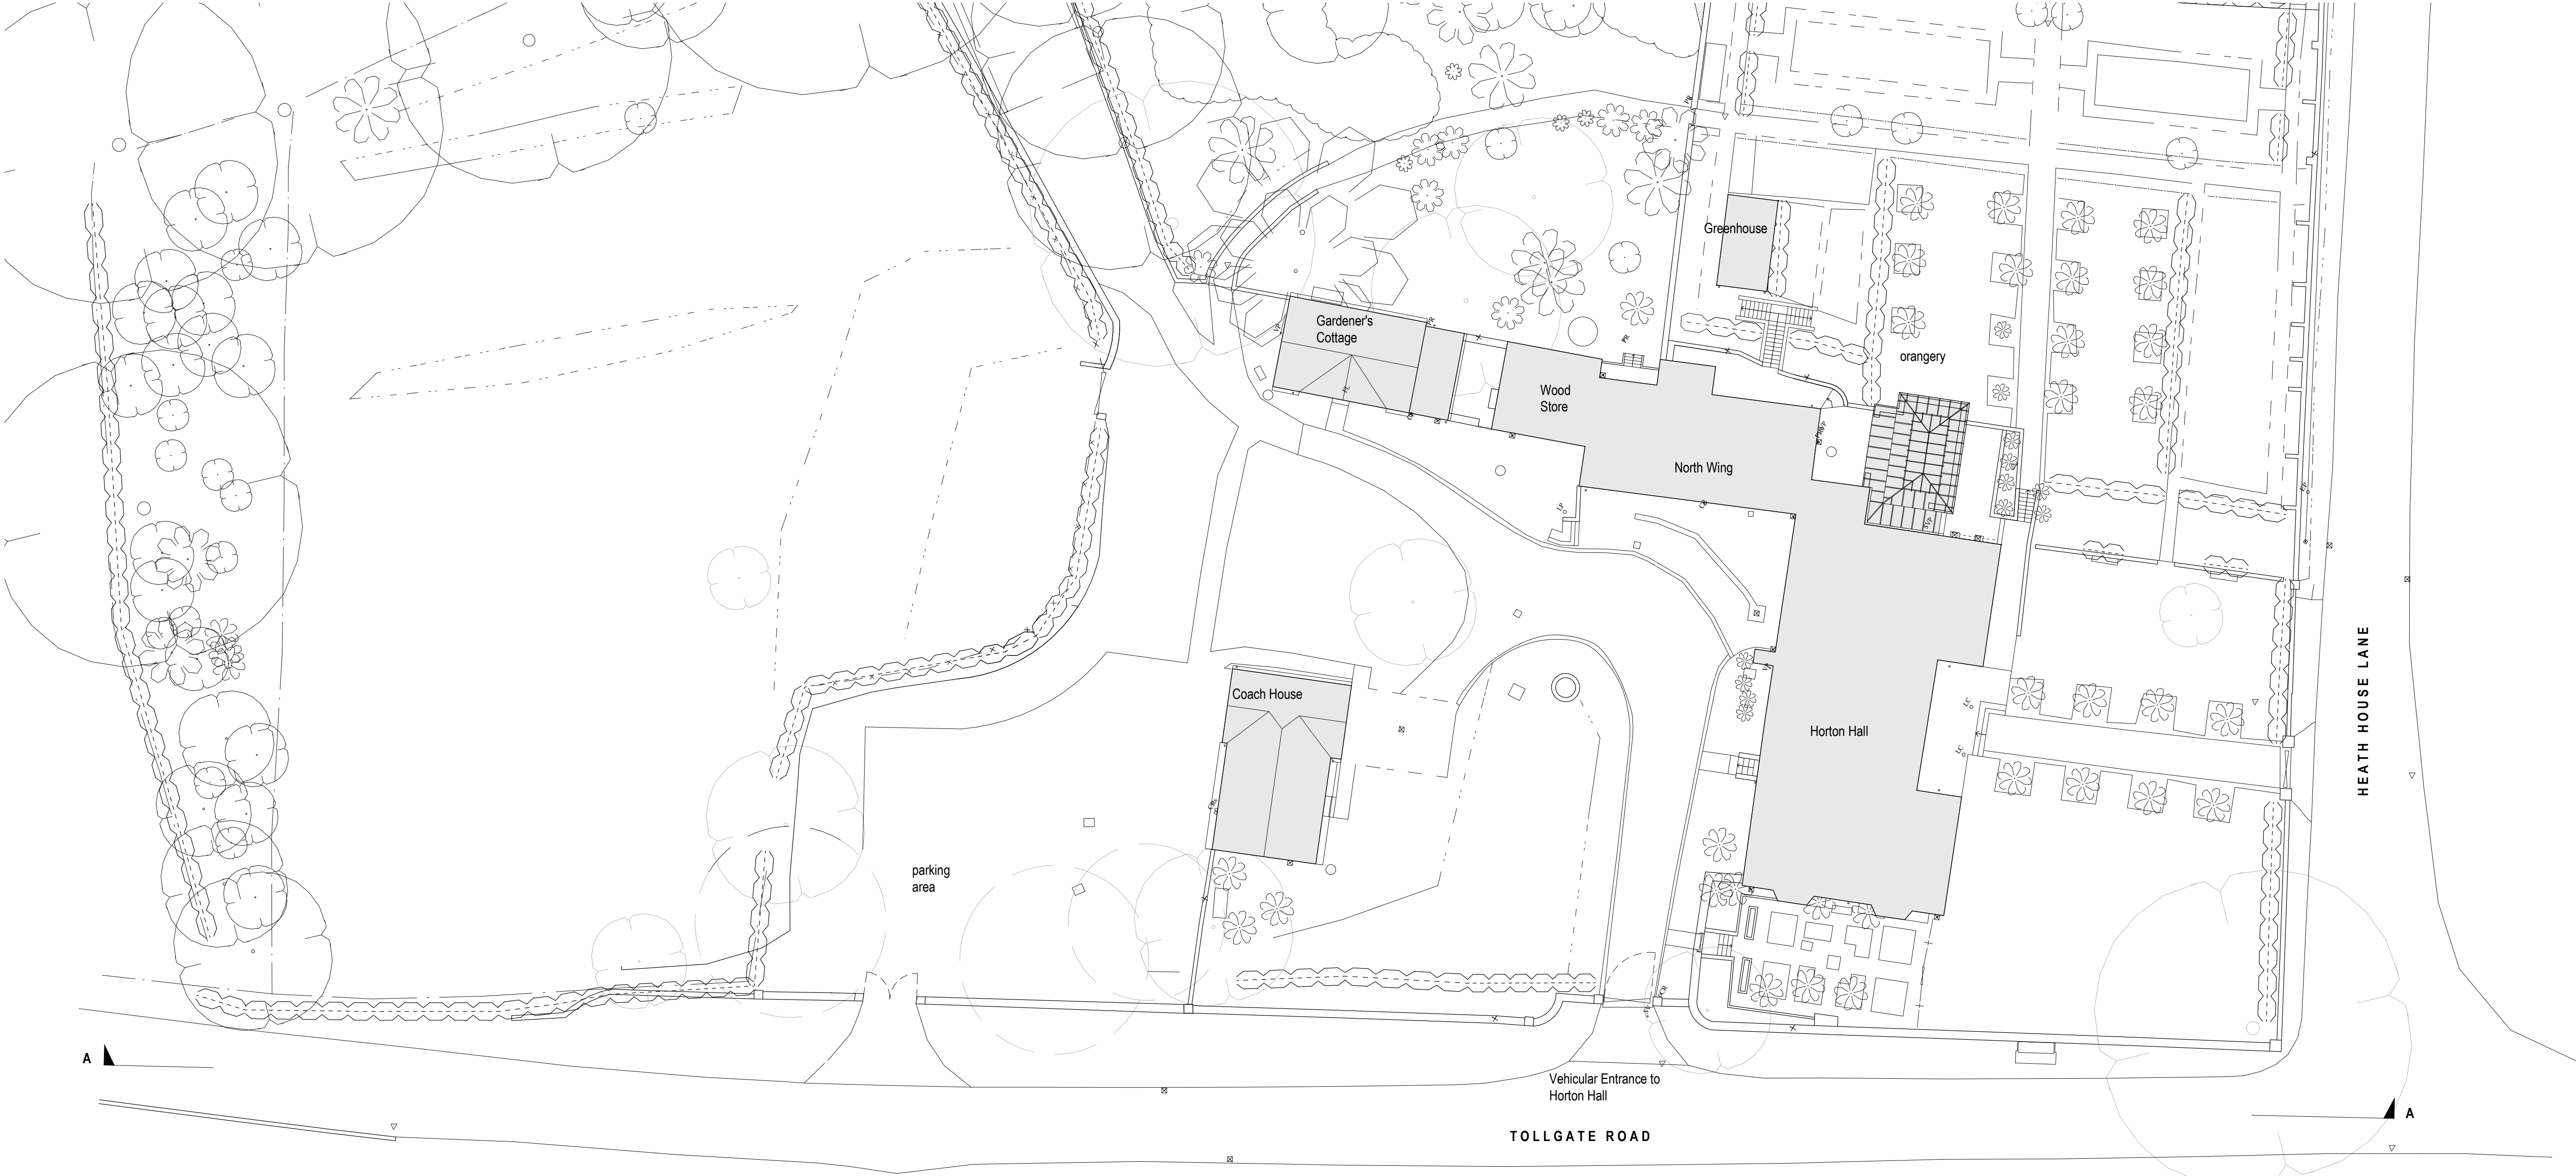

SITE PLAN 'as existing'
1:200



PANORAMIC BOUNDARY ELEVATION A 'as existing'

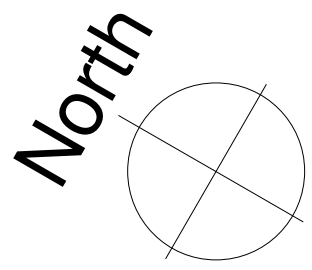

Rev	Date	Drawn	Description										
ctdarchitects Clerk Bank House Clerk Bank LEEK Staffordshire ST13 5HE t: 01538 373477 f: 01538 386503 e: info@ctdarchitects.co.uk w: www.ctdarchitects.co.uk				ctd architects © 2024									
				• This drawing is copyright.									
				• All dimensions to be checked on site before proceeding.									
				• Contractor must notify the architect of any discrepancies before proceeding.									
Client Alastair Cobley				• Contractor to check/adjust dimensions of new work to suit existing conditions. Do not assume existing structure or details are plumb, square or level.									
				• All drawings to be read in conjunction with all other consultants drawings and specs.									
Project Horton Hall Tollgate Road, Leek, ST13 8PH				Scale	1:200	Size	A1	Drawn	SJ	CHK'd	CH	Date	25/11/24
Title Site Plan and Boundary Elevation 'as existing'				Status	LISTED BUILDING CONSENT								
				Job No.	1403		Drawing No		AL403		Rev.		