

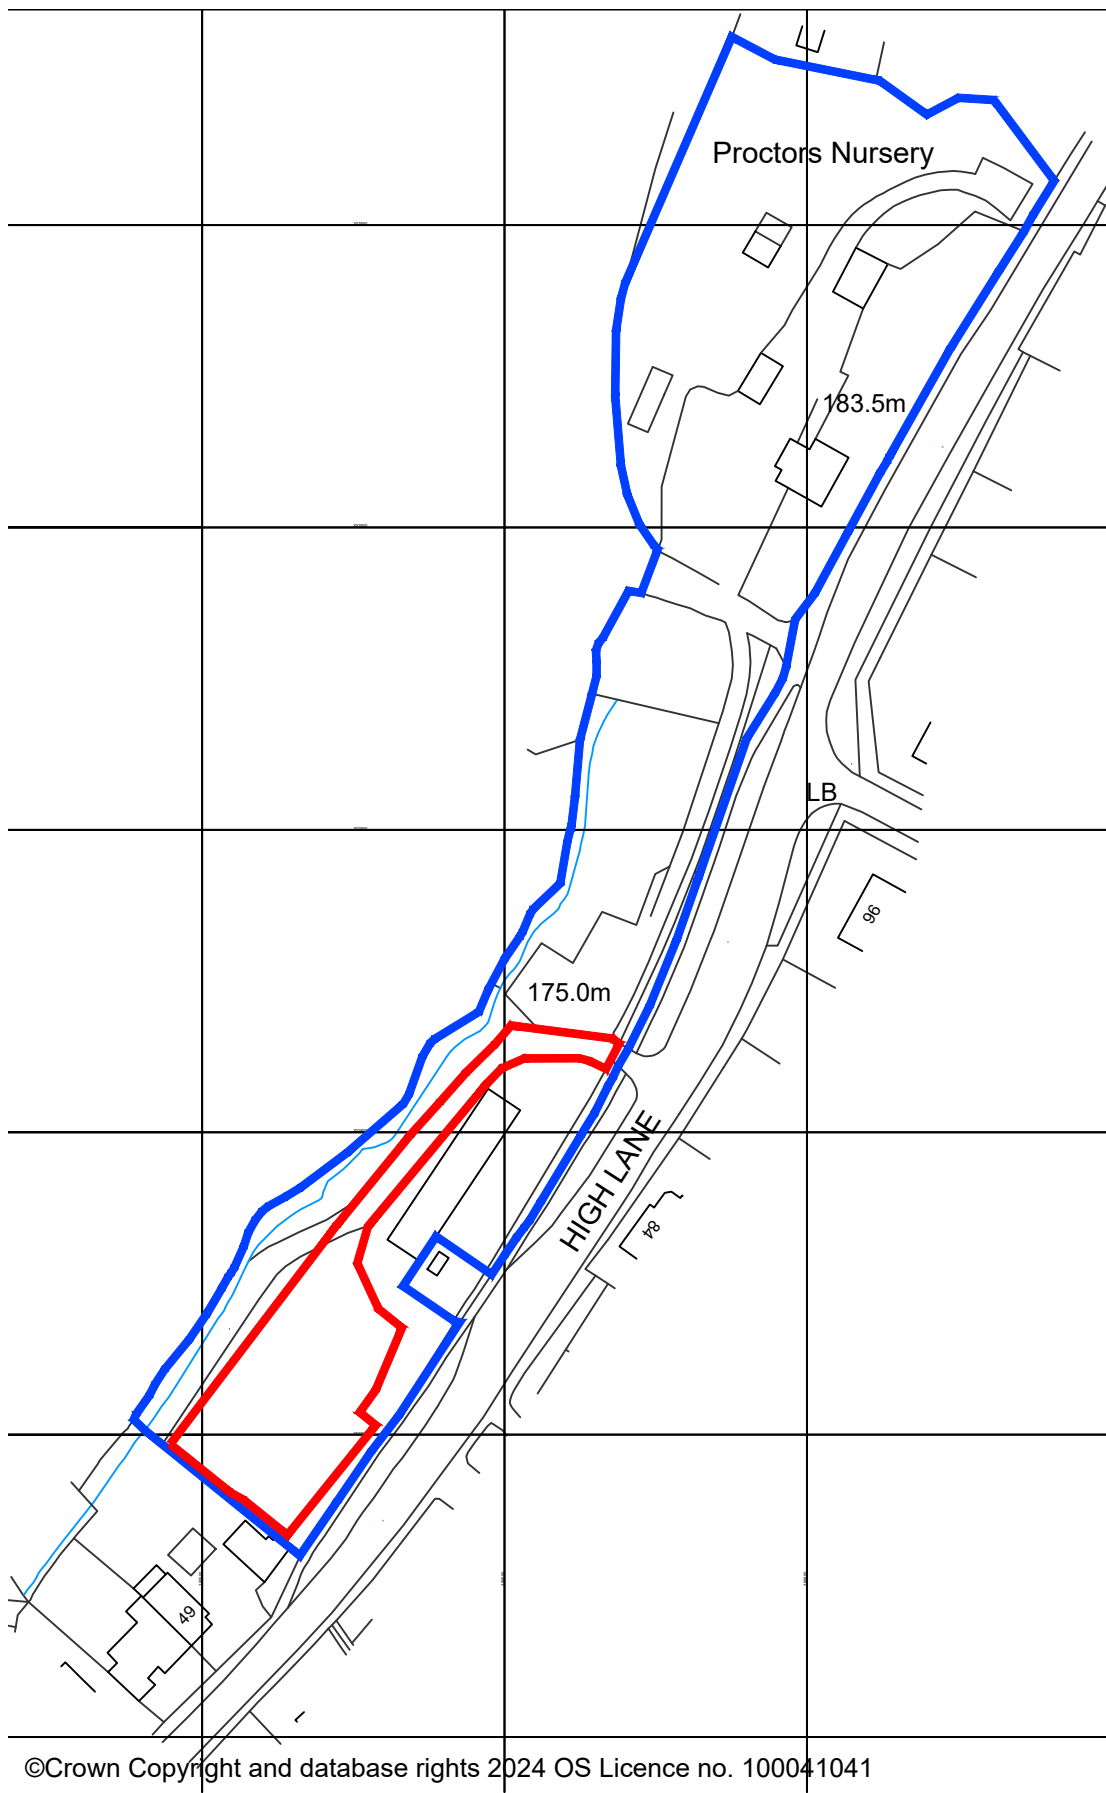


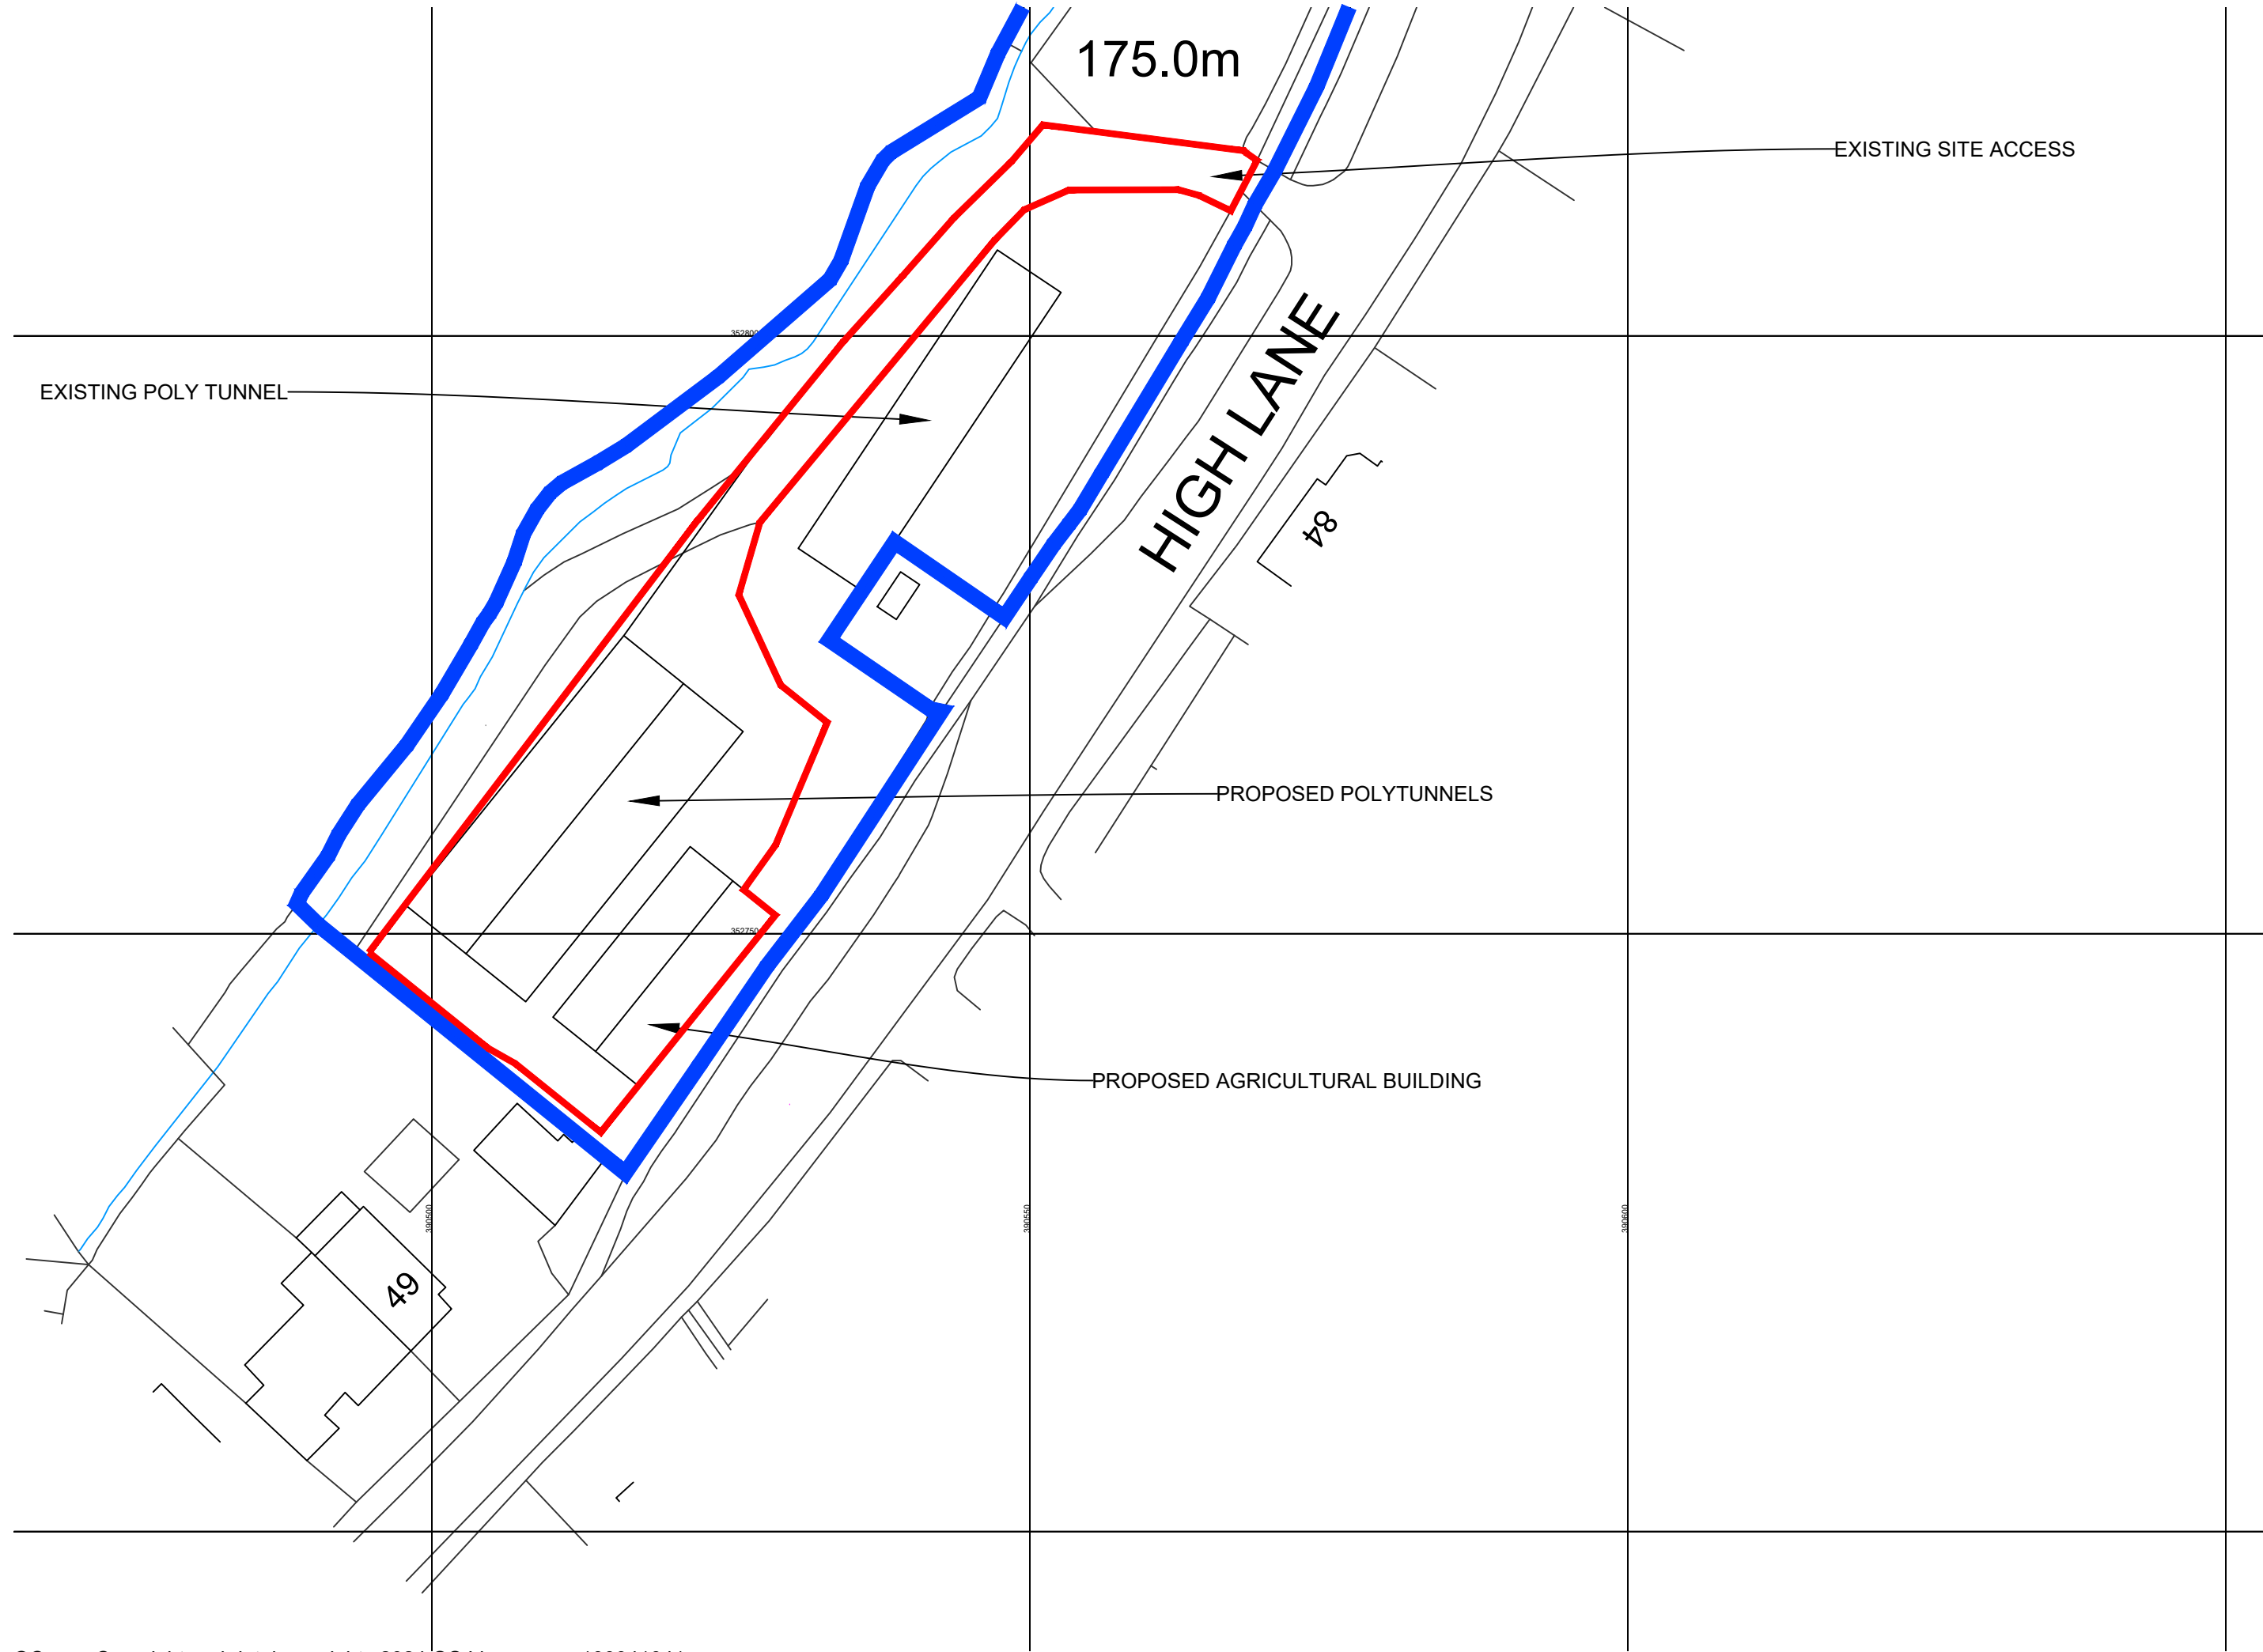

**LOCATION PLAN**  
Scale 1:1250

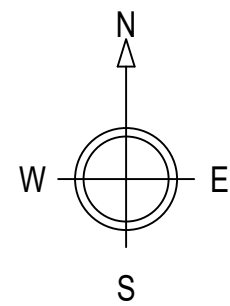


**BLOCK PLAN**  
Scale 1:500

SITE PLAN

- NOTES:
1. Use written dimensions only. All dimensions to be checked on site and any discrepancies reported to ACORUS immediately. If in doubt ask.
  2. Where relevant, significant hazards have been identified on the drawing. Hazards which should be obvious to a competent contractor or unforeseeable have not been identified.
  3. This drawing is confidential and remains the exclusive property of ACORUS.

© ACORUS Rural Property Services Ltd.

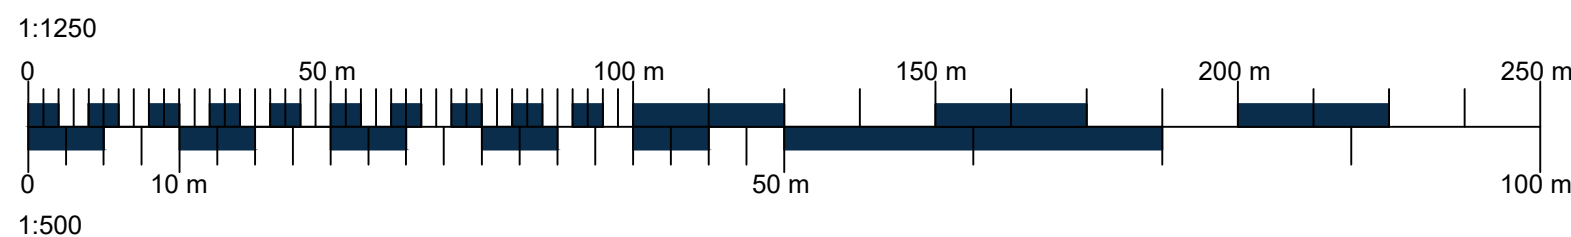

- Ownership Boundary
- Site Boundary

|                              |             |                                        |        |          |
|------------------------------|-------------|----------------------------------------|--------|----------|
| A                            | 12/24       | BUILDINGS MOVED, RED LINE AREA ALTERED | SID    | AA       |
| Rev.                         | Date        | Amendment                              | Drawn  | Checked  |
| PROJECT                      |             |                                        |        |          |
| PROCTORS NURSERY             |             |                                        |        |          |
| HIGH LANE, BROWN EDGE        |             |                                        |        |          |
| TITLE                        |             |                                        |        |          |
| AG BUILDING AND POLY TUNNELS |             |                                        |        |          |
| SITE PLAN                    |             |                                        |        |          |
| SCALE                        |             |                                        |        |          |
| AS SHOWN                     | @A1         | 09/24                                  | CF     | AA       |
| JOB NO.                      | PSN/AA24/01 | DRAWING NO.                            | 100_01 | REVISION |
|                              |             |                                        |        | A        |



**acorus**

Planning. Design. Property.

acorus.co.uk