


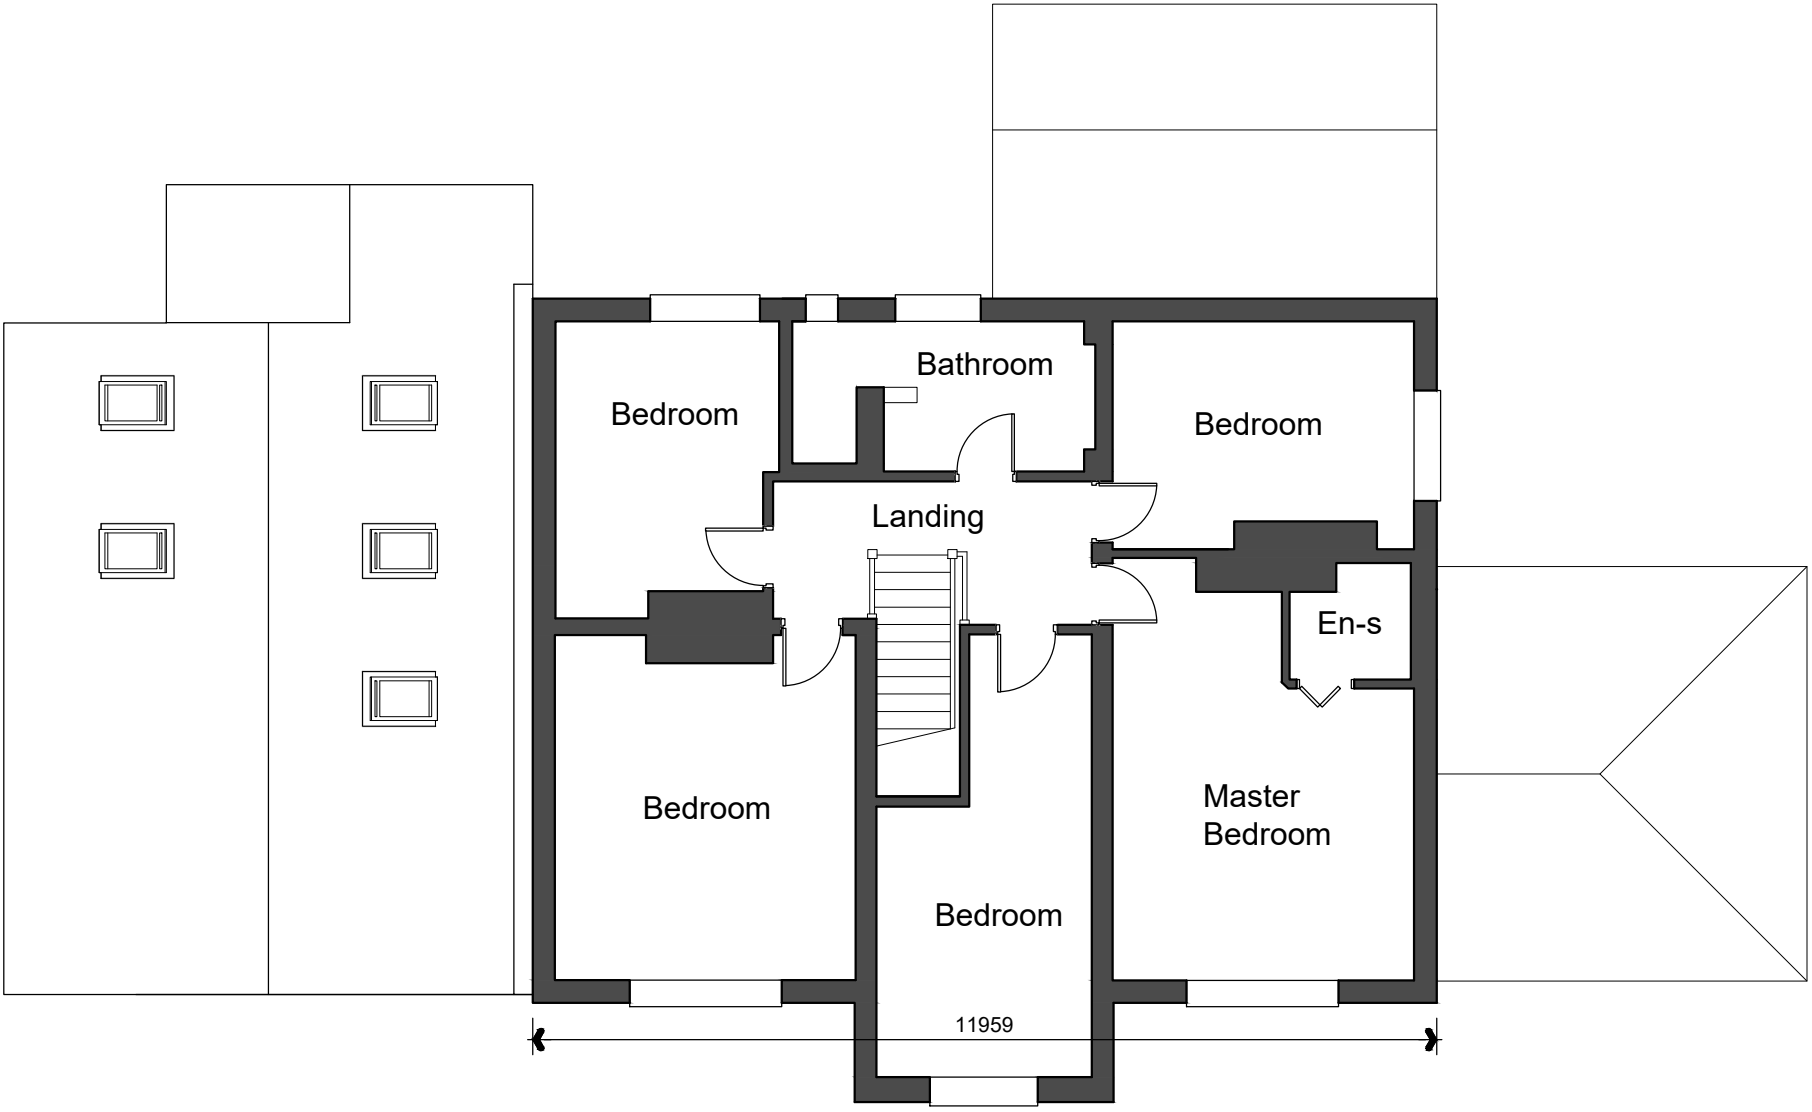

First Floor Plan

0 1 2 3 4 5m
Scale 1:100

Existing wall
New Walls

This drawing is copyright and must not be reproduced or copied to any third party without the written permission of DP Architectural Services Ltd. All dimensions must be checked on site. Only figured dimensions to be worked from. Discrepancies must be reported to DP Architectural Services Ltd before proceeding.

DP Architectural Services LTD The Coach House Preston Road Charnock Richard Chorley, Lancashire PR7 5LH m. 07877 595100 t. 01257 471990 e.dparch69@gmail.com	Client Mr P & Mrs L Jones Dunwood Mount Dunwood Lane Longsdon Staffs ST9 9QW		Project Side extension and alterations after demolition of attached garage		Drawings First Floor Plan As Proposed	
	Paper size Date	A3 Dec 2023	Job no Scale	27-2023 1:100	Drawing no Revision	P02 A