





Existing Block Plan
Scale 1 : 200

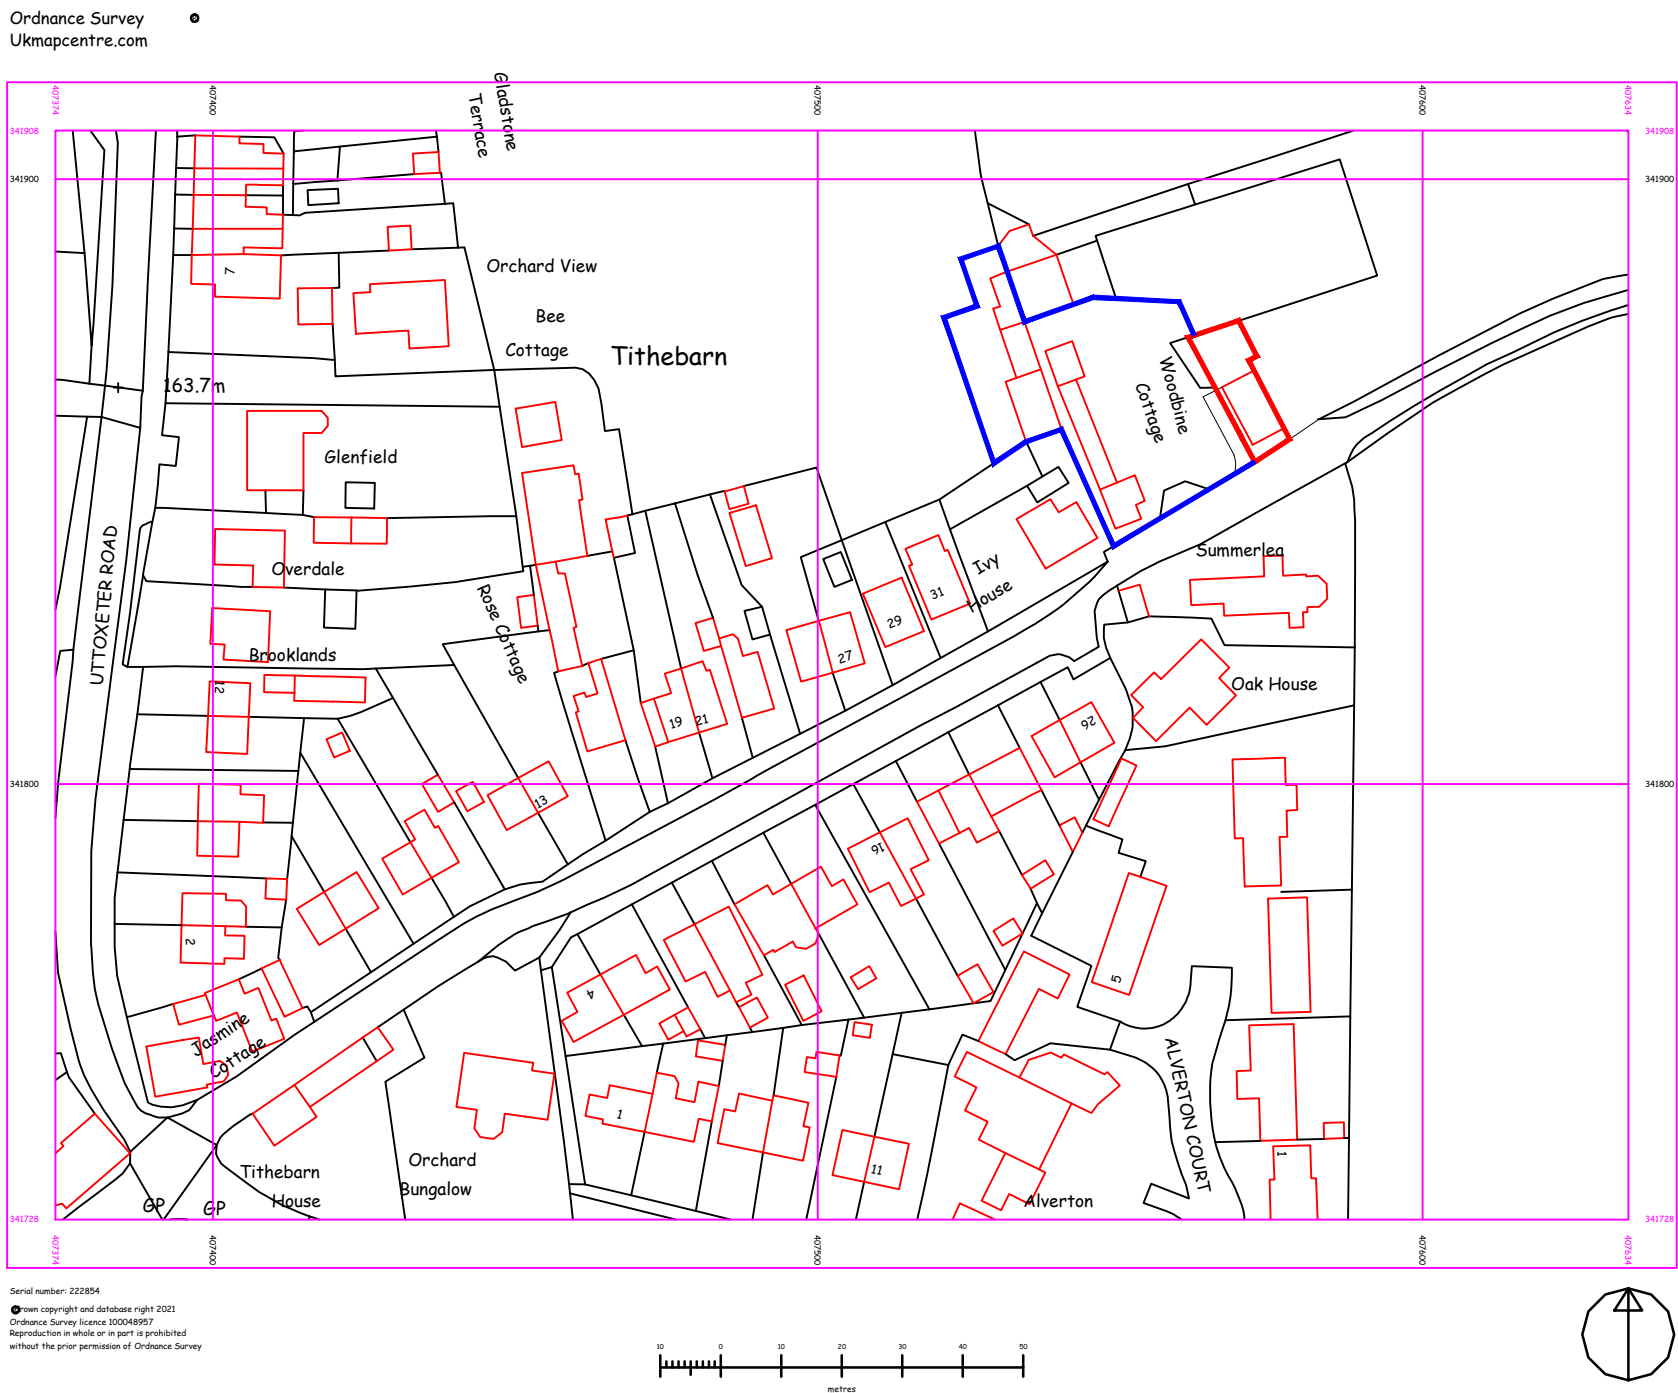

Location Plan
Scale 1 : 1250

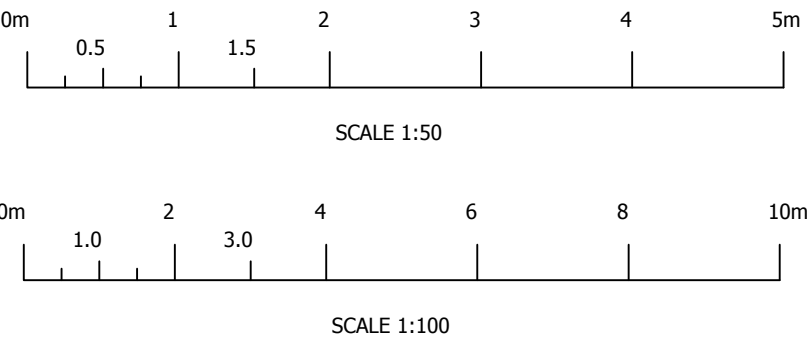

Rev.	Revision Description	Drm		Date
 Startin & Co PROPERTY DESIGN 60 Carter Street, Uttoxeter, Staffordshire, ST14 6EU ☎ 01889 307 434 ✉ info@startinco.com				
Client: Mr M Geal Woodbine Cottage, Salterford Lane Alton, St10 4AU				
Title: Existing & Proposed Site Plan				
Drawn by: AJS		Date: April 2022		Index No.:
Scales: As shown, Paper Size A1.				
Drawing No.: 2021-046-003				Revision P5