



Front Elevation
1 : 100

Side Elevation
1 : 100

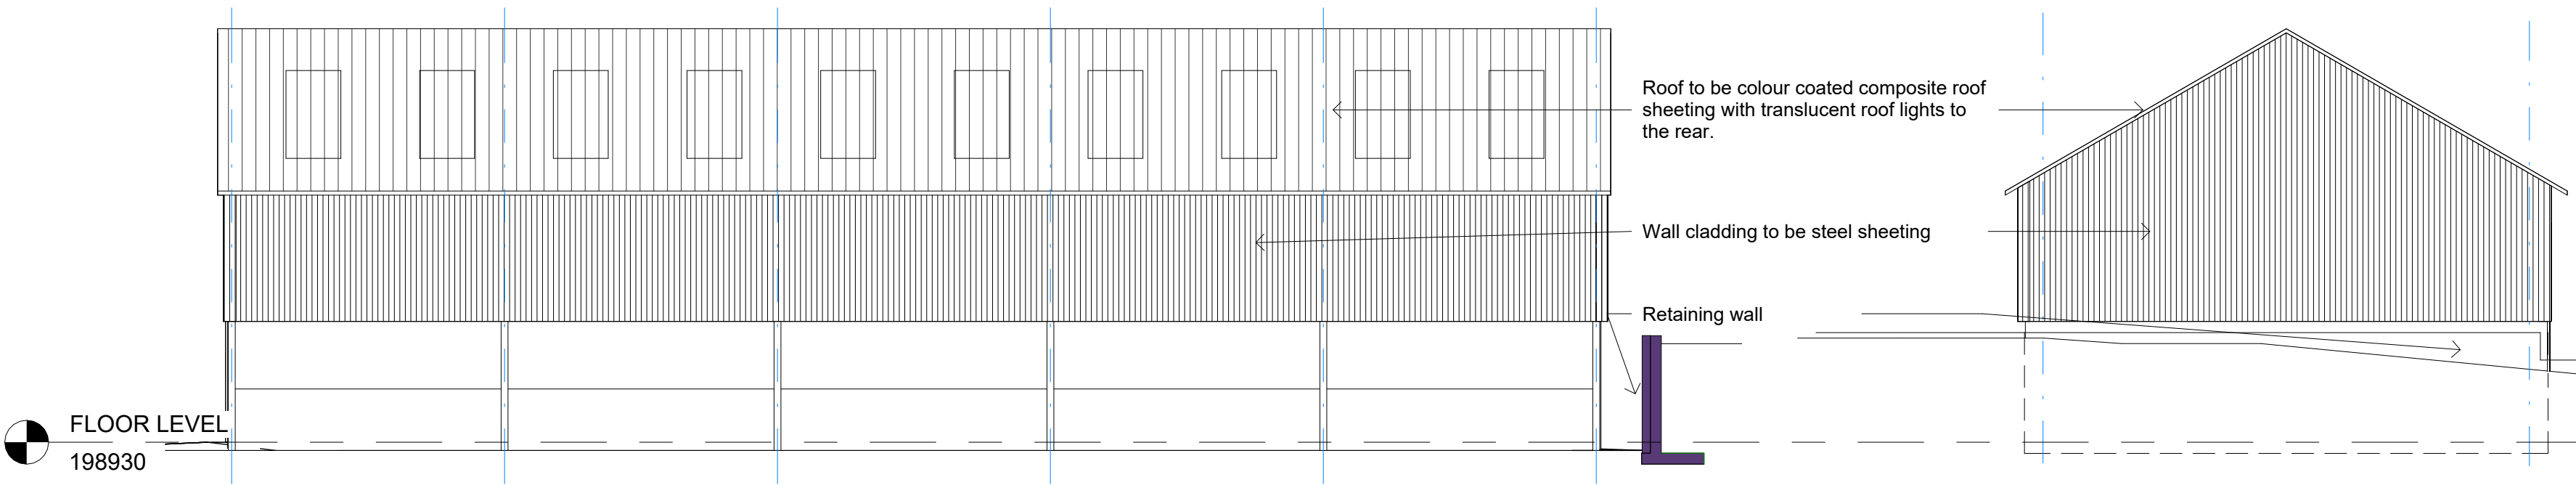

Rear Elevation
1 : 100

Side Elevation to House
1 : 100

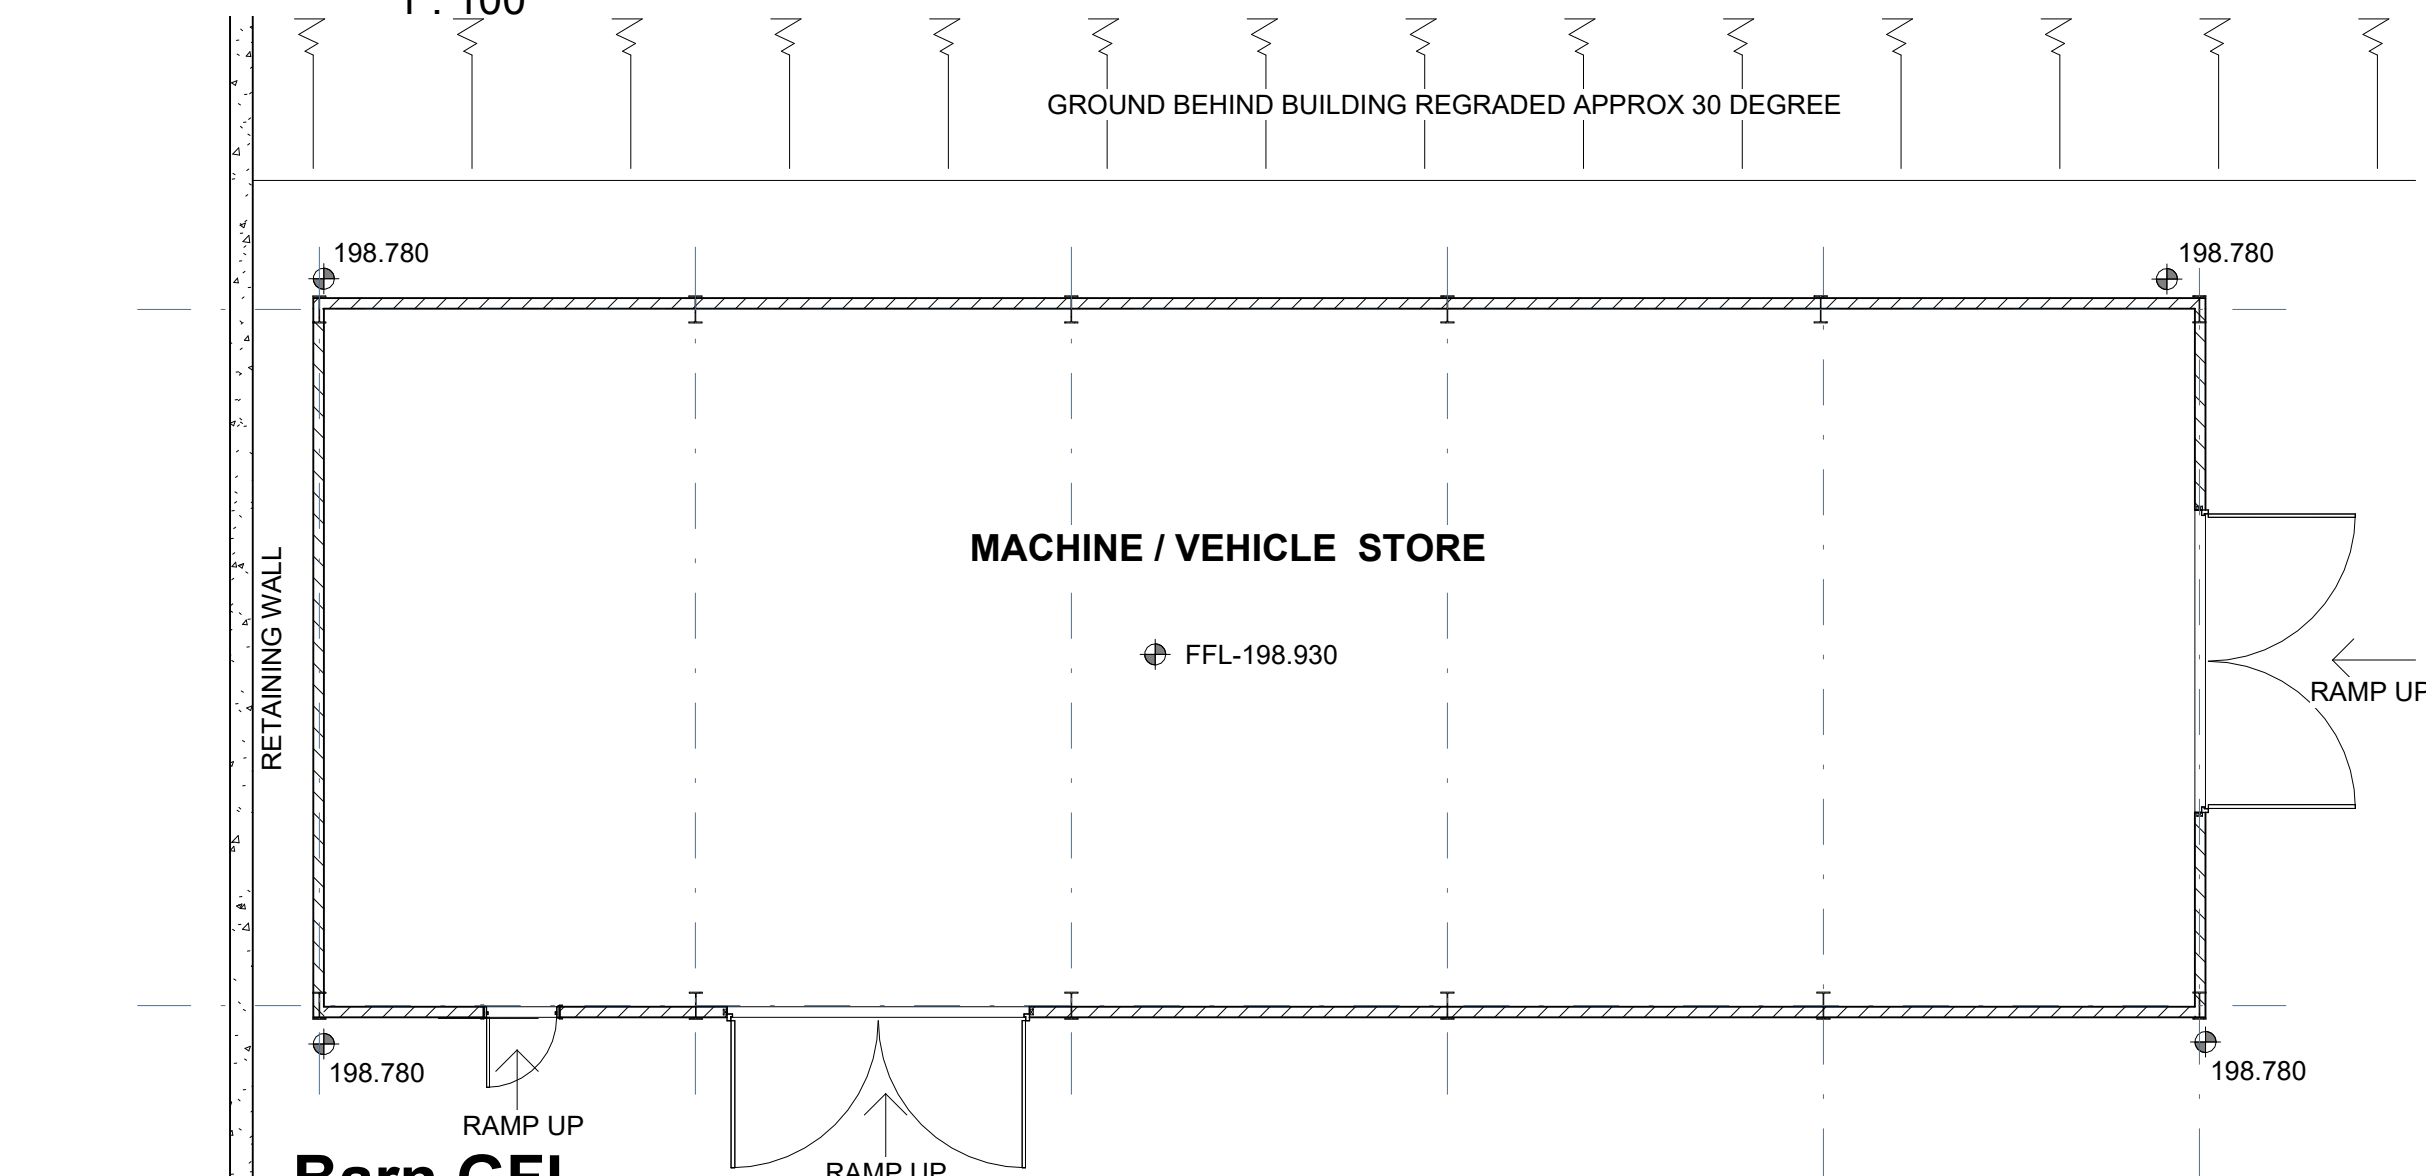

Barn GFL
1 : 100

\\Storage\Drawings\Drawing 2113319 Foster\01-Architectural\01 WIP\CAD\ELJF-SA-XX-XX-DR-A-0001.rvt

All heights, sizes and dimensions should be checked on site by the contractor before any work is put in hand.

Figured dimensions should be taken in preference to scaling and any errors or omissions reported to the architect at once.

This drawing has been prepared in accordance with the CDM (Construction Design and Management) and all foreseeable design risks to those involved or affected by construction have been avoided wherever possible.

P0.1 07.01.25 Update to notes

Rev	Date	By	Detail
-----	------	----	--------

Drawing status

S0 - Planning

Client

Mr J. Foster

Project/Location

The Grange,
Eaves Lane,
Whiston,
ST10 2JB.

Drawing title
Proposed Plans and Elevations

Date	Drawn	Checked	Job No.
18/09/24	JS	TM	3319

Scale(s)

1 : 100 @A2

Drawing number

ELJF-SA-XX-XX-DR-A-0201

Revision

P0.1

SMYTHEMAN
ARCHITECTURAL

12 High Street, Tean,
Stoke-on-Trent
ST10 4DZ

T: +44 (0)1538 722097
E: mail@smytheman.co.uk
W: www.smytheman.co.uk

CIAT
CHARTERED PRACTICE

