




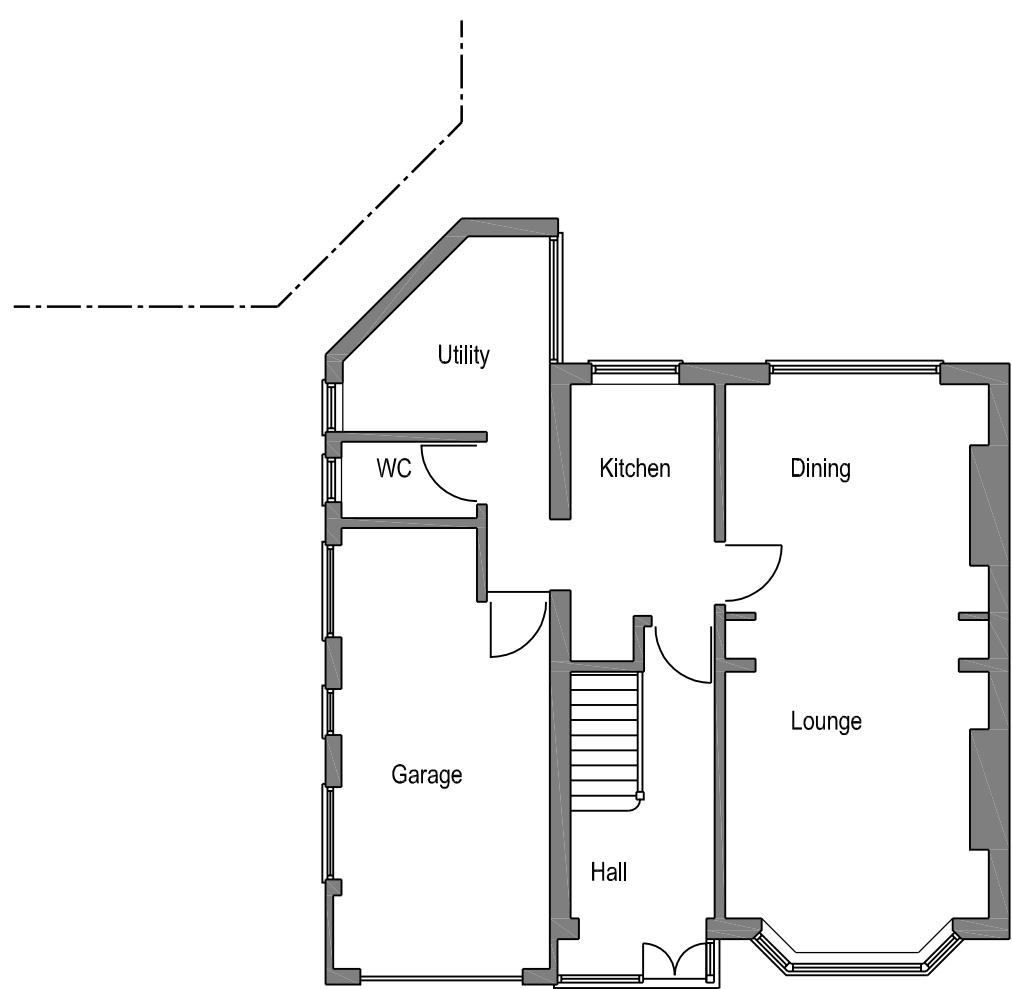


Ground Floor Plan
EXISTING

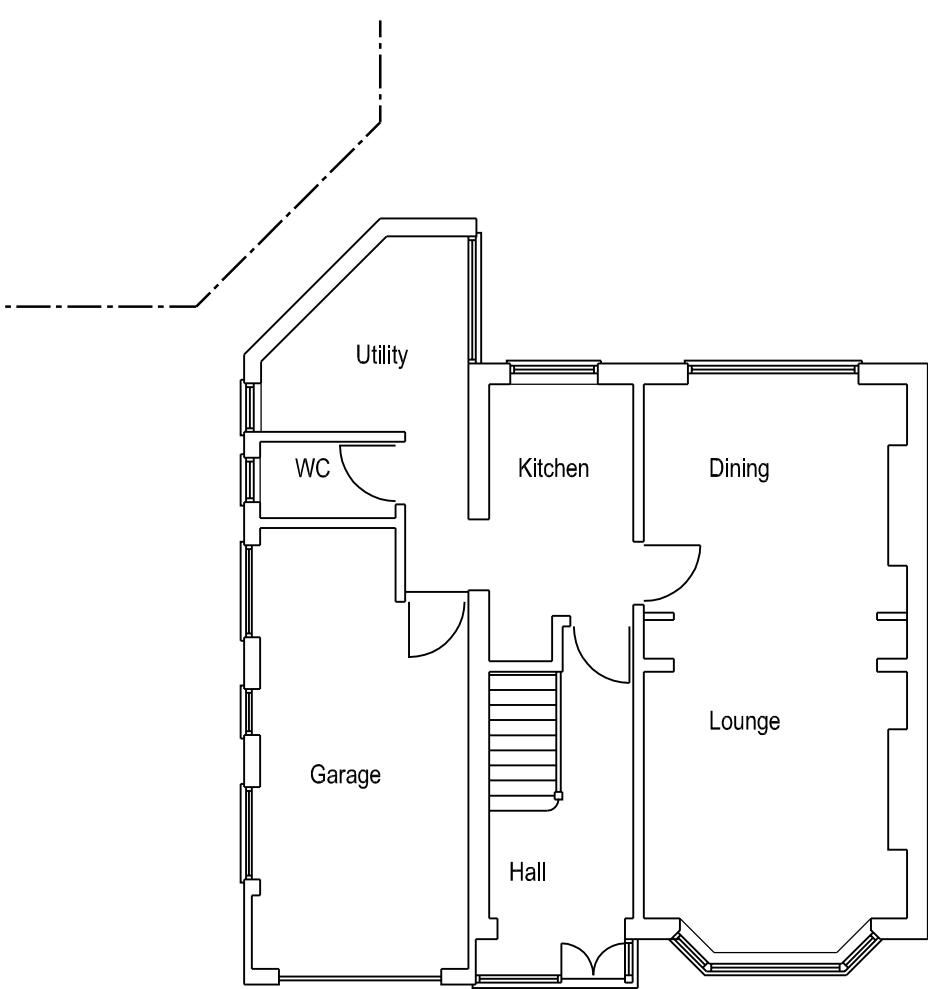

Ground Floor Plan
PROPOSED

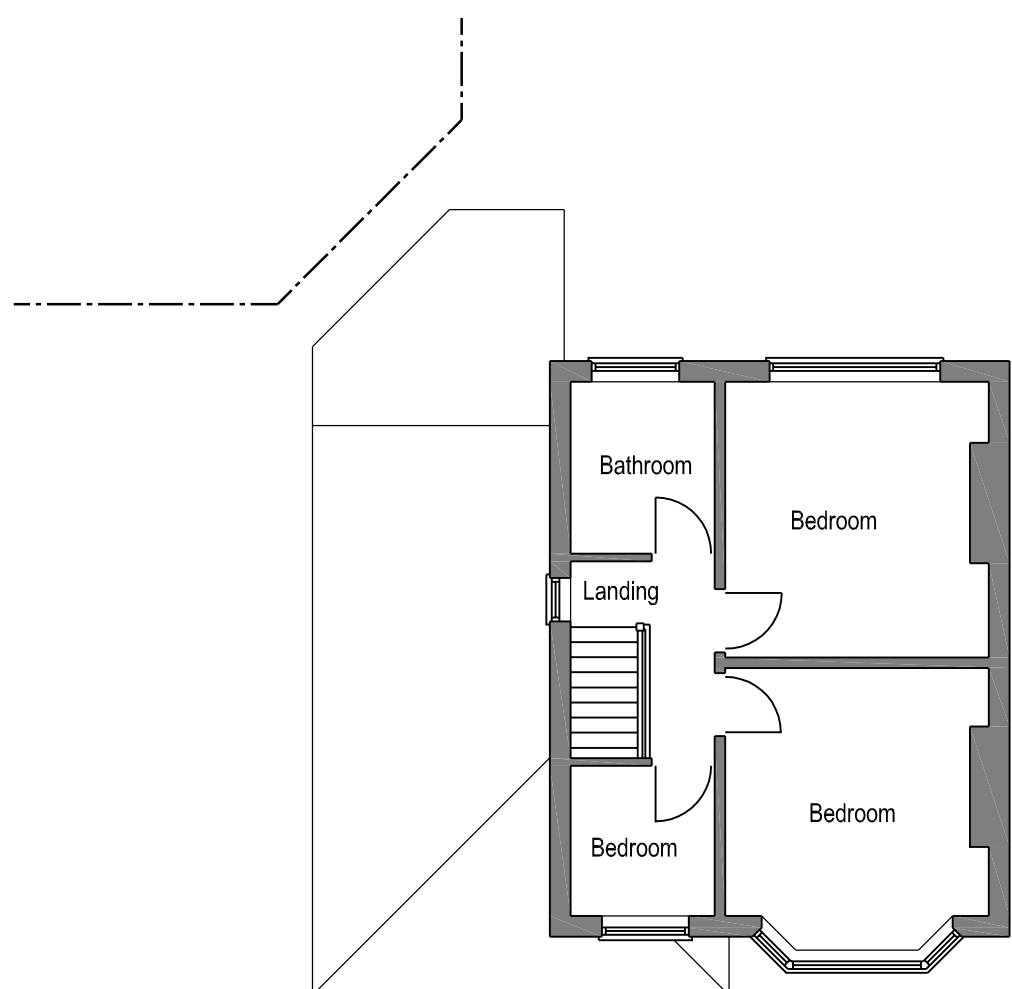

First Floor Plan
EXISTING

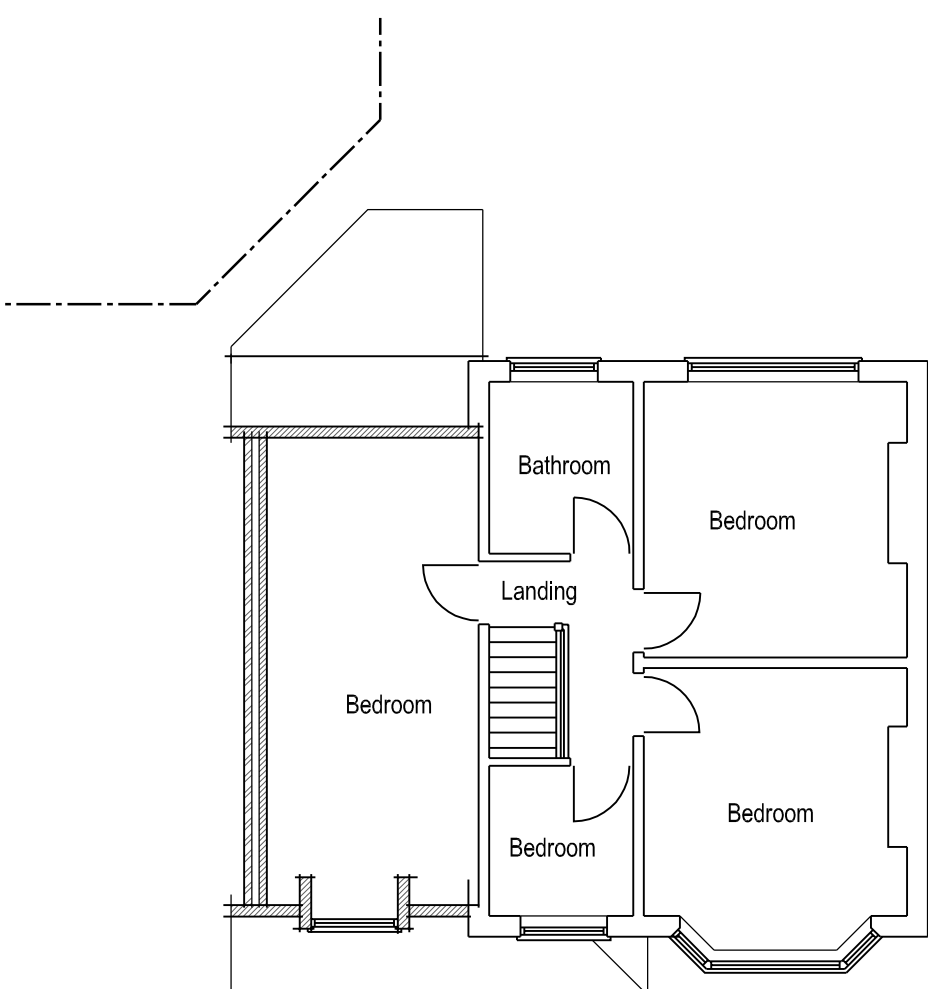

First Floor Plan
PROPOSED



Front Elevation
EXISTING



Side Elevation
EXISTING



Rear Elevation
EXISTING




Front Elevation
PROPOSED




Side Elevation
PROPOSED



Rear Elevation
PROPOSED

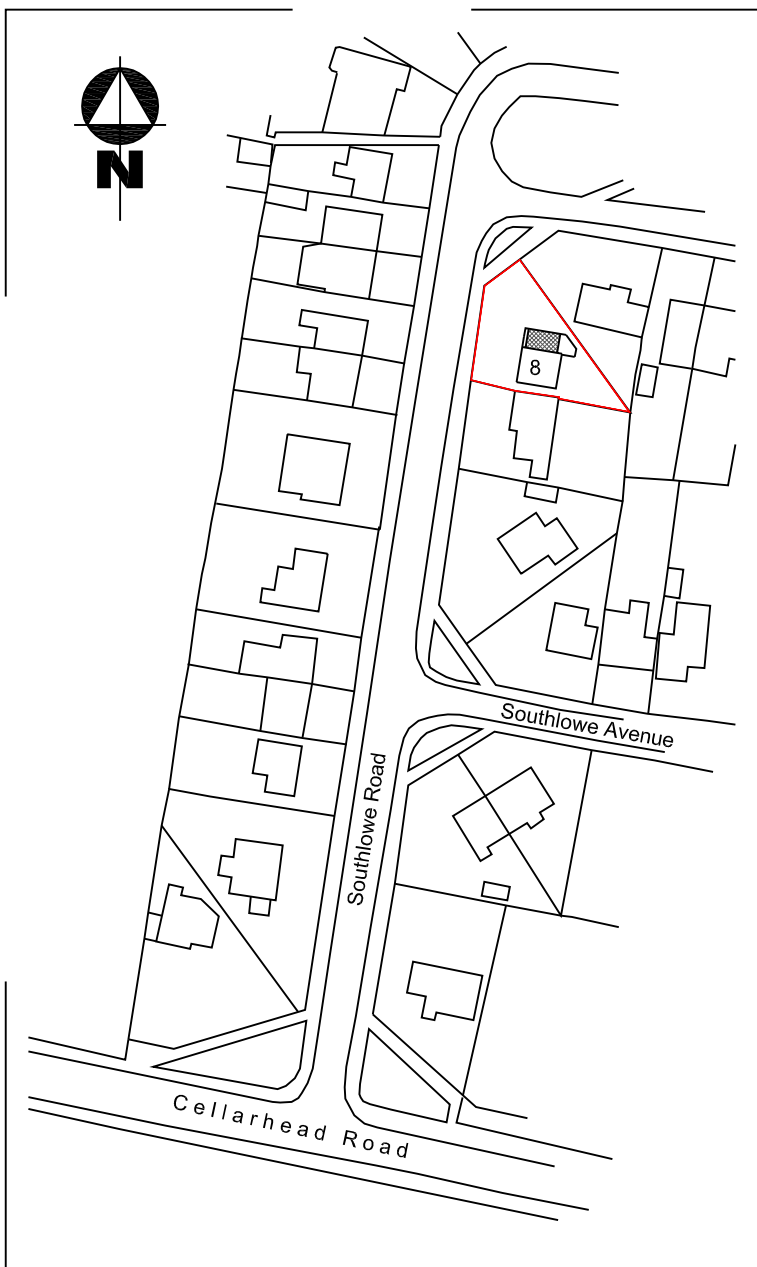

Location Plan (scale 1:1250)
Ordnance Survey © Crown Copyright 2023 All rights reserved.
Licence number: 863474

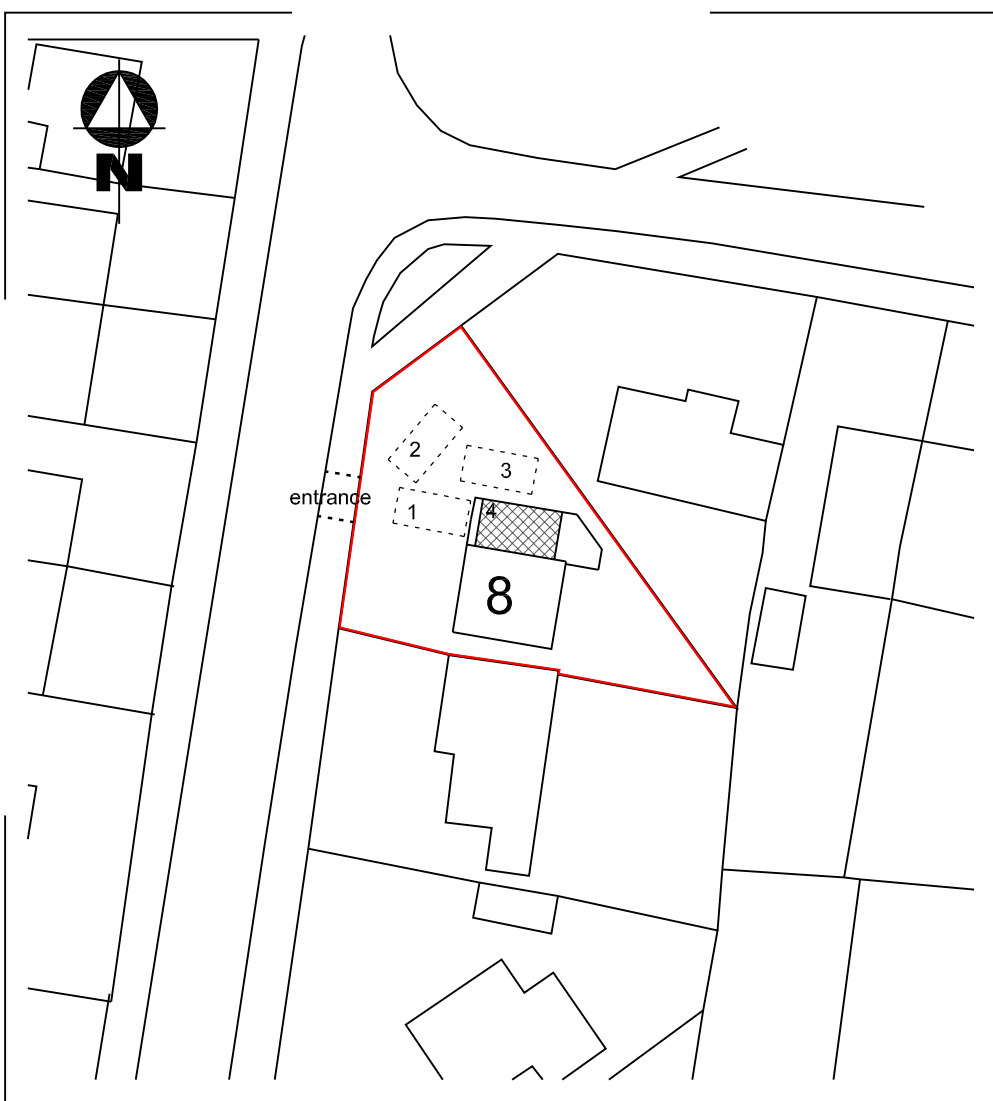

Site Plan (scale 1:500)

E (06.01.25): Roof design alteration (final).

D (02.05.24): Alter roof to first floor dormer.

C (25.01.24): Roof design alteration 2.

B (10.01.24): Roof design alteration.

A (05.12.23): Planning Amendment 1.

Rev:

Project:

First Floor Side Extension, at:
8 Southlowe Road, Werrington,
Stoke on Trent, Staffs, ST9 0HR.

Title:

Existing and Proposed Floor Plans & Elevations.

Client:

Mr R. Preston,
8 Southlowe Road, Werrington,
Stoke on Trent, Staffs, ST9 0HR.

Date:

Sept
2023

Scale:

1:100, 1:500 &
1:1250
@ A1

Drawing No.

1555_

A1_01

Rev

E