
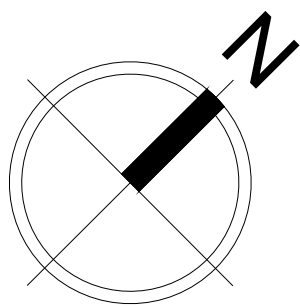


Key.				
		Suggested position of soil vent pipe, actual position not determined by Potton.		
	LH	Suggested loft hatch position. Final position determined by structural design		
	FR	Flat roof portion over by Potton		
	W	Web extension detailing not by Potton		

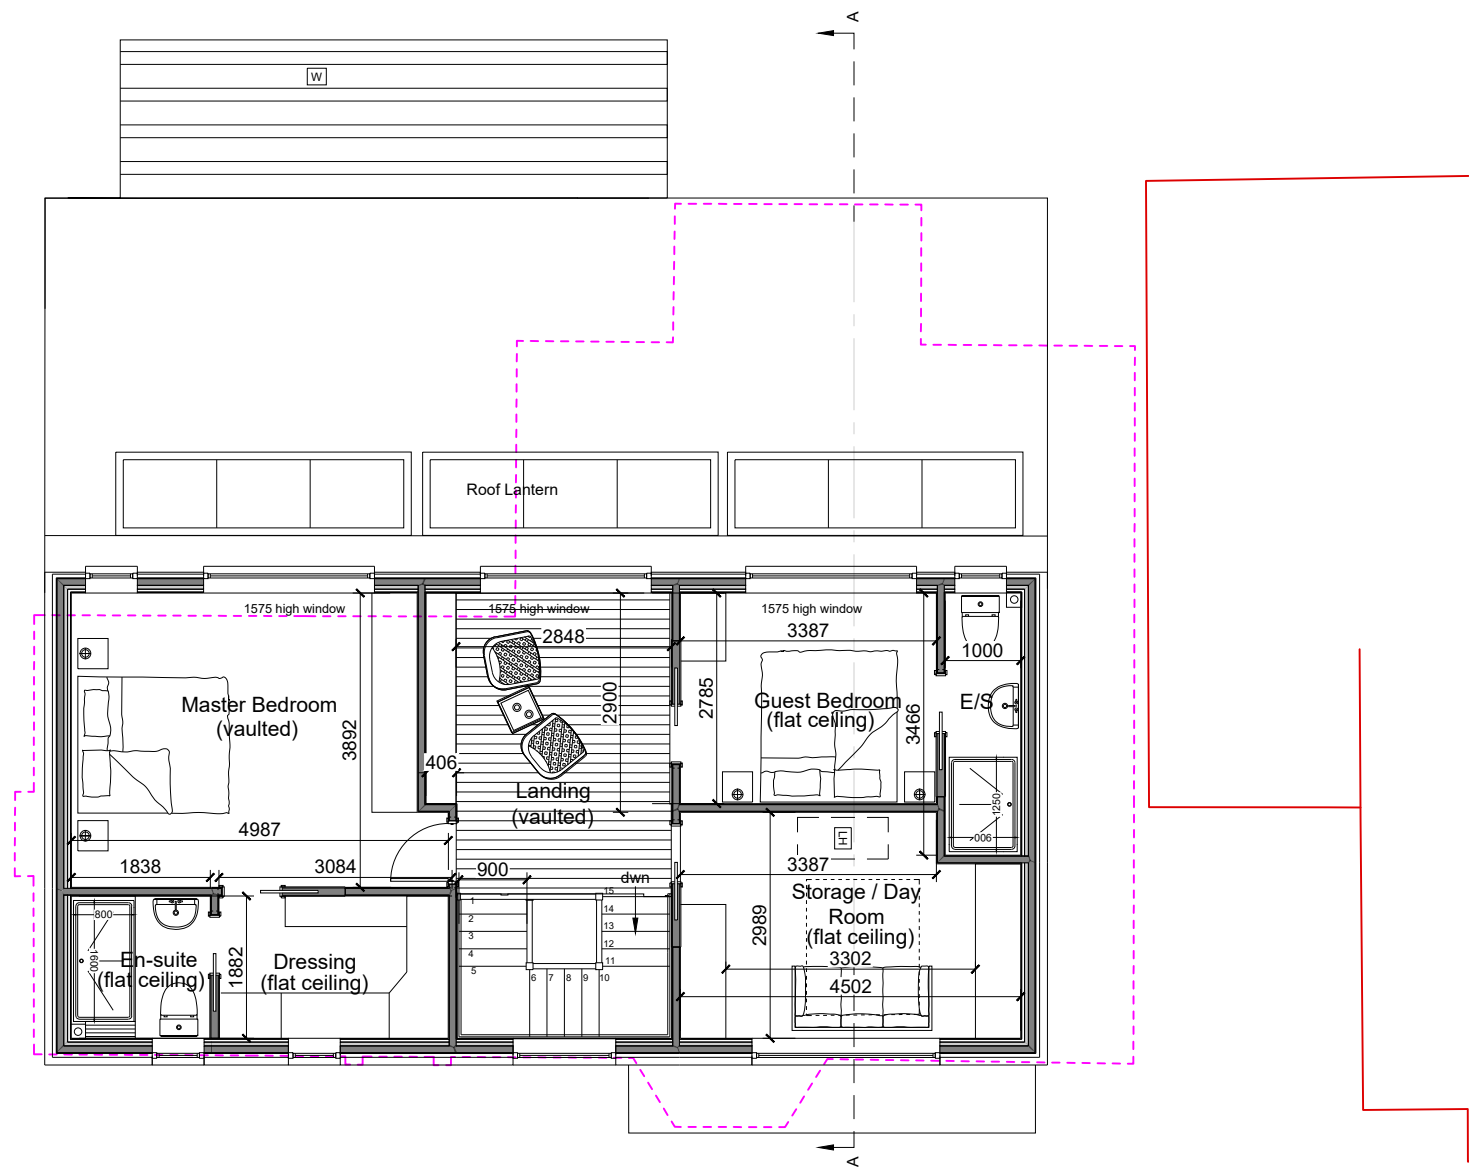

FIRST FLOOR
FIRST FLOOR GROSS INTERNAL AREA: 73.96m²
(existing - 100.63m²)

E	02/08/23	Amends as per email 230629	DS	n/a
D	29/06/23	Amends as per email 230629	DS	n/a
C	26/06/23	Amends as per email 230625	DS	n/a
B	19/06/23	Amends as per email 230602	DS	n/a
A	25/05/23	Amends as per meeting 22/05/23	DS	n/a
SK03	18/05/23	Amends as per email 230517	DS	n/a
SK02	15/05/23	Amends as per emails 230424, 230505, 230510	DS	n/a
SK01	21/04/23	Initial Sketch Drawings	DS	n/a
Rev:	Date:	Description:	Drawn:	Checked:

Client:
Mr Bellis & Ms Clulow

Site Address:
52 Sandon Road,
Cresswell, Stoke-on-Trent,
Staffordshire, ST11 9RB

Drawing Title:
First Floor Plan

Job Number: 23-019 Drawing Number: FF Revision: E

Drawing Scale (UNO): 1:100@A3 0 1 2 3 4 5

PLANNING

This drawing has been prepared to support the planning application.
This drawing is not to be used for construction purposes, detailed construction drawings will be provided dependent on planning permission and order placement.

Potton
Elftisley Road,
Great Gransden,
Beds, SG19 3AR

Tel: 01767 676400
E-mail: sales@potton.co.uk
Web: www.potton.co.uk

This document is the copyright of Kingspan Timber Solutions Ltd, and is made available on the express condition that it shall not be used in connection with the erection of any building or the production of any components for such a building unless the building to be erected or the components are supplied by Kingspan Timber Solutions Ltd.

© Kingspan Timber Solutions Ltd.