



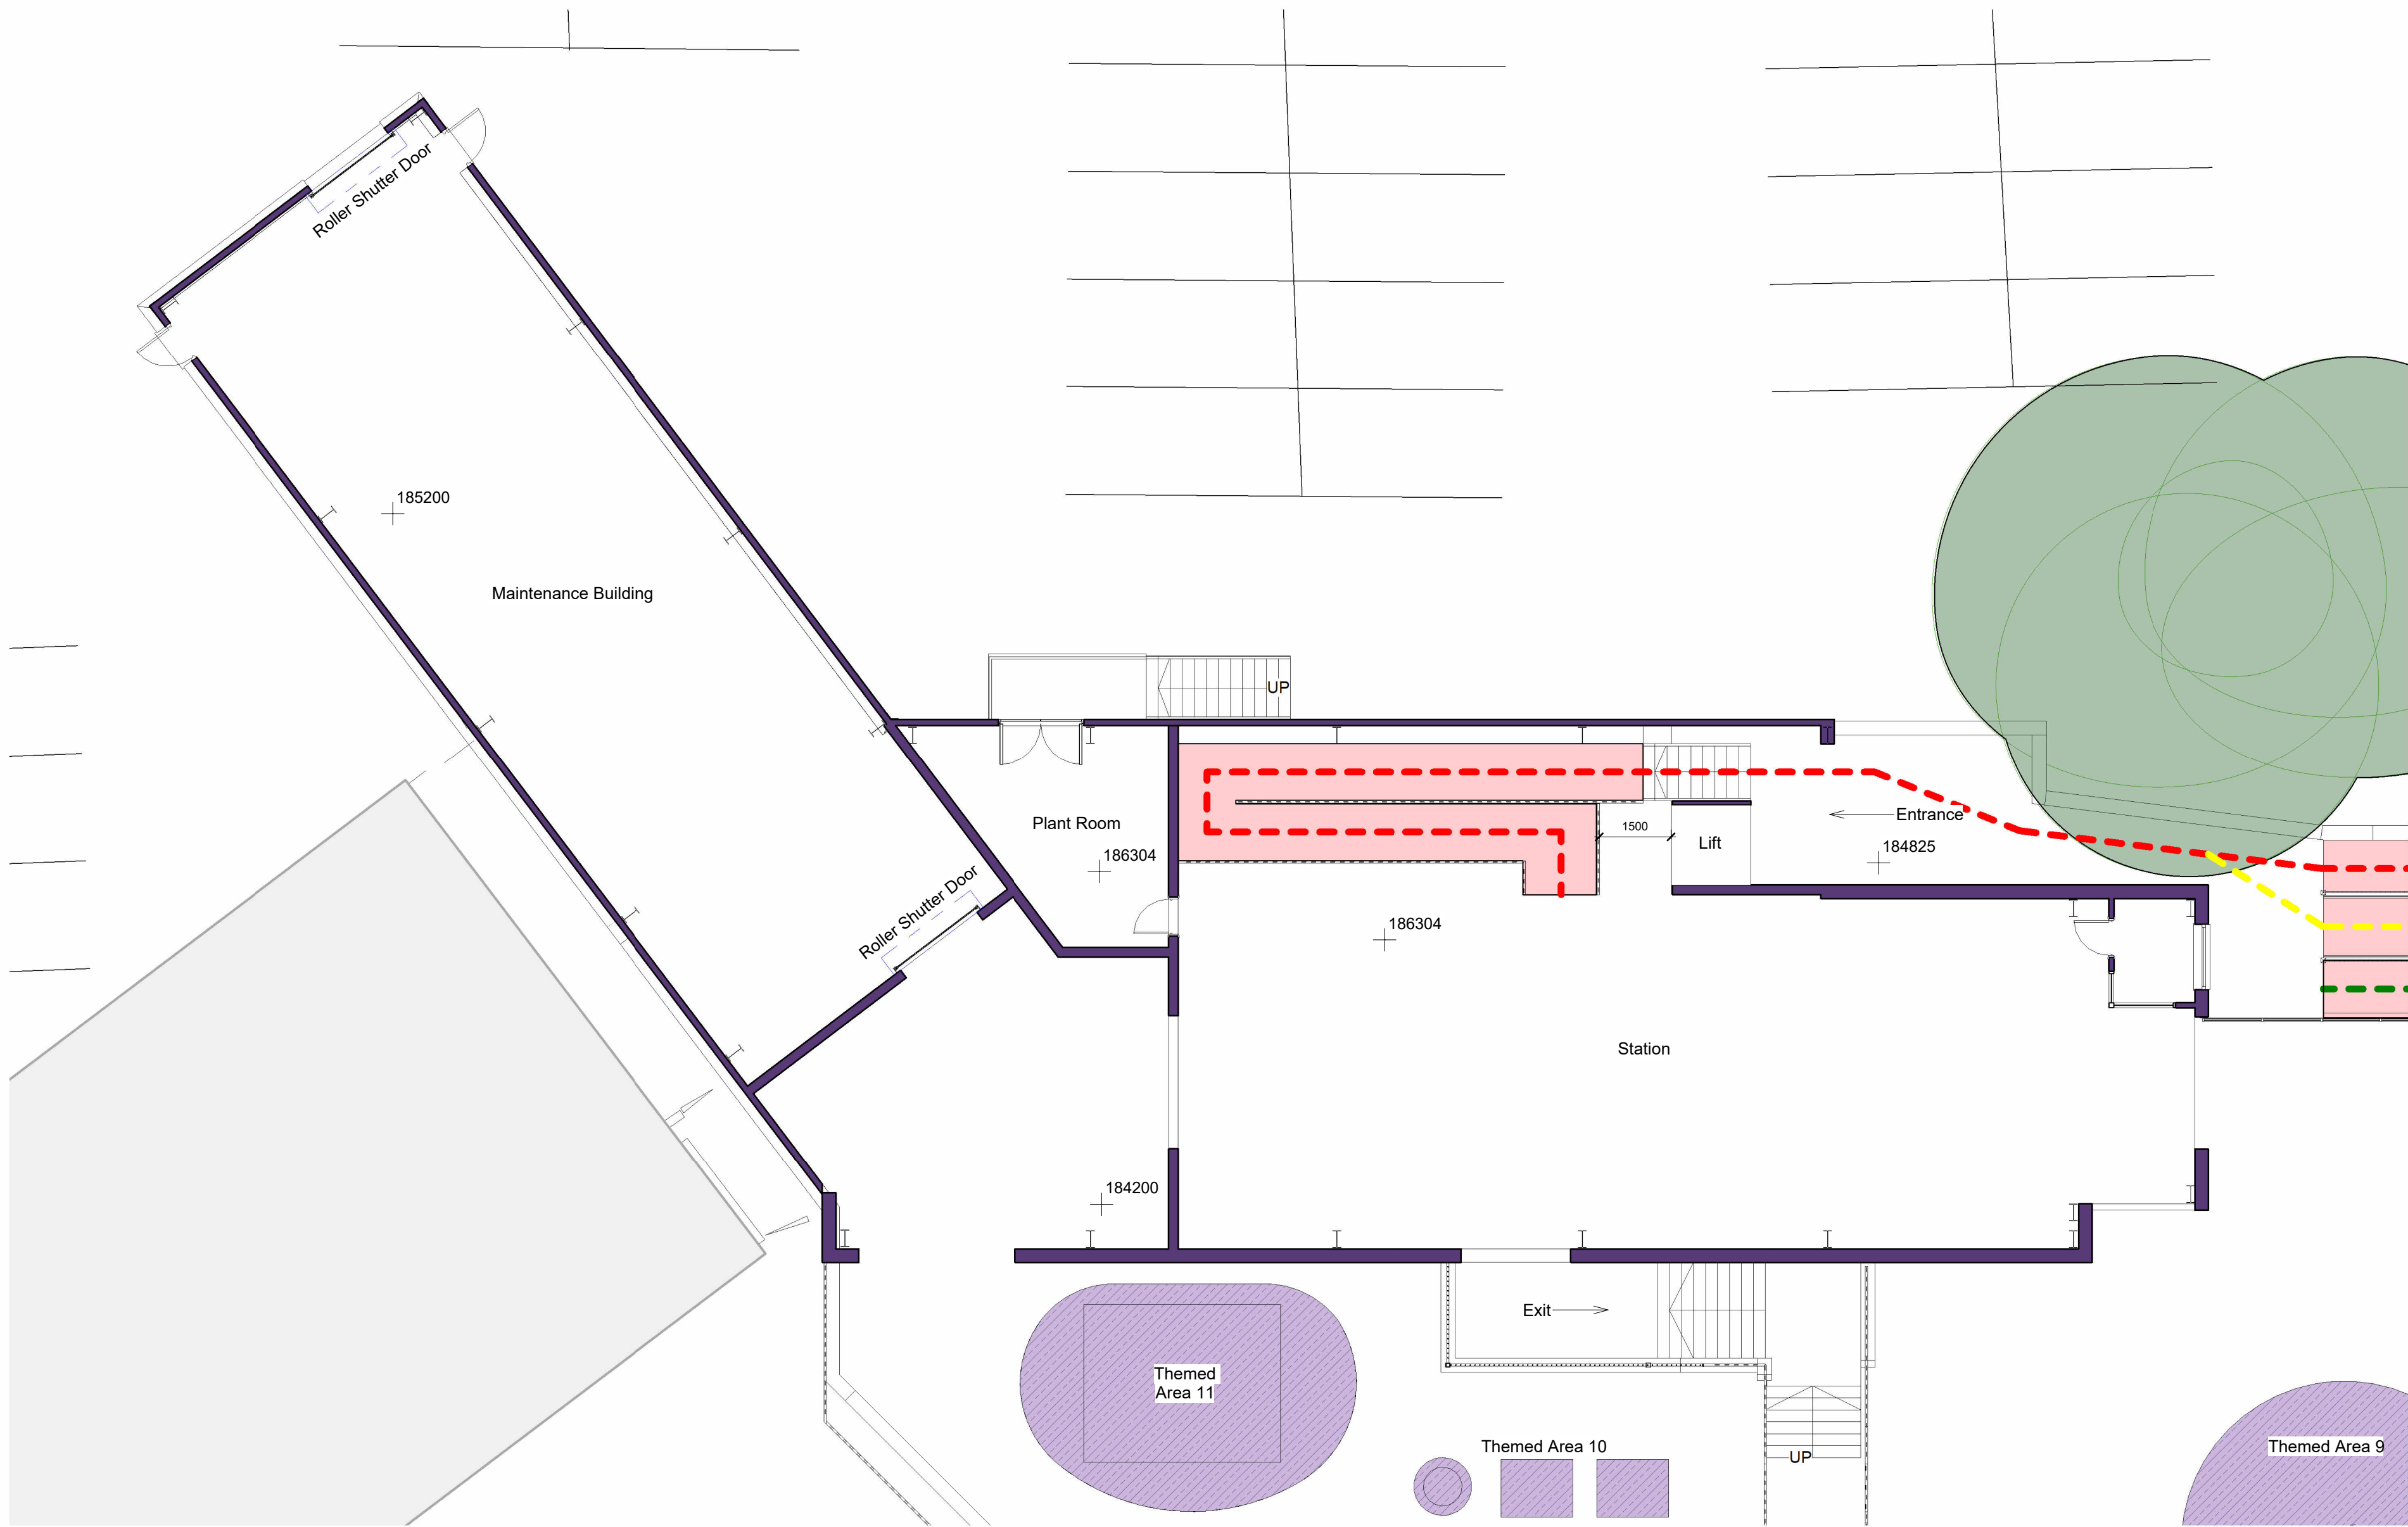


Proposed Station FFL
1 : 100

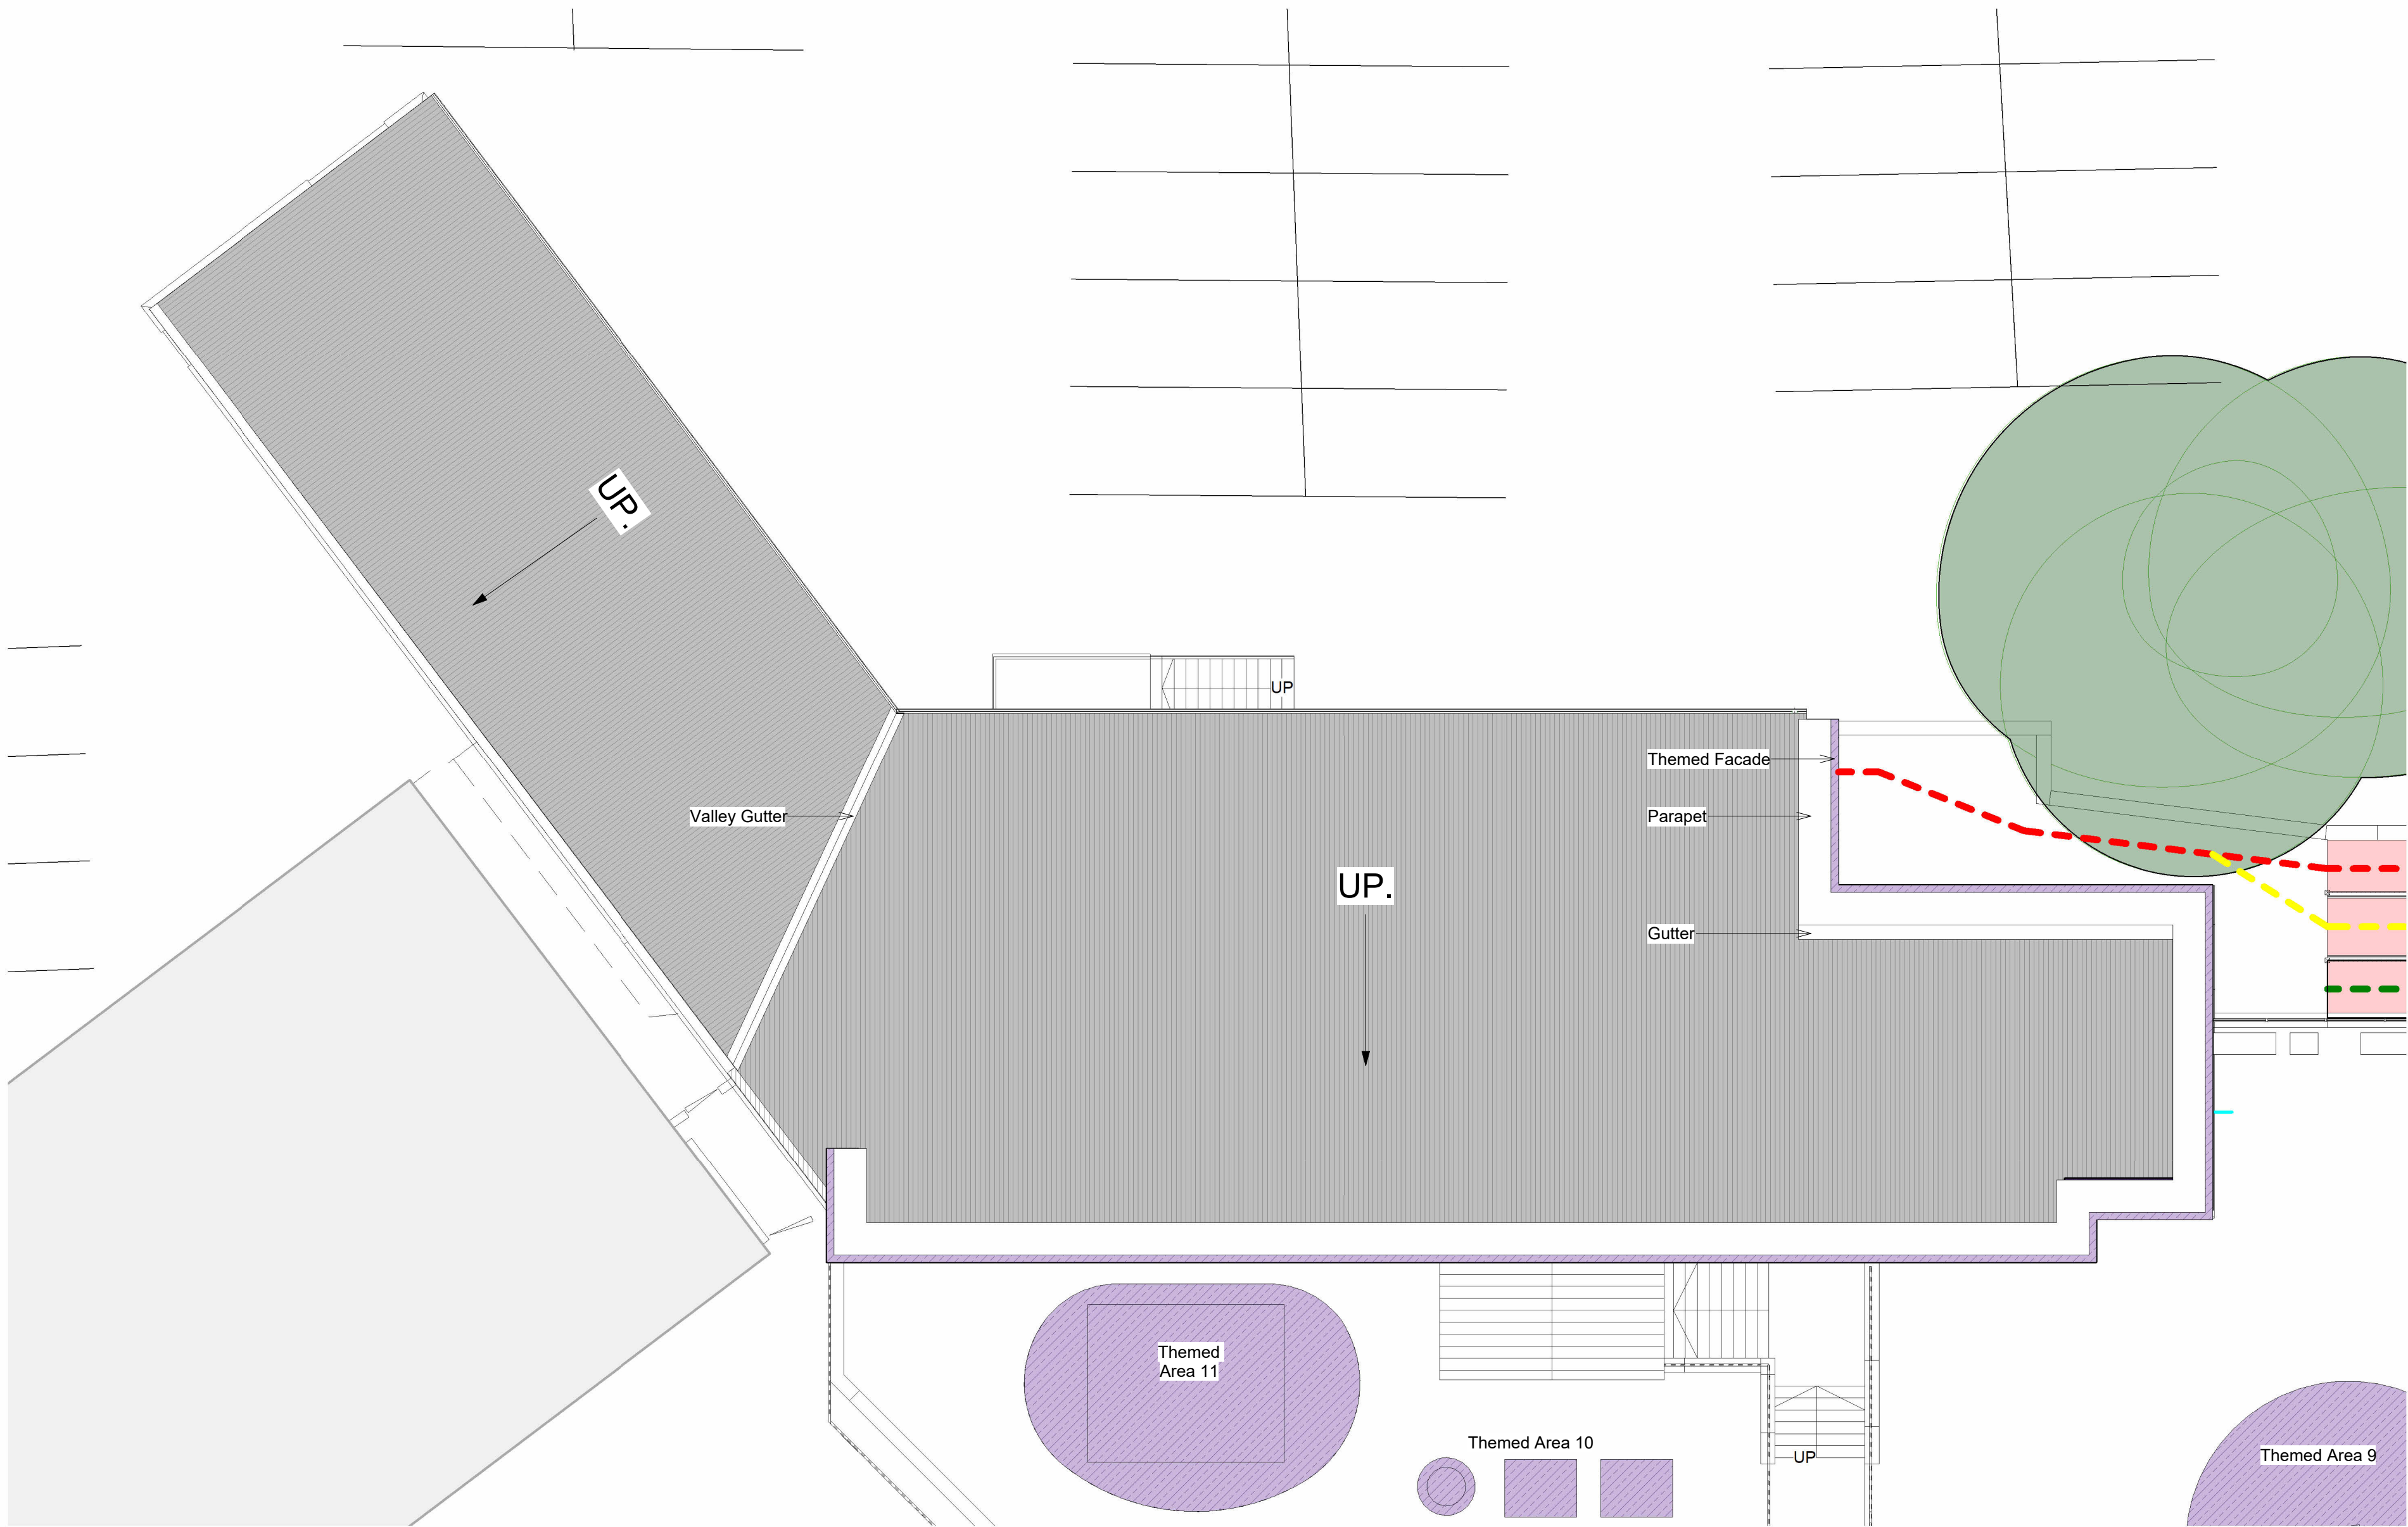


Proposed Roof Plan
1 : 100

- Queue Line
- RAP Queue Line - 13 Minutes
- Accessible Exit Queue
- Standard Queue Line - 45 Minutes Long
33 Minutes Short

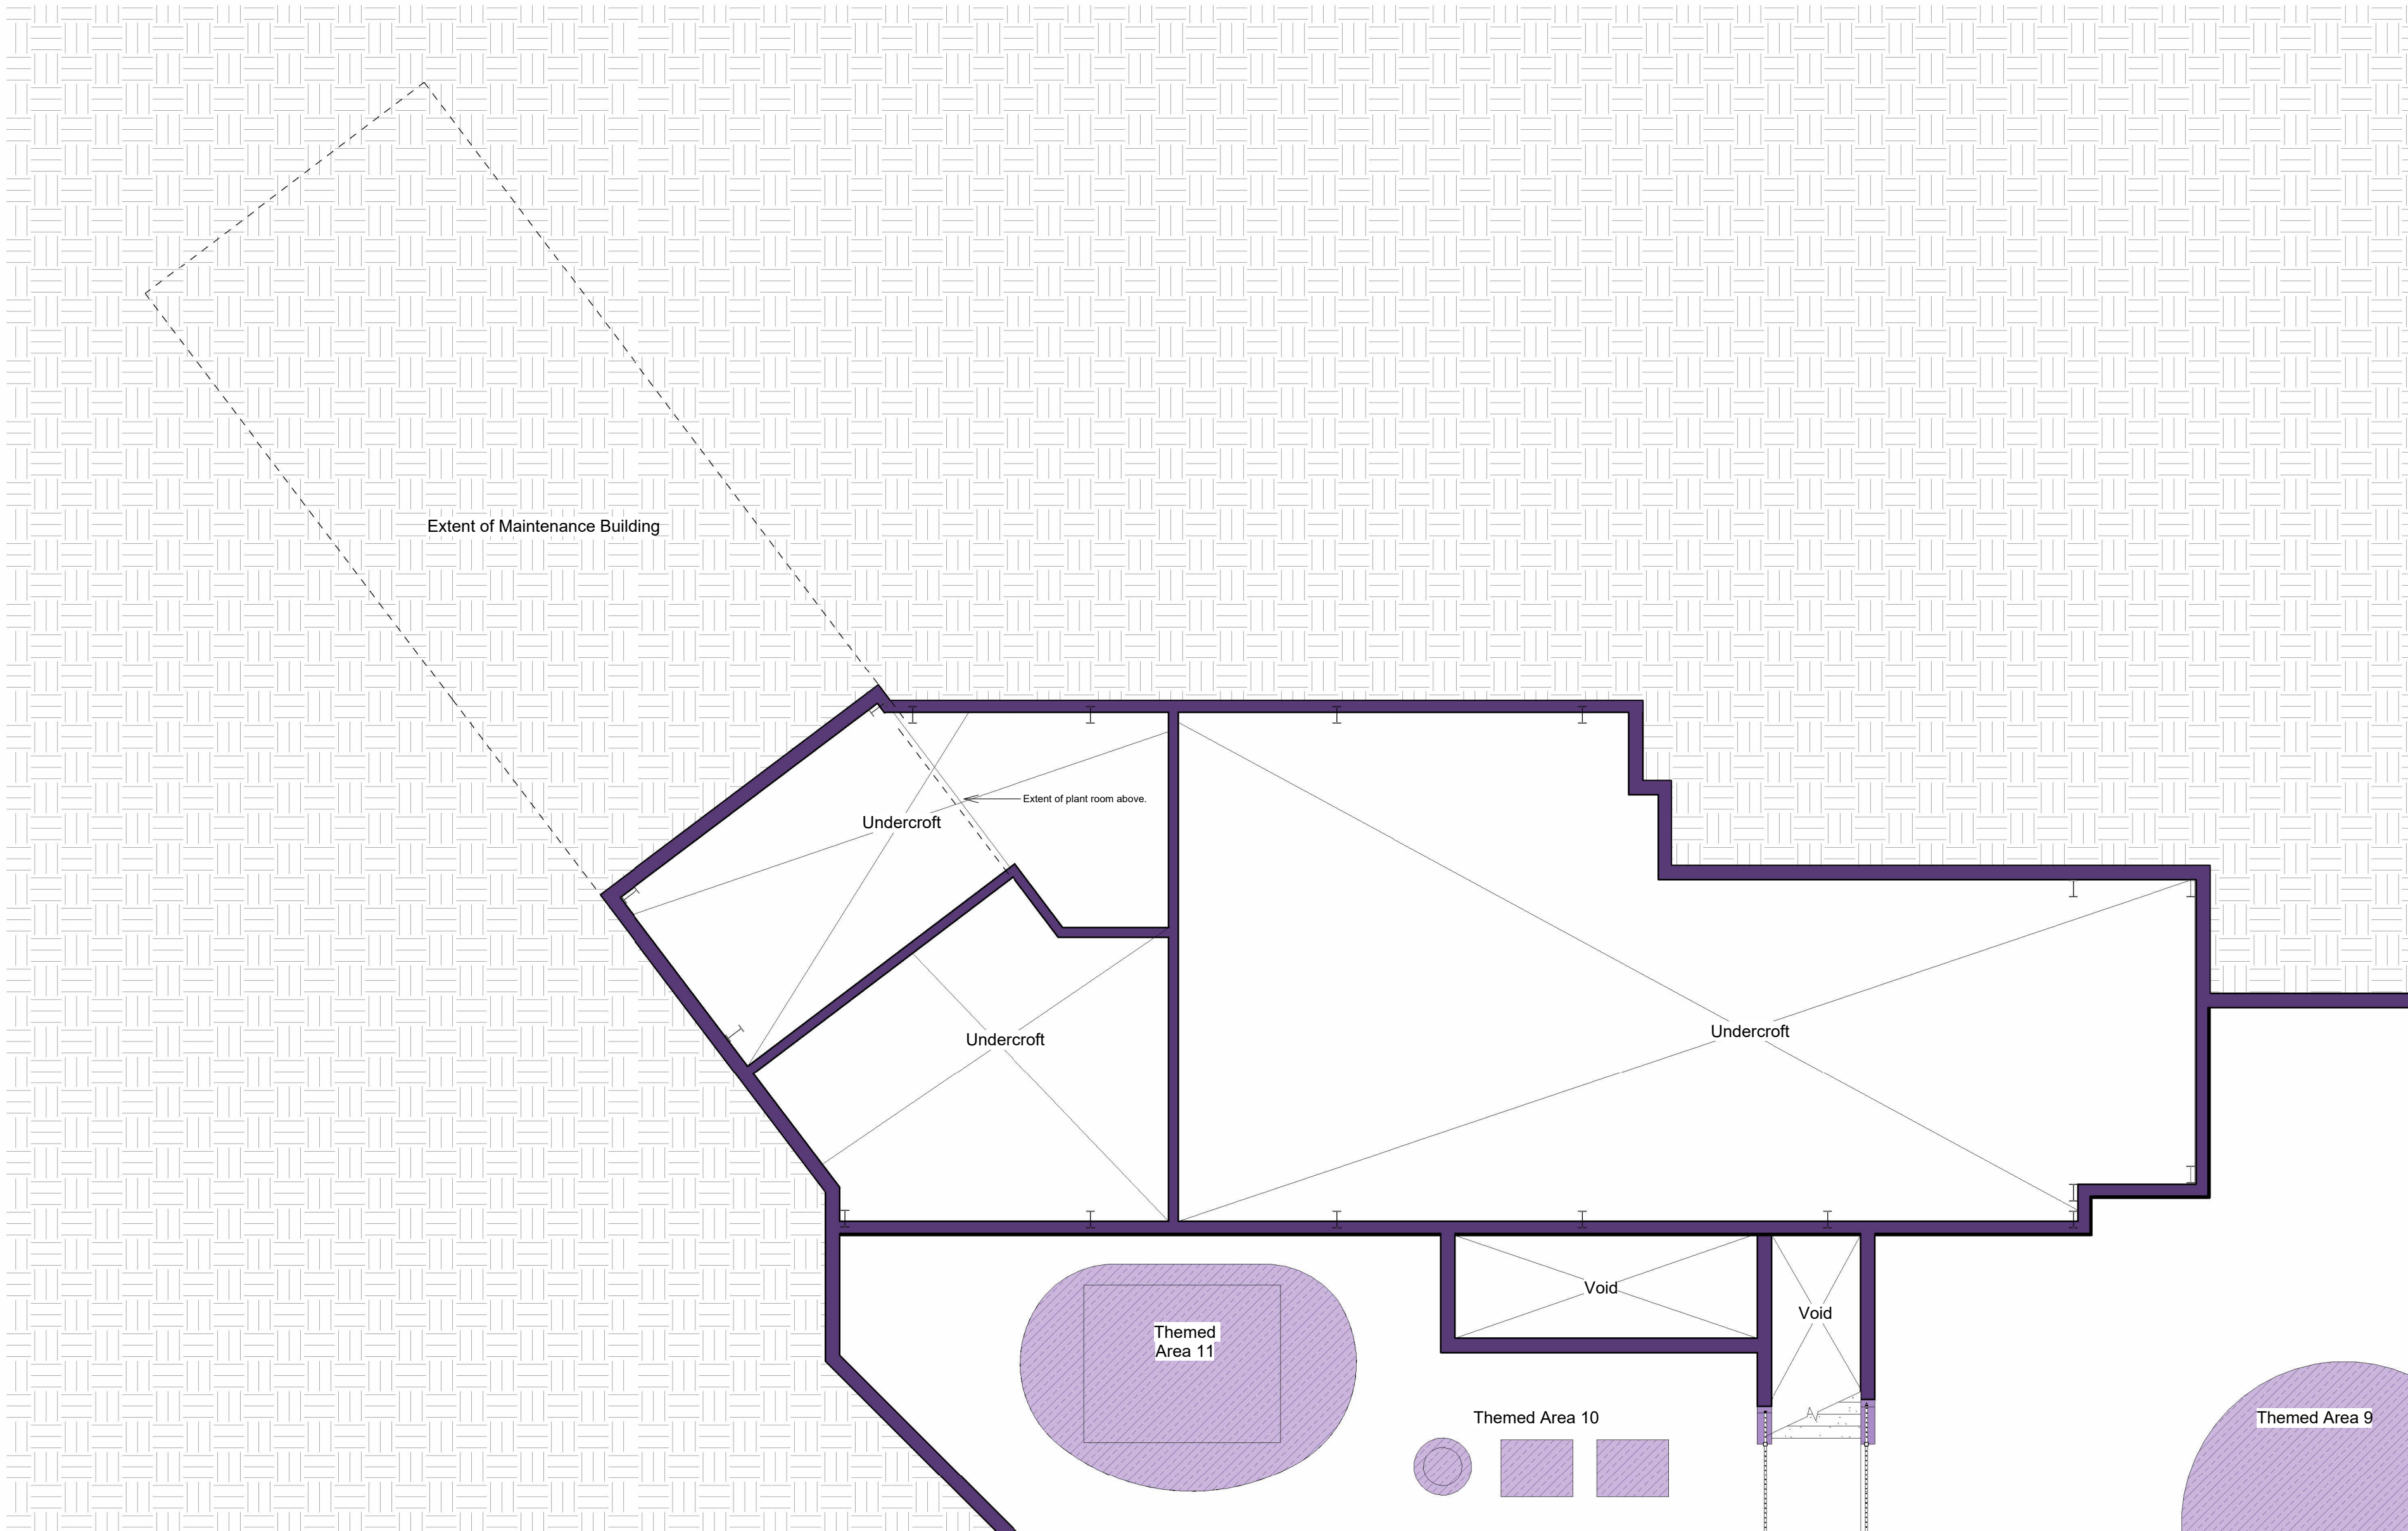

Proposed Station Base Level
1 : 100

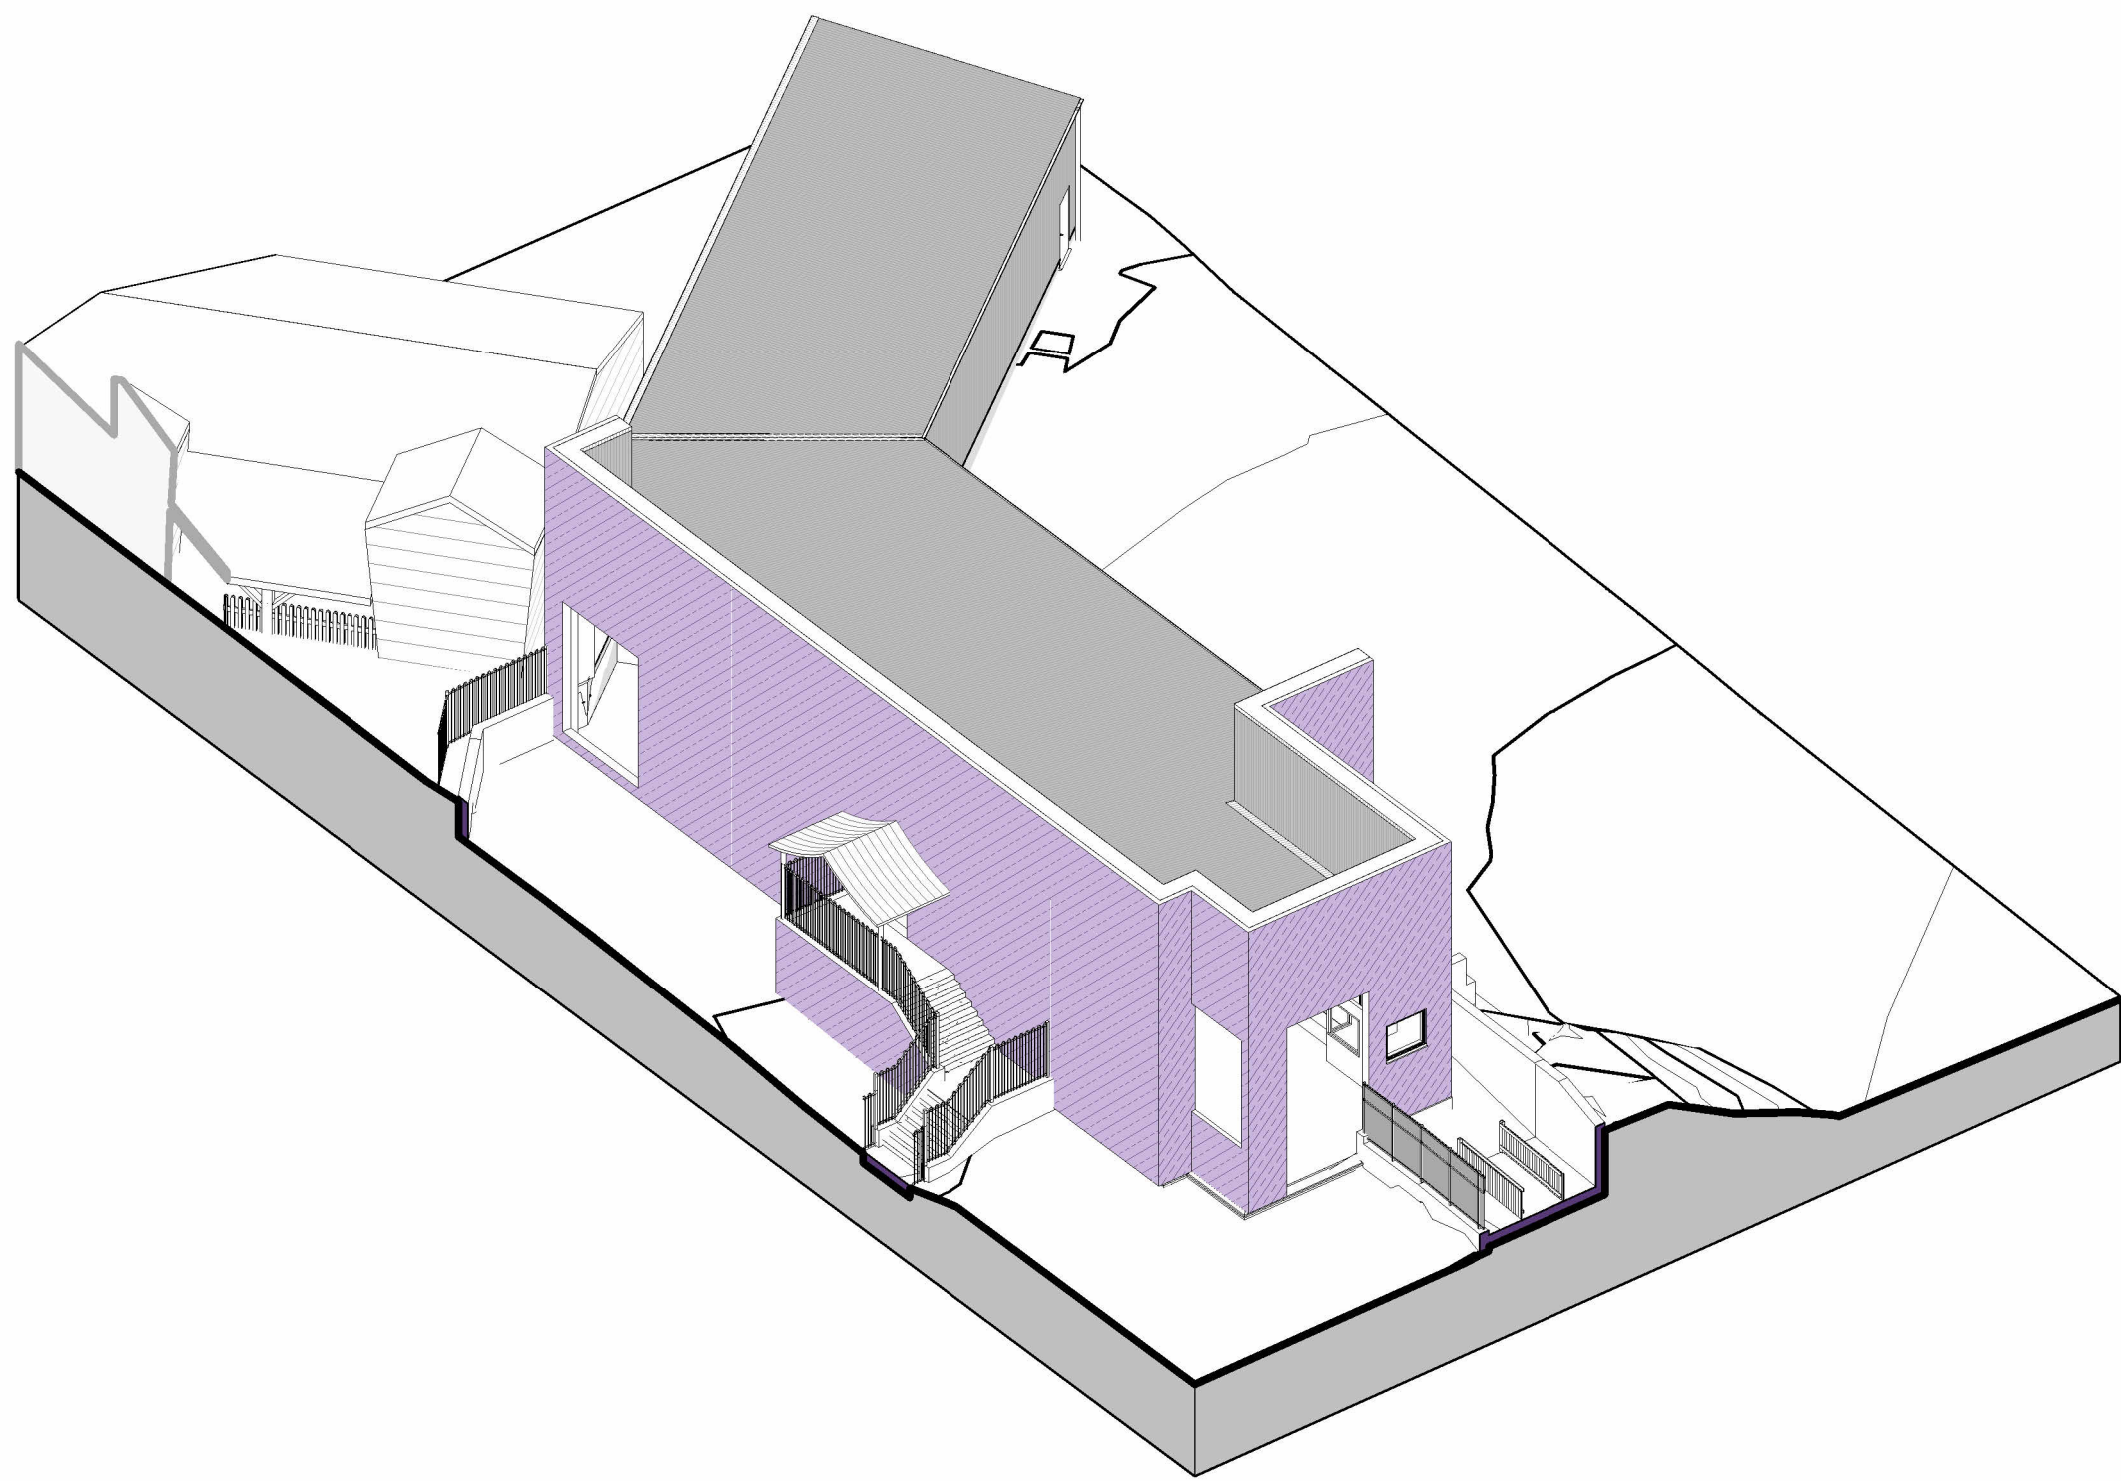

Station & Maintenance Building

Rev	Date	By	Detail
-----	------	----	--------

Drawing status
S4 - Planning

Client
Alton Towers Resort



Project/Location
Alton Towers Resort,
Farley Lane,
Alton,
Stoke On Trent,
ST10 4DB.

Drawing title
Station & Maintenance Building - Floor
Plans as Proposed

Date	Drawn	Checked	Job No.
03/12/2024	JAK	NJ	3321

Scale(s)
As indicated @A0

Drawing number	Revision
ATPS-SA-CBL-XX-DR-A-0201	P1.0

SA SMYTHEMAN
ARCHITECTURAL

12 High Street, Tean,
Stoke-on-Trent
ST10 4DZ
T: +44 (0)1538 722097
E: mail@smytheman.co.uk
W: www.smytheman.co.uk

