
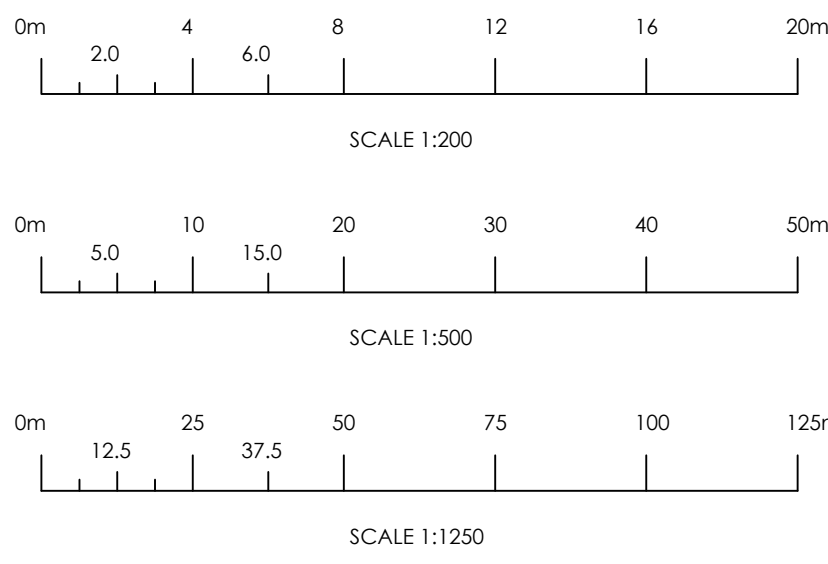
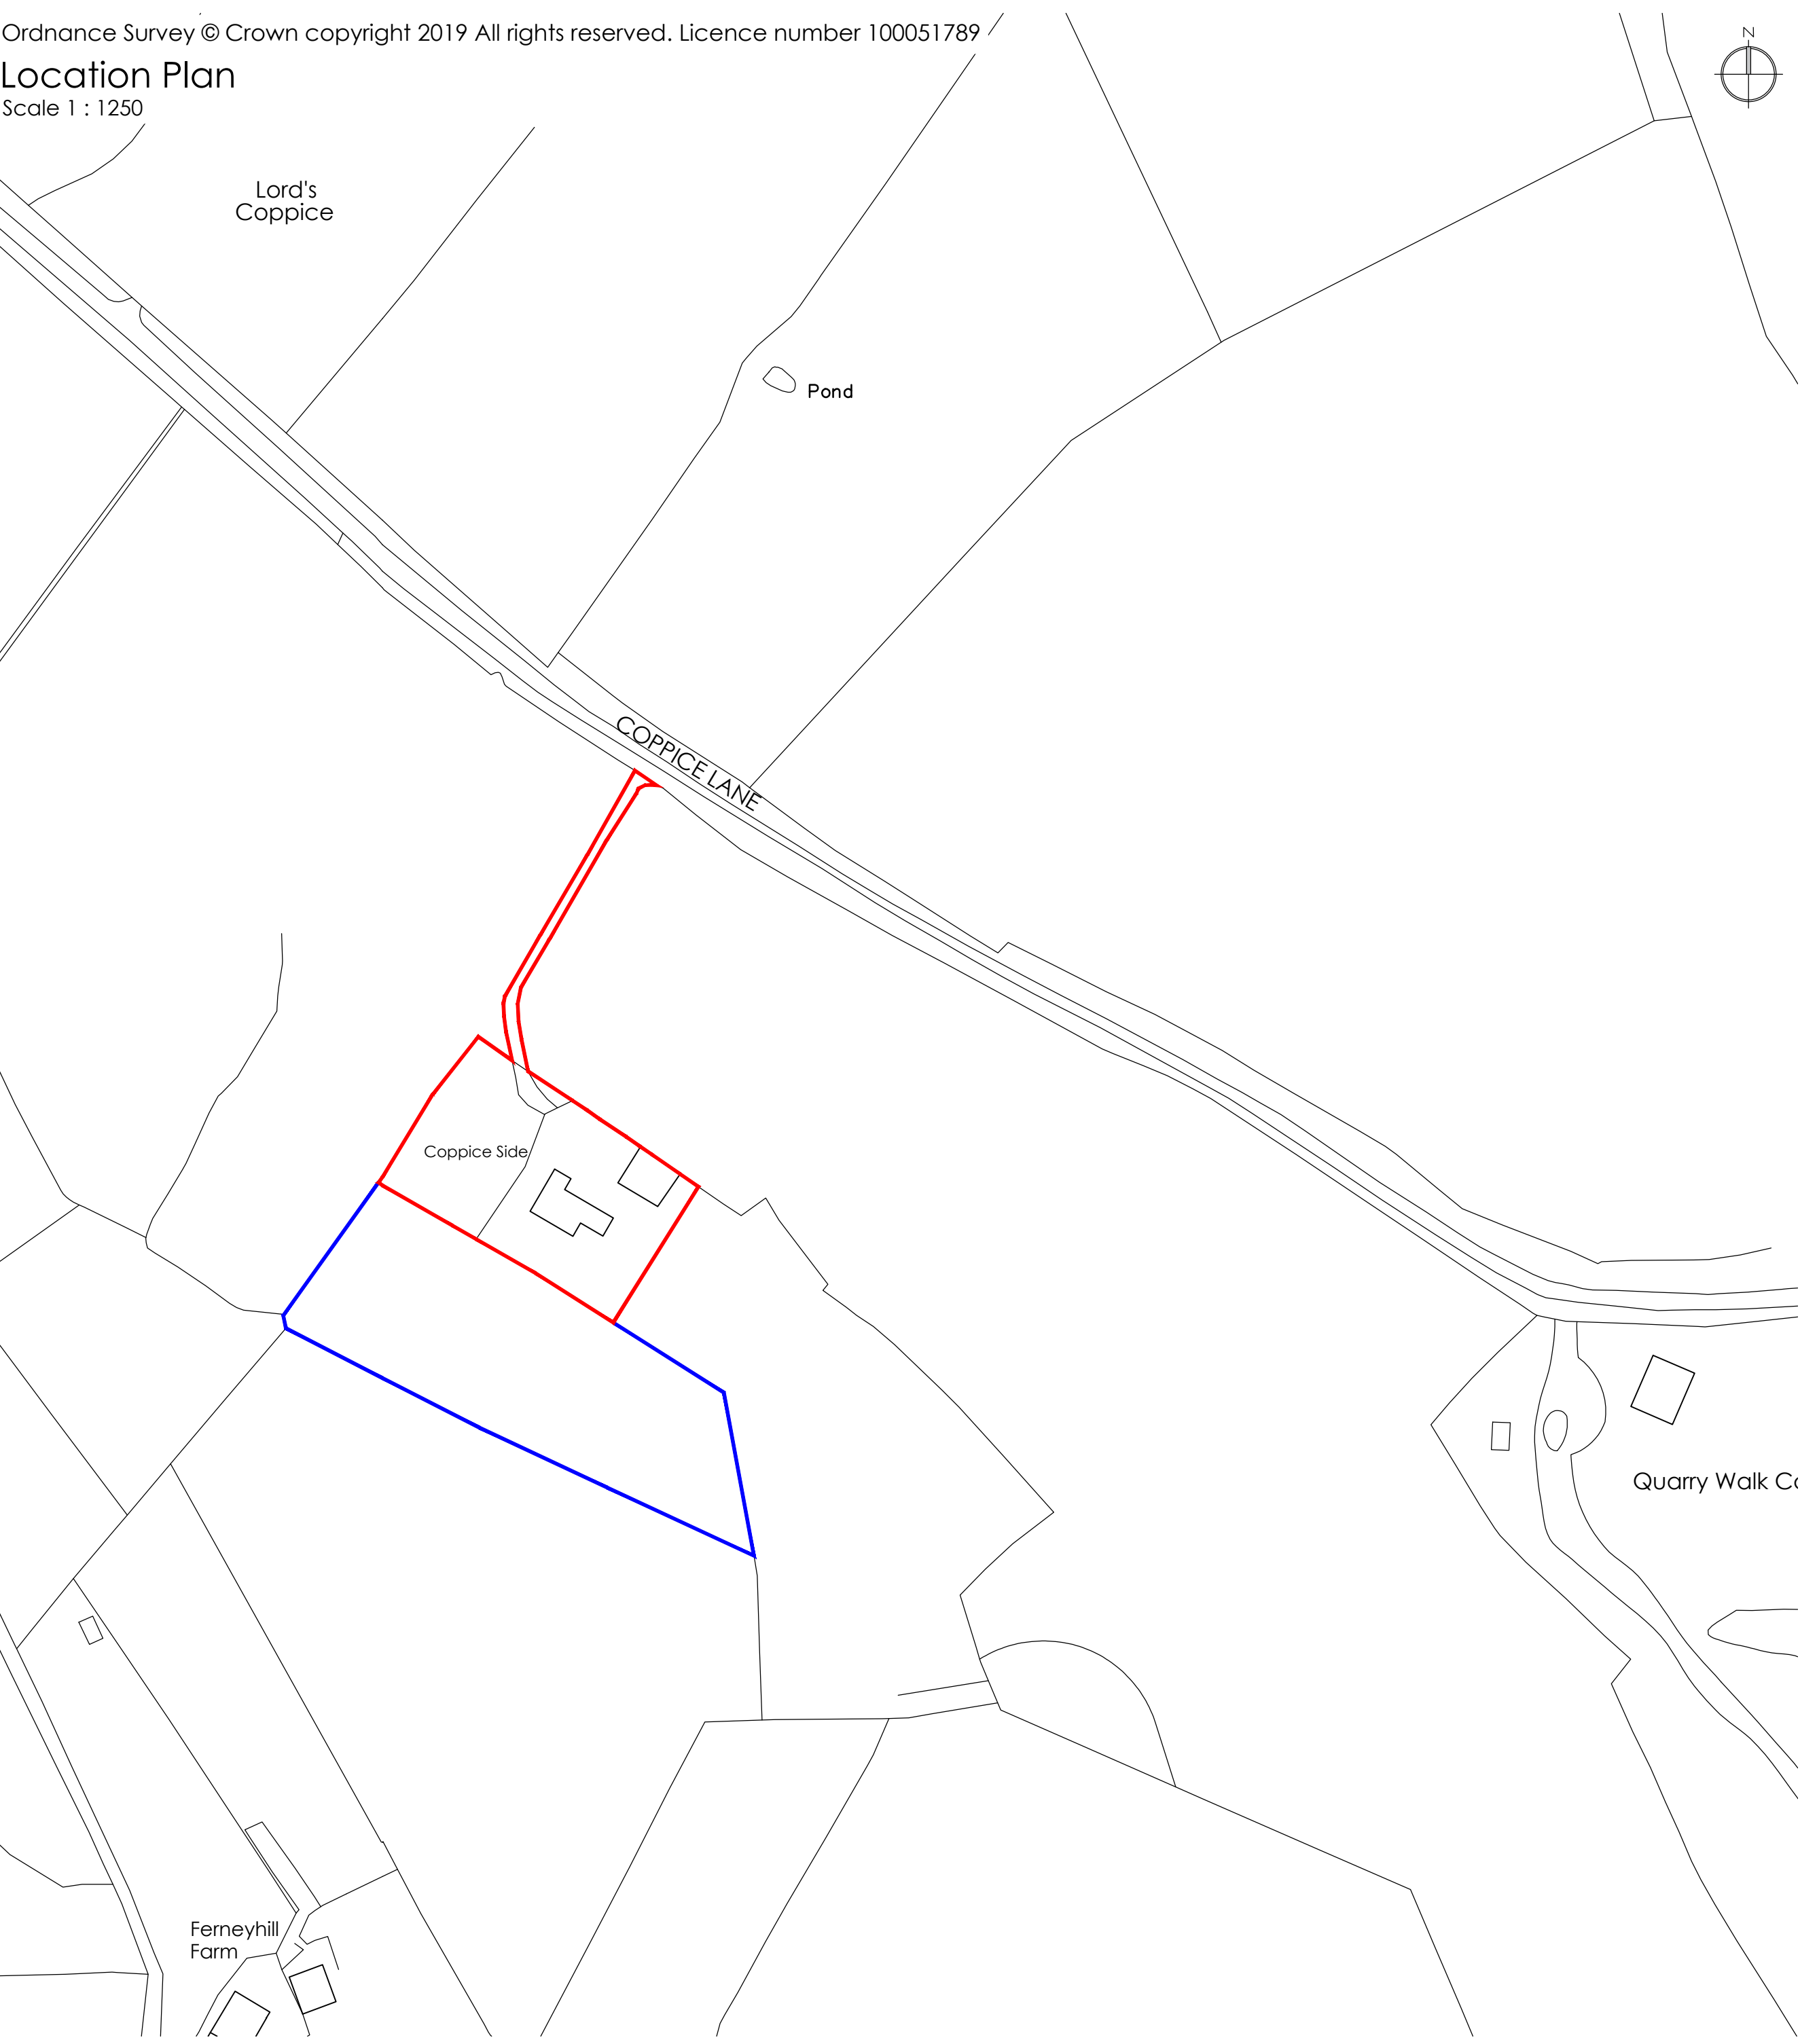


PRELIMINARY - NOT FOR CONSTRUCTION

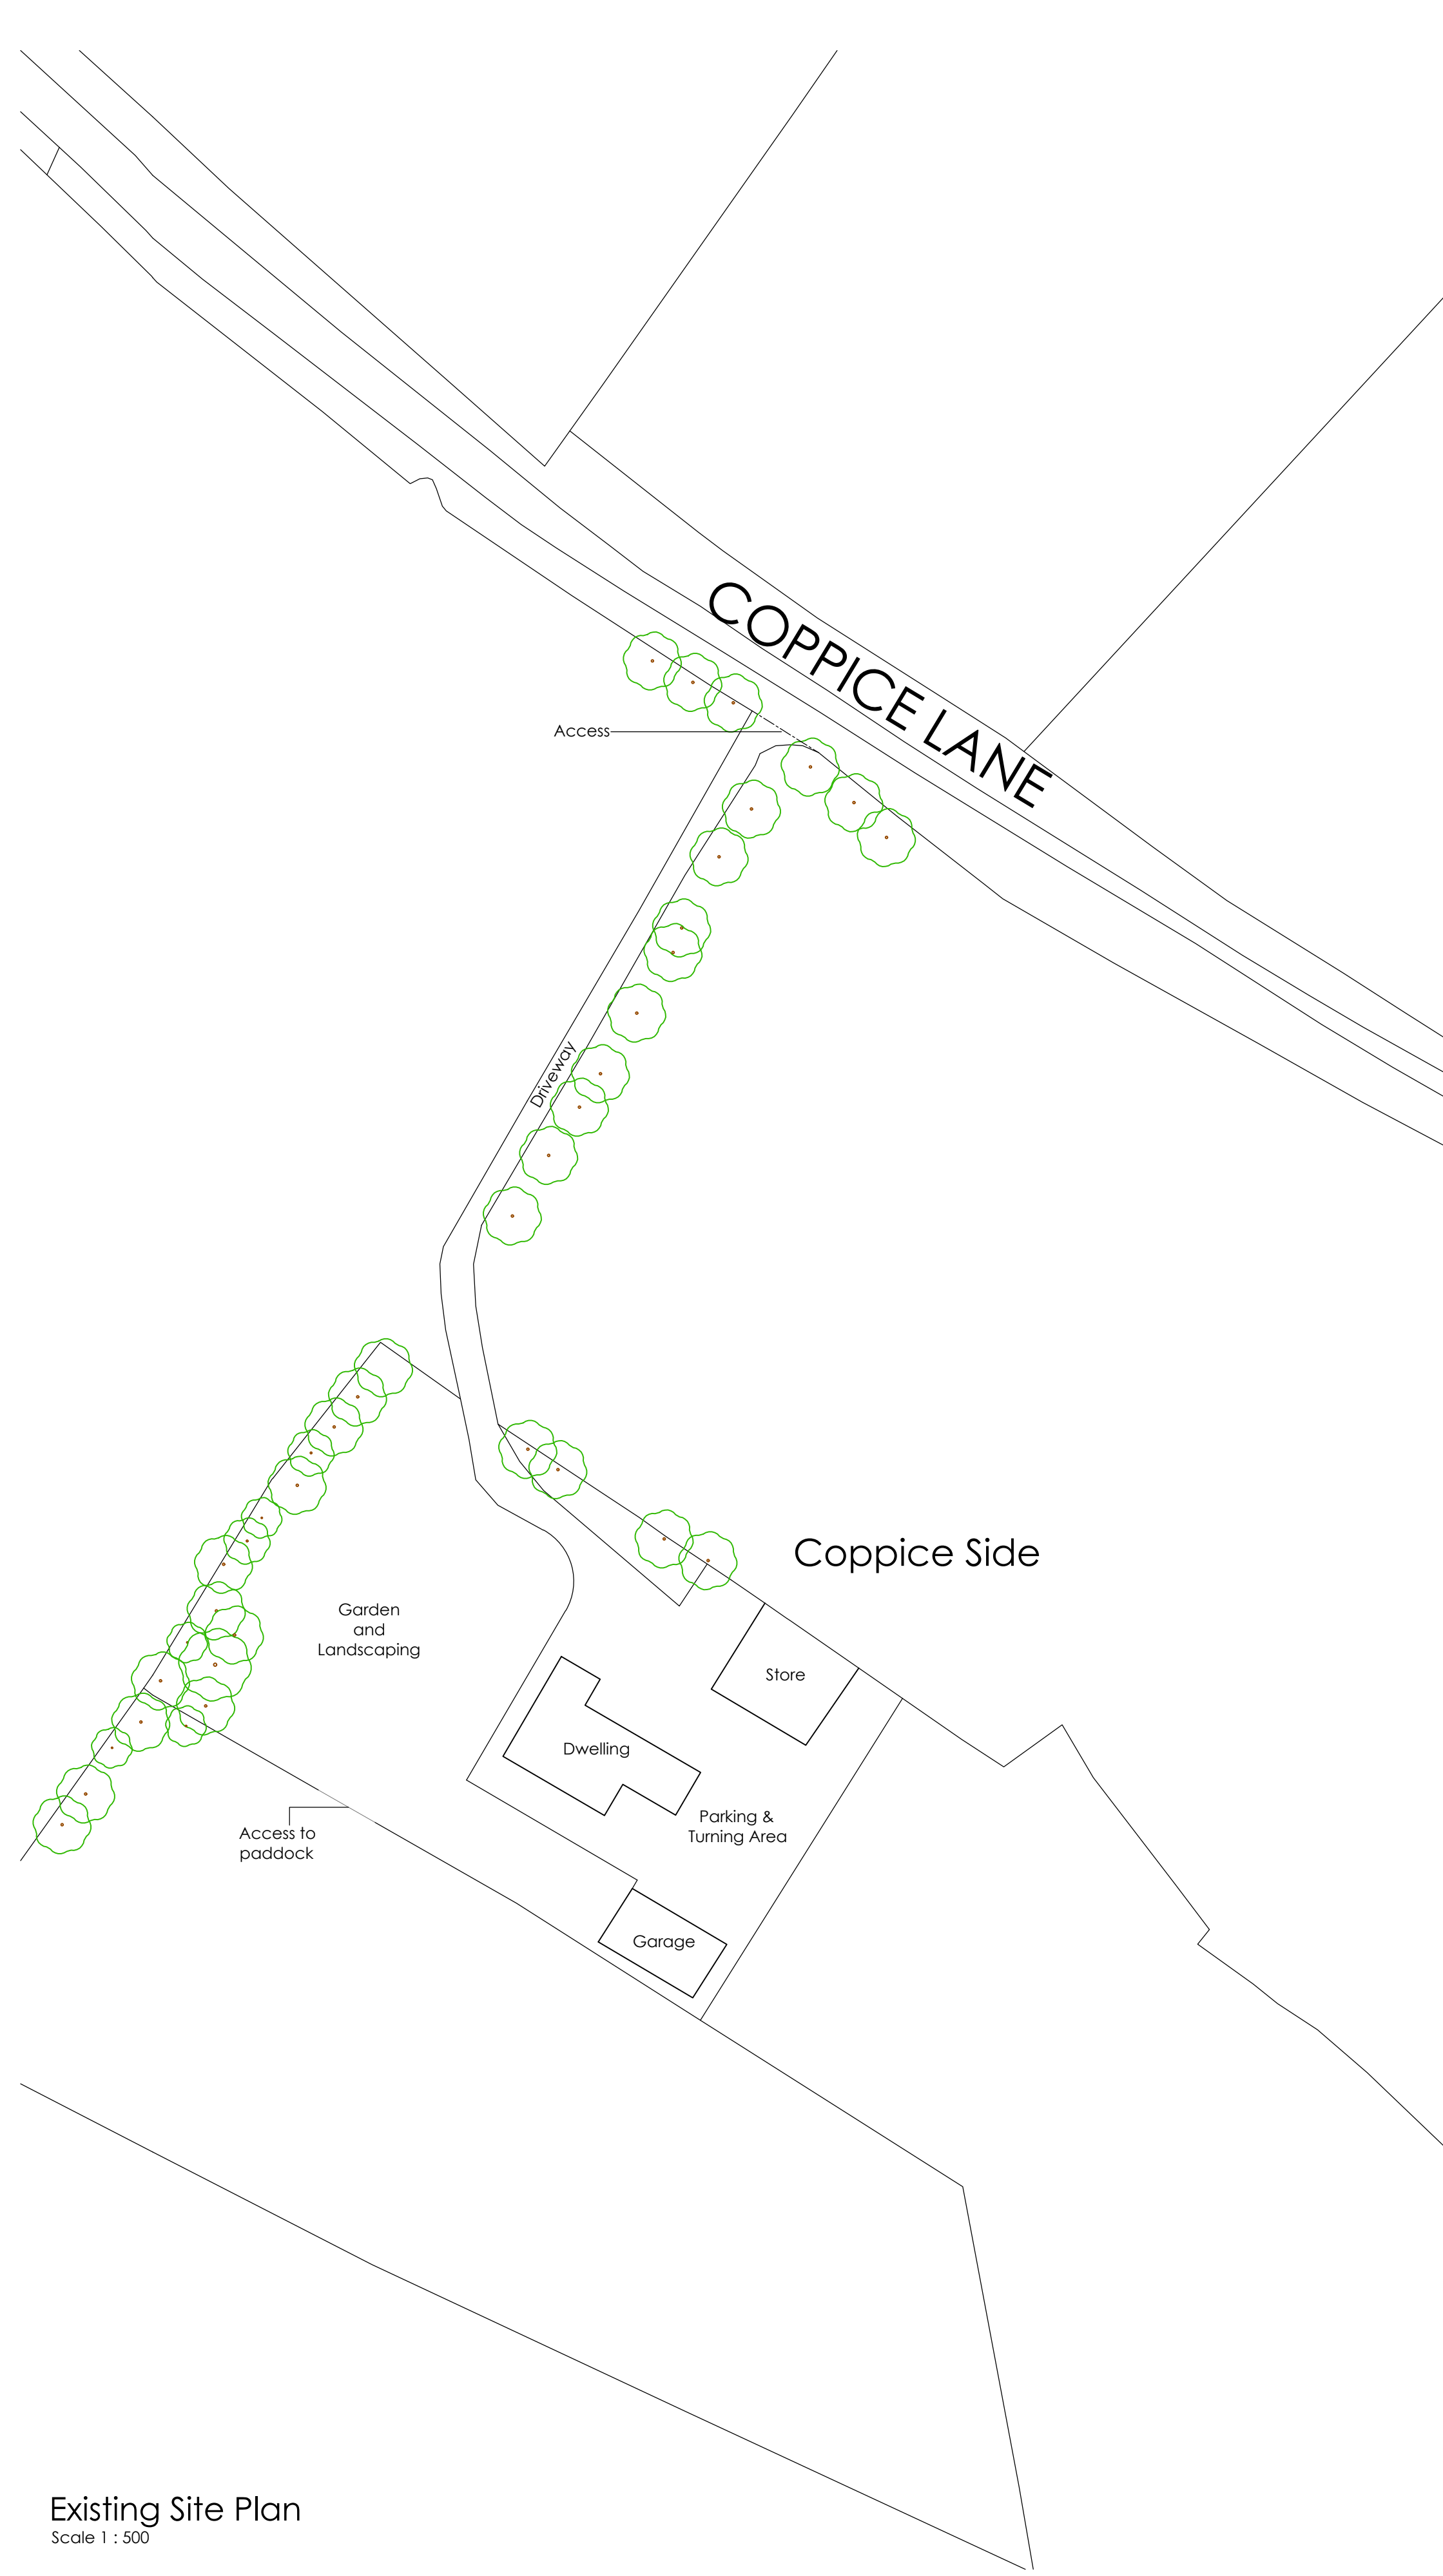

PLANNING PURPOSES ONLY.

- Notes:
- 1) The contractor to confirm details of the existing structure are correct prior to commencement of any works. if there are any discrepancies please contact us.
 - 2) Soakaways are to be a minimum of 5.0m away from any building and 10.0m away from any water course.
 - 3) All drainage details are indicative and should there be any discrepancies, please contact us to review or agree with the building control officer.
 - 4) In any project in which a building over a public sewer agreement is required, it is the contractor/ client responsibility to obtain the relevant approval. This is to be obtained prior to commencement on site.
 - 5) Contractor to locate the position of any existing services prior to excavation.
 - 6) In any project in which a Party Wall Agreement is required, it is the contractor/ client responsibility to obtain the relevant approval. In this circumstance boundary foundations may be required.
 - 7) Unless noted otherwise, Rees Construction Management have not identified any significant risks associated with the design intent shown on this drawing which could not be managed safely by a competent contractor.

Status: PLANNING

Revisions:	drn	chk	date
P0 Initial issue.	JG	LT	10/05/24

Client: Mr & Mrs Womersley
Coppice Side, Coppice Lane, Freehay,
Staffordshire. ST10 1RG

Project: Erection of Outbuilding to form
Gym and Games Room

Drawing: Location Plan and Existing Site Plan

Drawn by: JG	Date: April 2024	Scale: As Shown @ A1
--------------	------------------	----------------------



Rees cm
Architectural Design

Address: 2 Church Street, Uttoxeter, Staffordshire, ST14 8AG. Tel: 01889 227127

Drawing No: RC0060 - 001

