

1:50 Scale to be measured



Location Plan 1:2500

A	27/11/2024	REDUCED DORMER SIZE TO THE EASTERLY ELEVATION
REV	DATE	DESCRIPTION

DRAWING STATUS
PLANNING

THIS DRAWING IS COPYRIGHT AND MUST NOT BE REPRODUCED IN WHOLE OR IN PART WITHOUT THE PRIOR PERMISSION OF P4 Architecture.

DIMENSIONS TO BE VERIFIED ON SITE. ONLY FIGURED DIMENSIONS TO BE USED AND ANY DISCREPANCY BETWEEN THIS DRAWING AND SITE CONDITIONS TO BE REFERRED TO P4 Architecture IMMEDIATELY. WITH THE EXCEPTION OF THE PLANNING DEPARTMENT NO DIMENSIONS ARE TO BE SCALED OFF PRINTED DRAWINGS UNLESS STATED DIMENSIONS ALIGN WITH THE CORRESPONDING SCALE BAR AND SCALE RULE. ANY AREAS THAT ARE INDICATED ON THIS DRAWING ARE FOR GUIDANCE ONLY. NO RESPONSIBILITY IS TAKEN FOR THEIR ACCURACY.

THERE IS A RISK OF DEATH OR INJURY IN CONSTRUCTION IF THE WORKS ARE NOT PROPERLY PLANNED AND SUPERVISED. THE CONTRACTOR MUST NOT UNDERTAKE ANY ELEMENT OF WORK WITHOUT HAVING FIRST CARRIED OUT THE NECESSARY RISK ASSESSMENT AND PREPARED DETAILED METHOD STATEMENT.

CLIENT

Mr P. & Mrs J. Brammer

PROJECT

Proposed Alterations & Extension works at
235, Leek Road
Endon
Stoke on Trent

DRAWING TITLE

Proposed Floor Plans

SCALE

1:50 @ A1

DATE

November 2024

DRAWING No.

PABR /PP/01/003

REV

A

P4 Architecture

P4 Architecture


A Member of the Chartered Institute of Architectural Technologists

Chartered Institute of Architectural Technologists


Architectural & Construction Project Management Services

Lodge Hill, Wallbridge Drive, Leek, Staffordshire, ST13 8NE.

Tel. 07962 062 618 Email. philip@p4architecture.co.uk

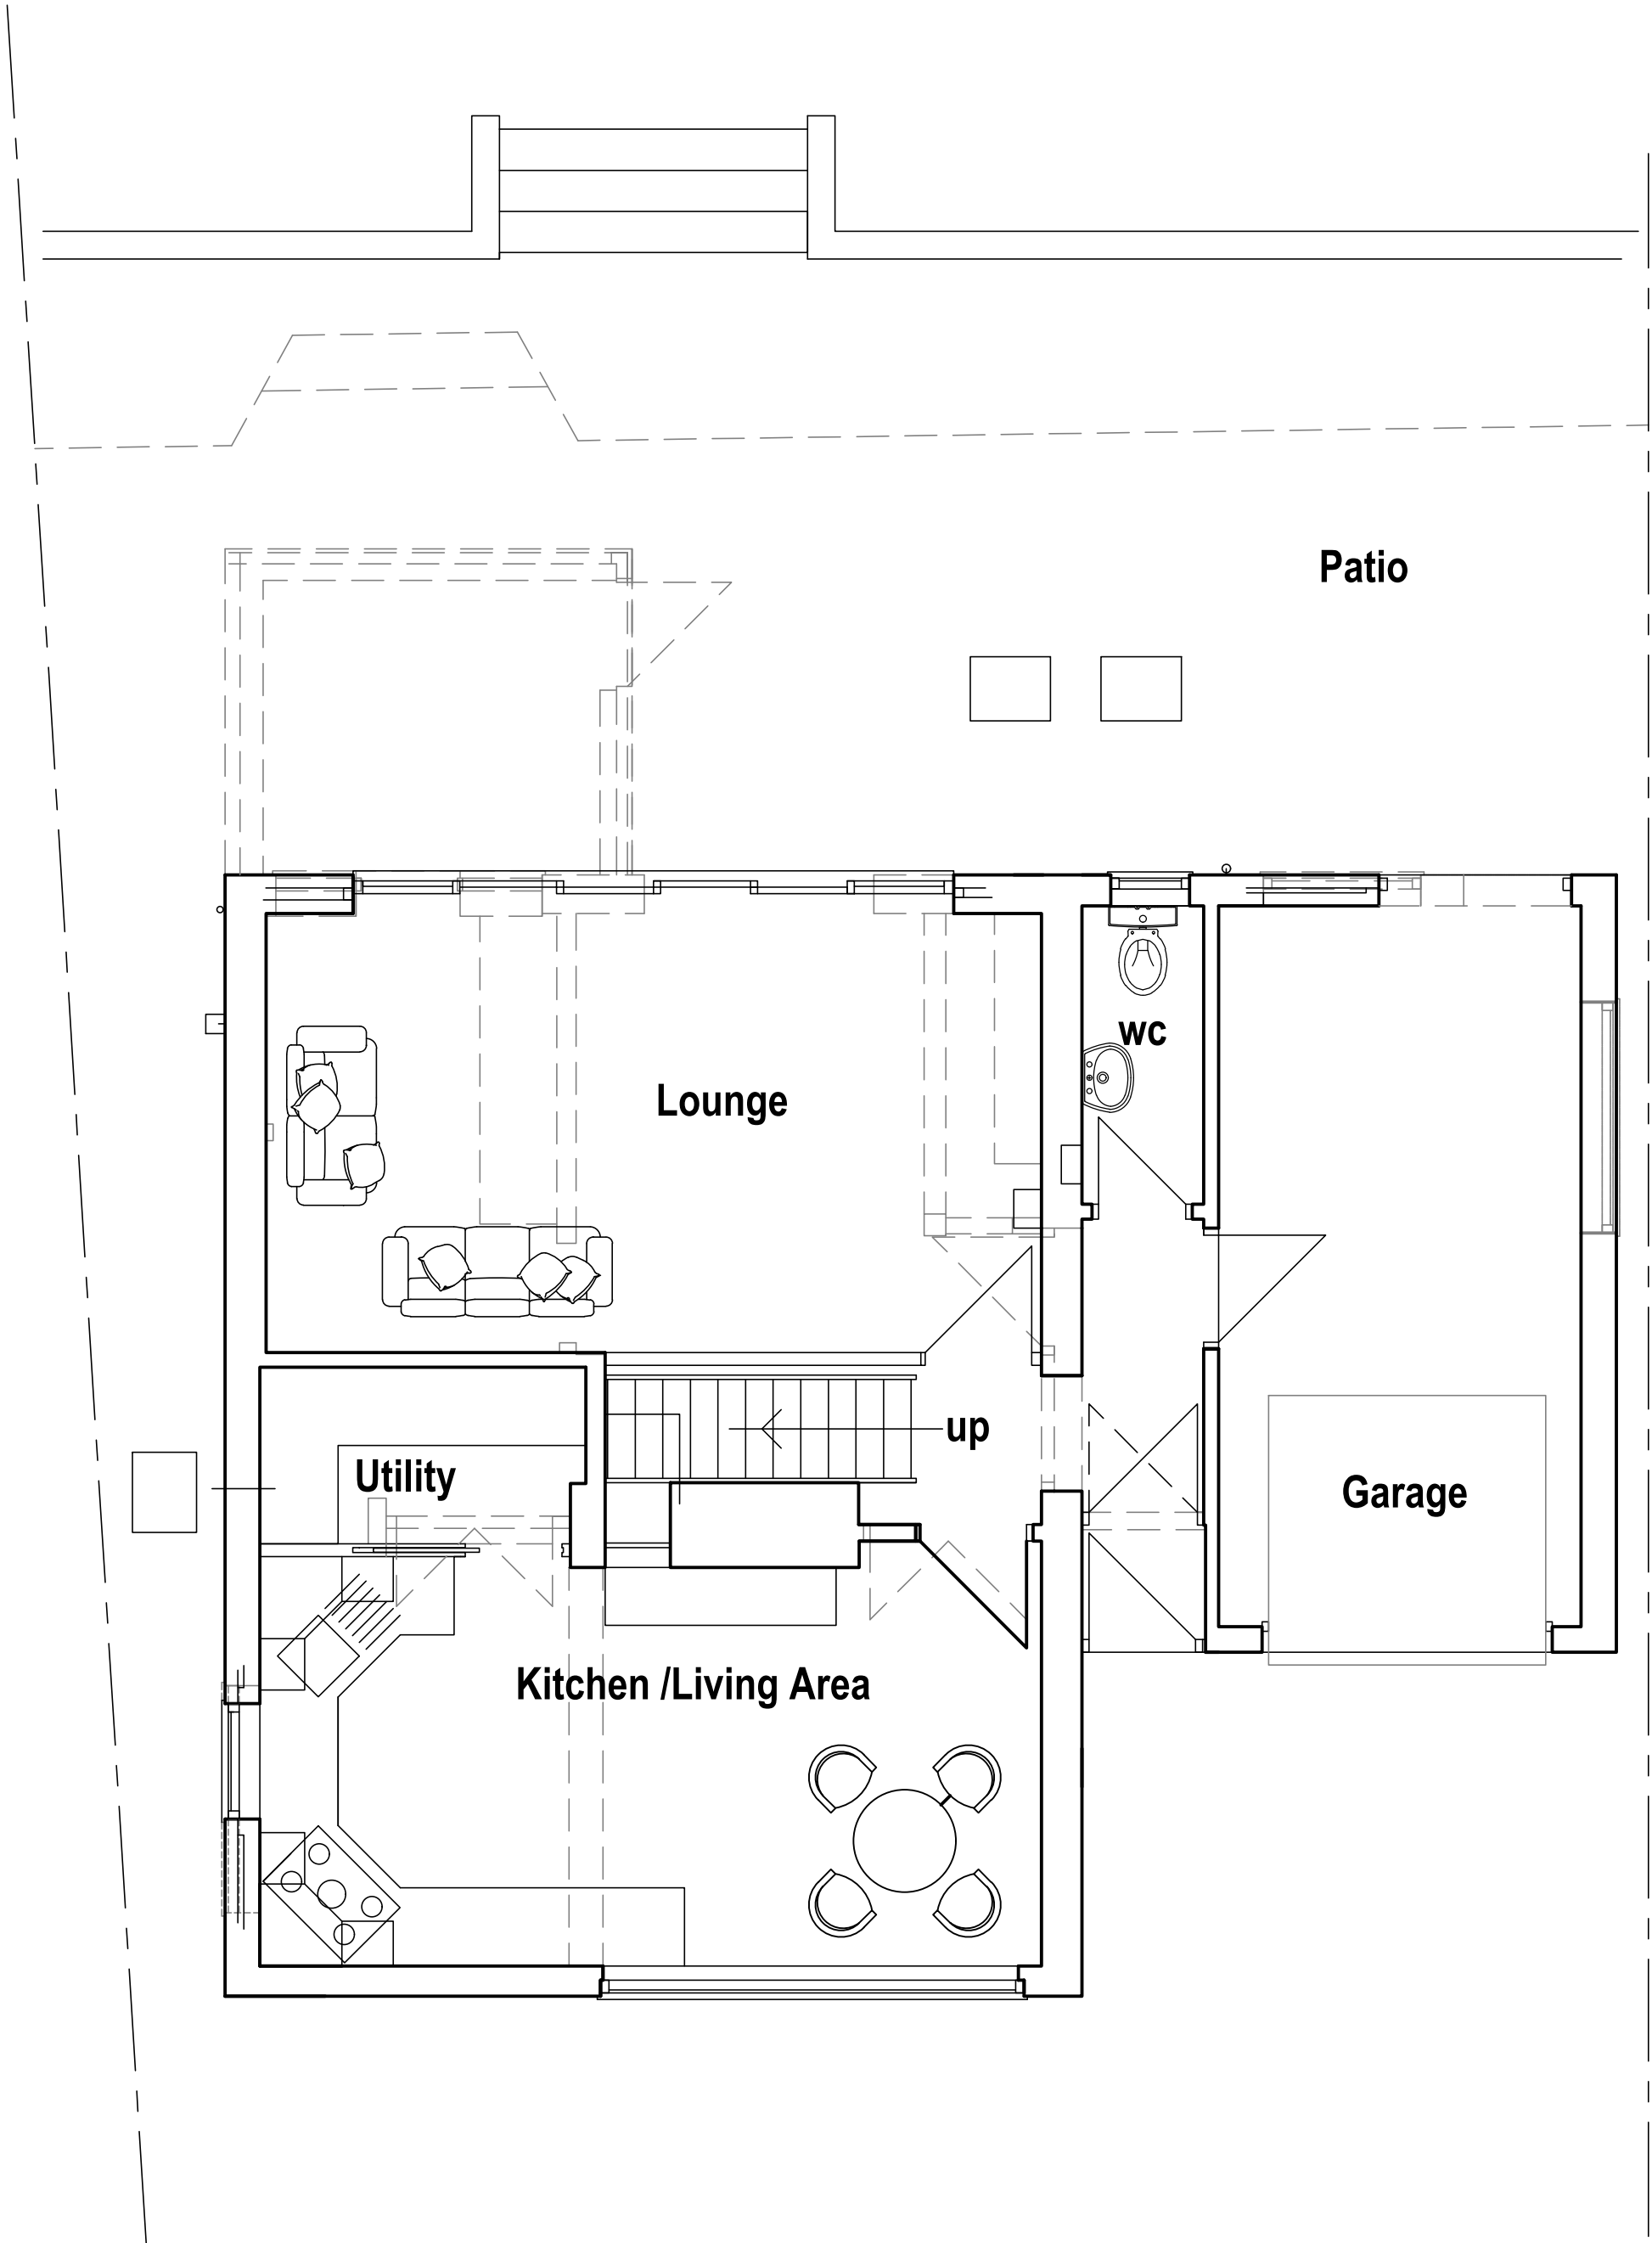

Proposed Ground Floor Layout

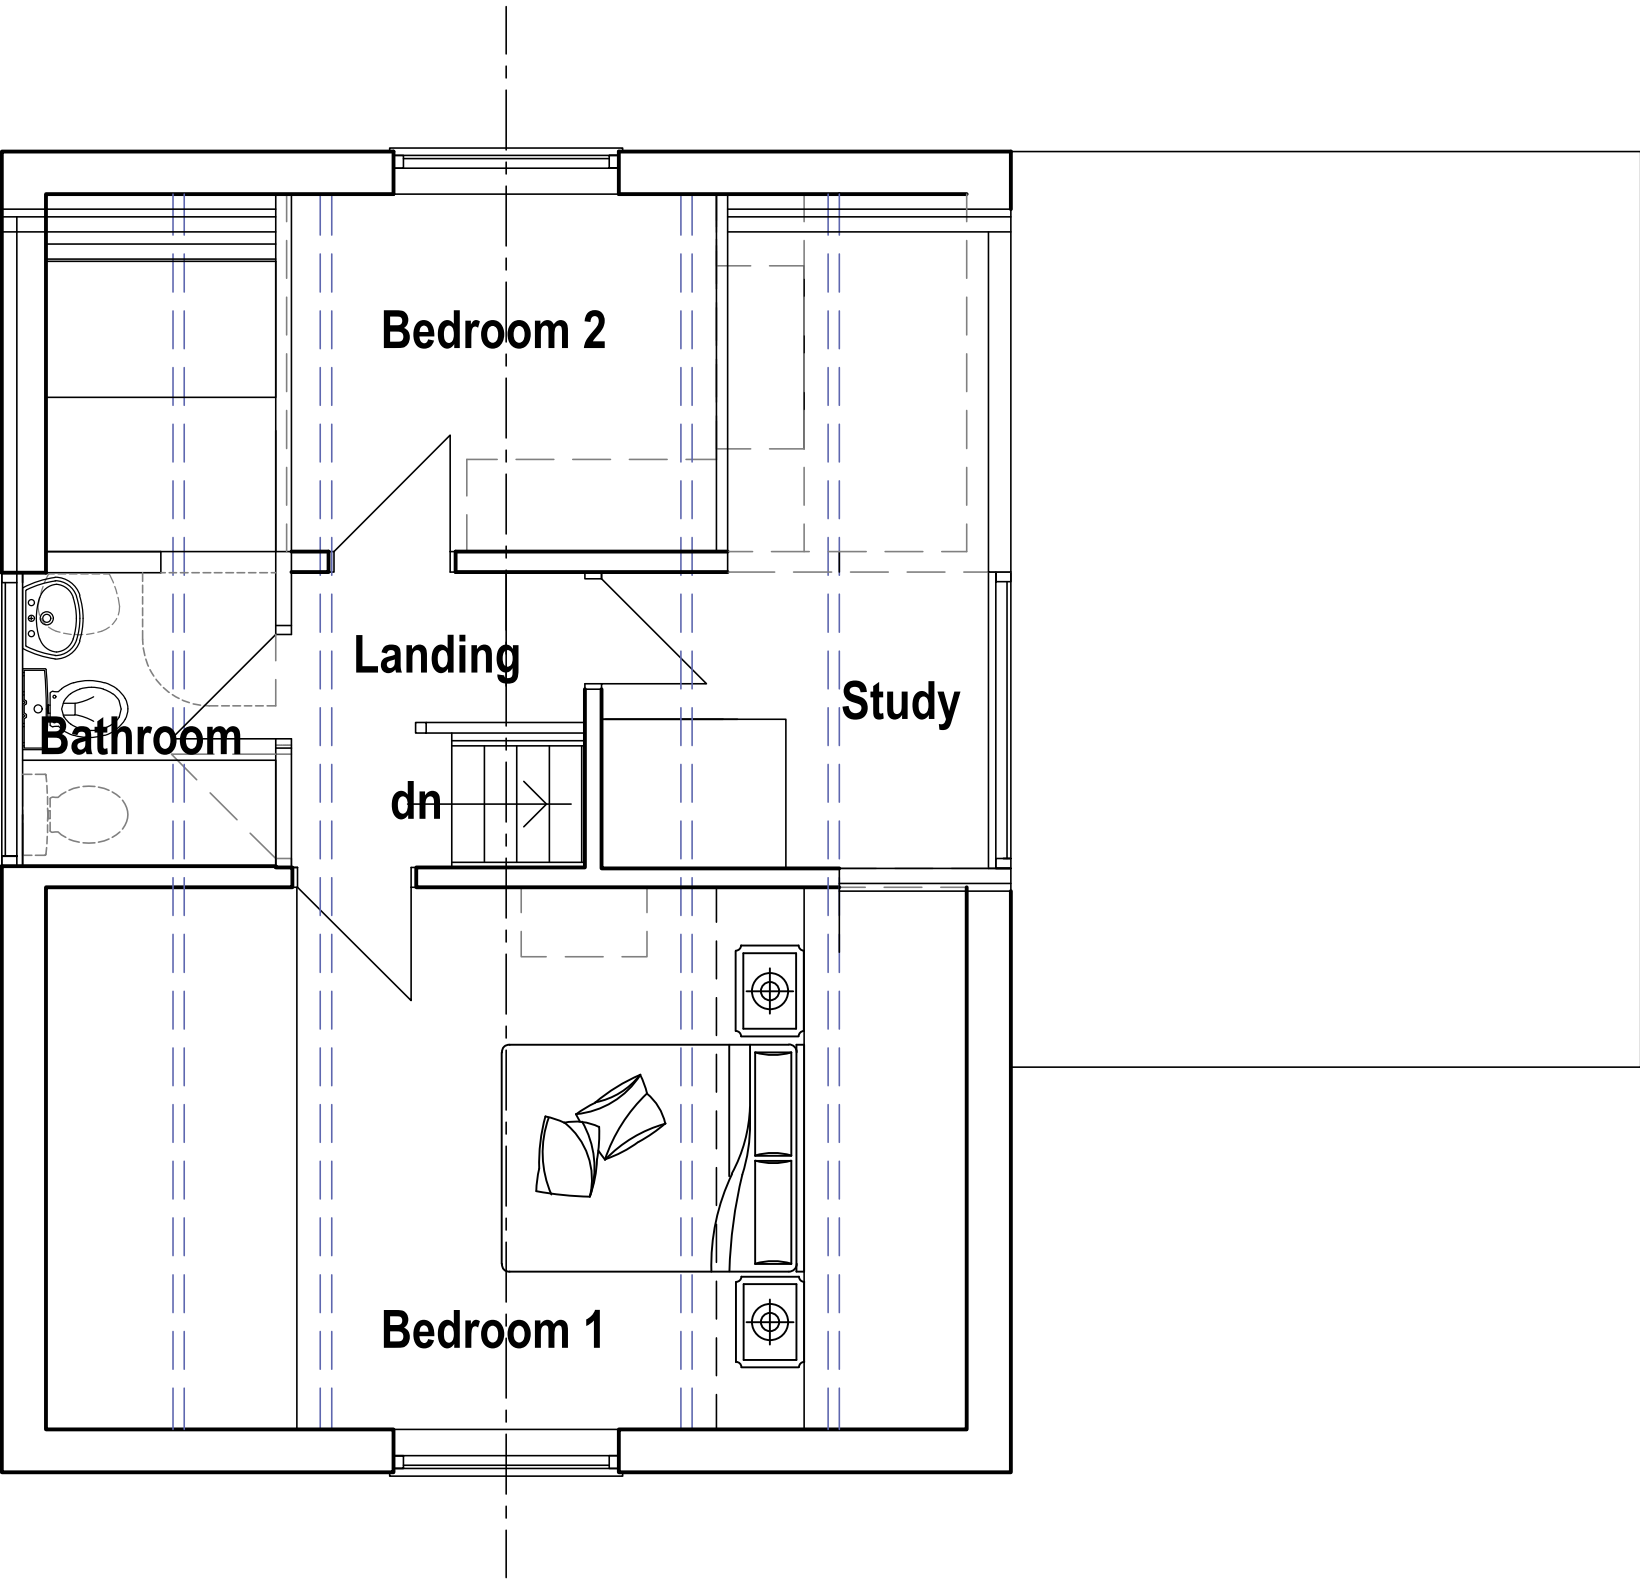

Proposed First Floor Layout