






FLOOR PLAN 1:50

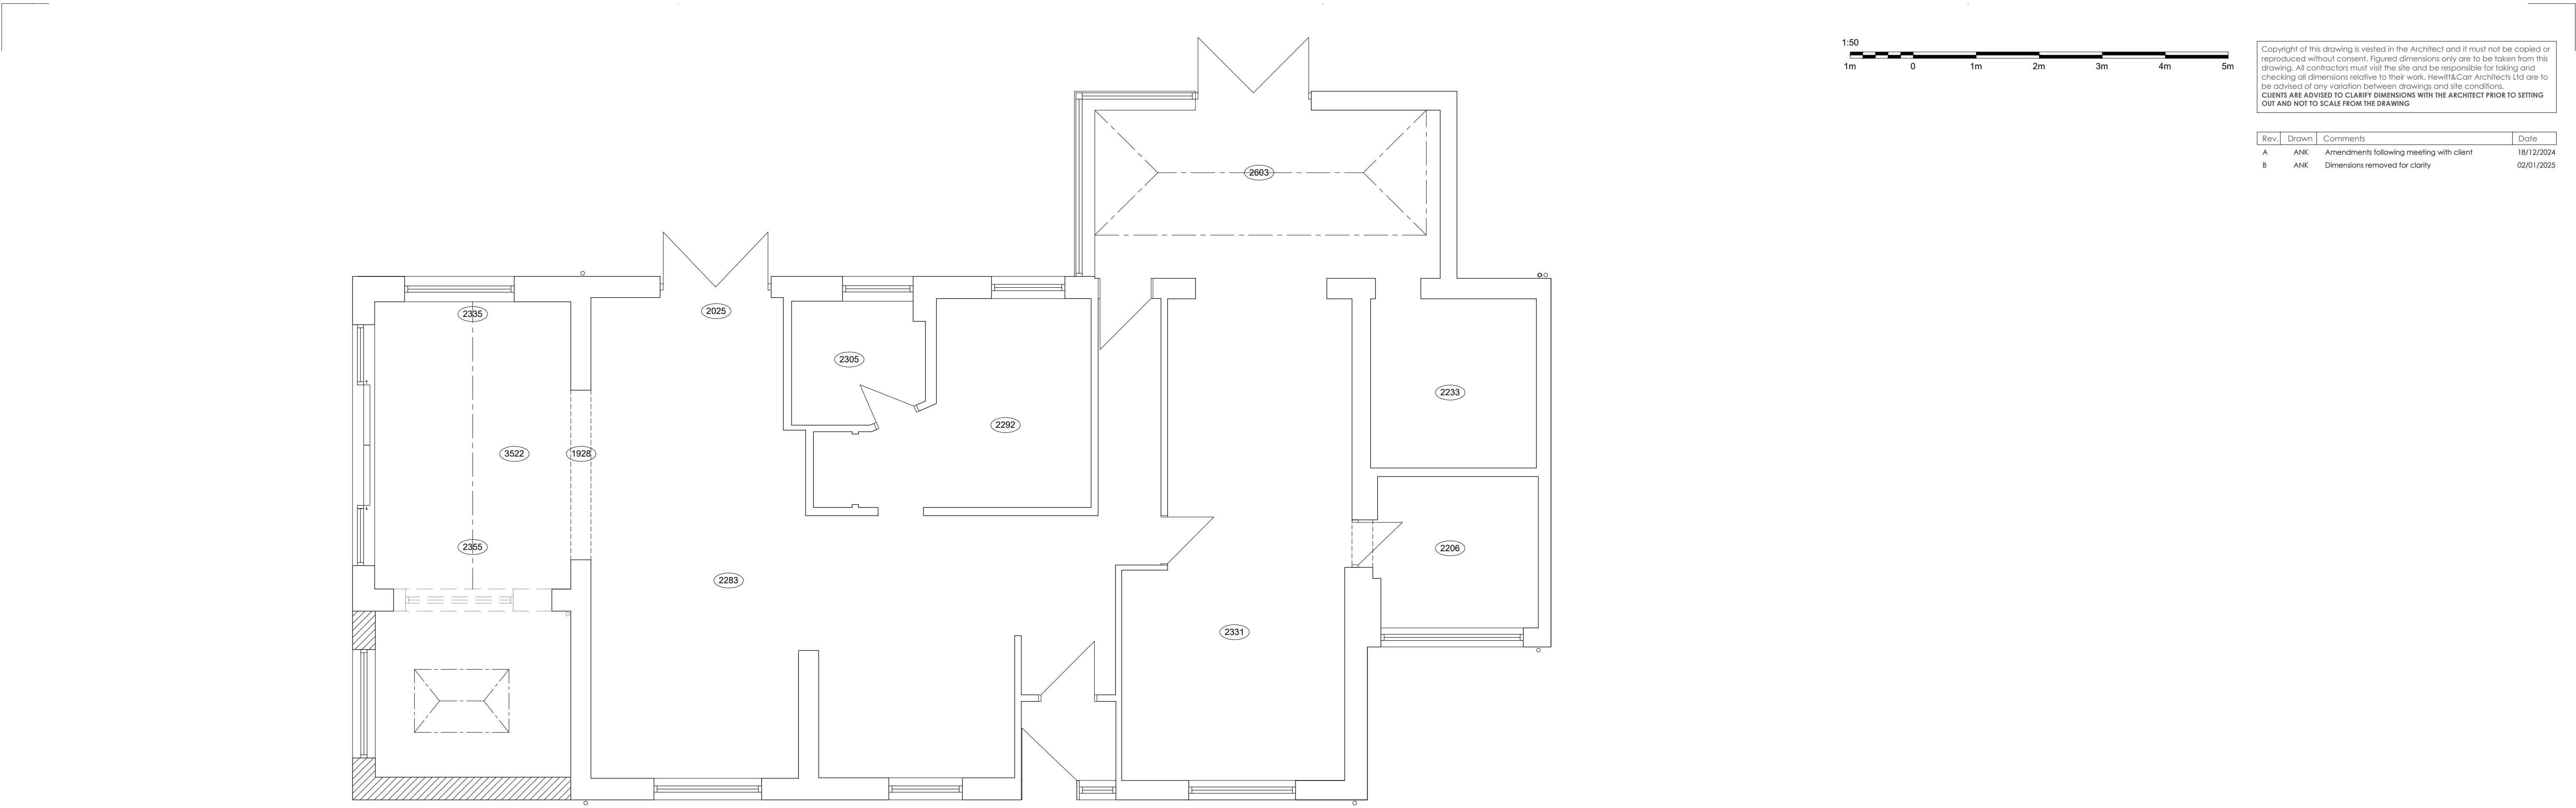


FRONT ELEVATION 1:50

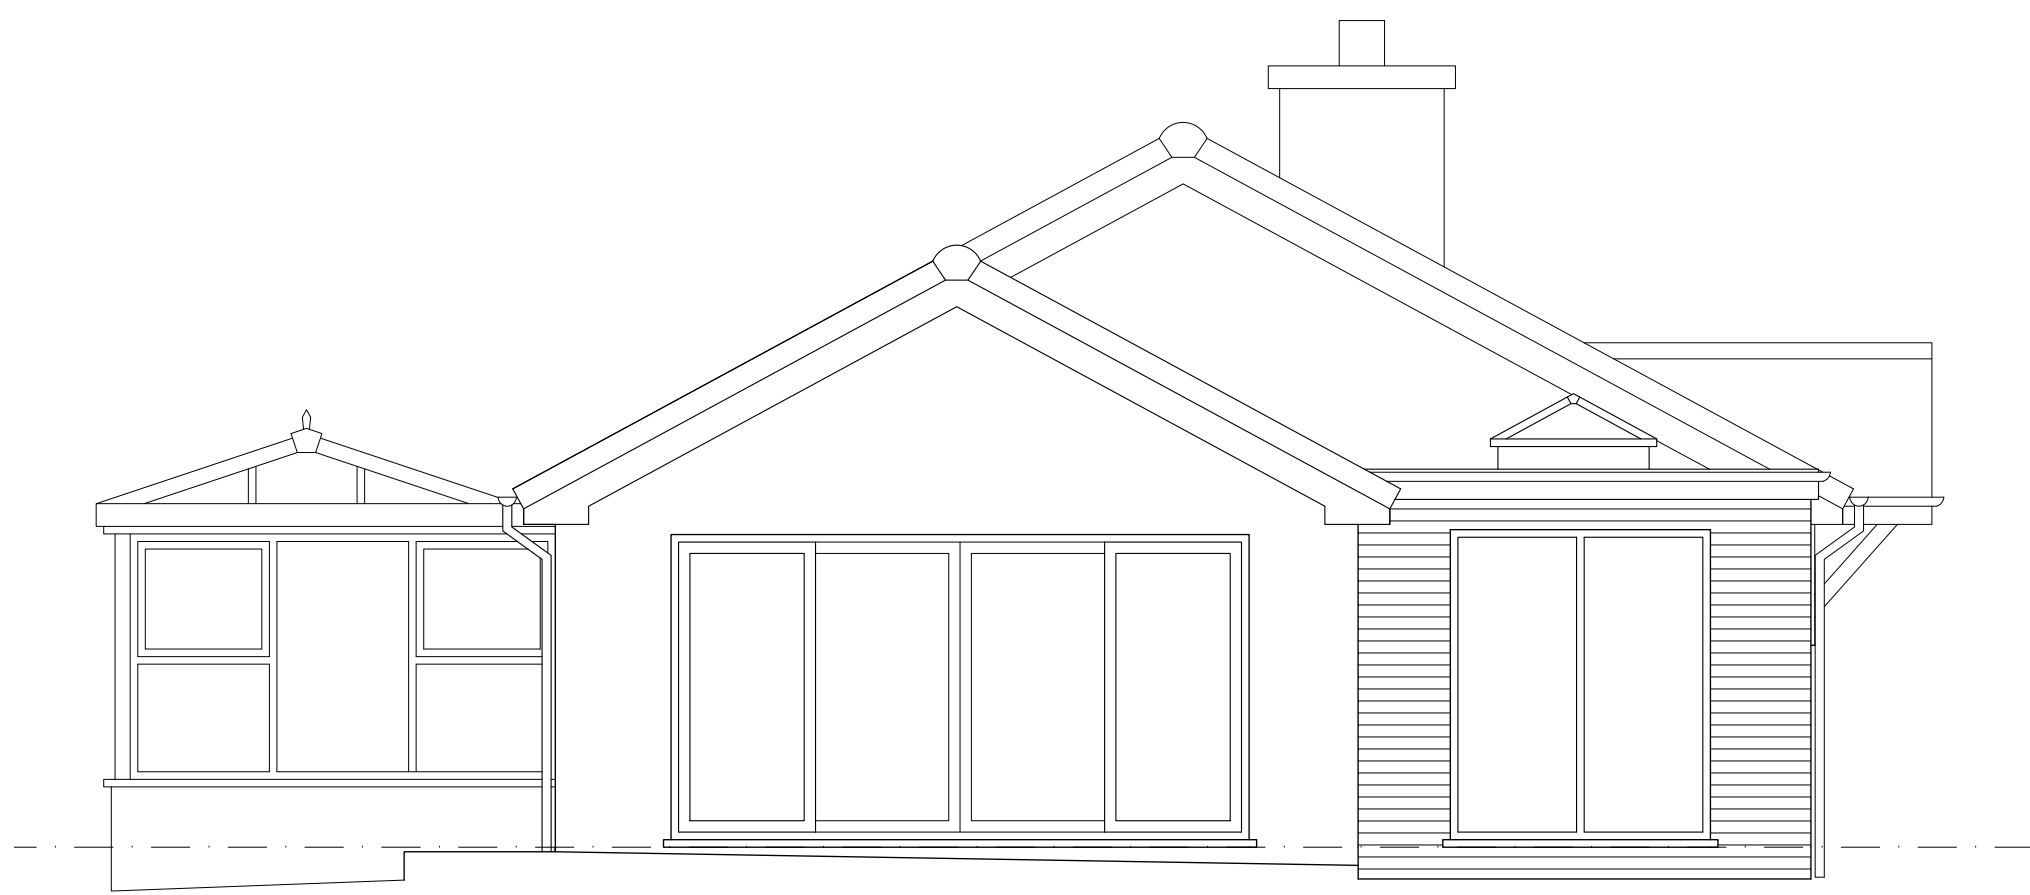

SIDE ELEVATION 1:50

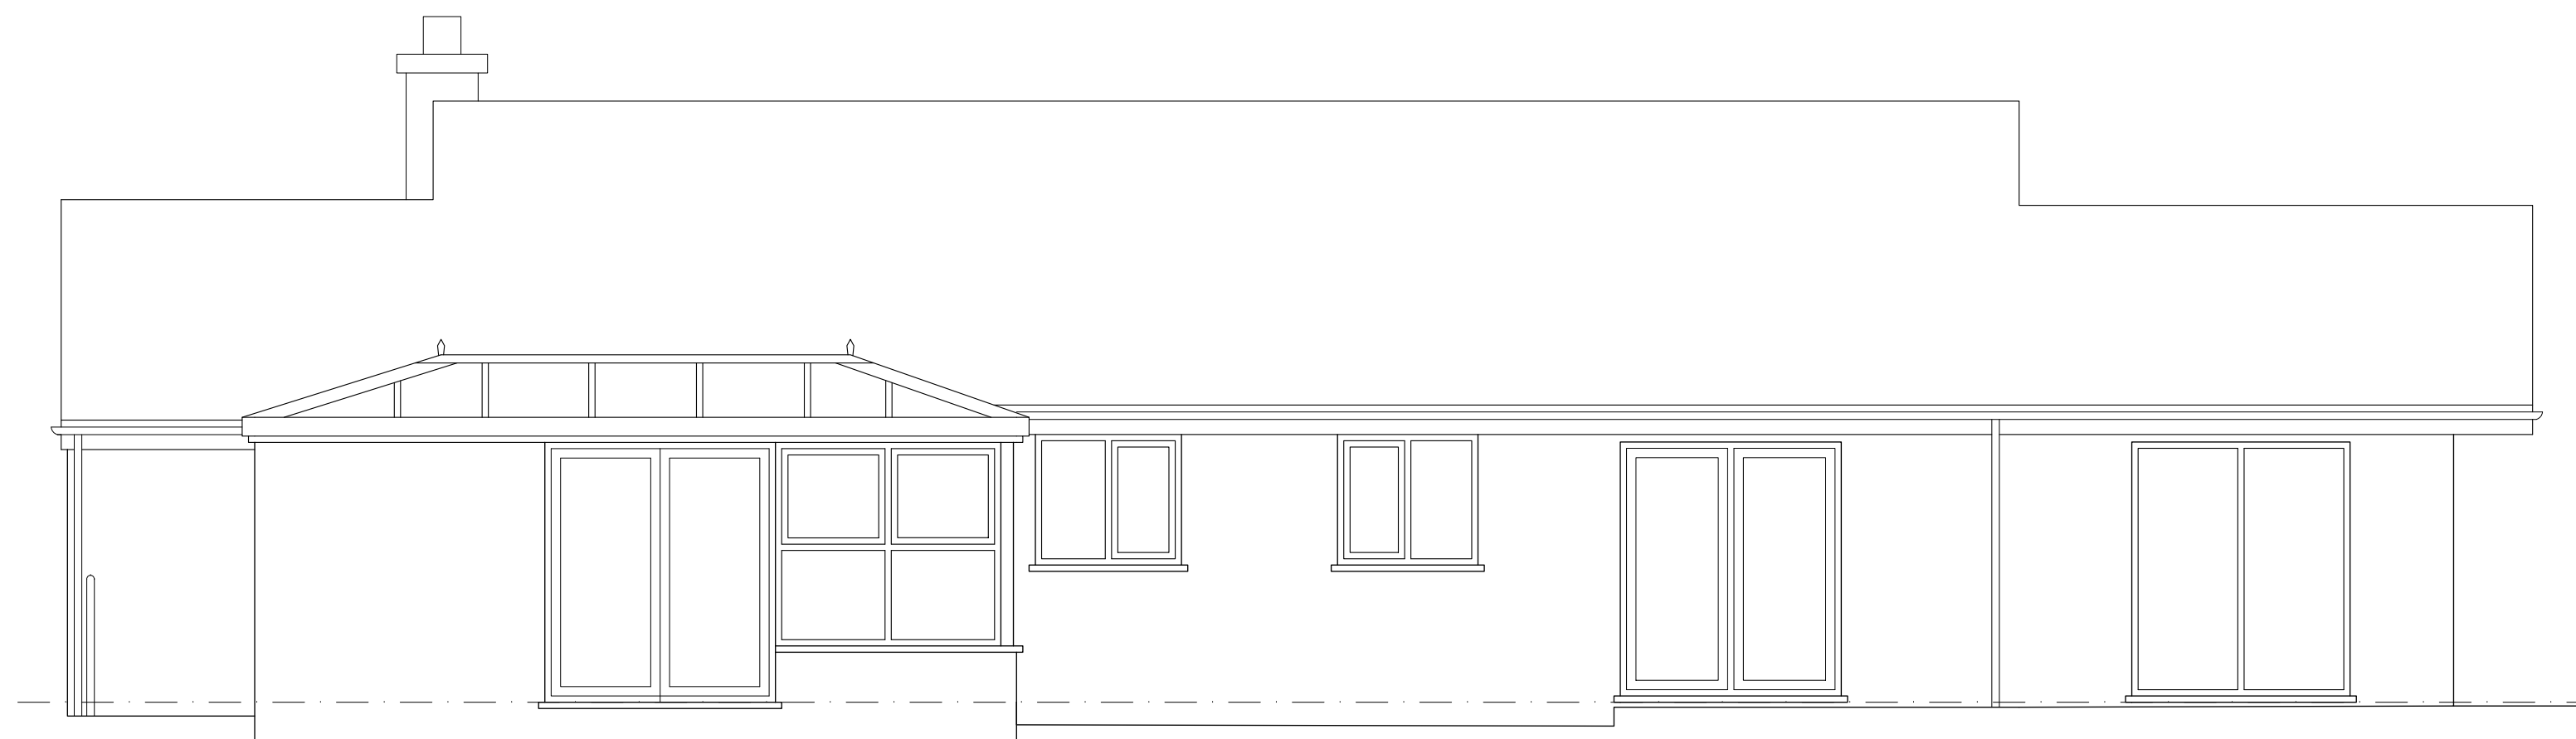

REAR ELEVATION 1:50

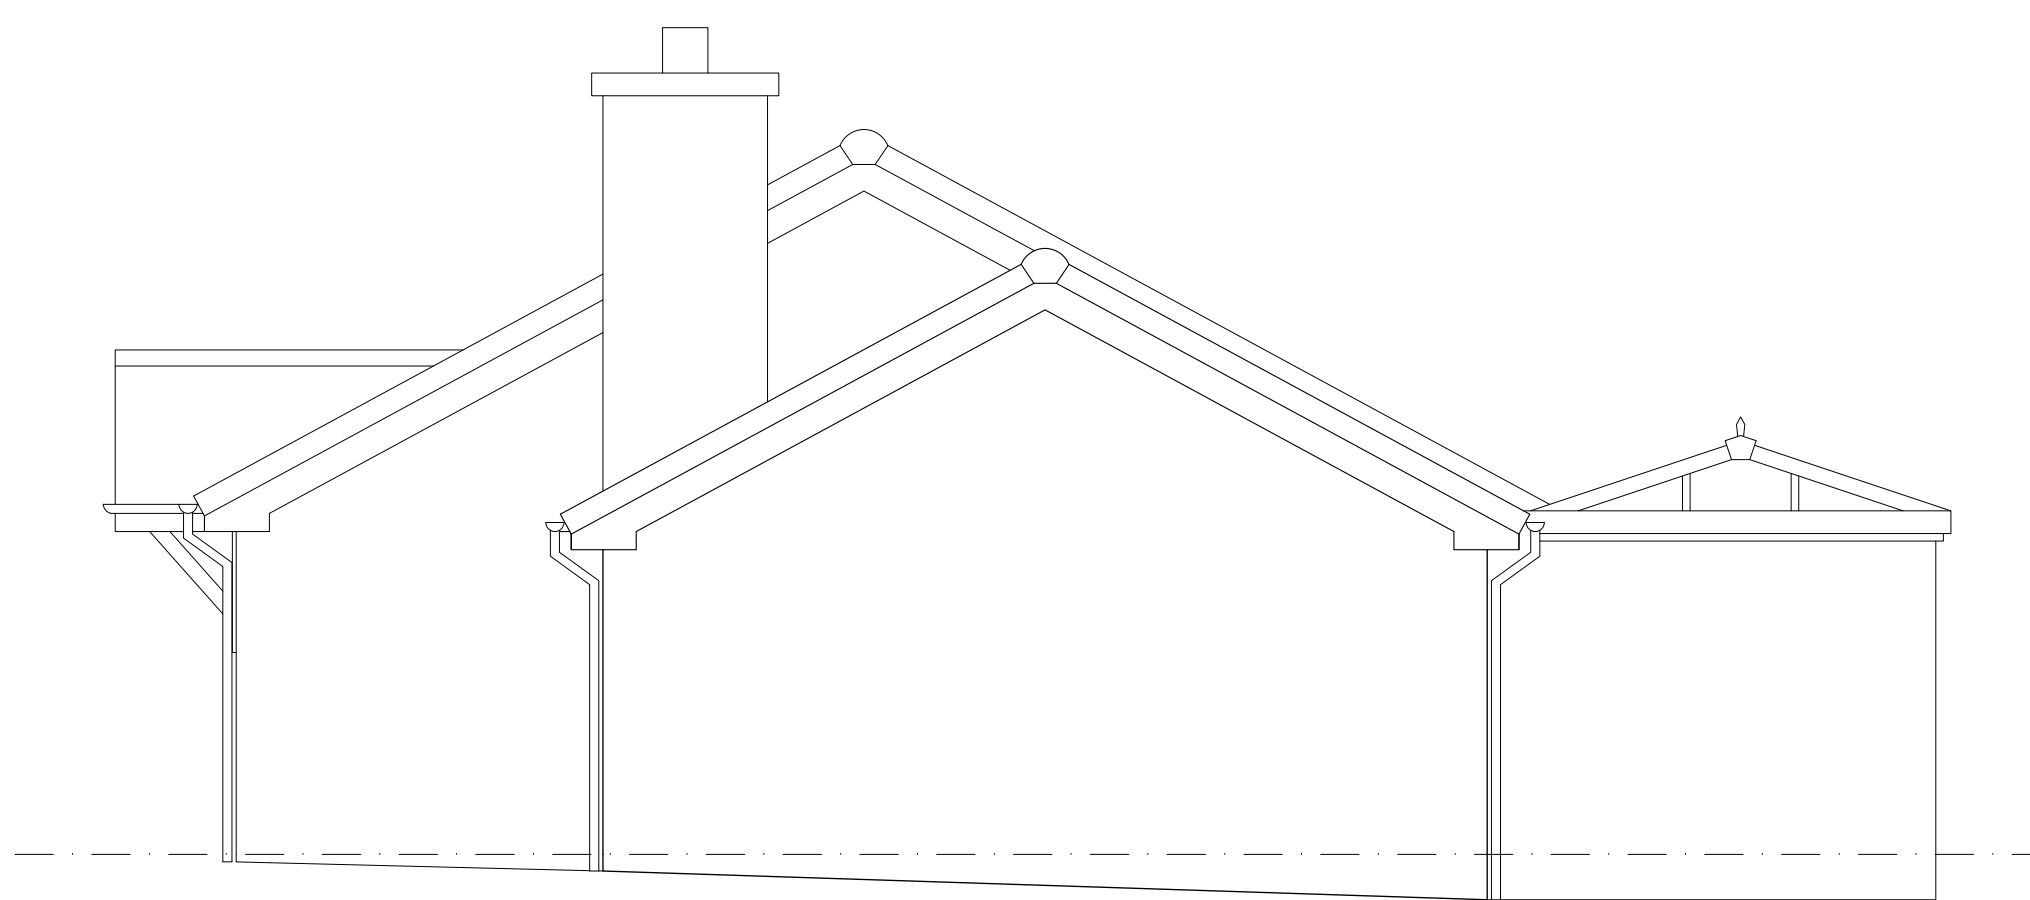

SIDE ELEVATION 1:50

Copyright of this drawing is vested in the Architect and it must not be copied or reproduced without consent. Figured dimensions only are to be taken from this drawing. All contractors must visit the site and be responsible for taking and checking all dimensions relative to their work. Hewitt&Carr Architects Ltd are to be advised of any variation between drawings and site conditions. CLIENTS ARE ADVISED TO CLARIFY DIMENSIONS WITH THE ARCHITECT PRIOR TO SETTING OUT AND NOT TO SCALE FROM THE DRAWING.

Rev.	Drawn	Comments	Date
A	ANK	Amendments following meeting with client	18/12/2024
B	ANK	Dimensions removed for clarity	02/01/2025

Hewitt&CarrArchitects

A: DaisyBank House | 17-19 Leek Road | Cheadle | ST10 1JE
T: 01538 756888
E: enquiries@hcarchitects.co.uk
W: www.hcarchitects.co.uk

Client
Mr & Mrs C Whiston

Project
**Proposed Single Storey Rear Extension at
39 Badgers Hollow, Checkley,
Stoke-on-Trent, ST10 4NW**
Title
Plan and Elevations as Proposed

Status
SCHEME
Date
Dec 2024
Scale @A1
1:50
Project No
01435
Drawing No.
AL(0)03
Rev
B
Drawn
ANK
Checked
ANK