


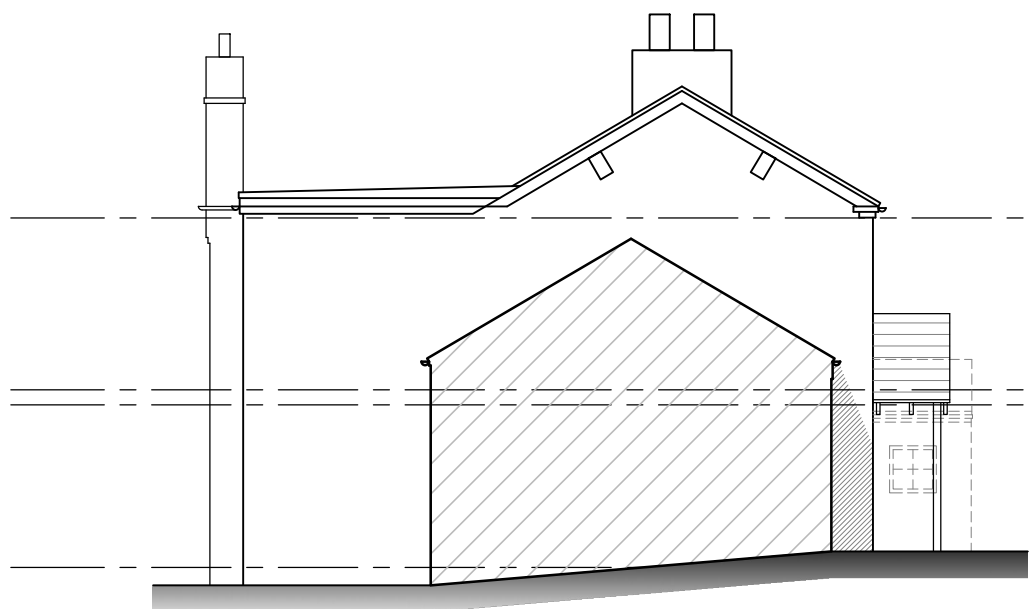

Proposed side elevation
Scale 1:100




Proposed front elevation
Scale 1:100




Proposed side elevation
Scale 1:100



Proposed rear elevation
Scale 1:100

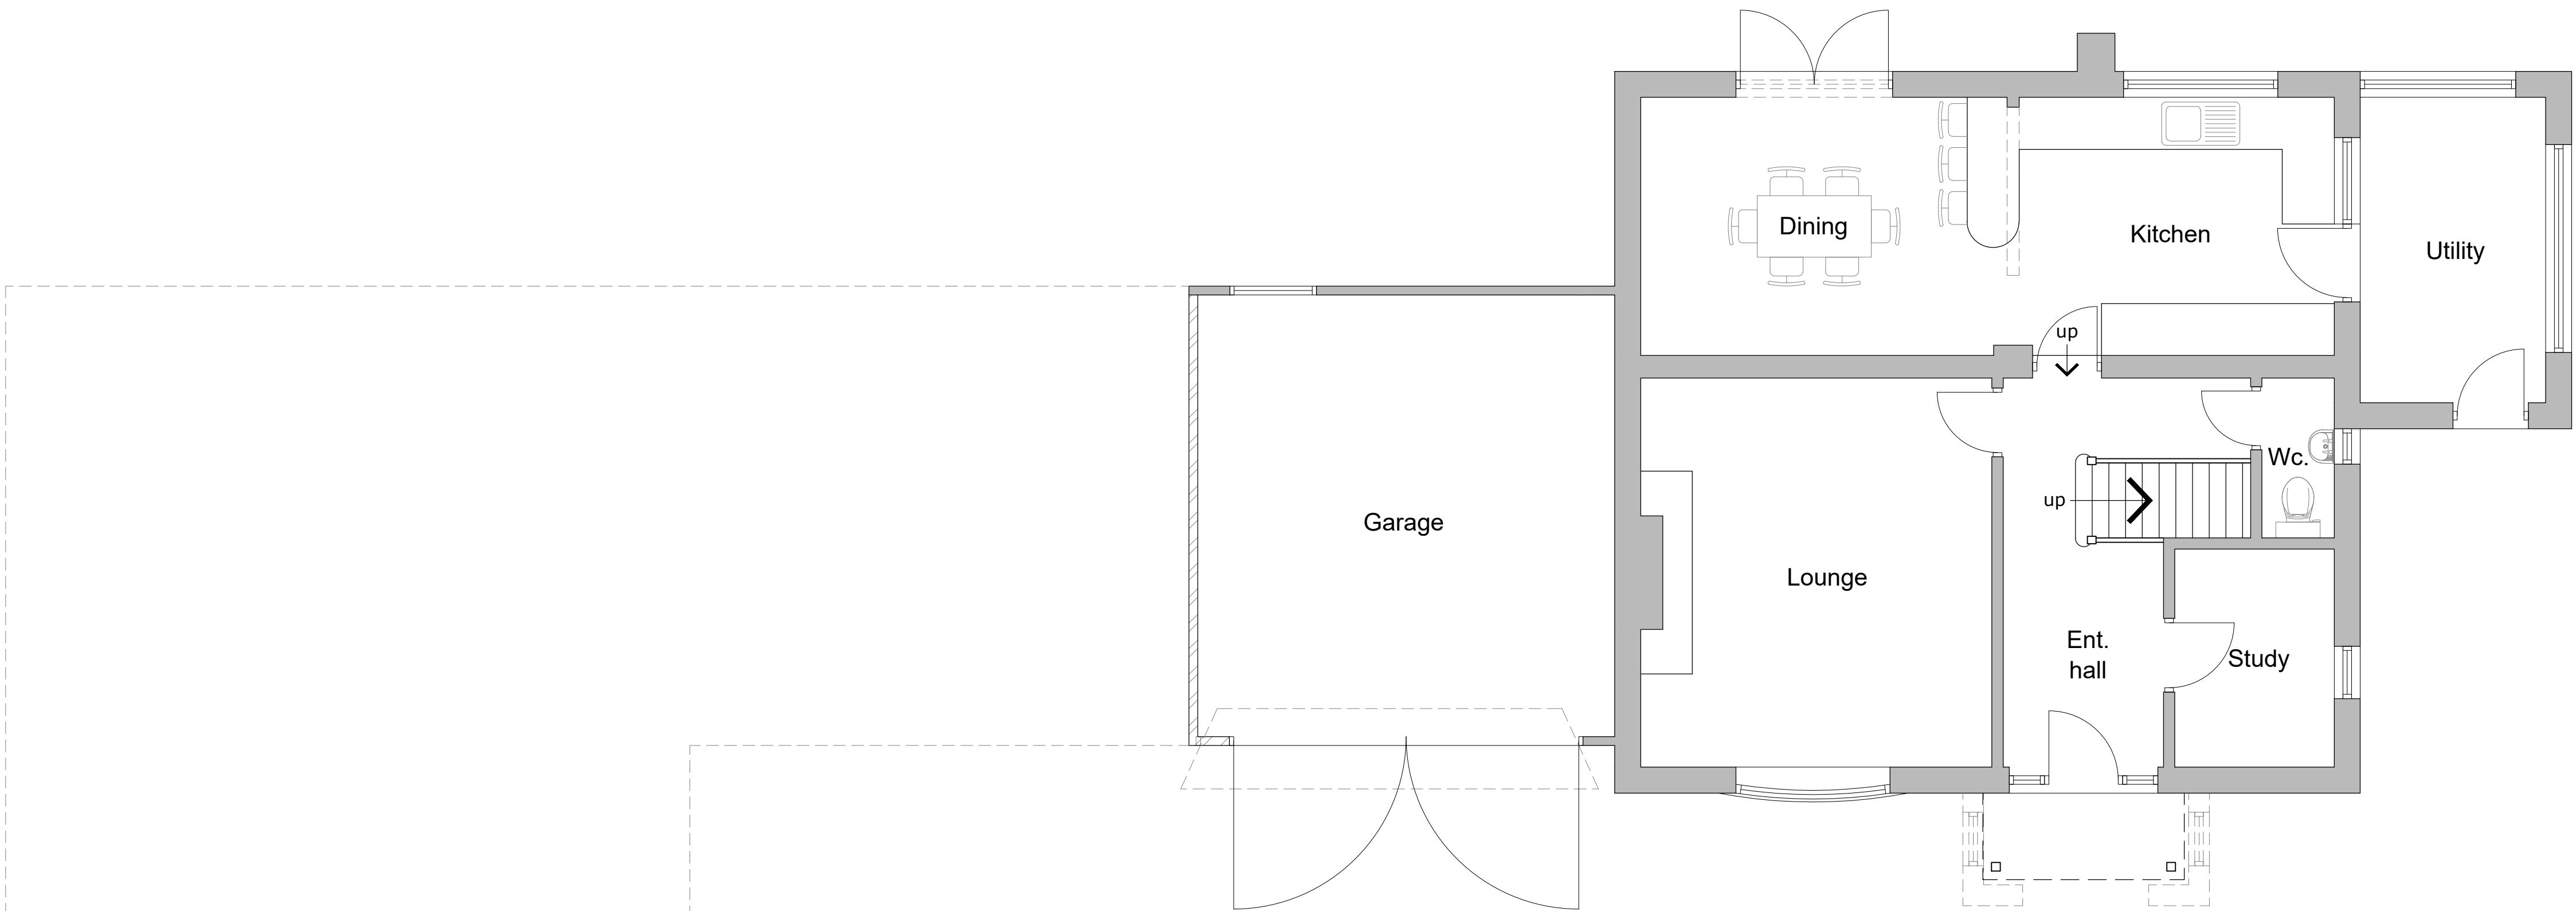

Proposed ground floor plan
Scale 1:50

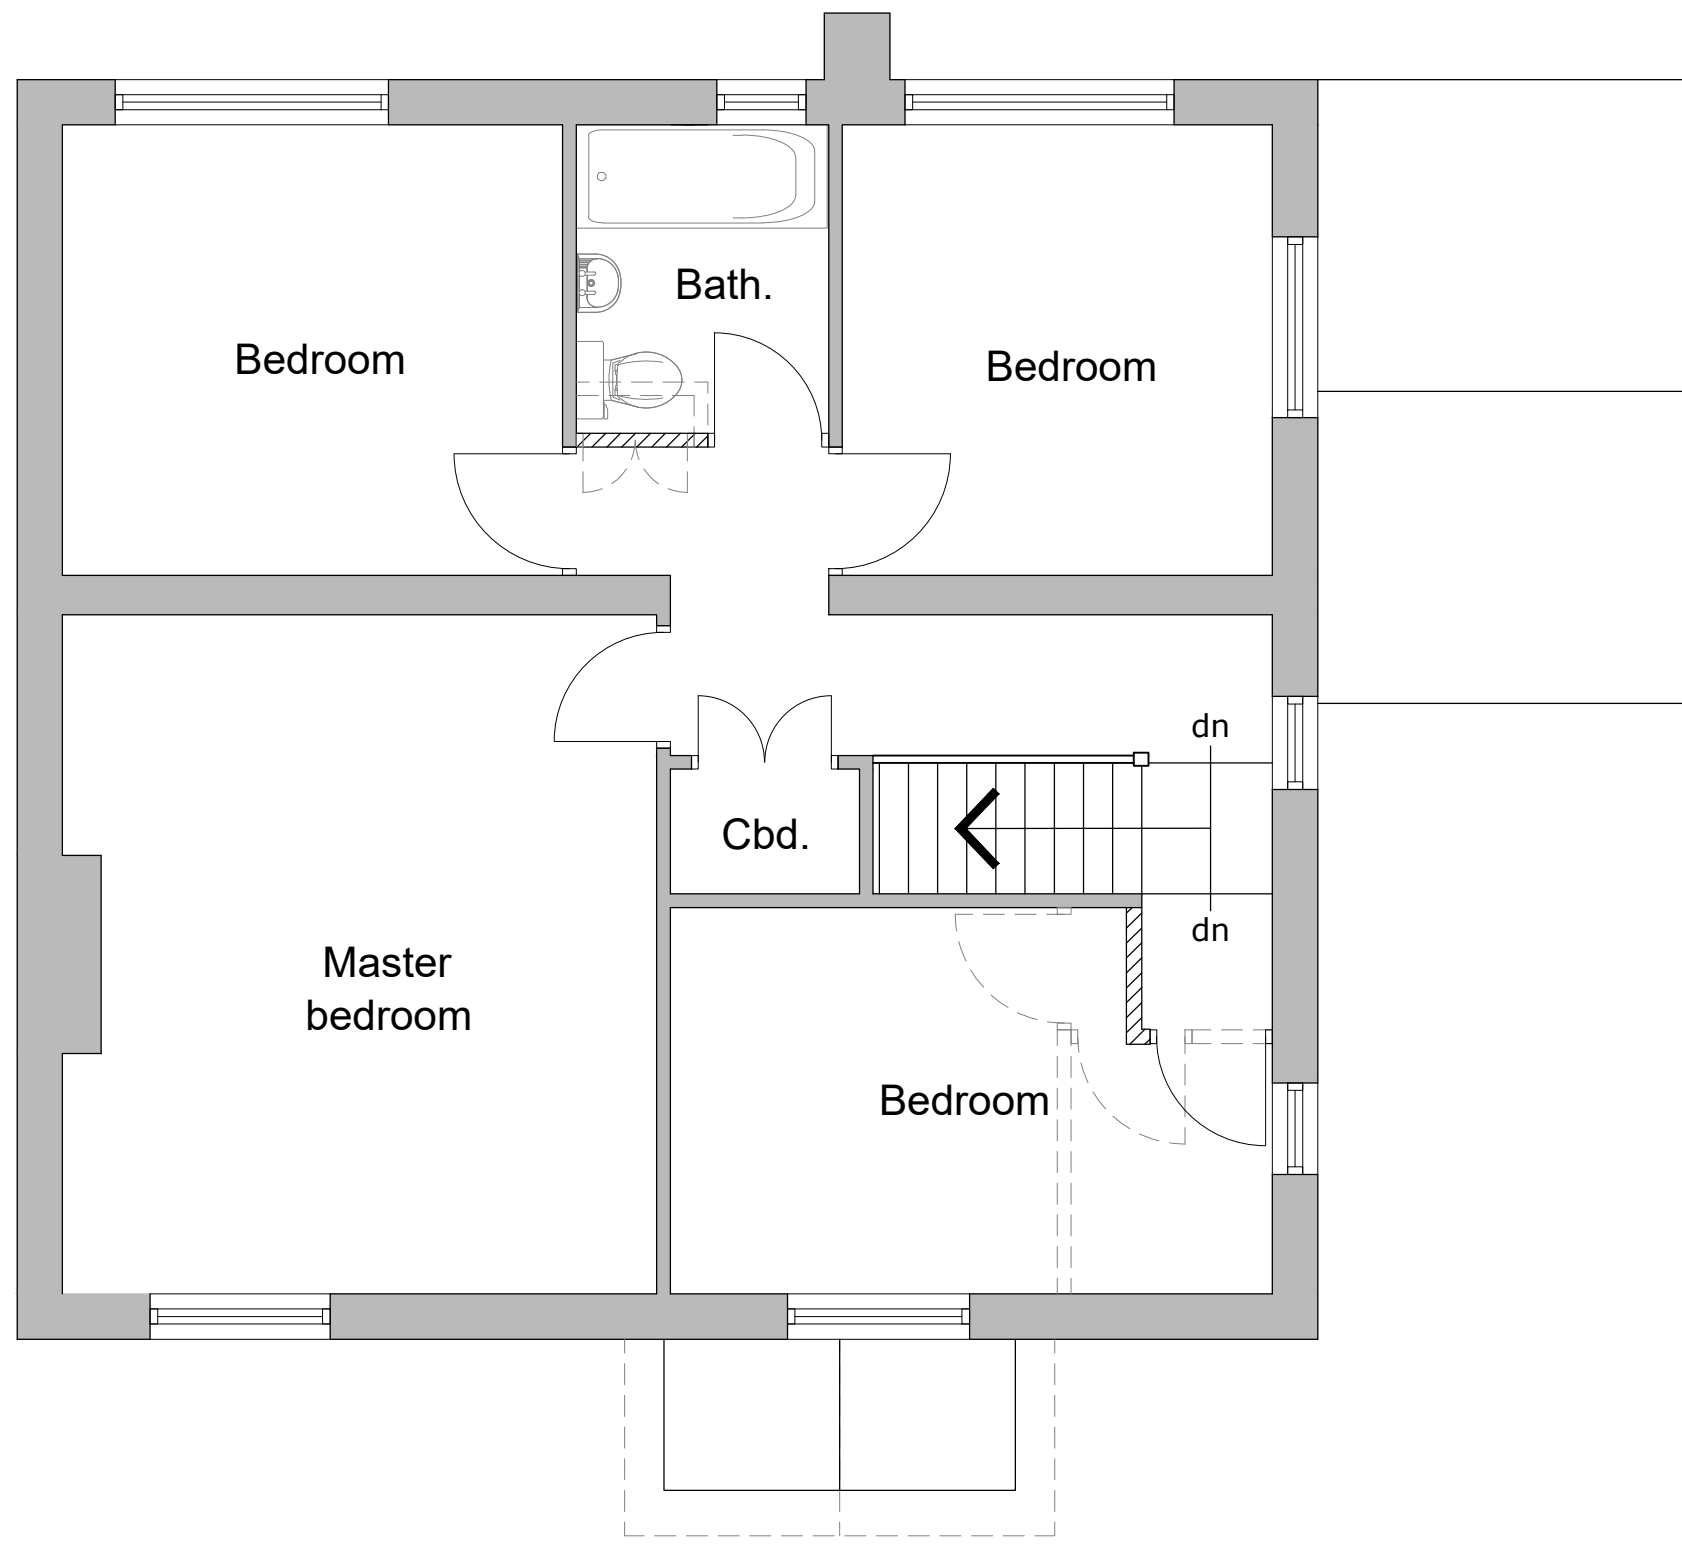

Proposed first floor plan
Scale 1:50