



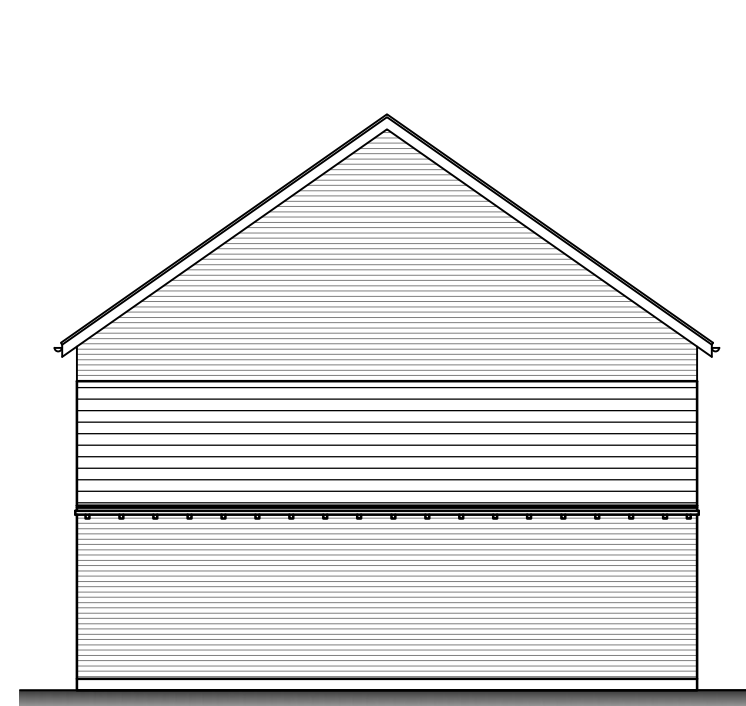


Proposed side elevation  
Scale 1:100




Proposed front elevation  
Scale 1:100

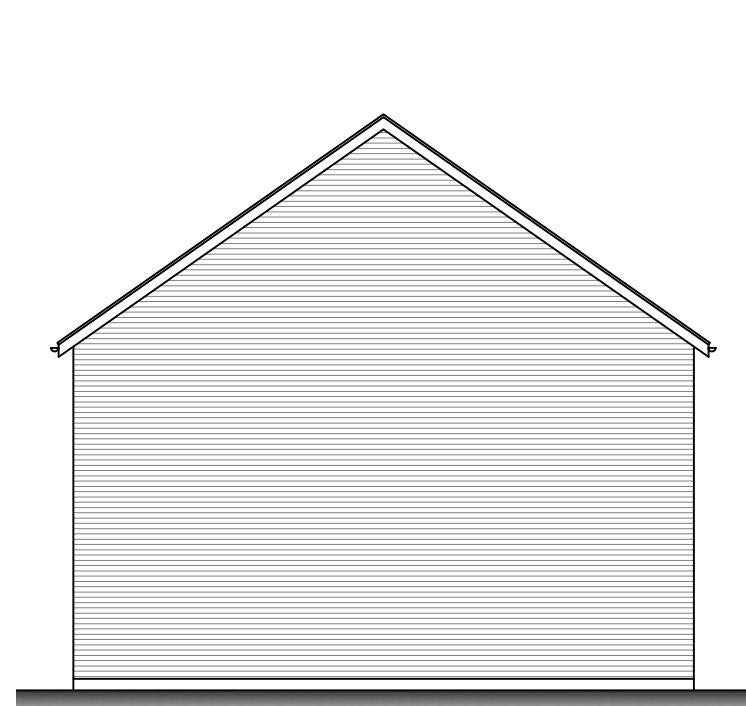


Proposed side elevation  
Scale 1:100

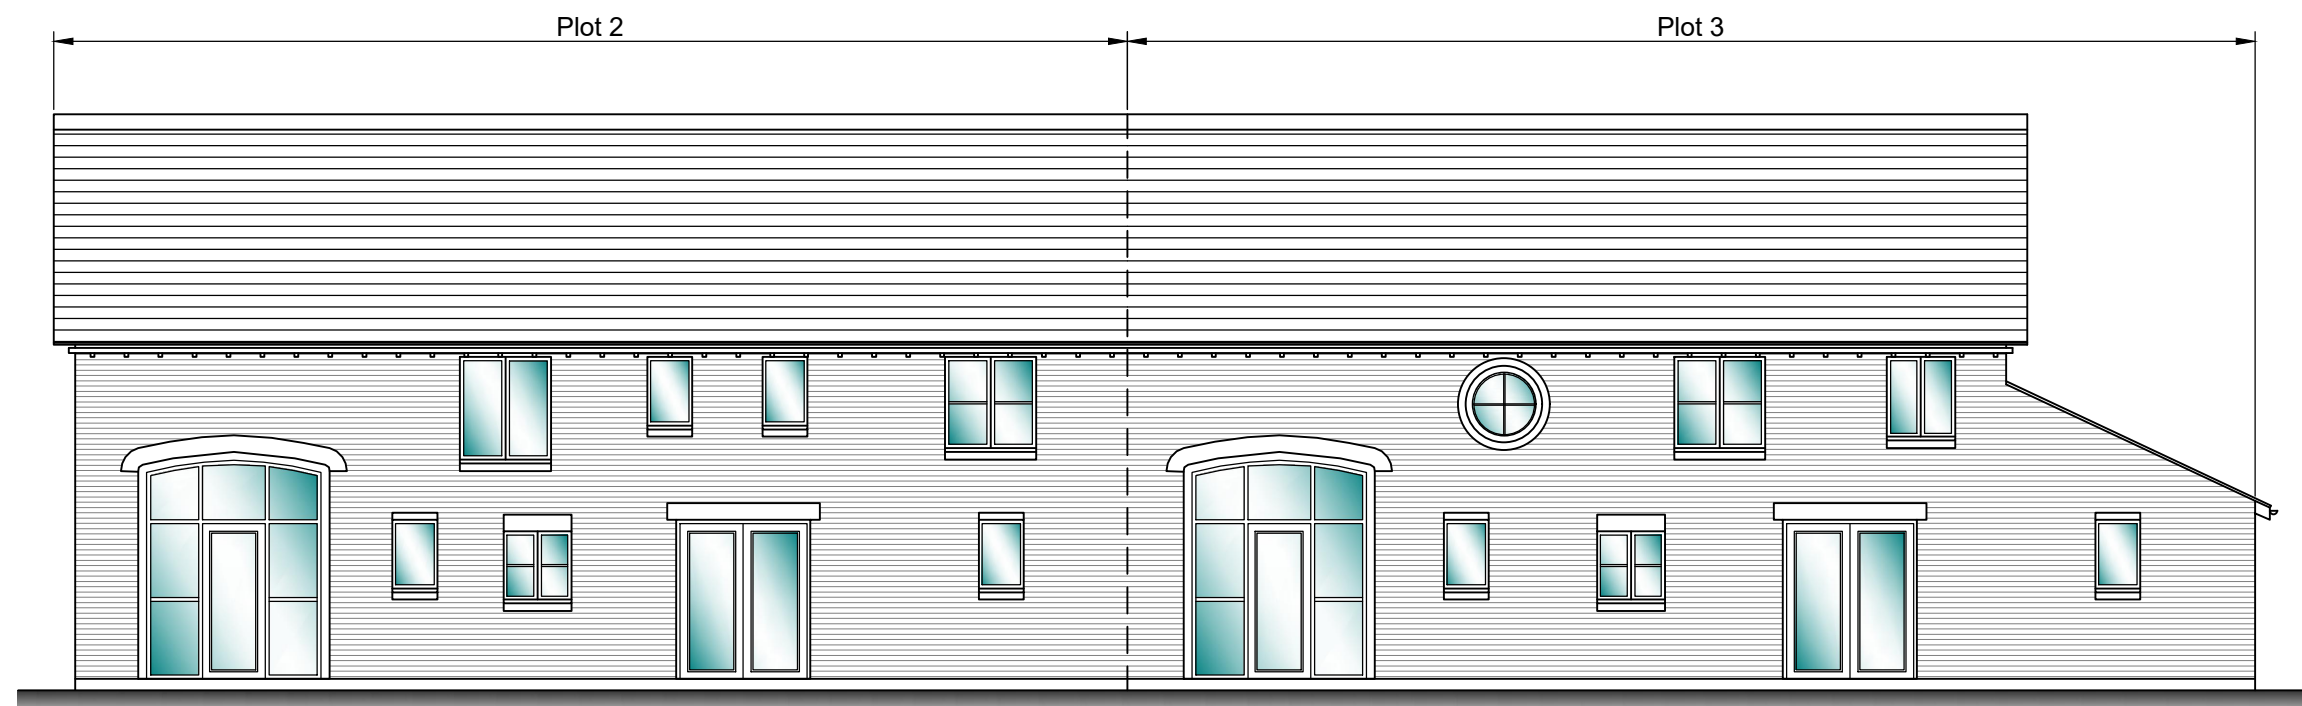

Proposed rear elevation  
Scale 1:100

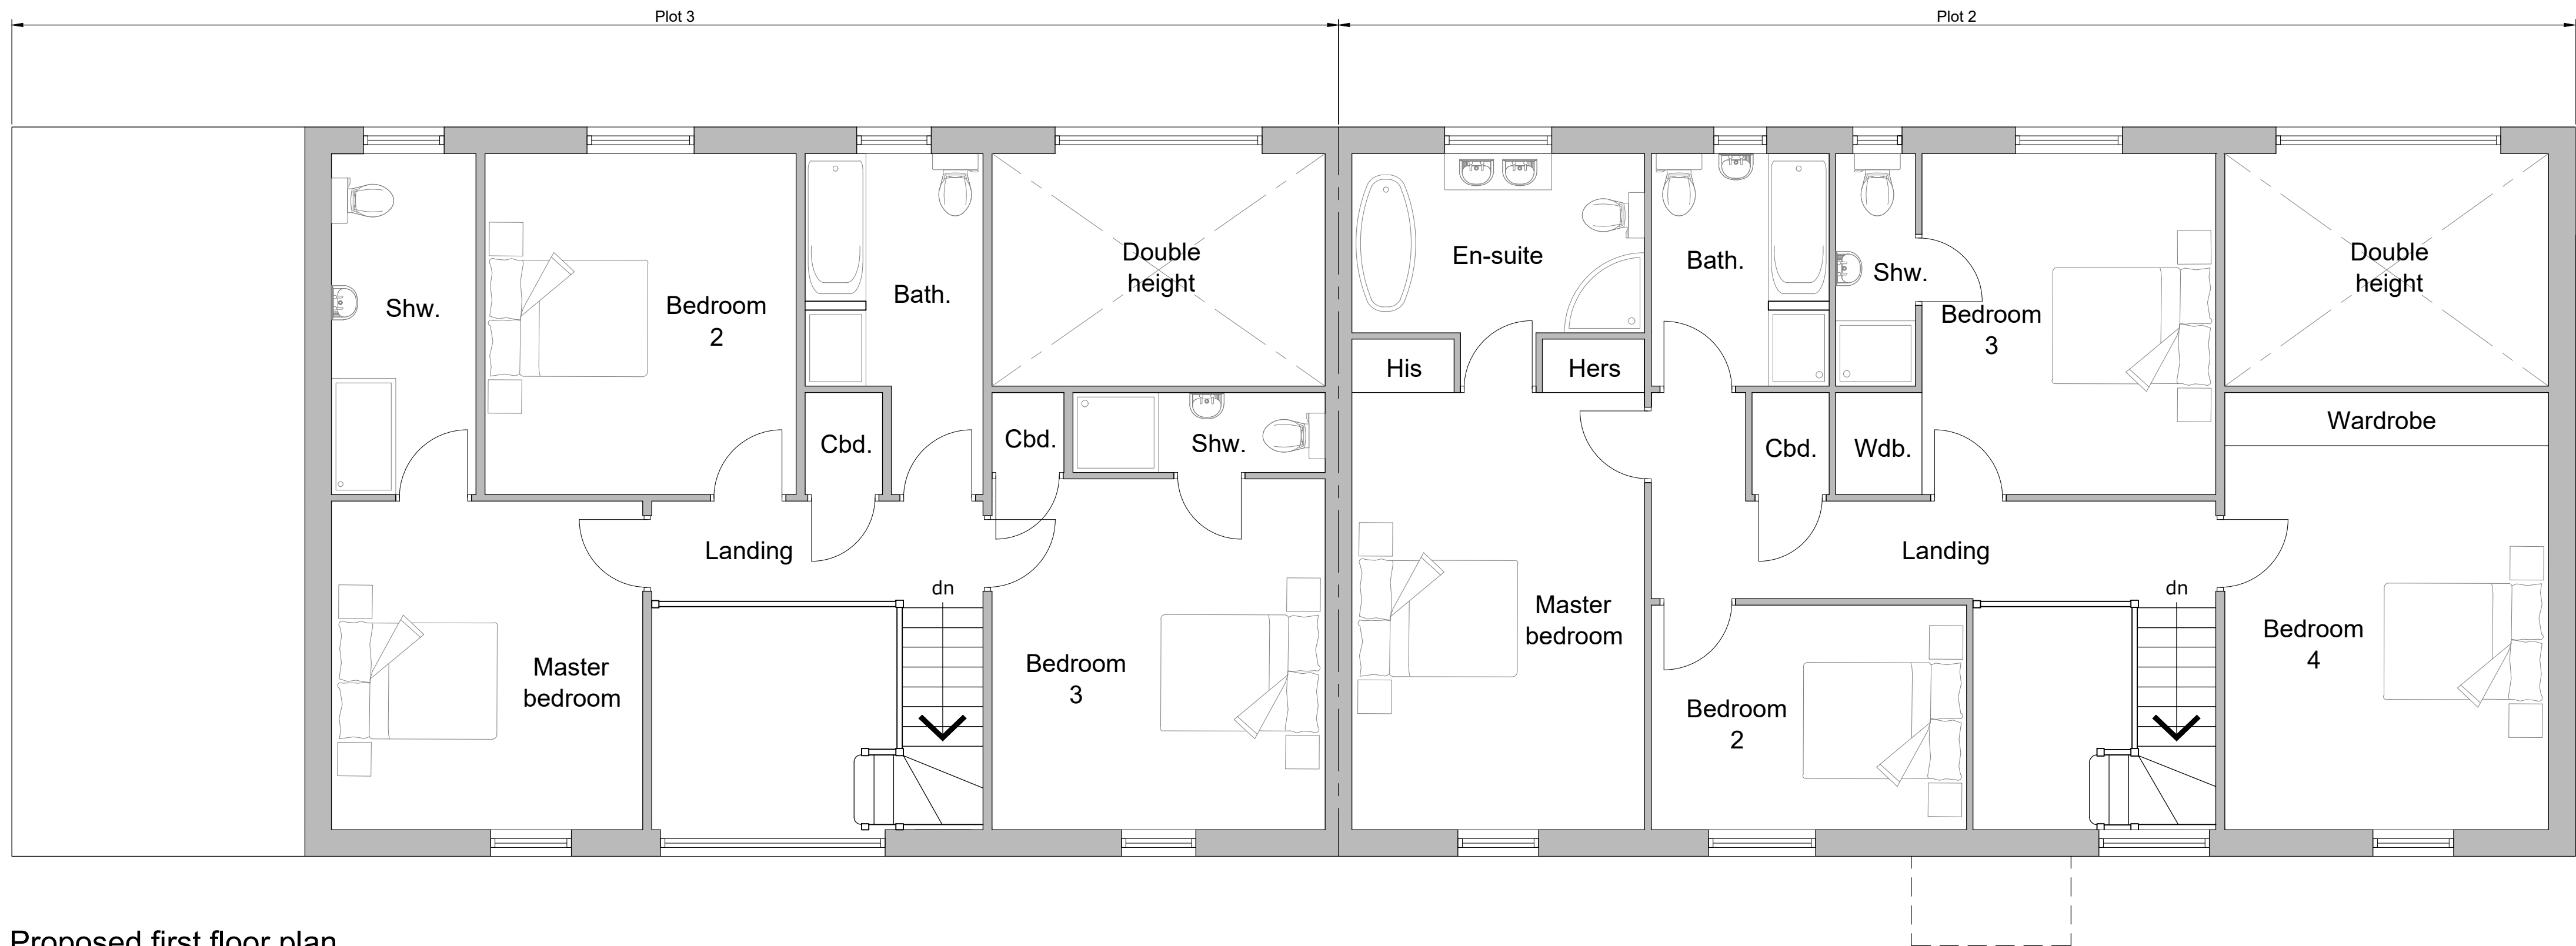

Proposed first floor plan  
Scale 1:50

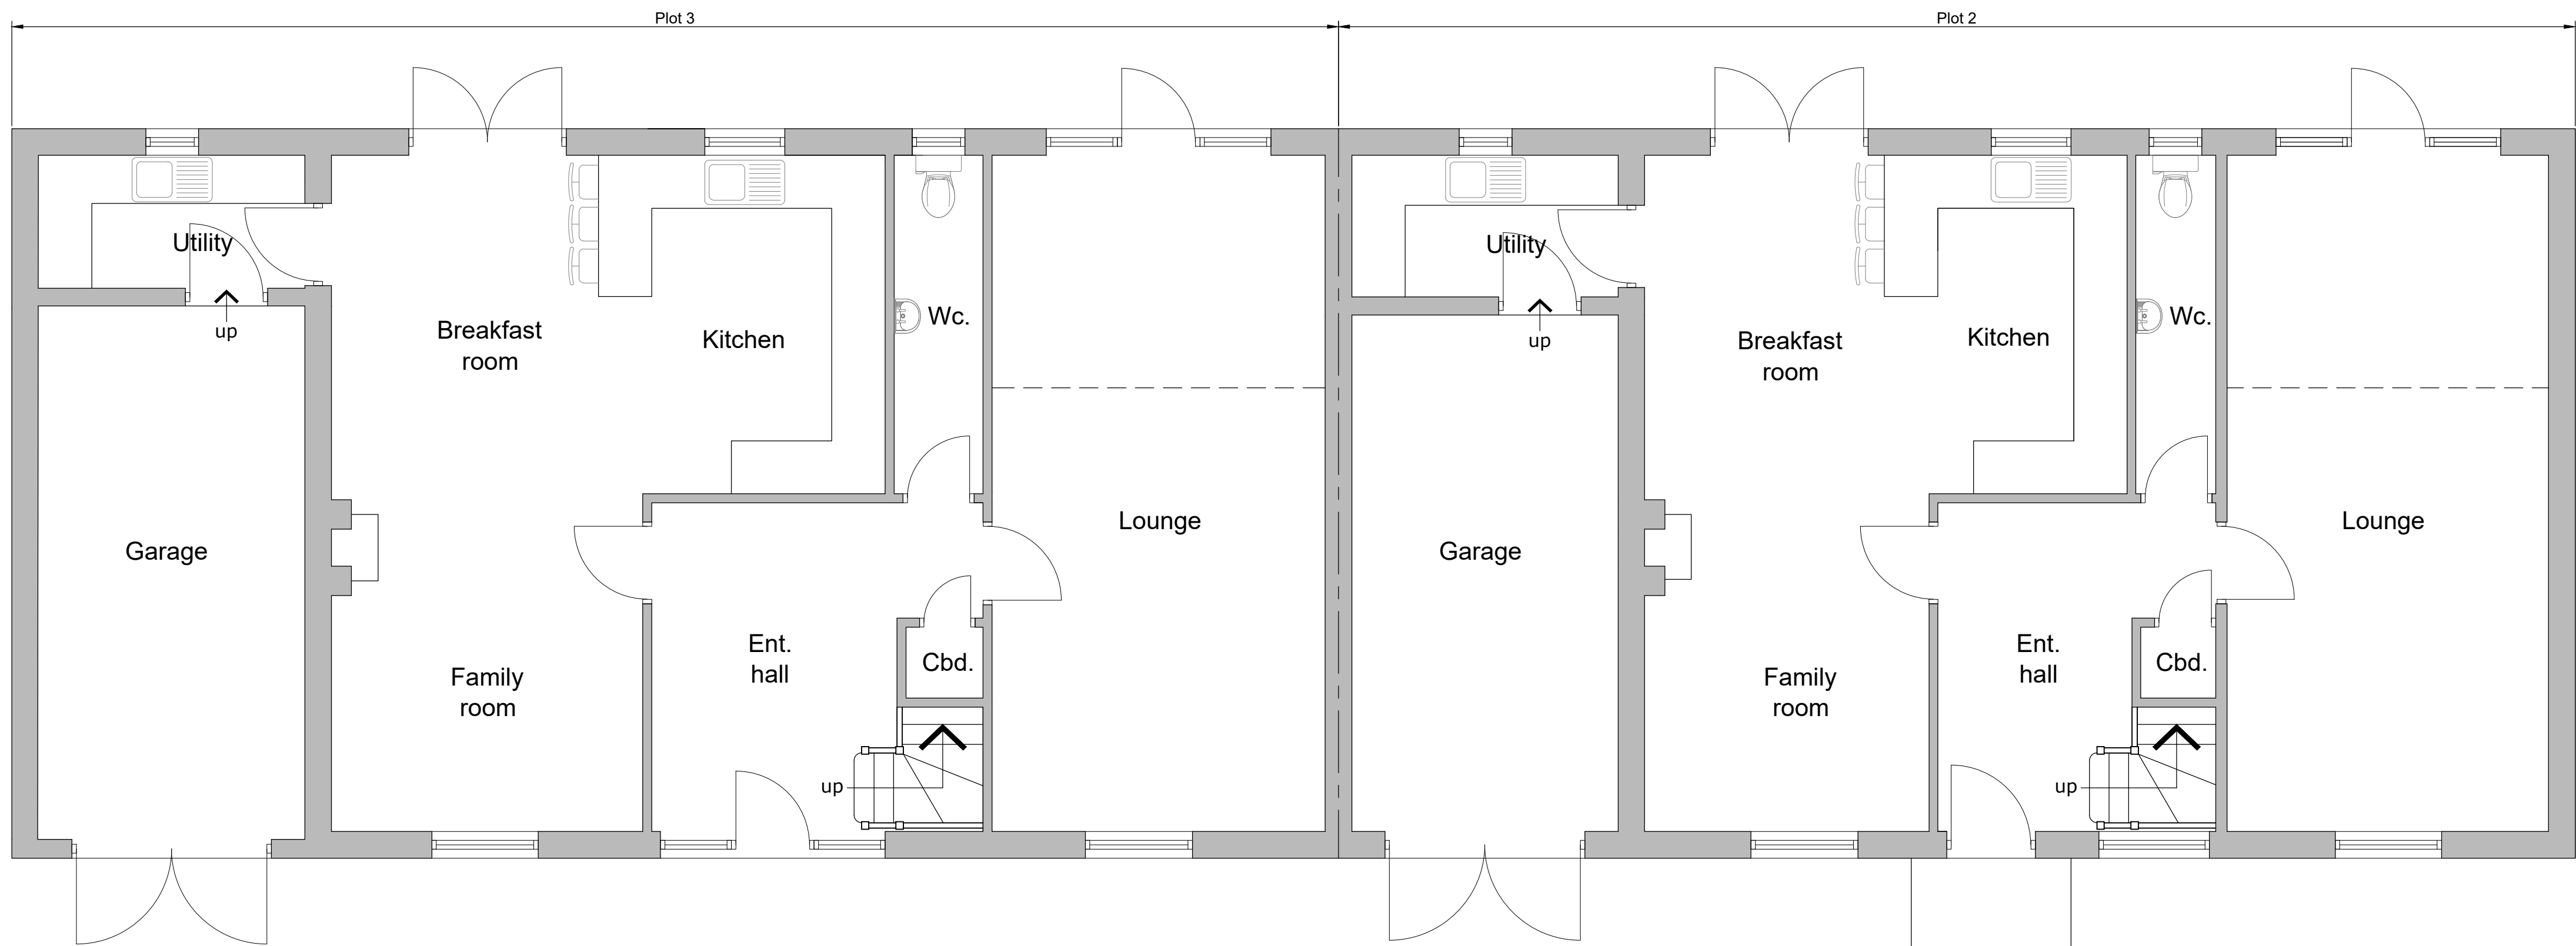

Proposed ground floor plan  
Scale 1:50



|                                                      |                                                                                              |             |     |
|------------------------------------------------------|----------------------------------------------------------------------------------------------|-------------|-----|
| Client                                               | ASHGREEN                                                                                     |             |     |
| Project                                              | PROPOSED HOUSING DEVELOPMENT ON LAND AT LITTLE GORSTY HILL FARM, GORSTY HILL, TEAN, ST10 4EL |             |     |
| Title                                                | PROPOSED PLANS & ELEVATIONS PLOTS 2 & 3                                                      |             |     |
| Status                                               | PLANNING PERMISSION                                                                          |             |     |
| Date                                                 | DECEMBER 2023                                                                                | Drawn       | ME  |
| Scale                                                | AS SHOWN                                                                                     | Checked     |     |
| Project No                                           | 100-04A                                                                                      | Drawing No. | Rev |
| Copyright ©ME Design Sol. 2019. All rights reserved. |                                                                                              |             |     |