



Proposed side elevation
Scale 1:100




Proposed front elevation
Scale 1:100



Proposed side elevation
Scale 1:100




Proposed rear elevation
Scale 1:100

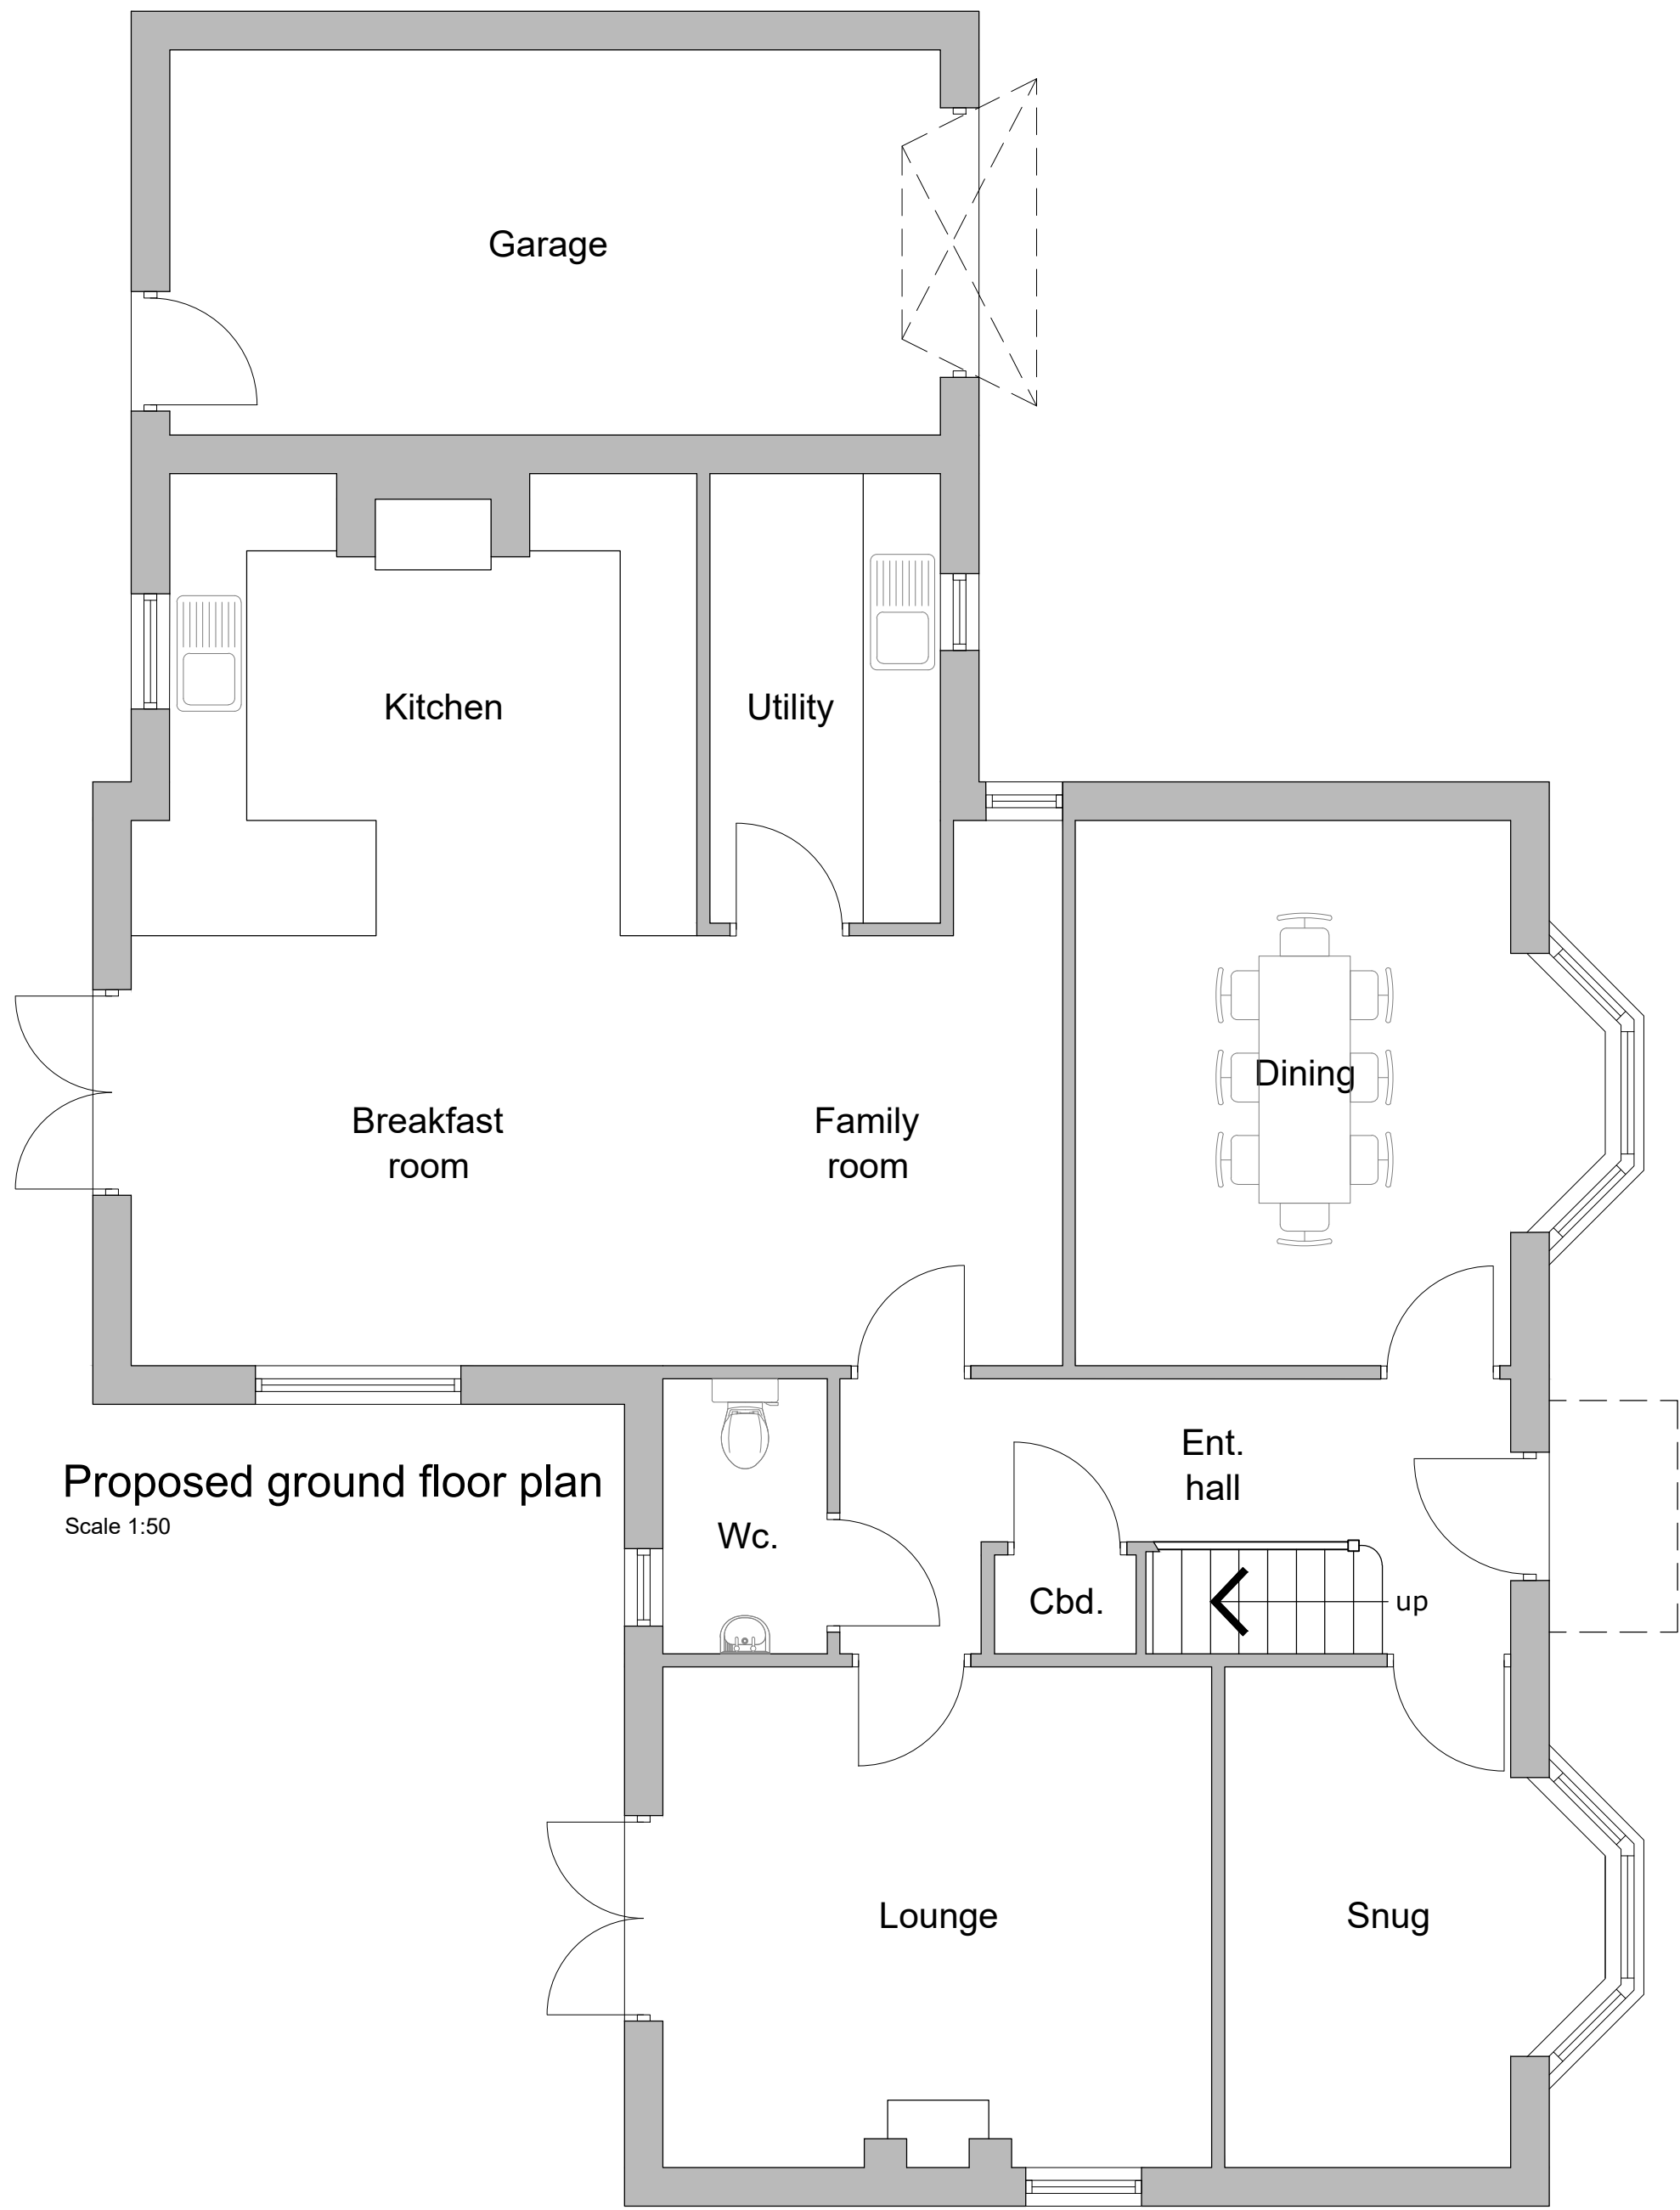

Proposed ground floor plan
Scale 1:50

Proposed ground floor plan
Scale 1:50

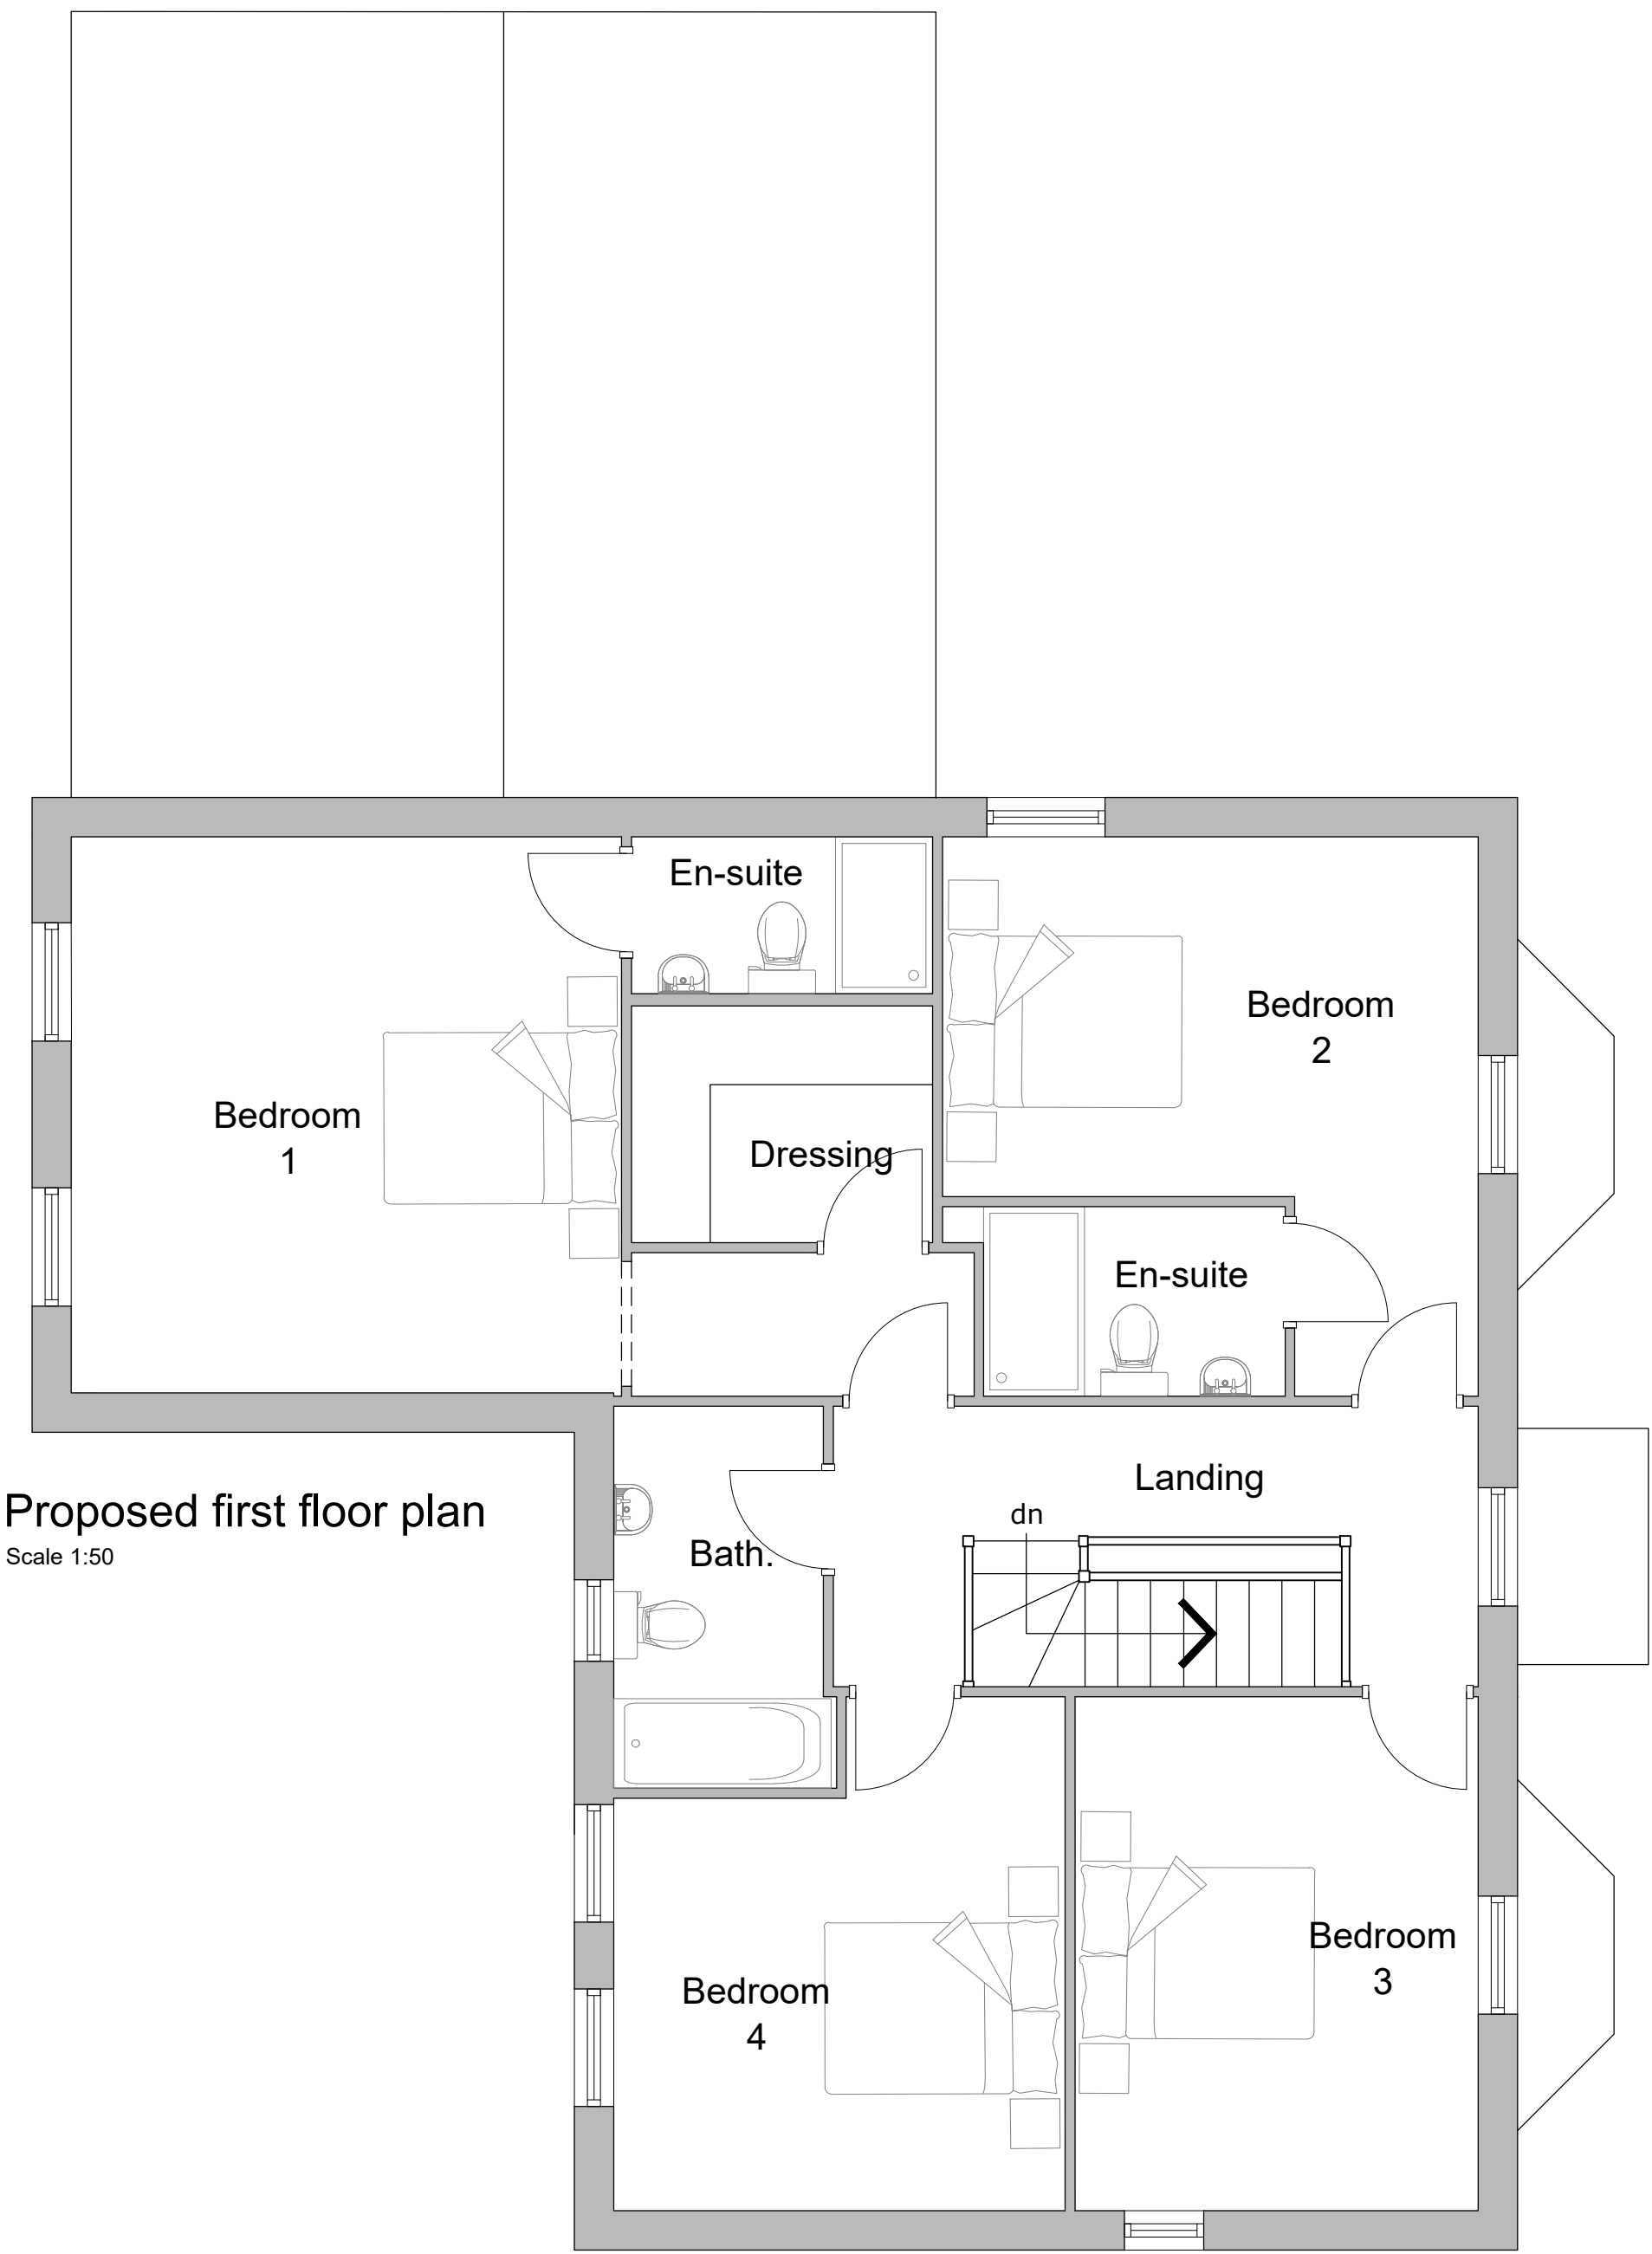

Proposed first floor plan
Scale 1:50

Proposed first floor plan
Scale 1:50

Reproduced from the
Ordnance Survey map with the permission of Ordnance
Survey on behalf of The Controller of Her Majesty's
Stationery Office
Licence No. AL 100001834



Tel: 07889569867
Email: info@MEdesignsolutions.co.uk
www.MEdesignsolutions.co.uk

Client ASHGREEN		
Project PROPOSED HOUSING DEVELOPMENT ON LAND AT LITTLE GORSTY HILL FARM, GORSTY HILL, TEAN, ST10 4EL		
Title PROPOSED PLANS & ELEVATIONS PLOT 4		
Status PLANNING PERMISSION		
Date	DECEMBER 2023	Drawn ME
Scale	@A1 AS SHOWN	Checked
Project No	100-05A	Drawing No.
Rev		
Copyright ©ME Design Sol. 2019. All rights reserved.		