




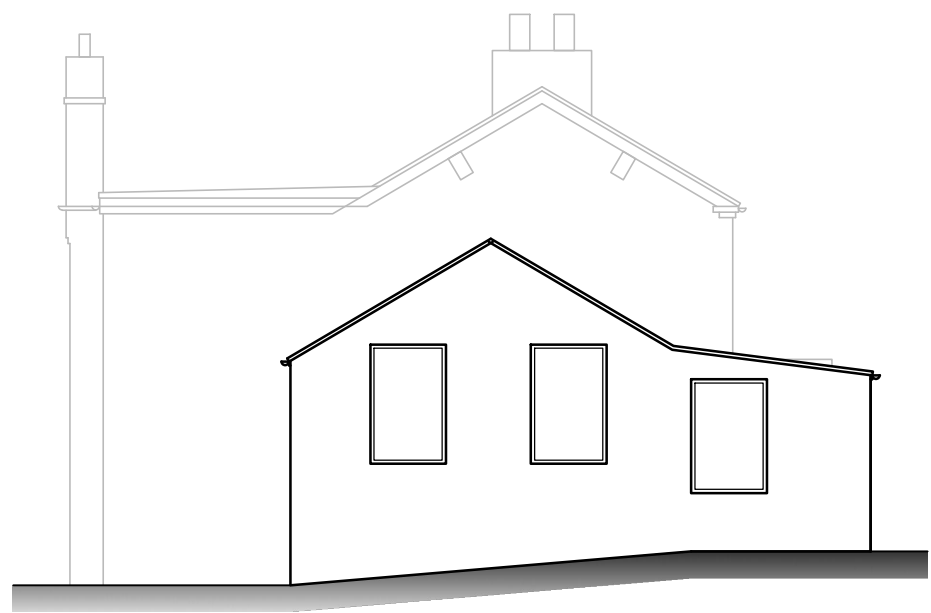


Existing Northerly elevation  
Scale 1:100

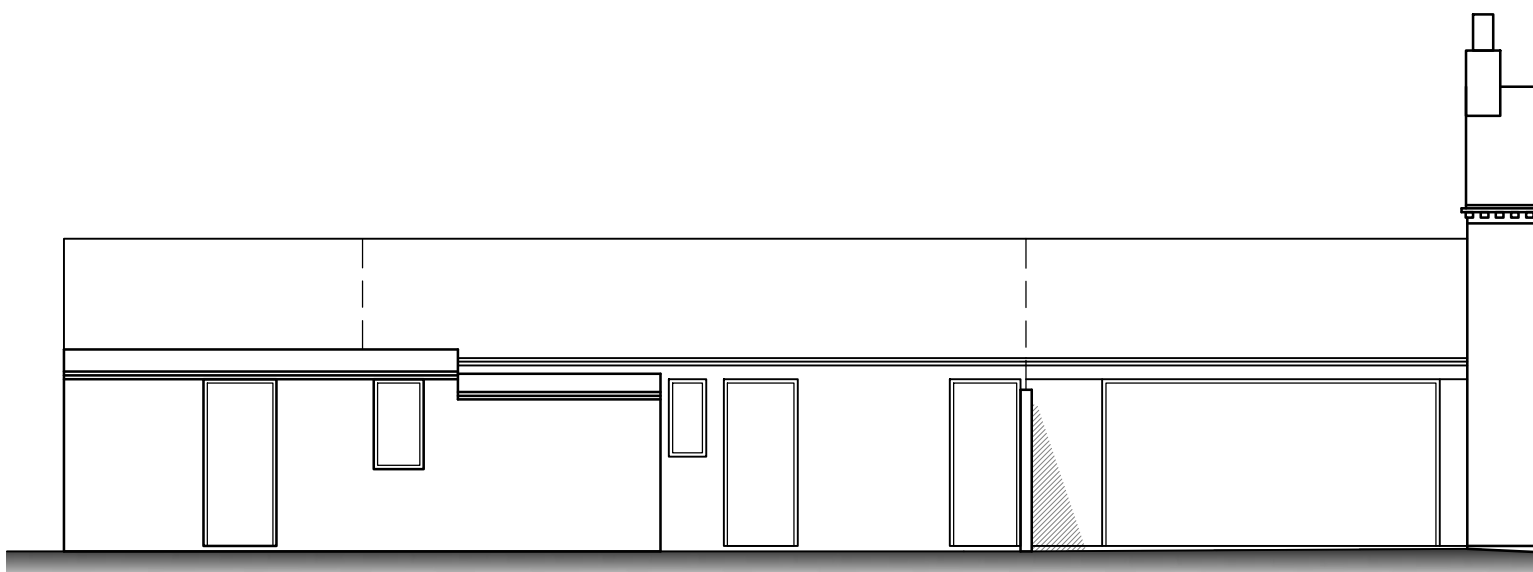

Existing Westerly elevation  
Scale 1:100

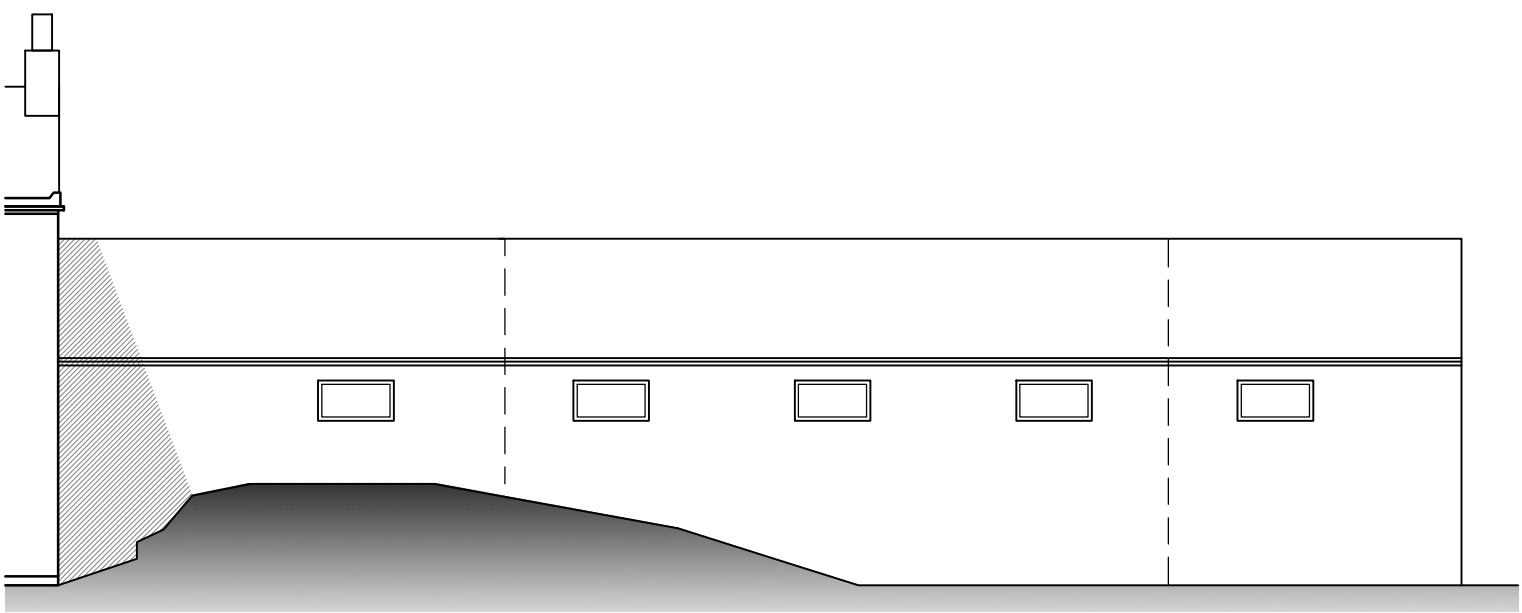

Existing Easterly elevation  
Scale 1:100

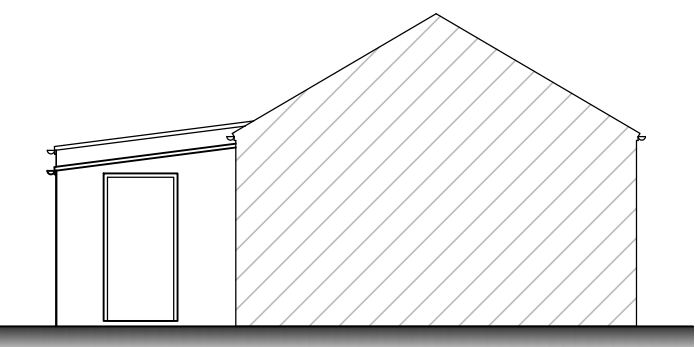


Existing Southerly elevation  
Scale 1:100

Copyright of this drawing is vested in the Designer and it must not be copied or reproduced without consent.  
Contractor to check site for any utility locations that may affect any proposals prior to commencement on site  
Contractor to check any site dimensions prior to commencement on site

| Rev. | Drawn | Comments | Date |
|------|-------|----------|------|
|------|-------|----------|------|


| Volume calculations |            |
|---------------------|------------|
| Unit 2              | 142.182 m³ |
| Unit 3              | 193.002 m³ |
| Unit 4              | 106.112 m³ |
| Unit 5              | 68.352 m³  |
| Unit 6              | 52.352 m³  |
| Total               | 562 m³     |

37.402

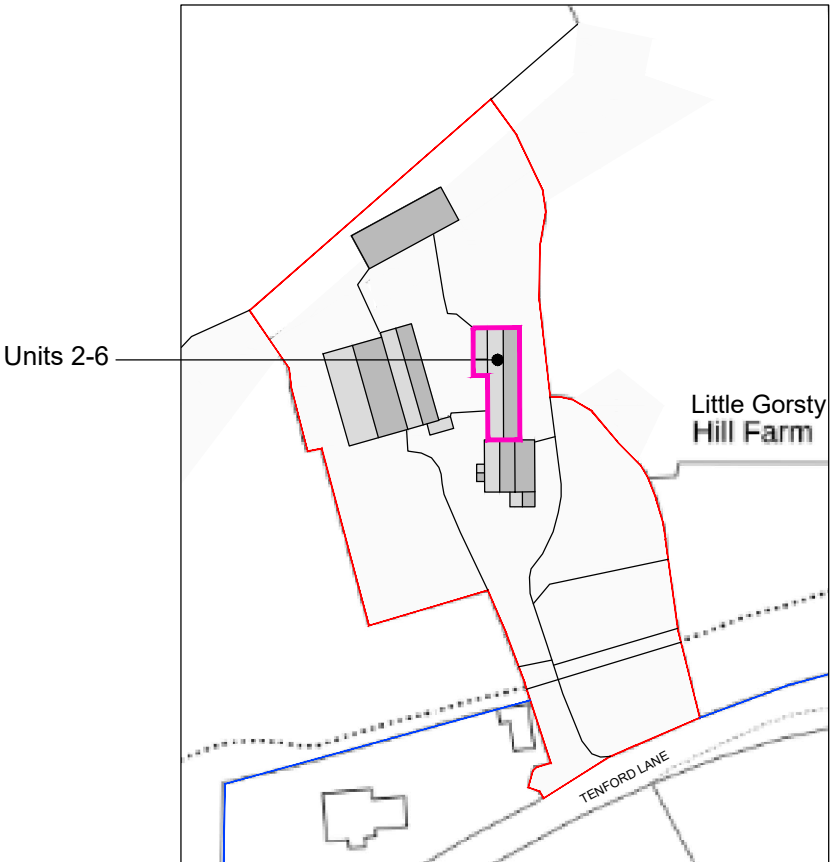

Existing block plan  
Scale 1:1250

Photo A  
NTS.

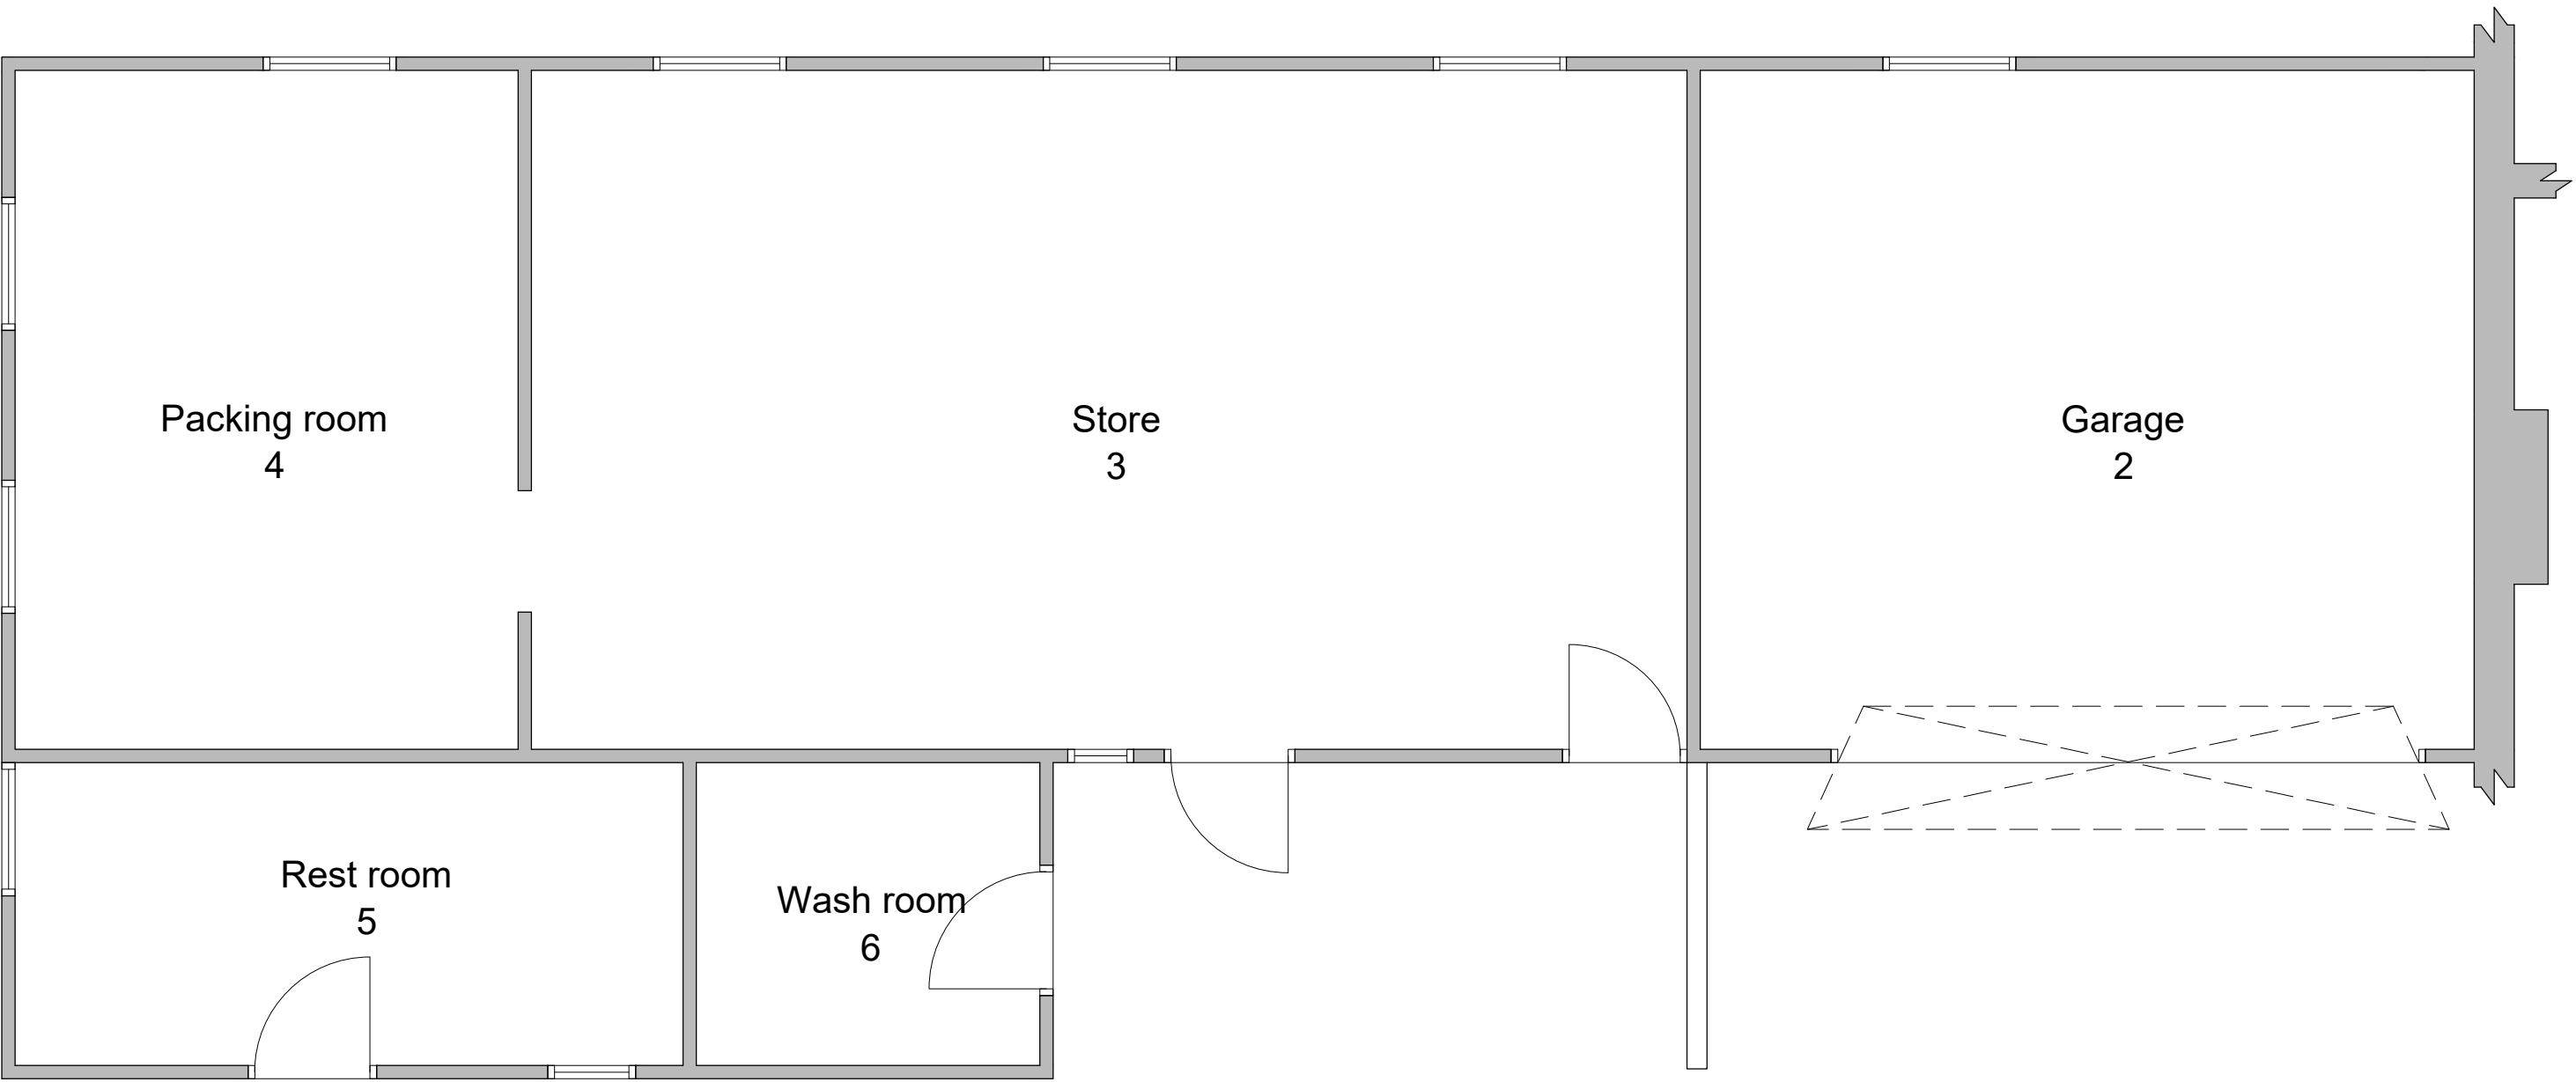

Existing ground floor plan  
Scale 1:50

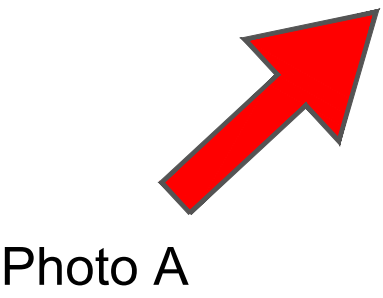


Photo A

Reproduced from the Ordnance Survey map with the permission of Ordnance Survey on behalf of The Controller of Her Majesty's Stationary Office  
Licence No. AL 100001834



Tel: 07889569867  
Email: info@MEDesignsolutions.co.uk  
www.MEDesignsolutions.co.uk

|   |                     |                 |
|---|---------------------|-----------------|
| Client<br><b>ASHGREEN</b>                                                                                      |                     |                 |
| Project<br><b>PROPOSED HOUSING DEVELOPMENT ON LAND AT LITTLE GORSTY HILL FARM, GORSTY HILL, TEAN, ST10 4EL</b> |                     |                 |
| Title<br><b>EXISTING FLOOR PLANS &amp; ELEVATIONS - UNITS 2-6</b>                                              |                     |                 |
| Status<br><b>PLANNING PERMISSION</b>                                                                           |                     |                 |
| Date   | <b>MAY 2024</b>     | Drawn <b>ME</b> |
| Scale   | <b>@A1 AS SHOWN</b> | Checked         |
| Project No   | <b>100-09</b>       | Drawing No.     |
|   |                     | Rev             |
| Copyright ©ME Design Sol. 2019. All rights reserved.                                                           |                     |                 |