



Copyright of this drawing is vested in the Designer and it must not be copied or reproduced without consent.
Contractor to check site for any utility locations that may affect any proposals prior to commencement on site
Contractor to check any site dimensions prior to commencement on site


Rev.	Drawn	Comments	Date
------	-------	----------	------

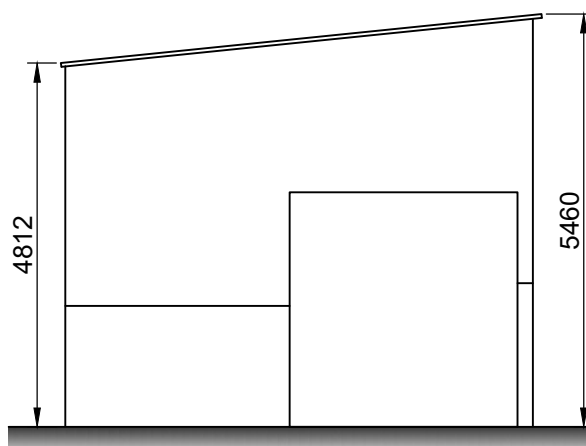

Existing Westerly elevation
Scale 1:100

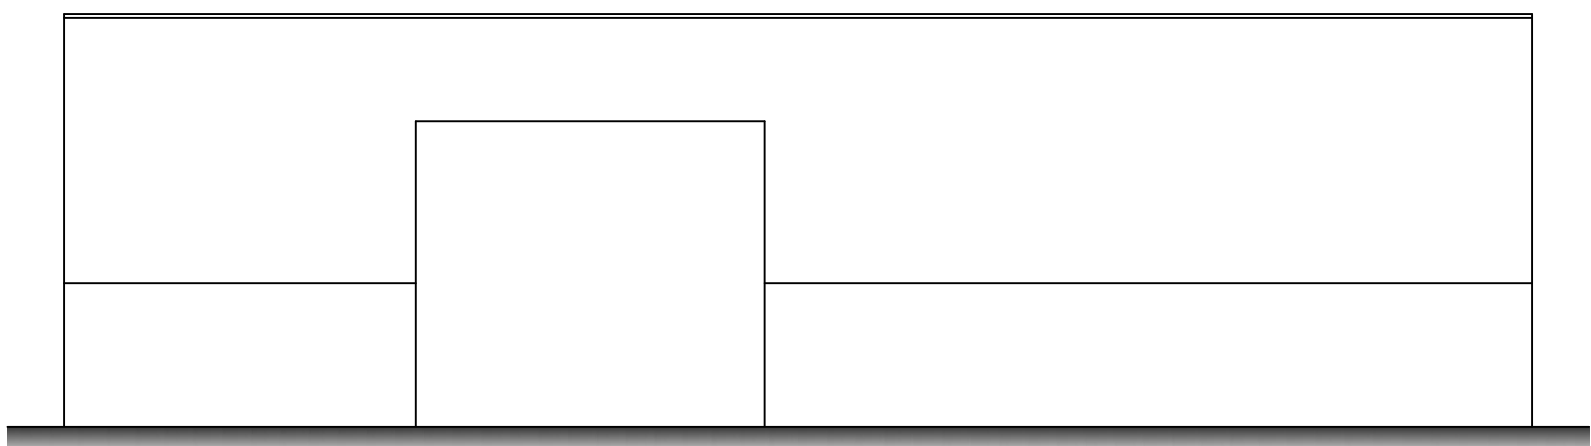

Existing Southerly elevation
Scale 1:100

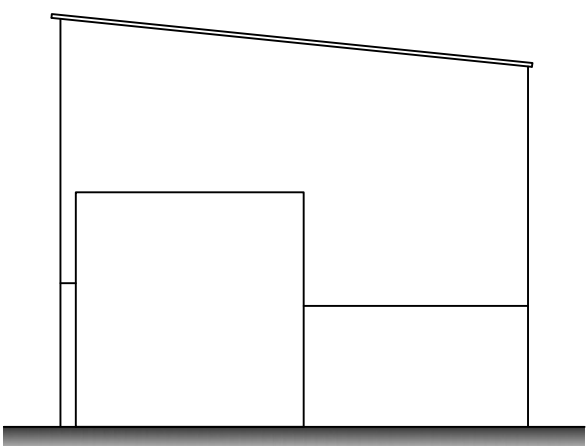


Existing Easterly elevation
Scale 1:100




Existing Northerly elevation
Scale 1:100

Volume calculations	
Unit 7	729.31 m³
Total	729.31 m³

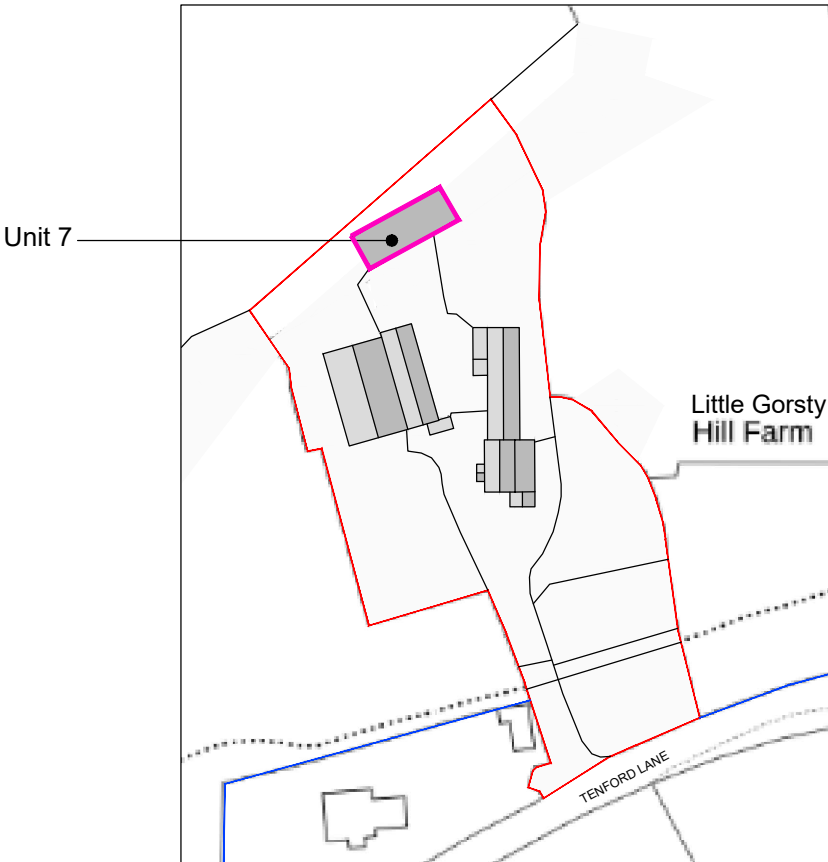

Existing block plan
Scale 1:1250

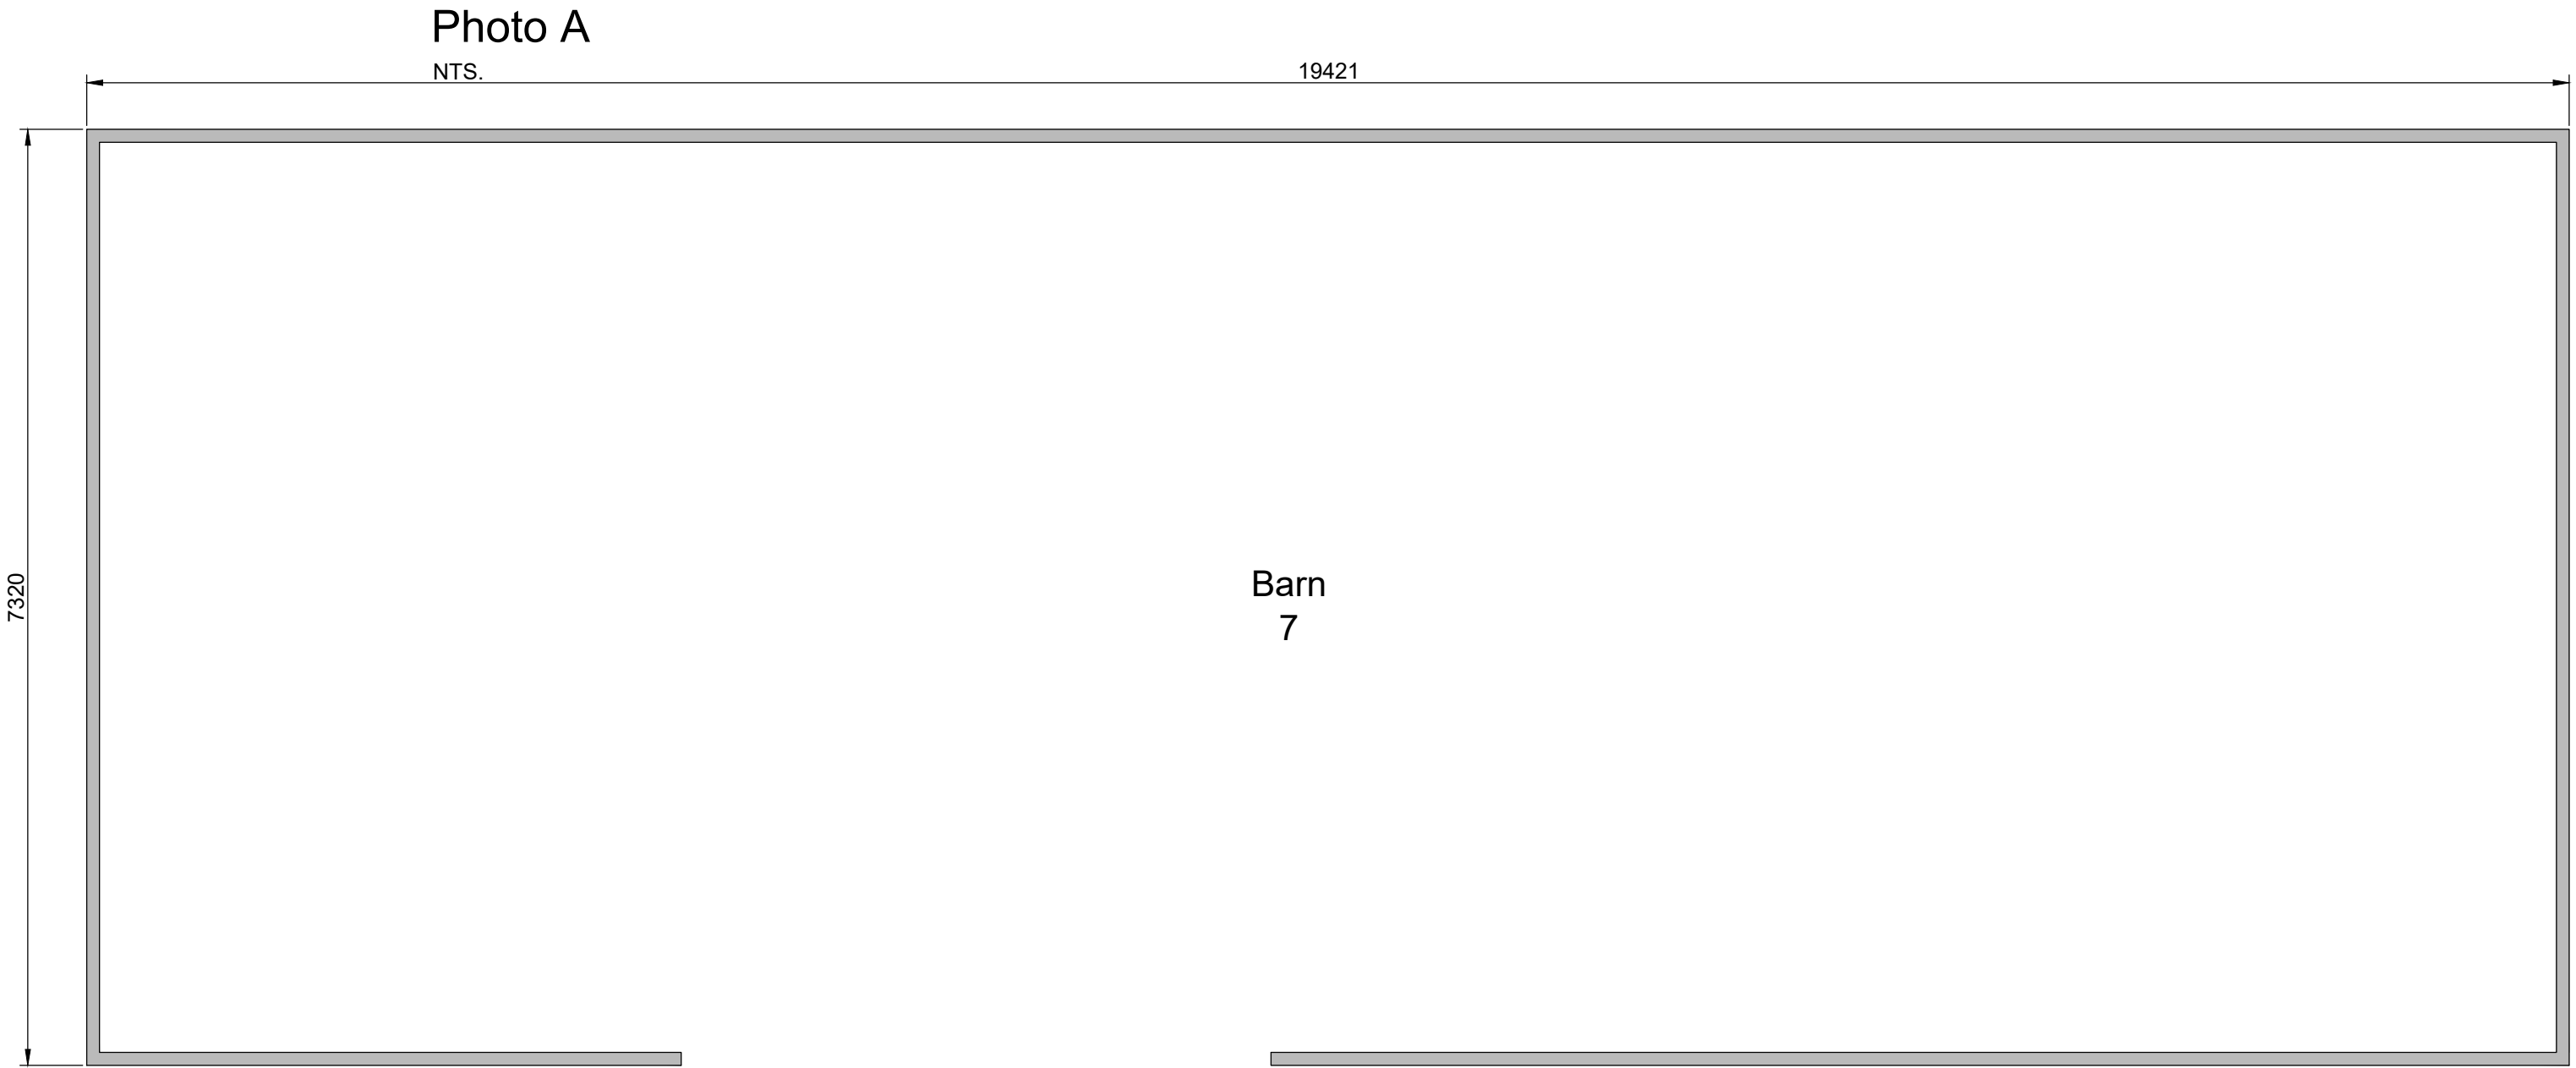

Existing ground floor plan
Scale 1:50



Photo A

Reproduced from the
Ordnance Survey map with the permission of Ordnance
Survey on behalf of The Controller of Her Majesty's
Stationary Office
Licence No. AL 100001834



Tel: 07889569867
Email: info@MEDesignsolutions.co.uk
www.MEDesignsolutions.co.uk

Client	ASHGREEN		
Project	PROPOSED HOUSING DEVELOPMENT ON LAND AT LITTLE GORSTY HILL FARM, GORSTY HILL, TEAN, ST10 4EL		
Title	EXISTING FLOOR PLANS & ELEVATIONS - UNITS 7		
Status	PLANNING PERMISSION		
Date	MAY 2024	Drawn	ME
Scale	@A1	AS SHOWN	Checked
Project No	100-10	Drawing No.	Rev
Copyright ©ME Design Sol. 2019. All rights reserved.			