



Scale Bar Metres 1:50

2nd Floor Plan has not been measured up

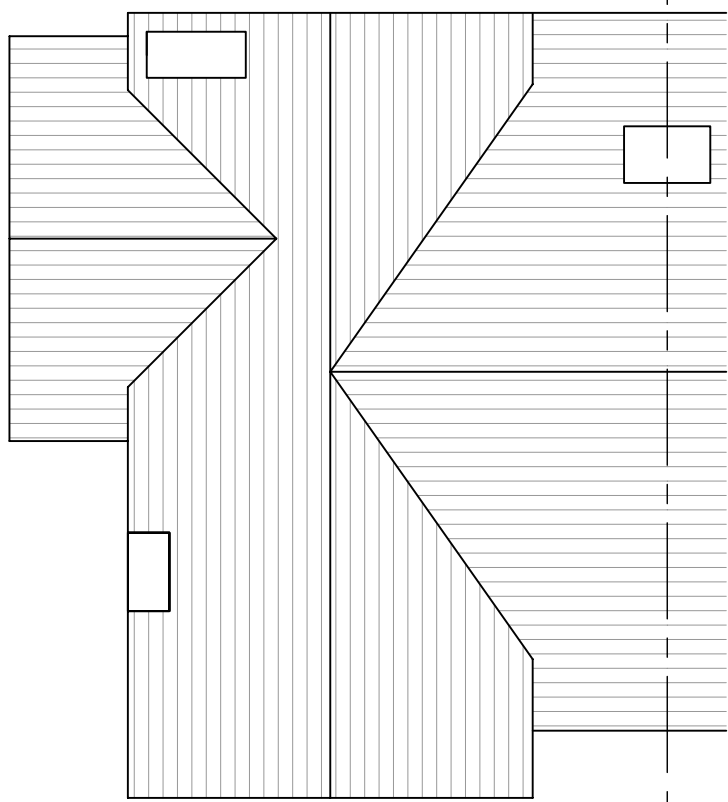


Existing Roof Plan
Scale 1:100

Adjacent Garage

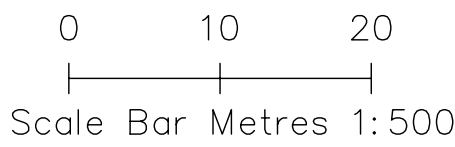


Scale Bar Metres 1:500

SITE AREA 1928SQM


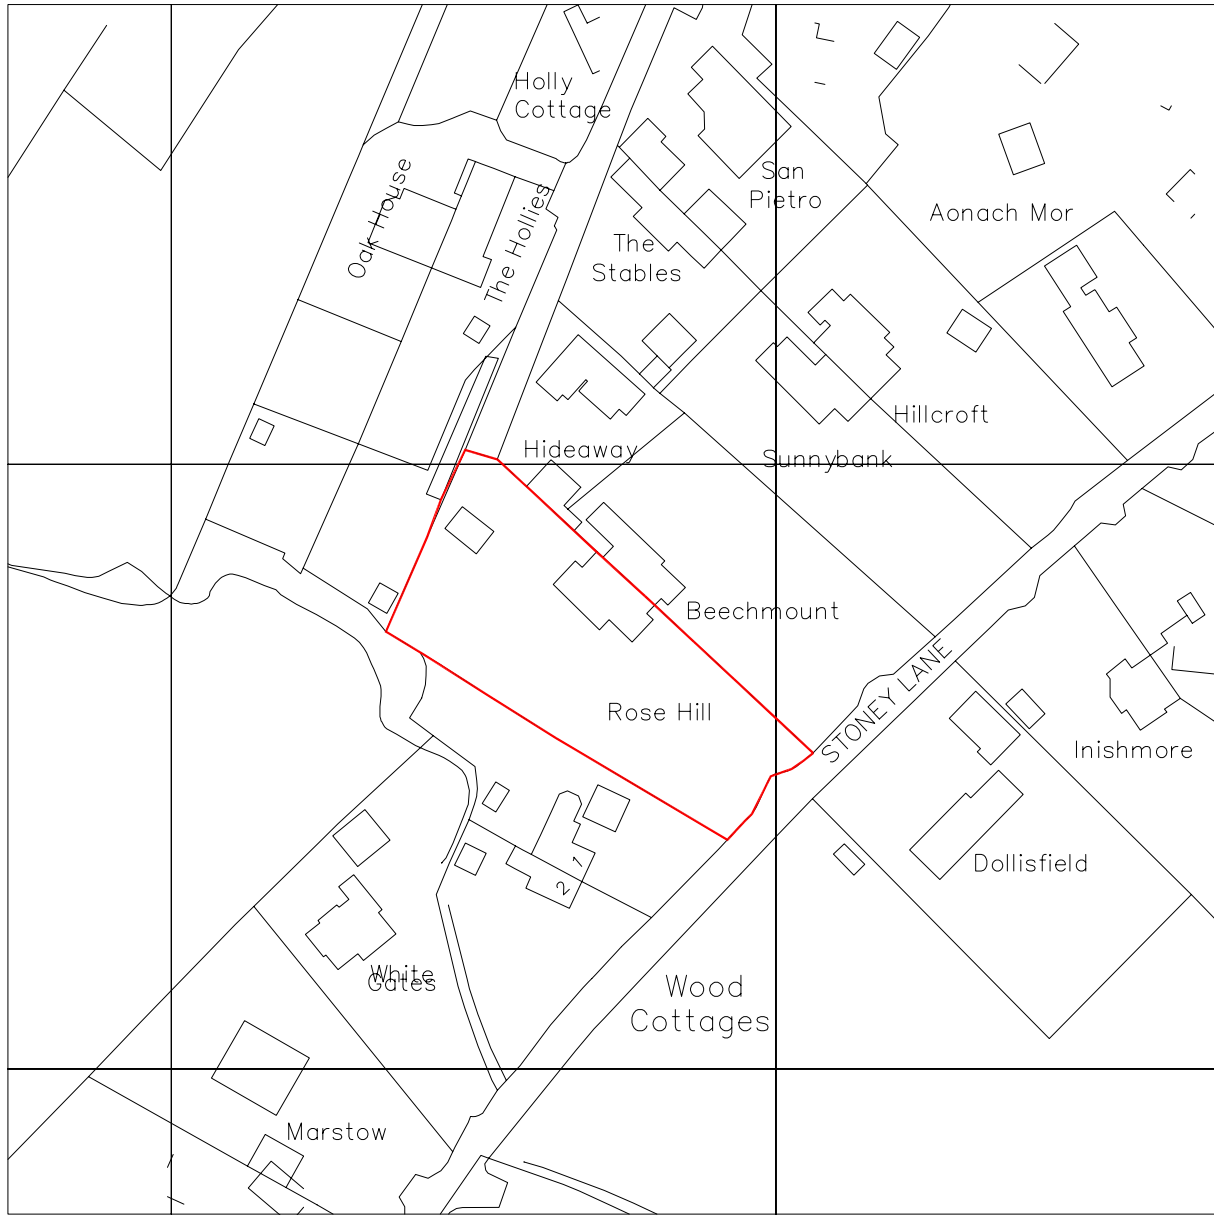


Crown Copyright and database rights 2024. OS AC0000814278 National Map Centre, Purchased 12/03/2024 1 year licence.

 

Site Plan 1:1250


Ordnance Survey
OS Sitemap

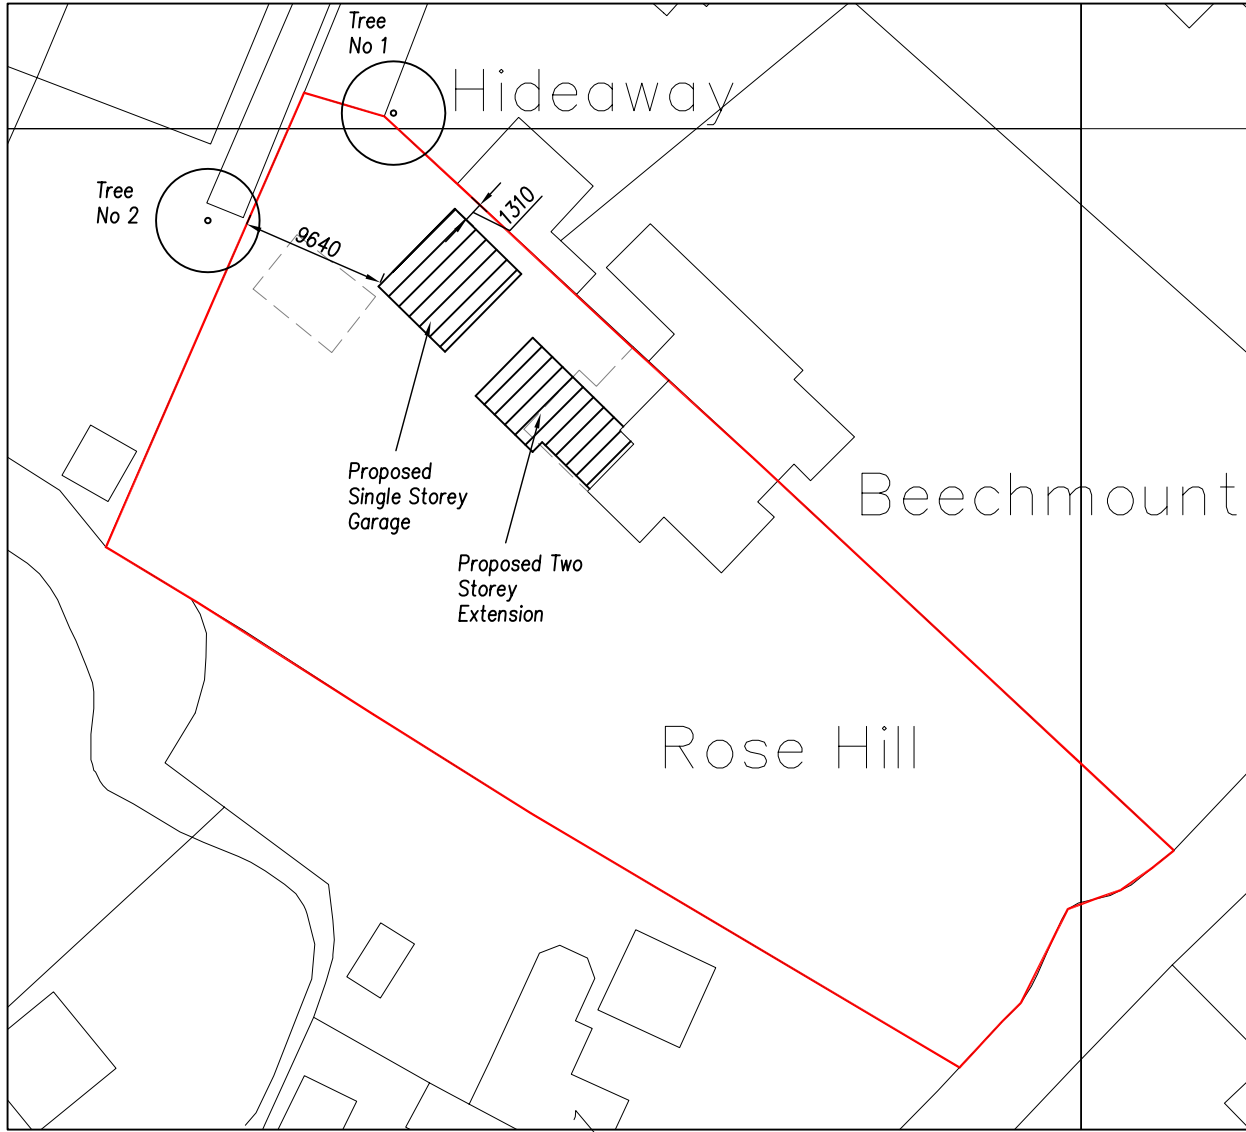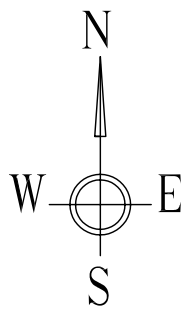


All dimensions to boundaries have been taken from the OS survey

Block Plan 1:500

THIS DRAWING HAS BEEN PREPARED FOR THE PURPOSE OF OBTAINING PLANNING APPROVAL ONLY

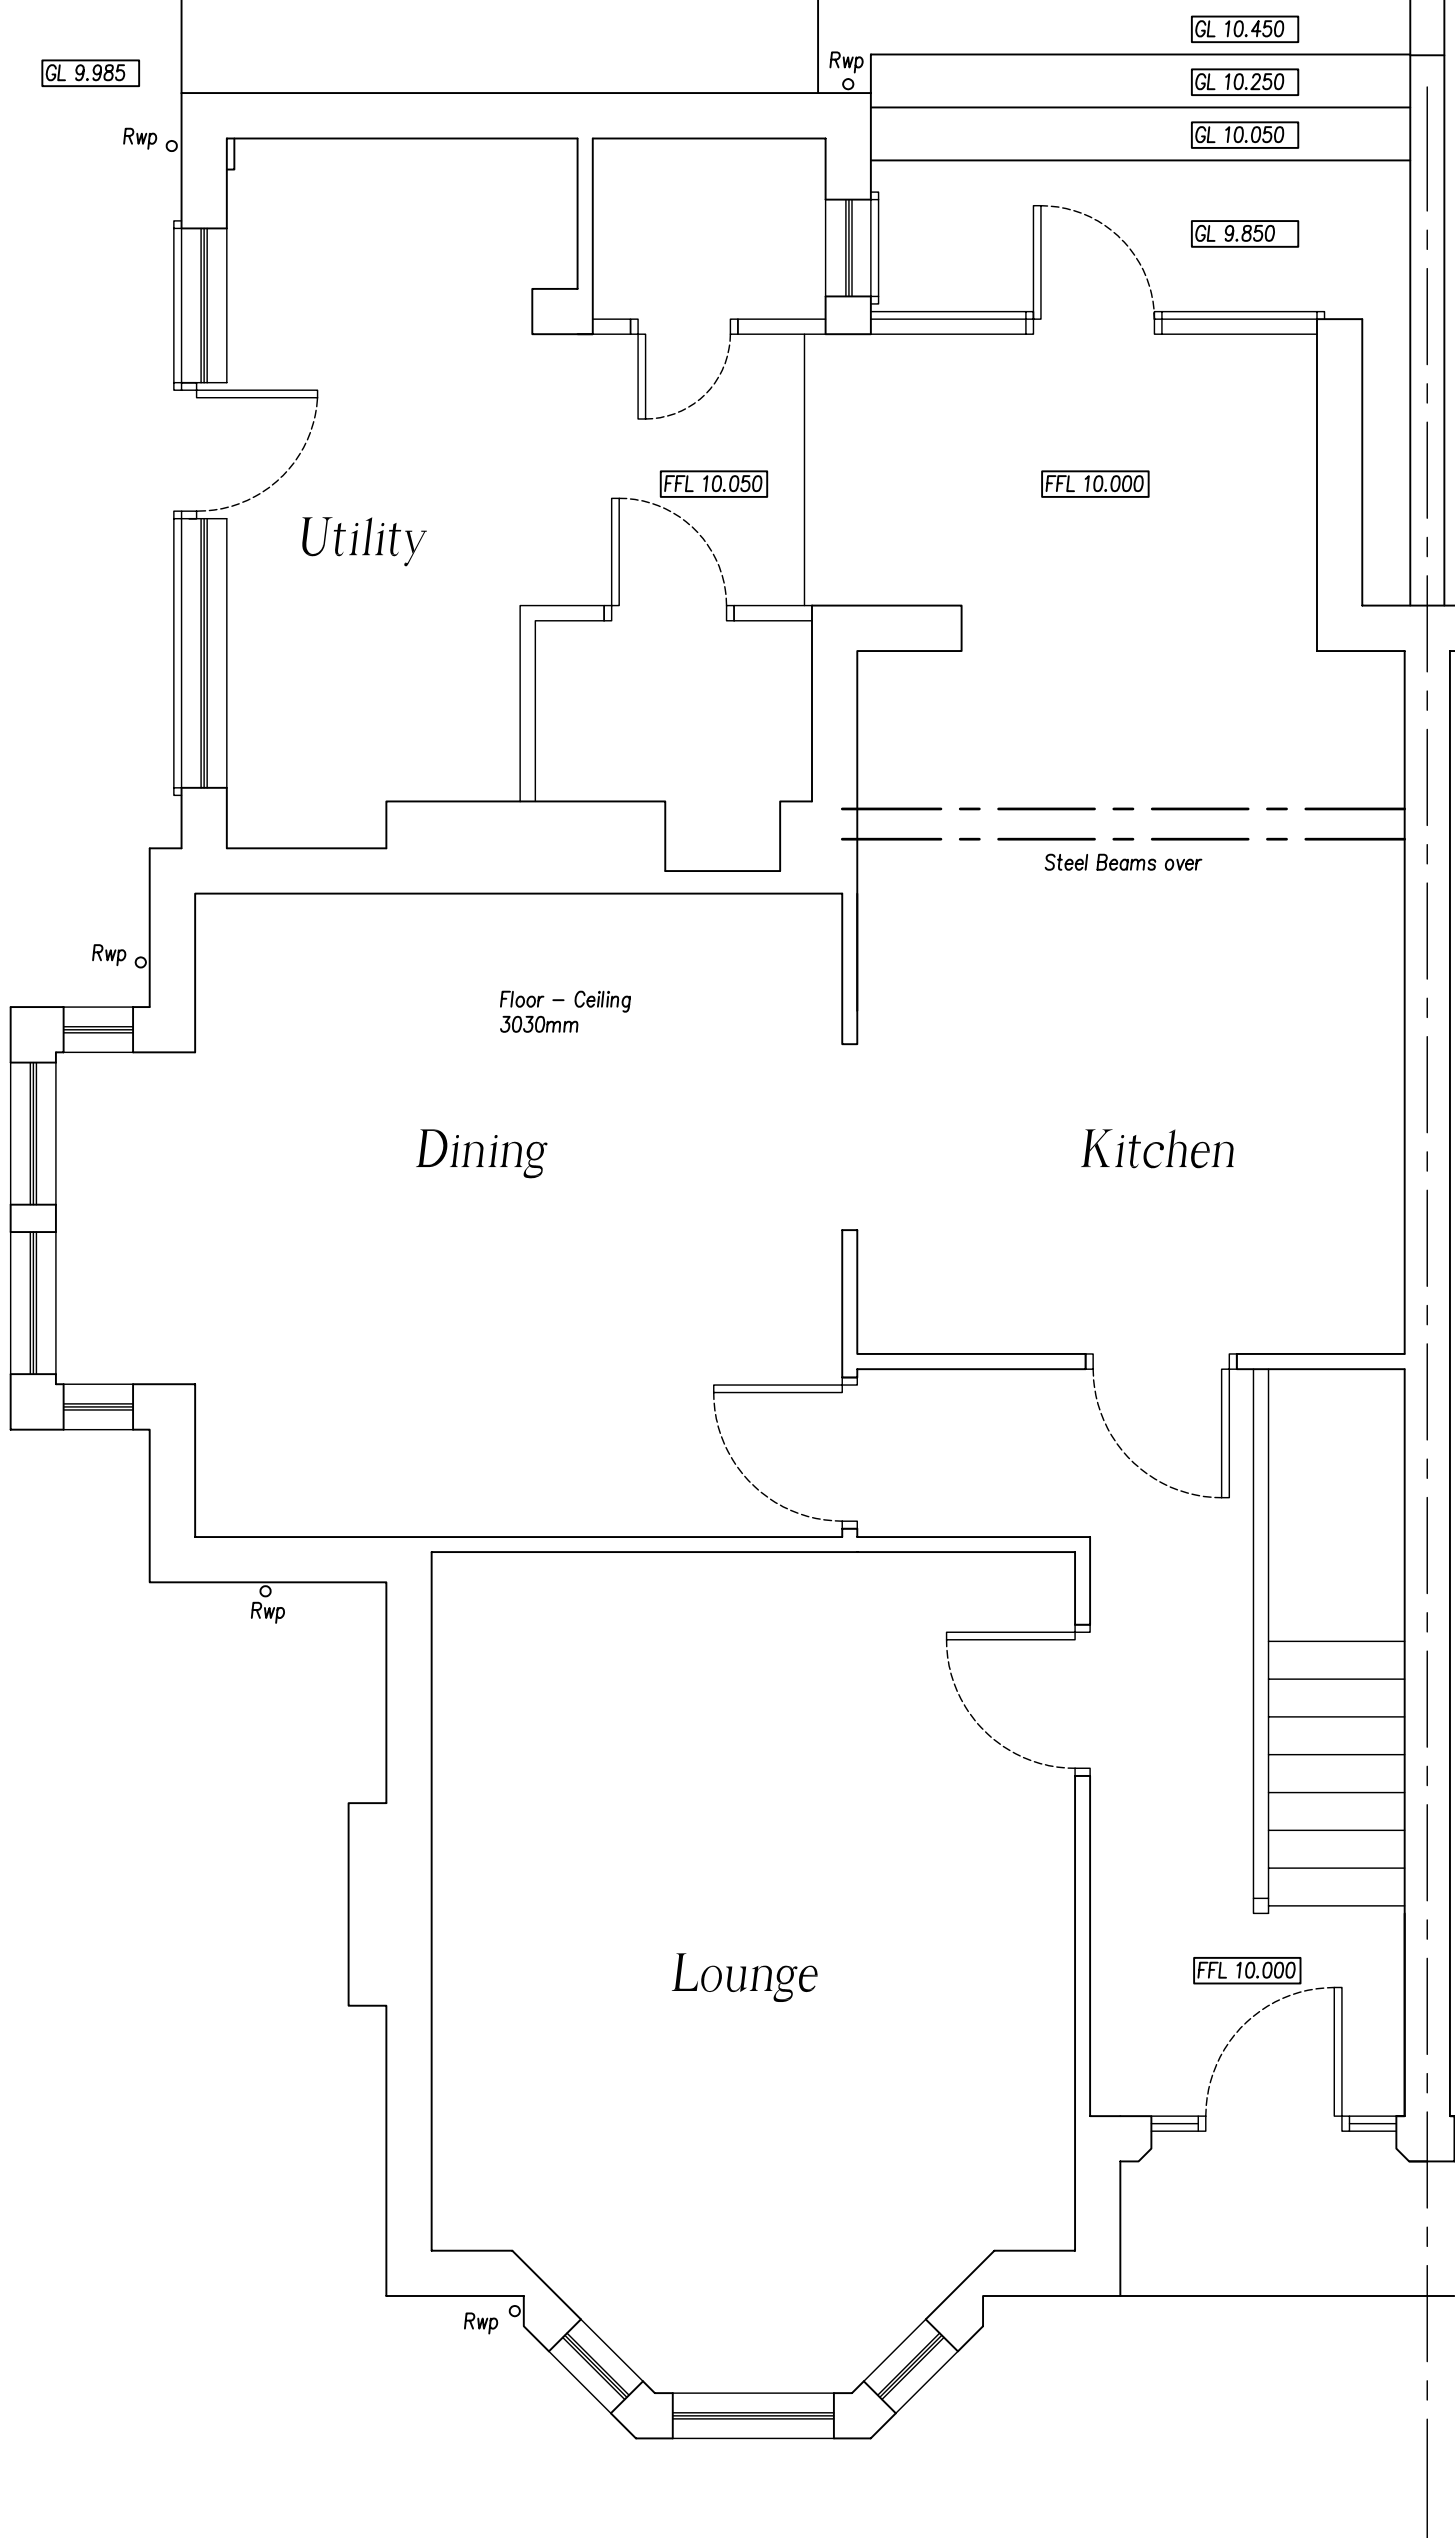

Existing Ground Floor Plan
Scale 1:50

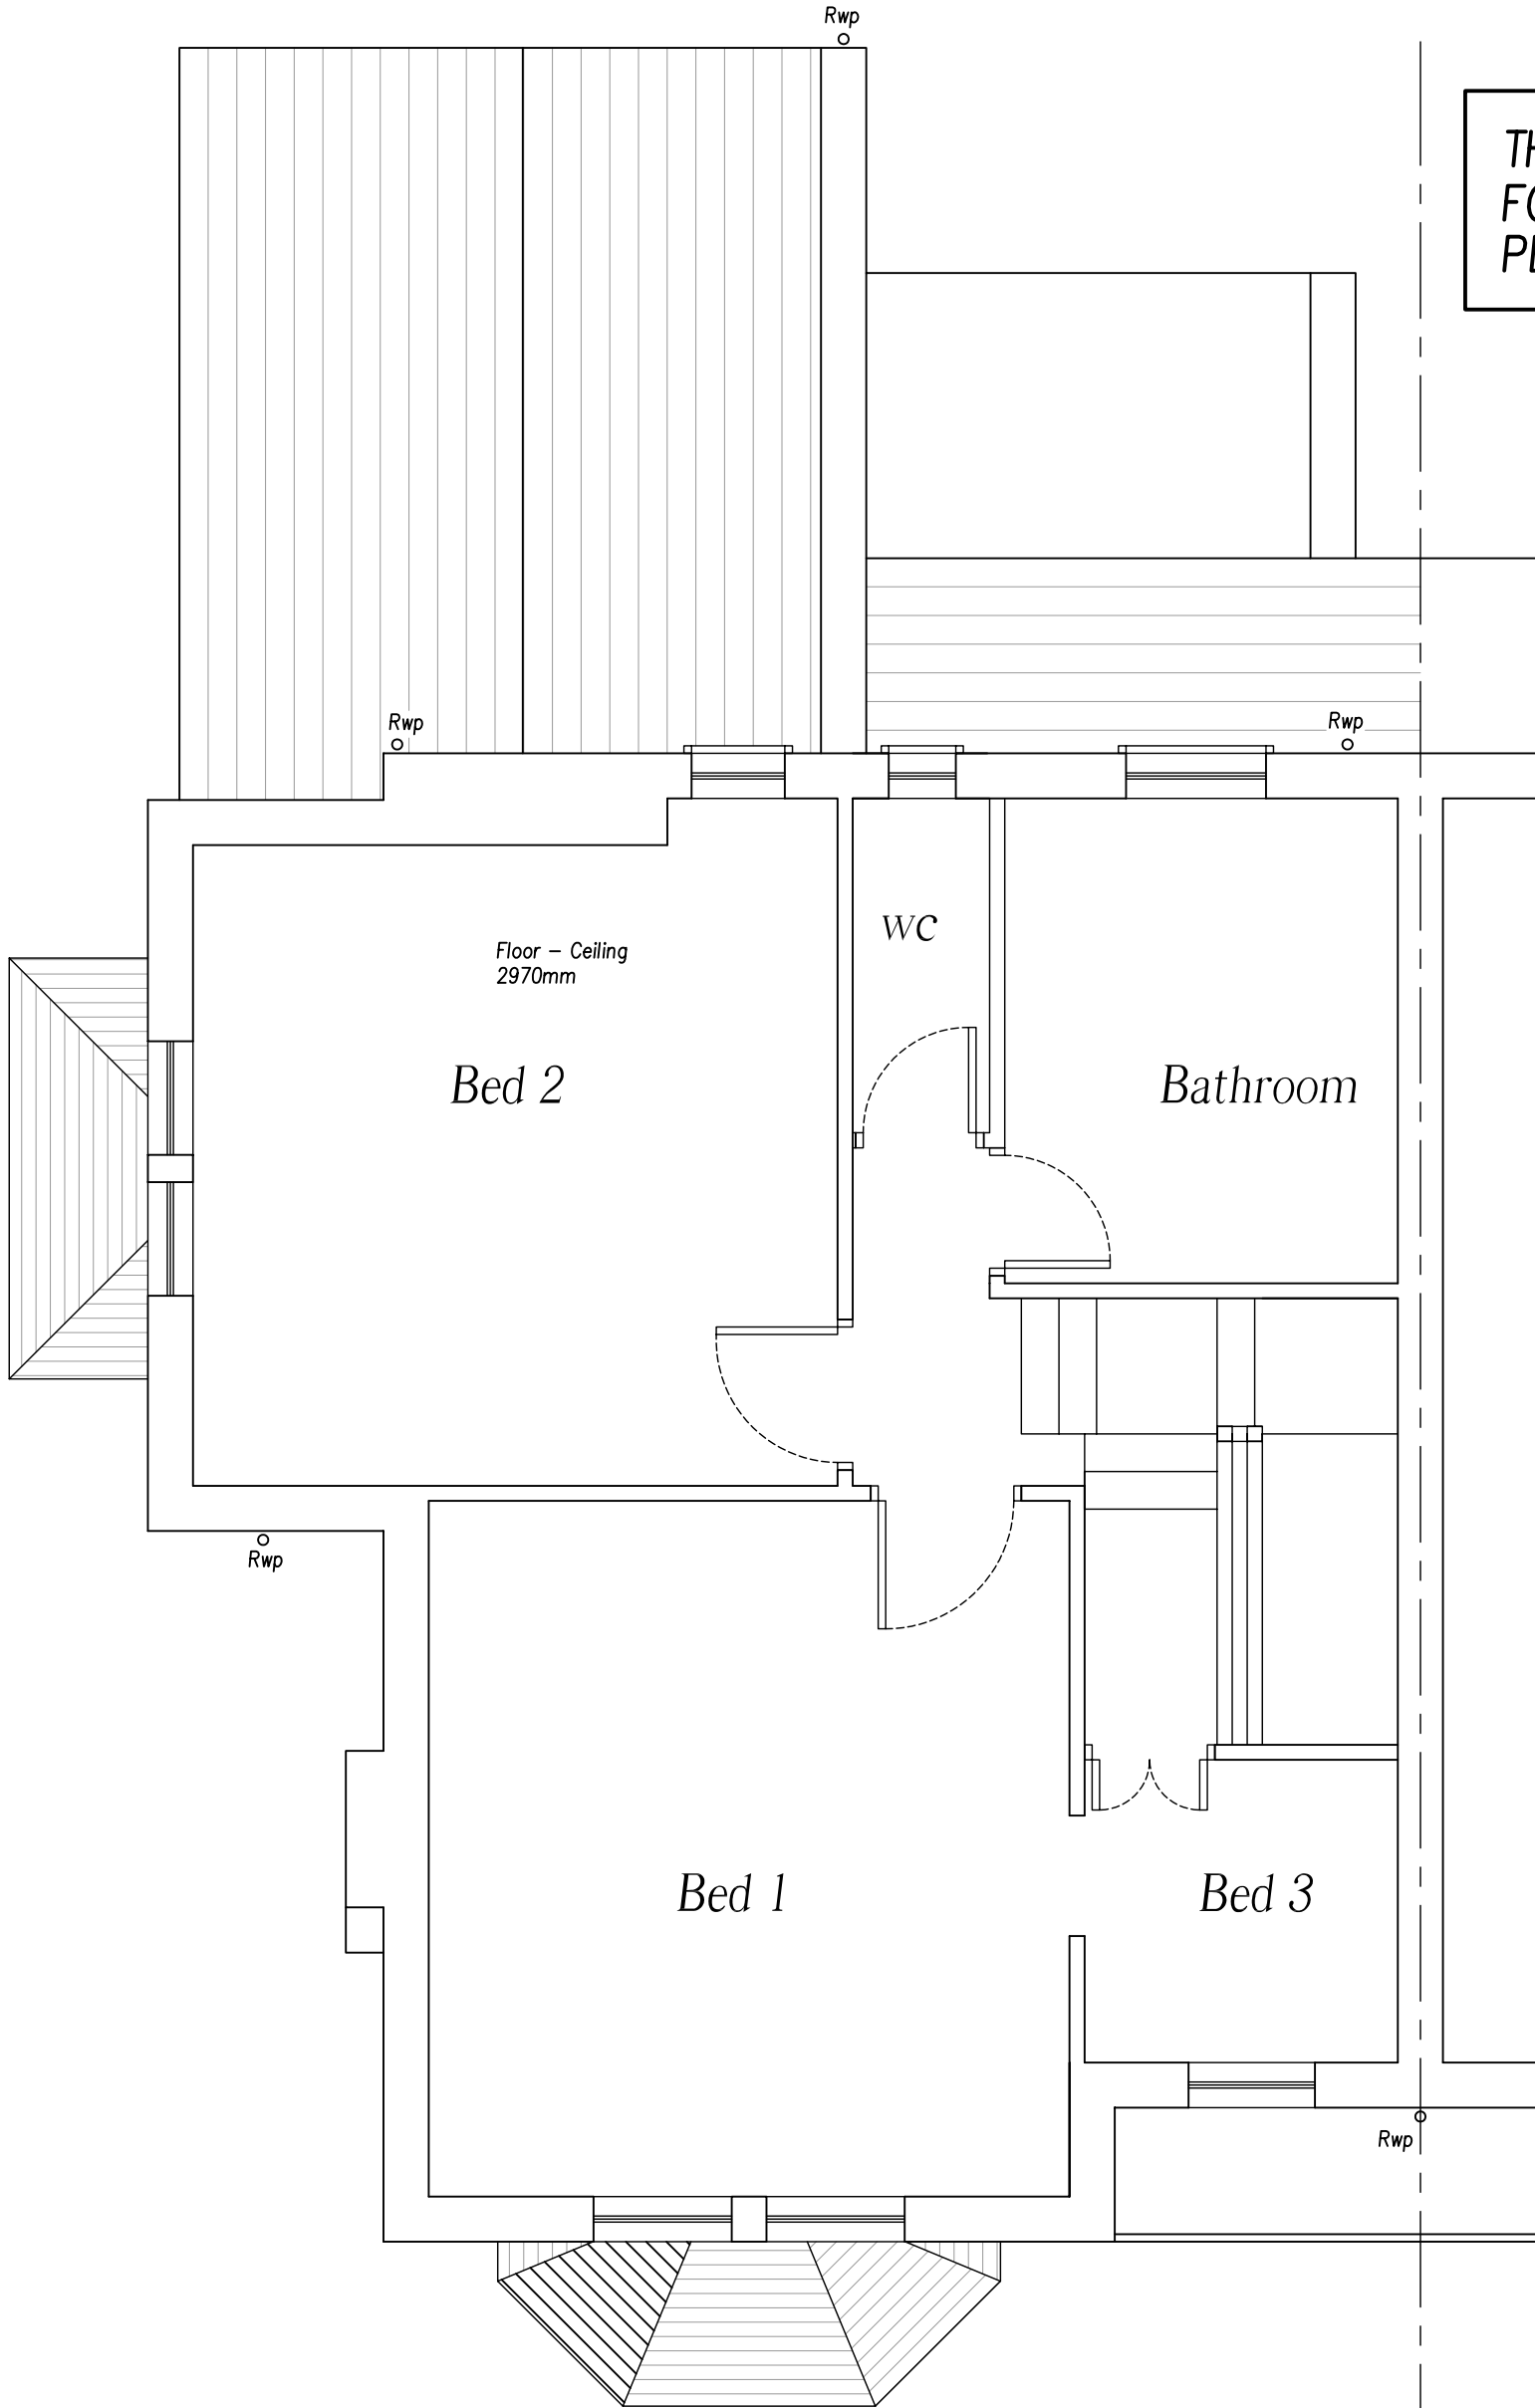

Existing First Floor Plan
Scale 1:50

B	09.01.25	TWO STOREY EXTENSION REDUCED IN DEPTH BY 225mm ON BLOCK PLAN
A	03.10.24	AMENDED BLOCK PLAN
Revision	Details of Amendments	

Proposed Development
Proposed Demolition of existing Extension to make way for new Rear Extension to Rose Hill, Stoney Lane, Endon Staffordshire, ST9 9BZ

Drawing Title
Existing Floor Plans, Site Plan and Block Plan

Date	Scale © A1	Sheet
14.05.23	1:50,100,500,1250	1 of 5

Applicants Name & Address
Steve Shenton

Rose Hill, Stoney Lane, Endon Staffordshire, ST9 9BZ