

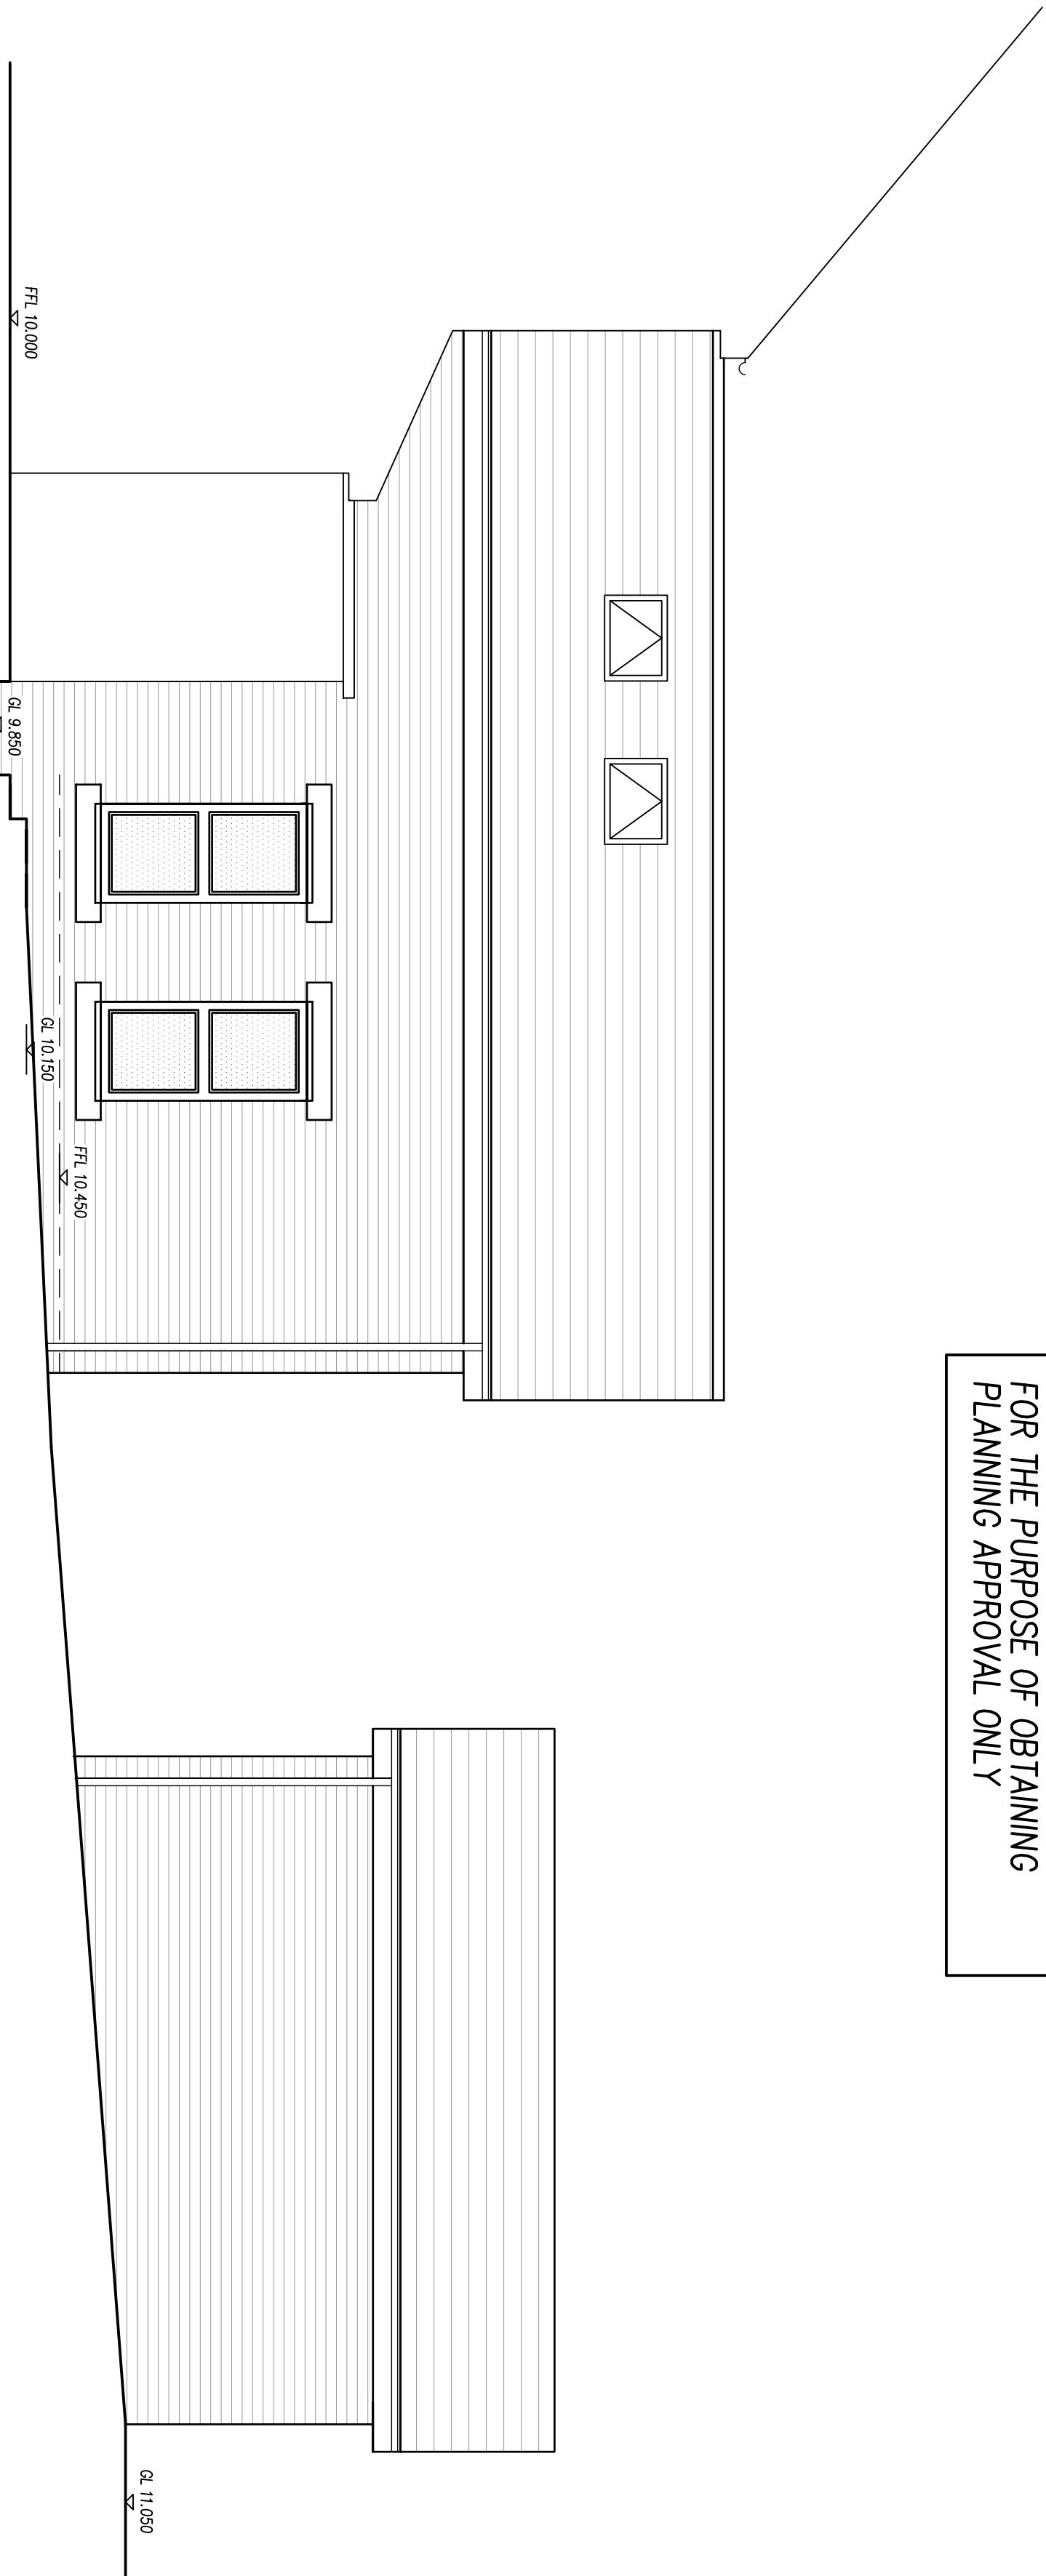



THIS DRAWING HAS BEEN PREPARED
FOR THE PURPOSE OF OBTAINING
PLANNING APPROVAL ONLY

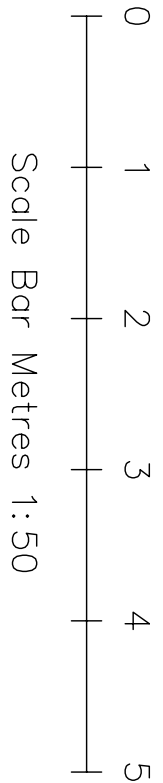

Proposed Side Elevation
Scale 1:50

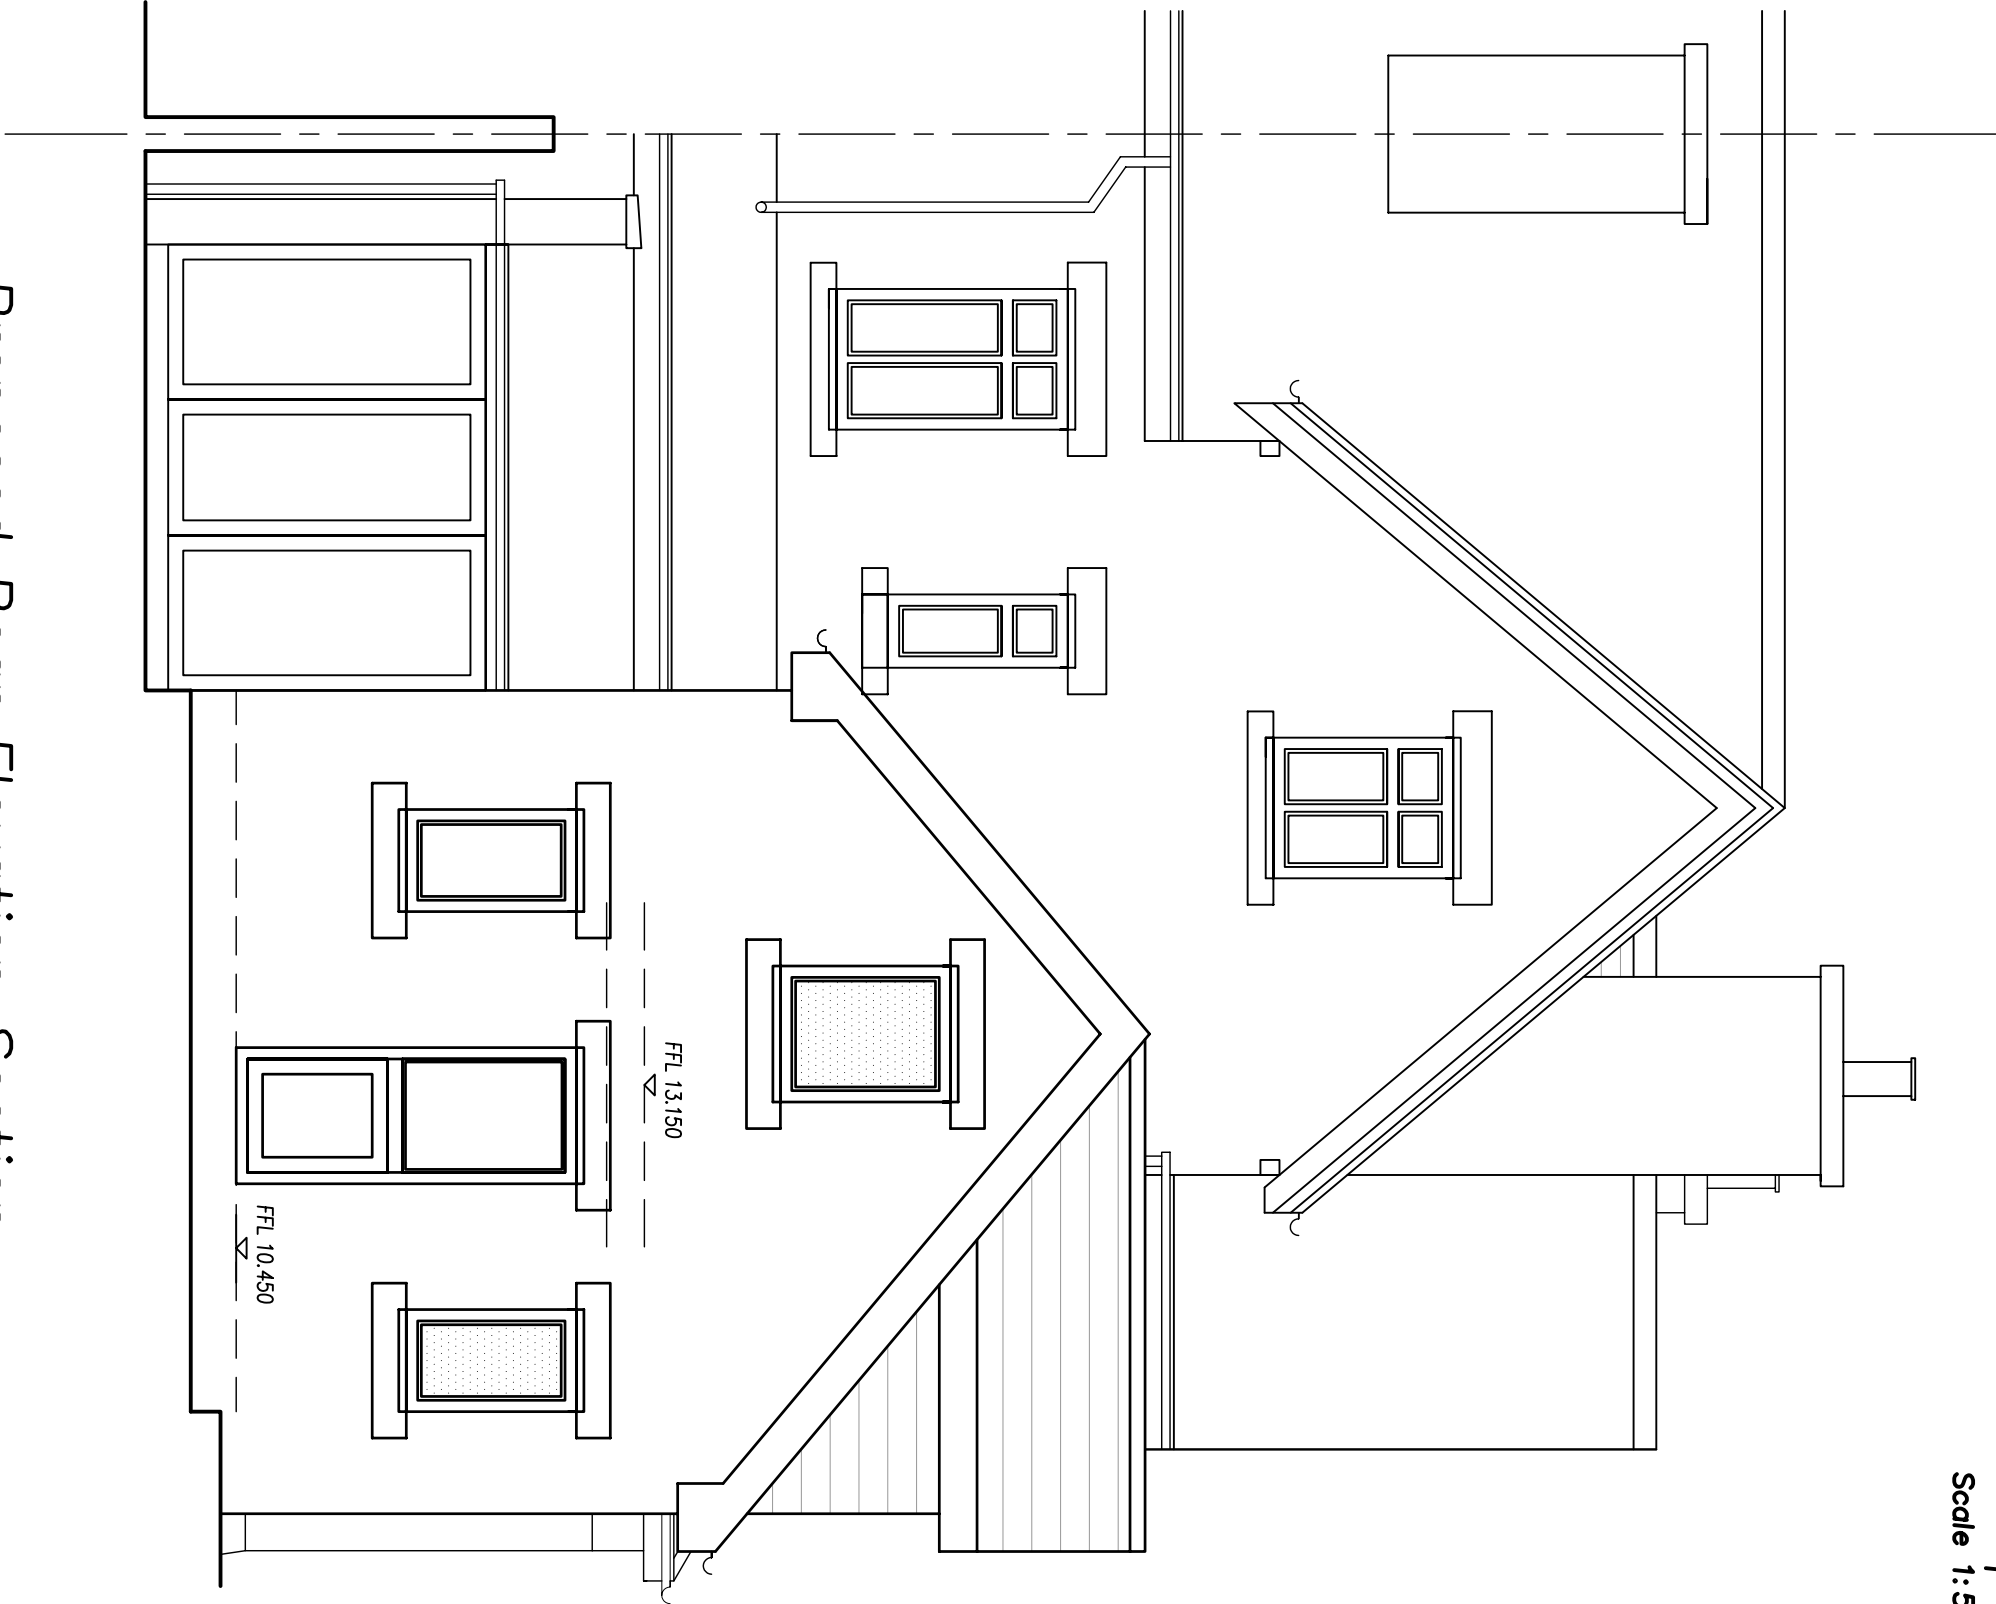

Proposed Rear Elevation Section
Scale 1:50

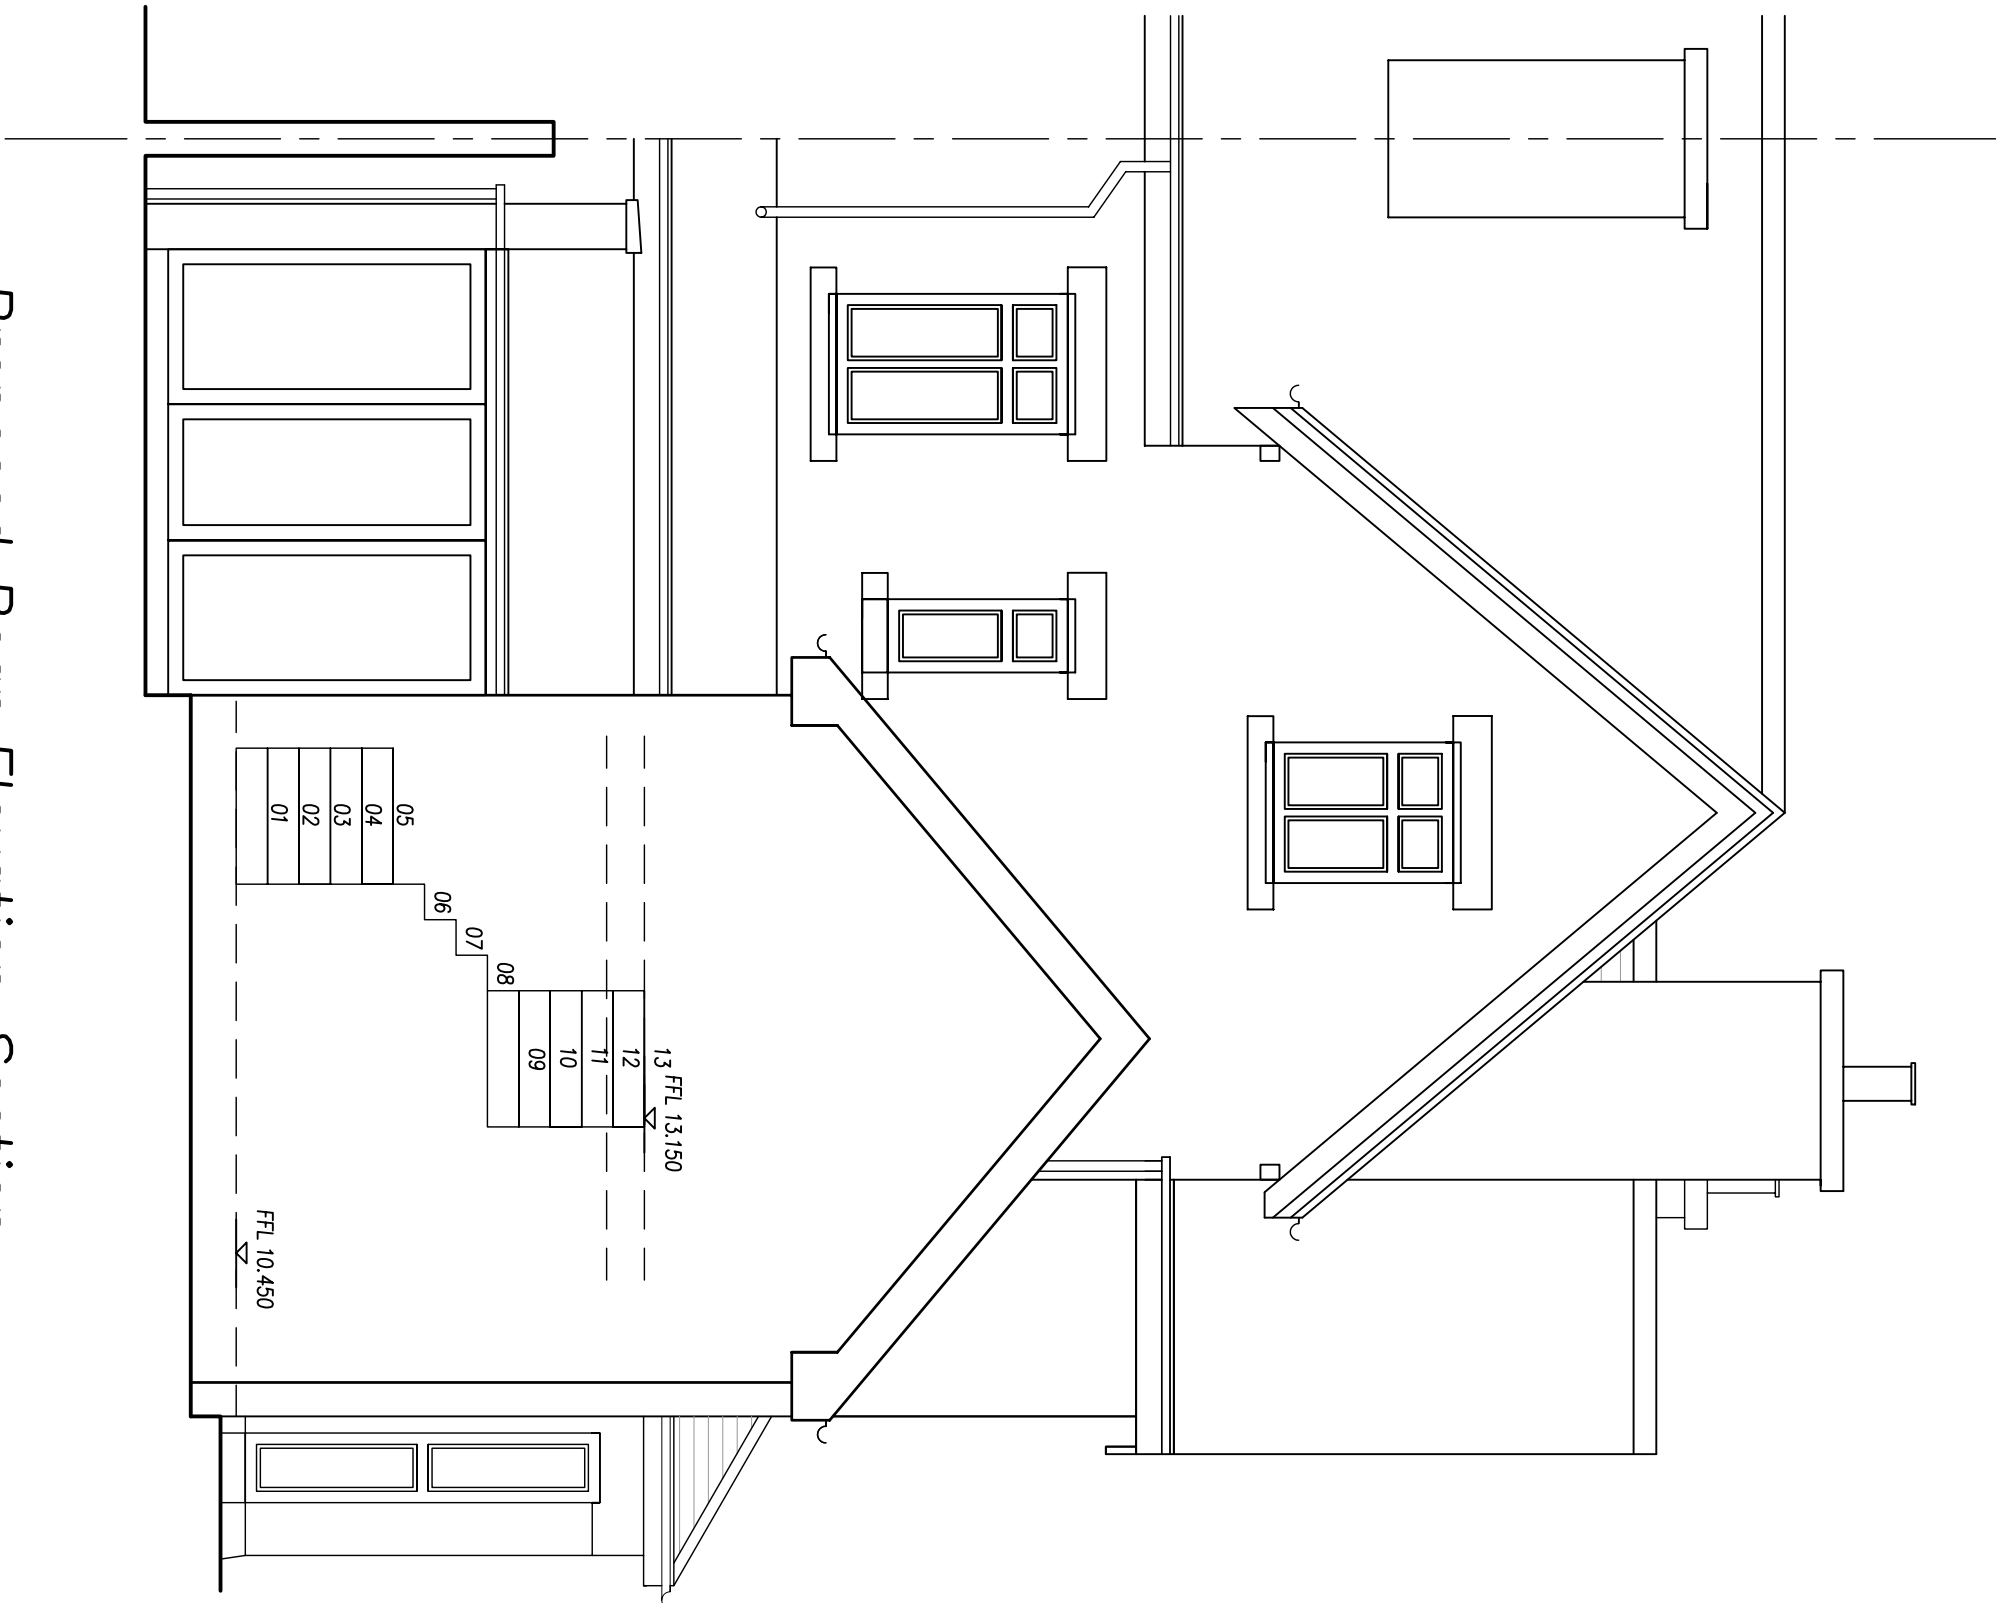

Proposed Rear Elevation Section
Scale 1:50

B 09.07.23 AMENDED DESIGN OF KITCHEN WINDOW, TWO STOREY EXTENSION REDUCED IN DEPTH BY 225mm		
A 03.10.24 AMENDED DESIGN		
Revision Details of Amendments		
Proposed Development Extension to make way for new Rear Extension to Rose Hill, Stoney Lane, Endon Staffordshire, ST9 9BZ		
Drawing Title Proposed Elevations Sheet 1 of 2		
Date 14.05.23	Scale @ A1 1:50	Sheet 4 of 5
Applicants Name & Address Steve Shenton Rose Hill, Stoney Lane, Endon Staffordshire, ST9 9BZ		