



THIS DRAWING HAS BEEN PREPARED
FOR THE PURPOSE OF OBTAINING
PLANNING APPROVAL ONLY



Proposed Side Elevation
Scale 1:50

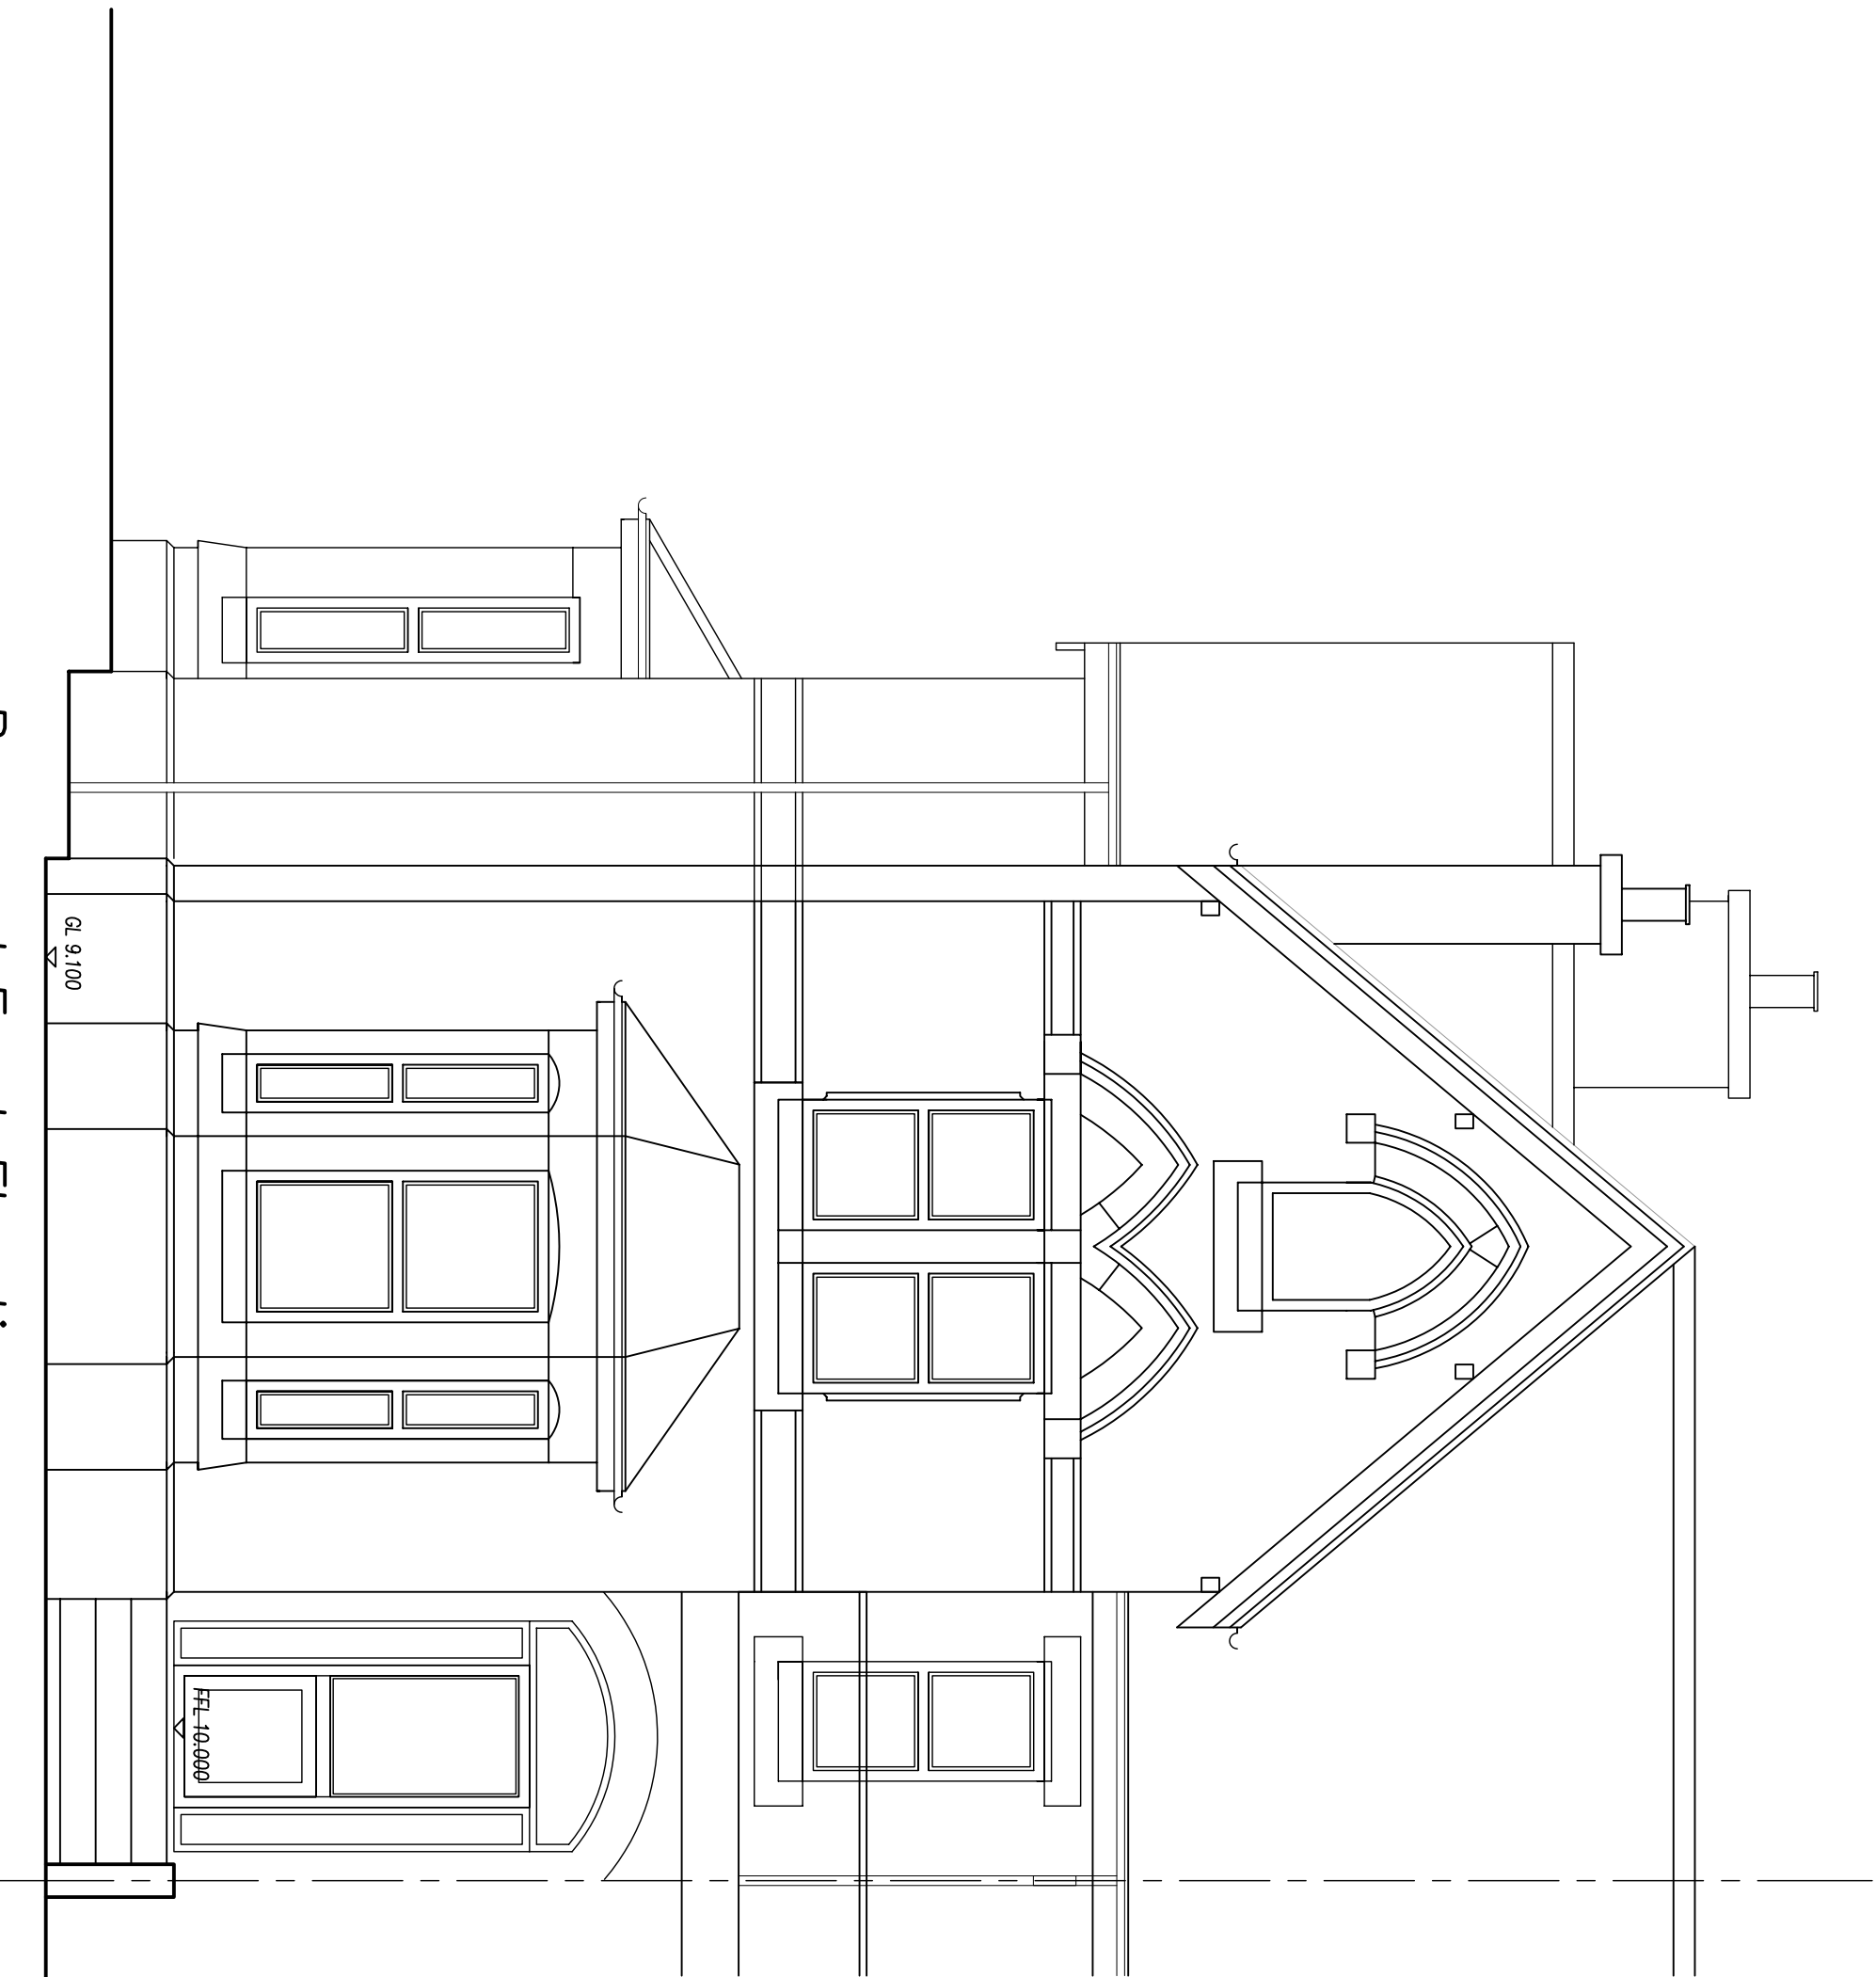

Proposed Front Elevation
No Alteration
Scale 1:50

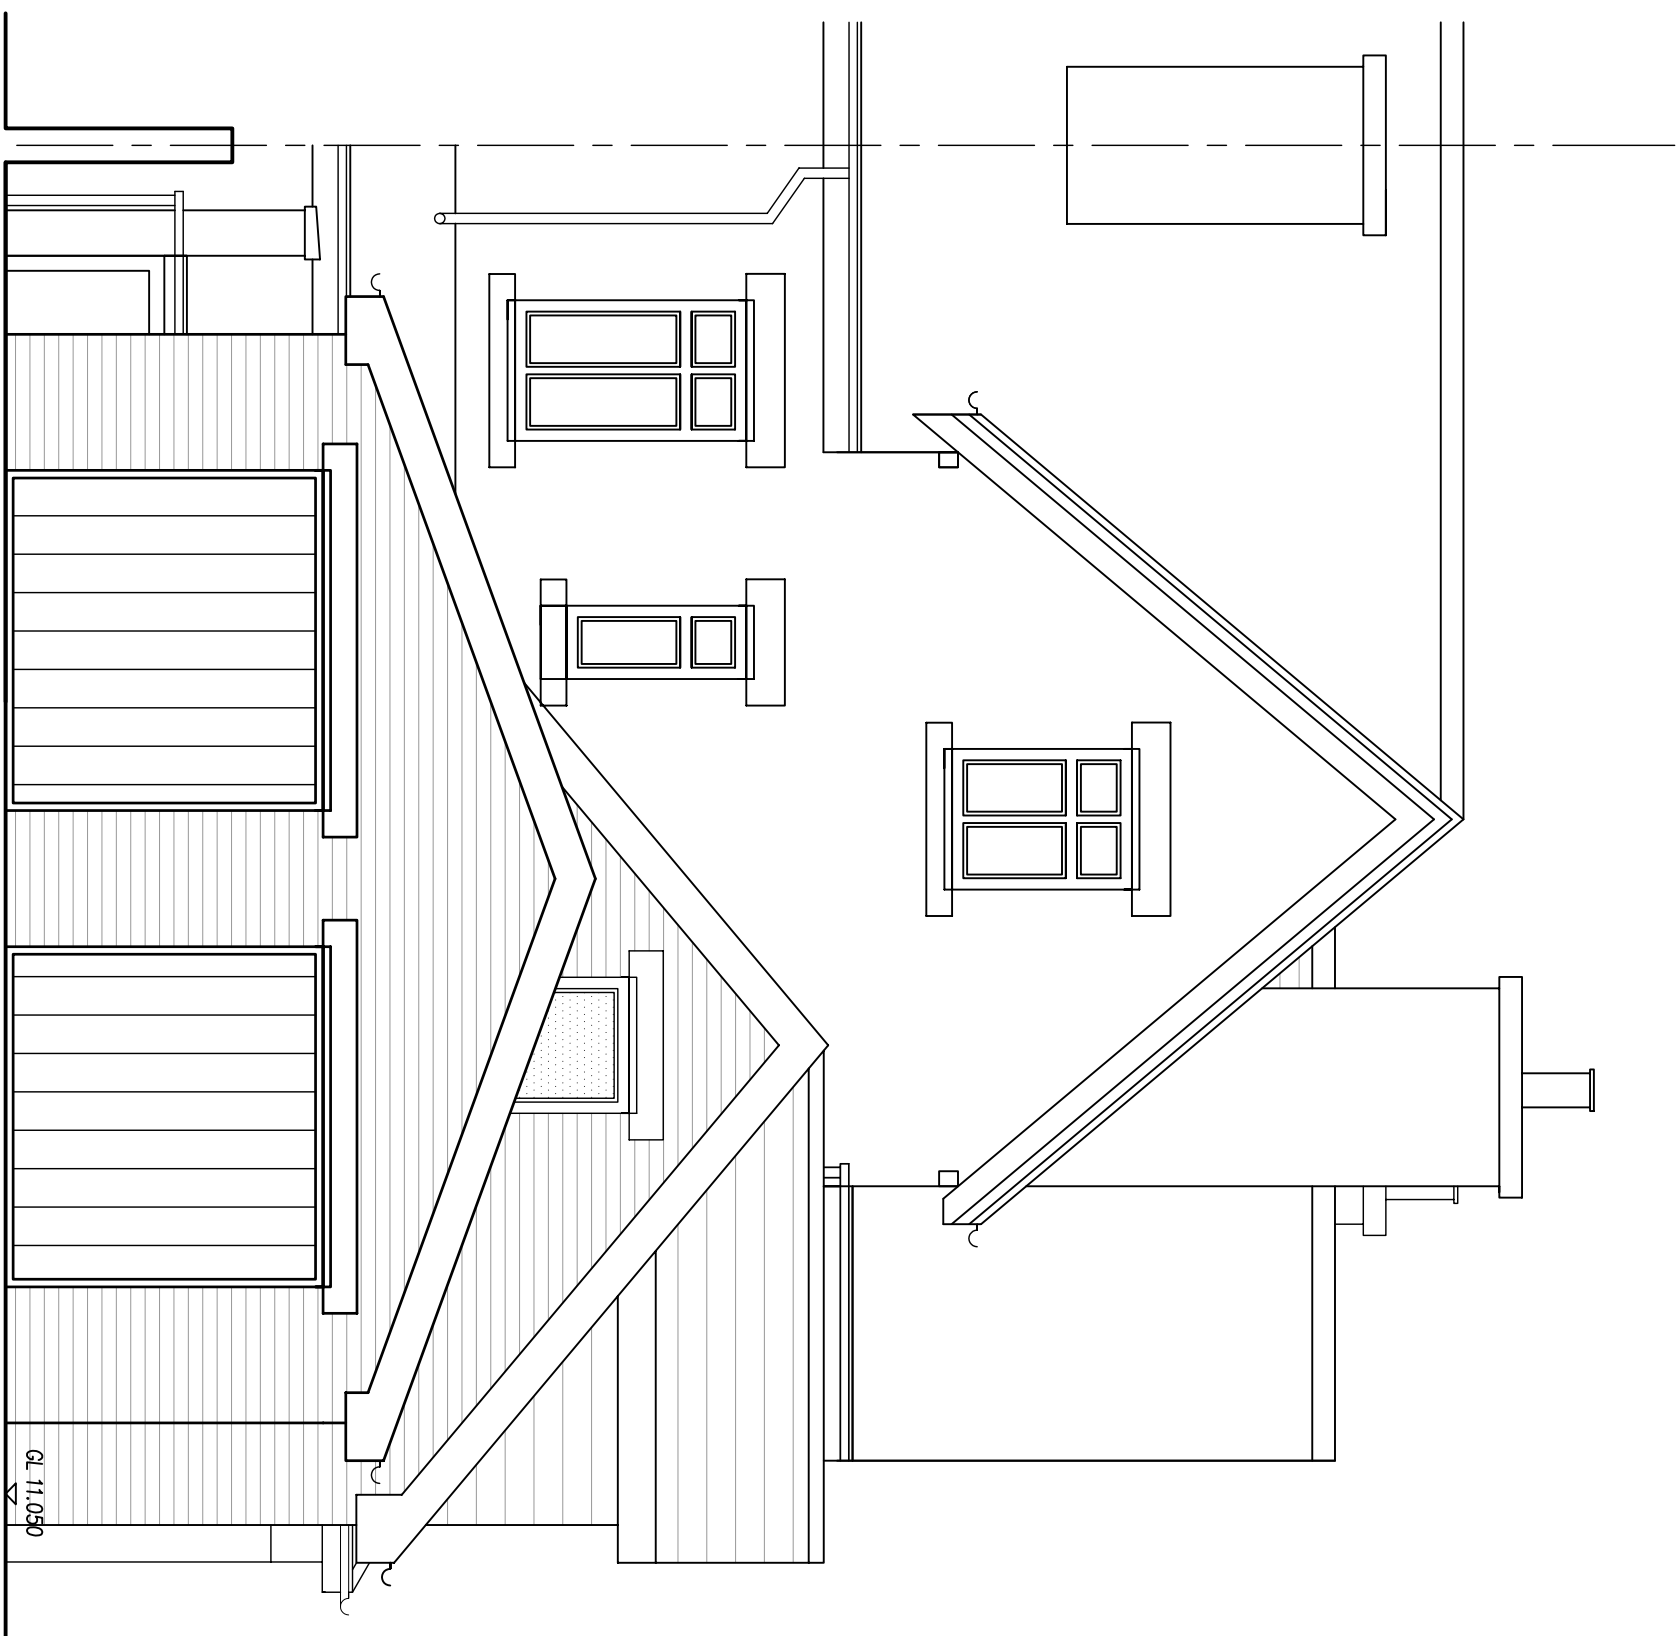

Proposed Rear Elevation
Scale 1:50

B 09.01.25			AMENDED DESIGN OF BRICKLID DOORS, FAMILY ROOM		
A 03.10.24			WINDOW, TWO STOREY EXTENSION REDUCED IN DEPTH BY 225mm		
Revision			AMENDED DESIGN		
Details of Amendments					
Proposed Development					
Extension to make way for					
new Rear Extension to					
Rose Hill, Stoney Lane, Endon					
Staffordshire, ST9 9BZ					
Drawing Title					
Proposed Elevations					
Sheet 2 of 2					
Date	Scale @ A1	Sheet			
14.05.23	1:50	5 of 5			
Applicants Name & Address					
Steve Shenton					
Rose Hill, Stoney Lane, Endon					
Staffordshire, ST9 9BZ					