




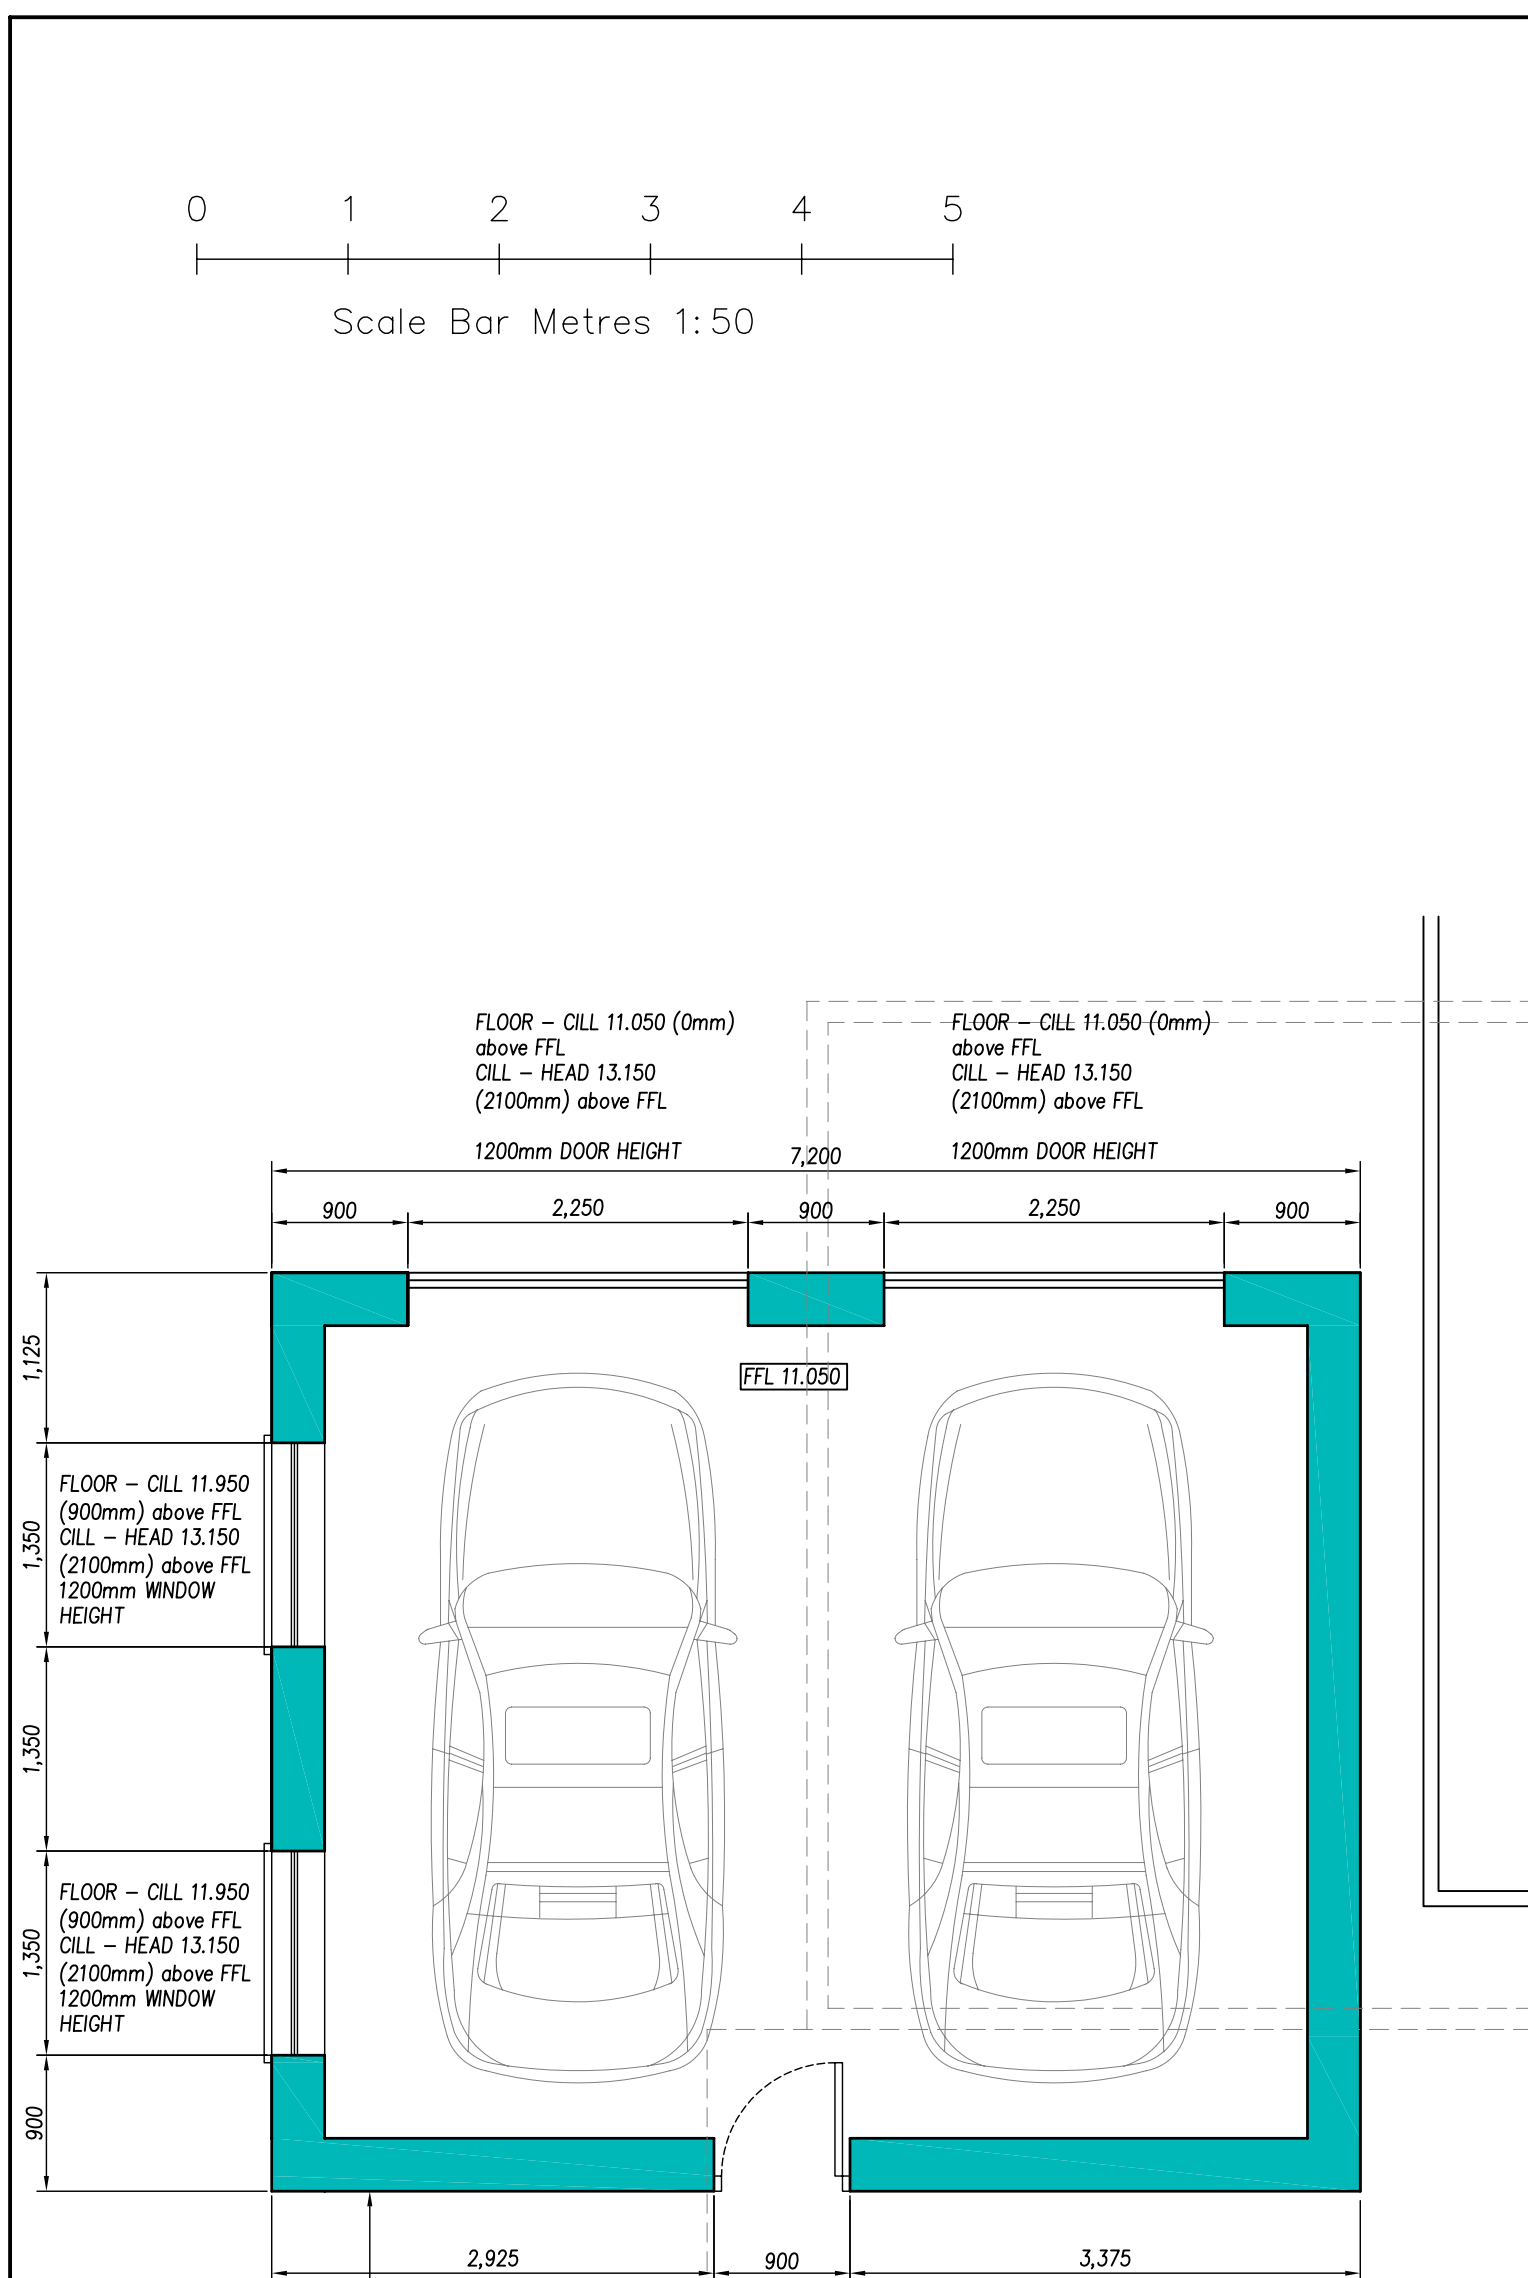

Proposed Ground Floor Plan
Scale 1:50

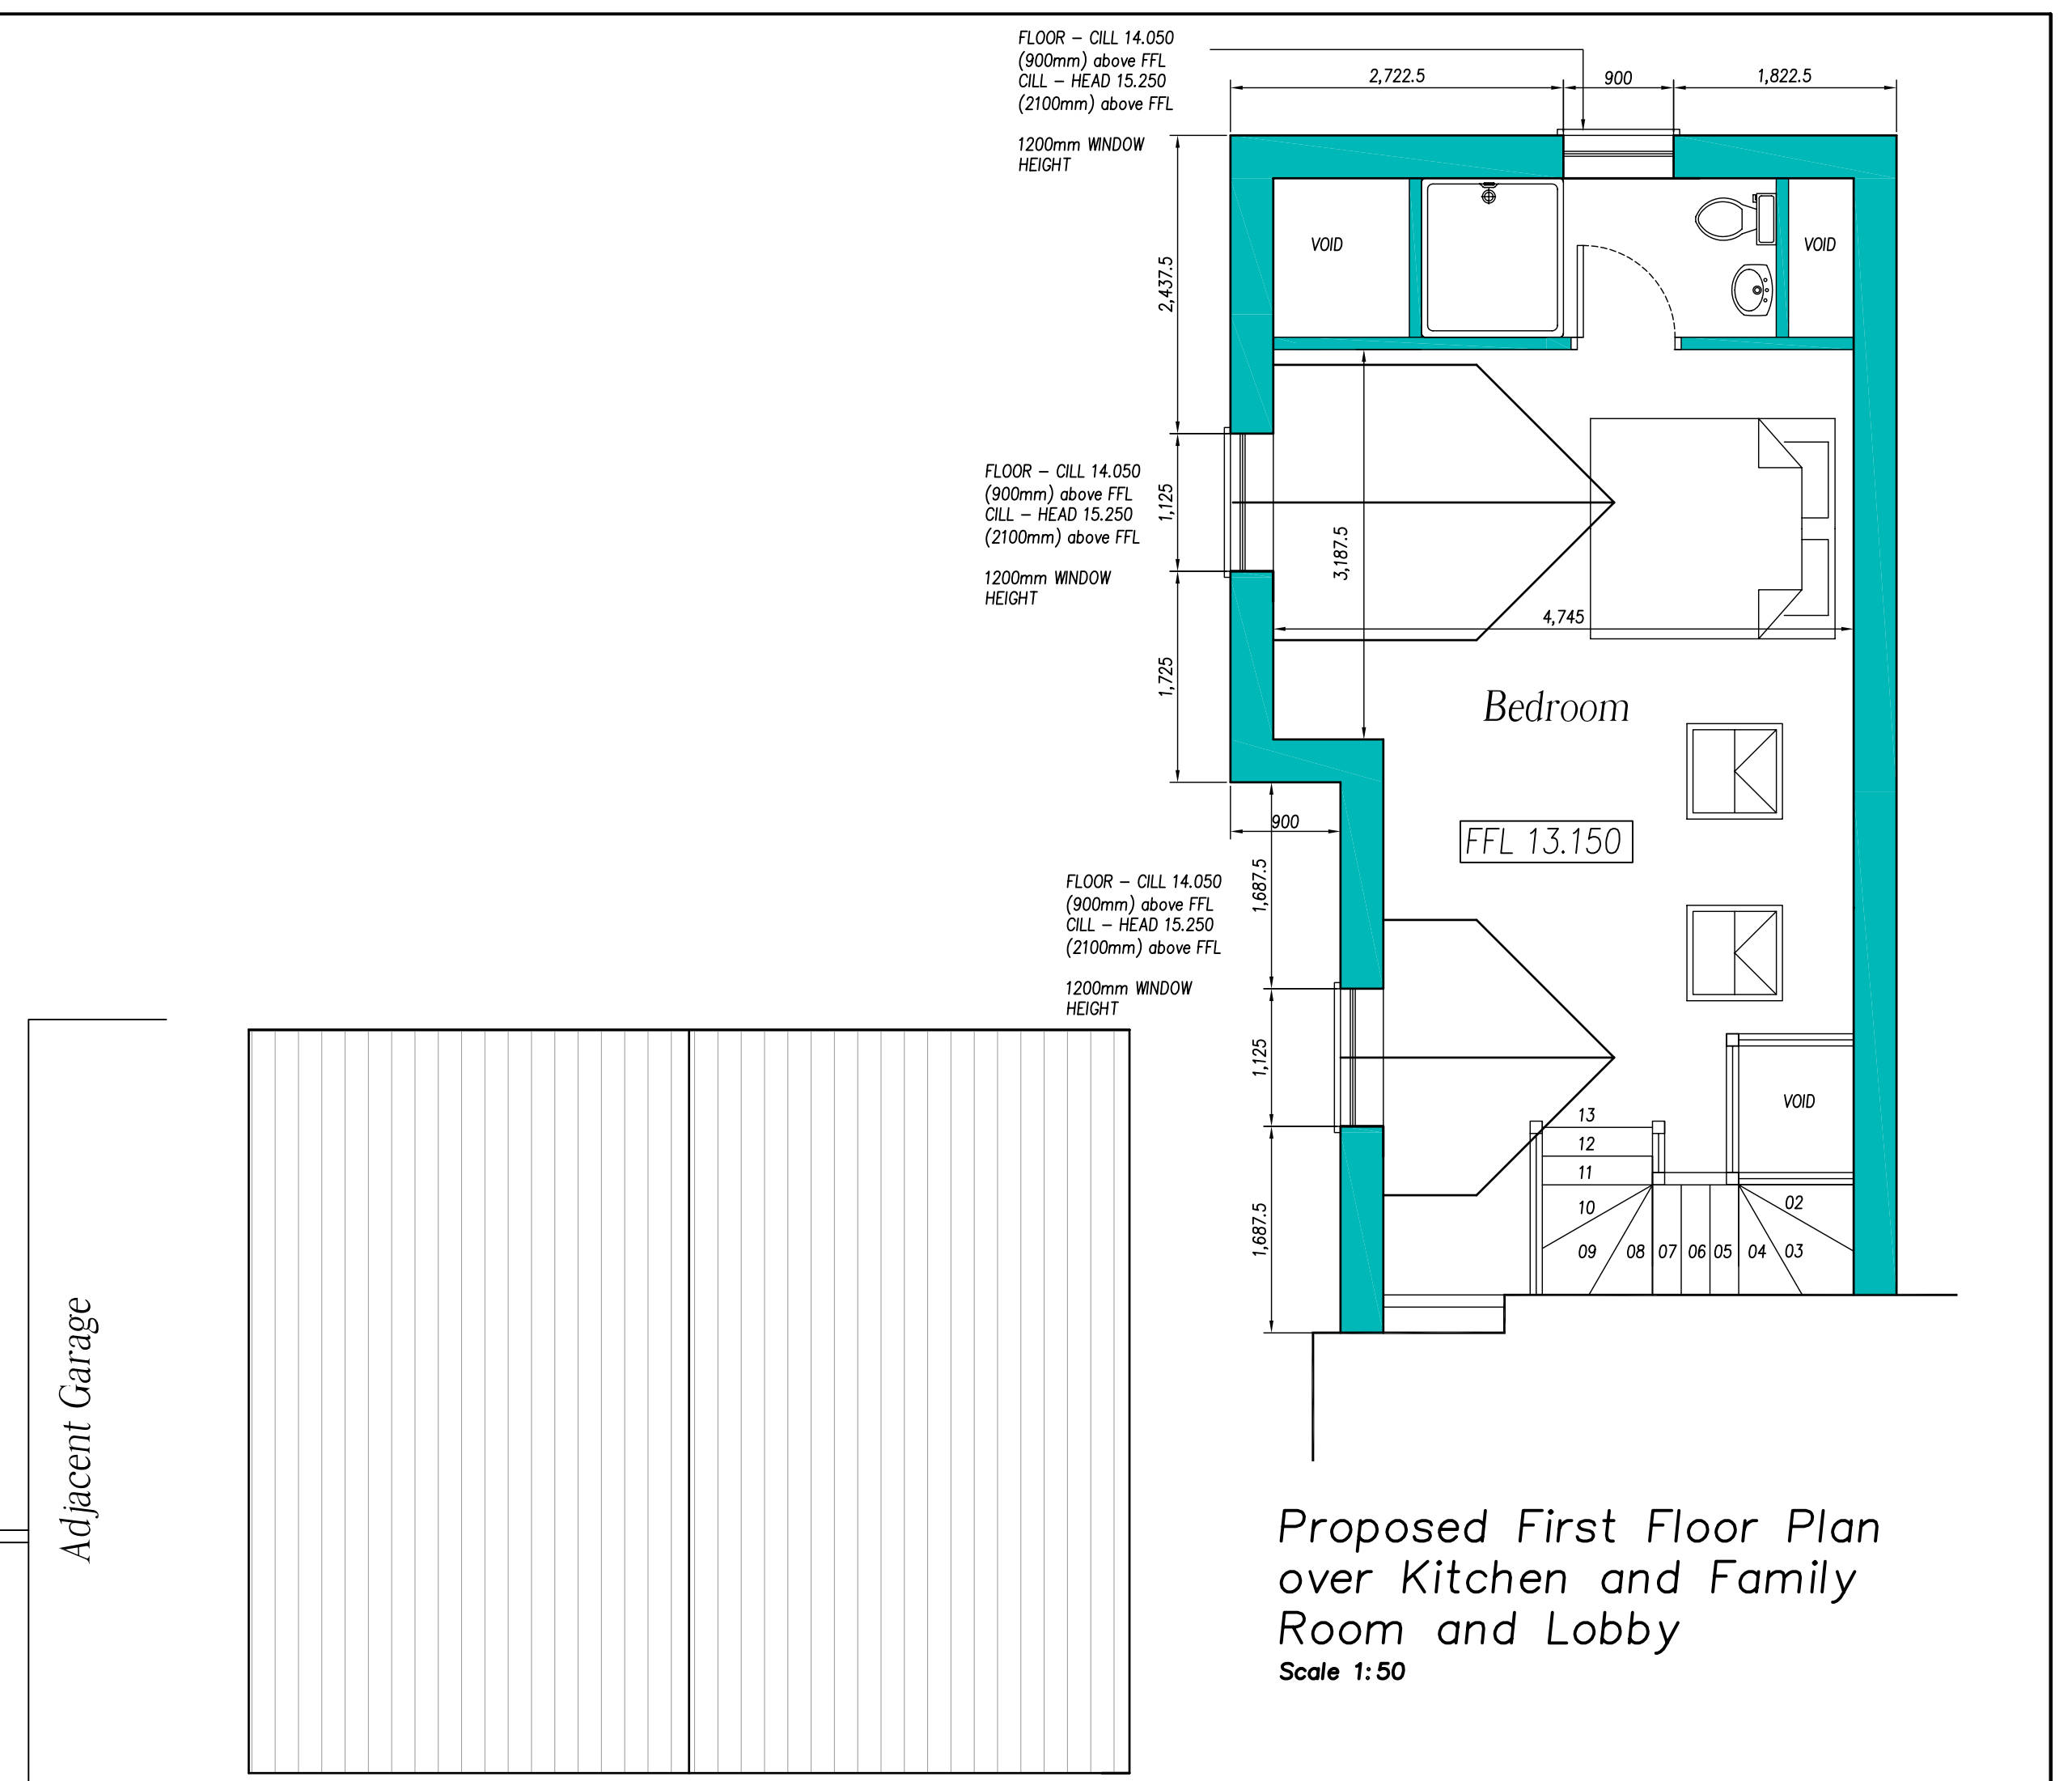

Proposed First Floor Plan
Scale 1:50

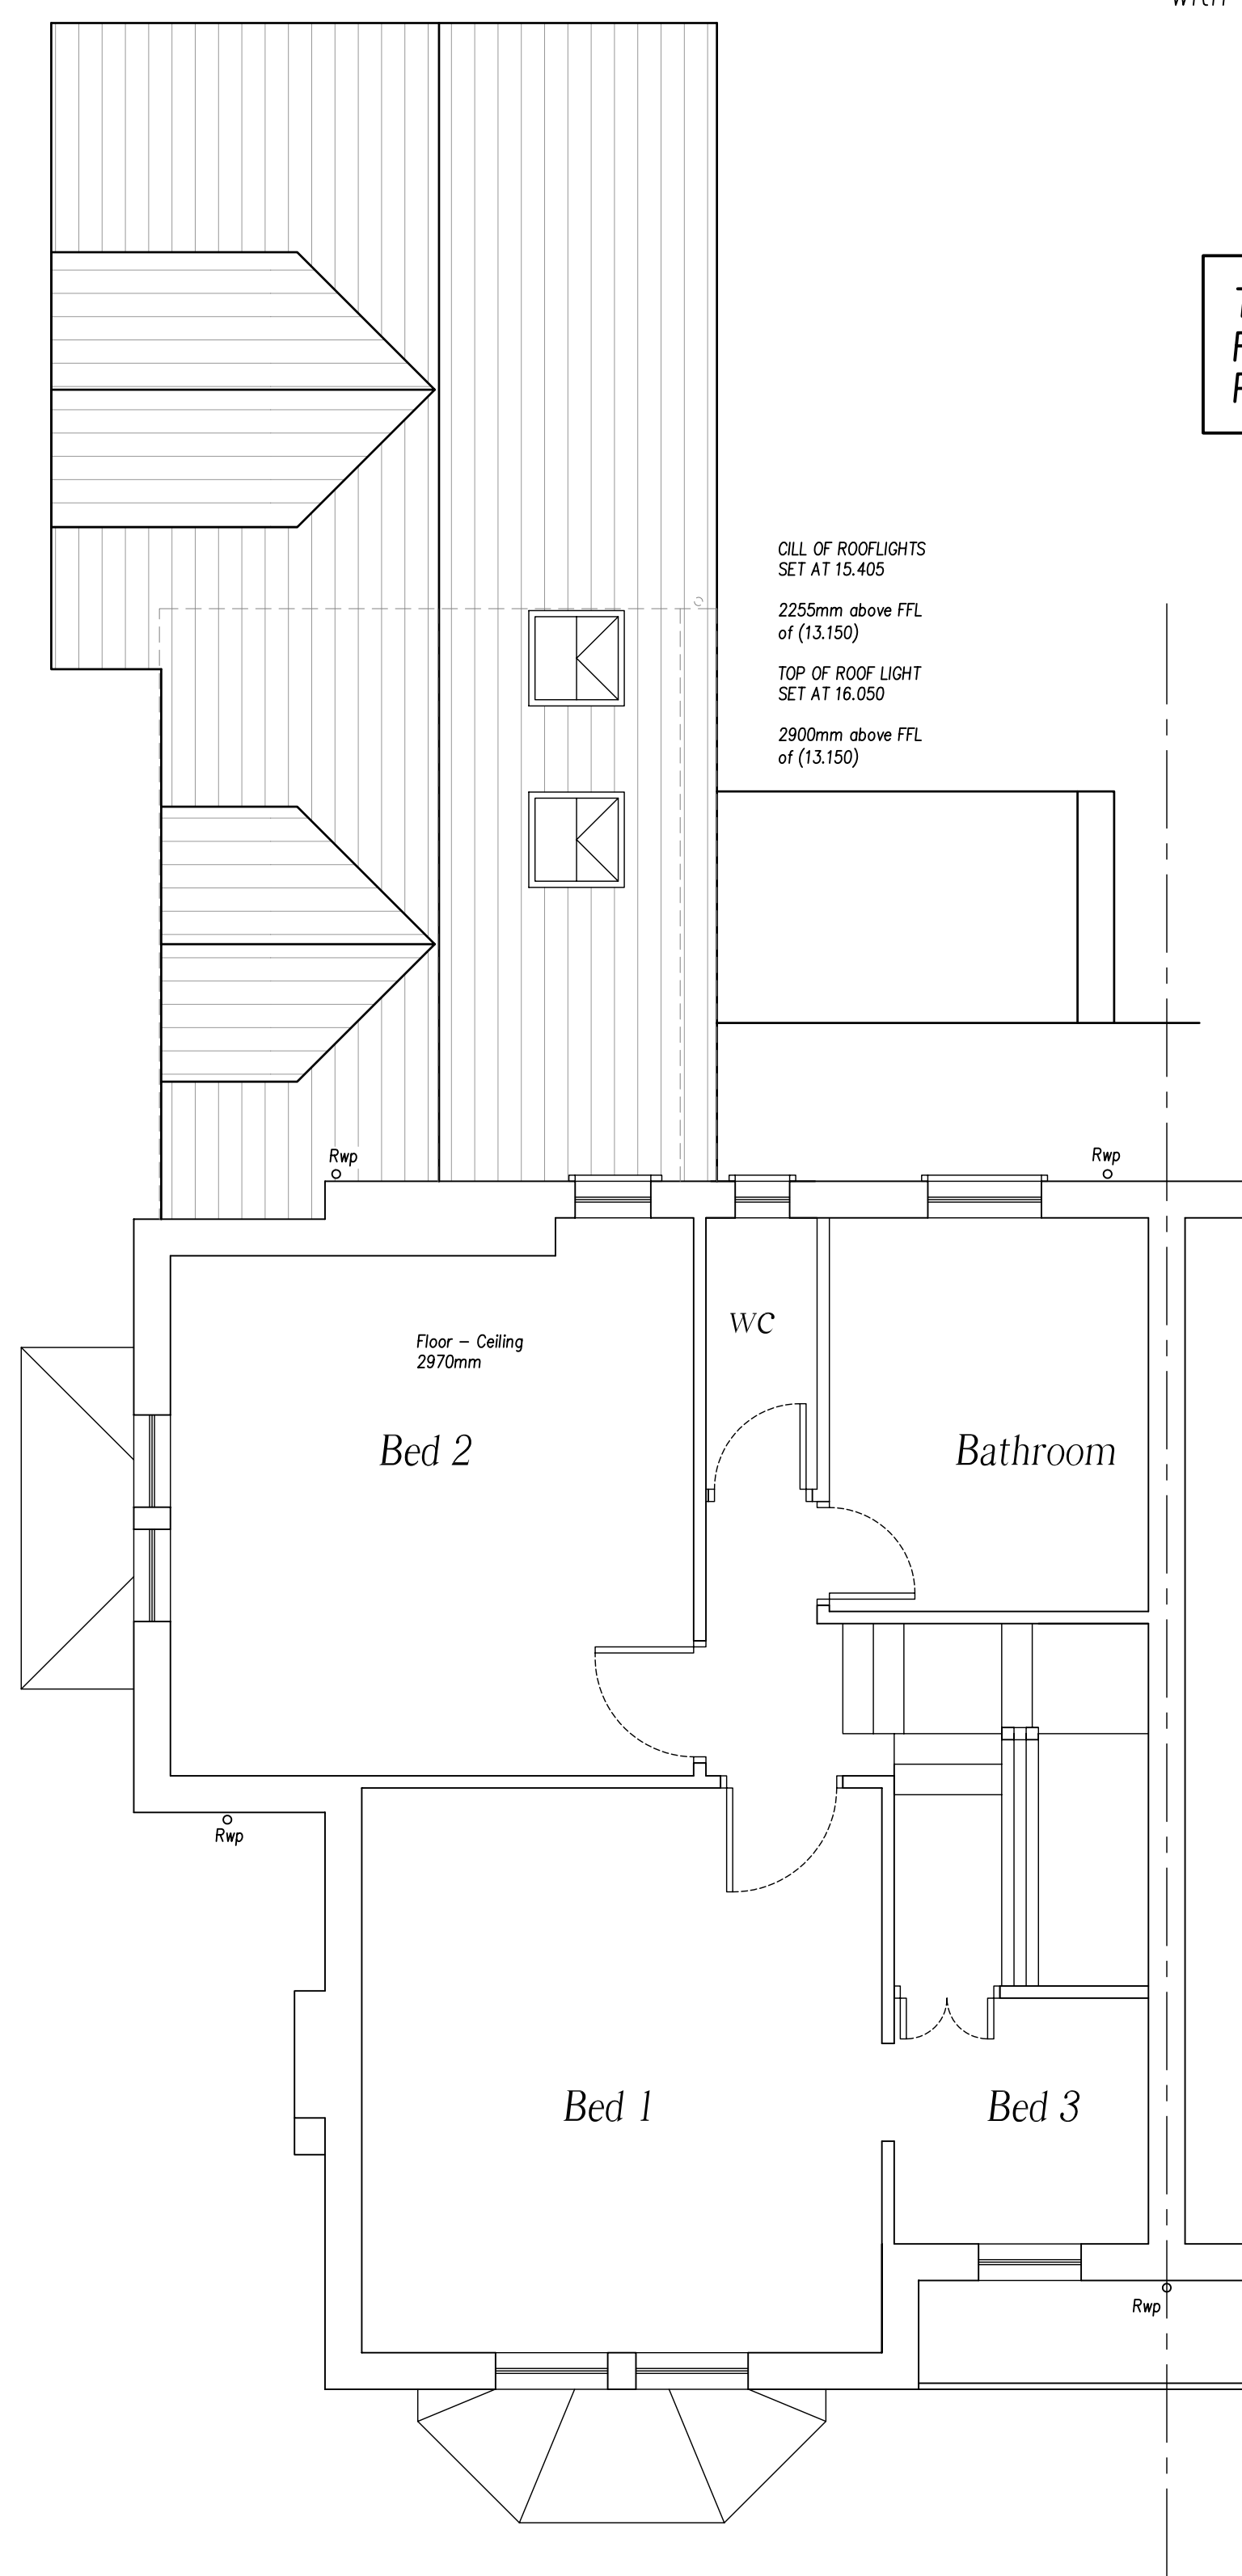

Proposed First Floor Plan
Scale 1:50

Existing boundary levels to be checked along with foundations

THIS DRAWING HAS BEEN PREPARED
FOR THE PURPOSE OF OBTAINING
PLANNING APPROVAL ONLY

C	15.01.25	DOOR AND WINDOW HEIGHTS ADDED TO THE PLANNERS REQUESTS
B	09.01.25	AMENDED DESIGN OF BIFOLD DOORS, FAMILY ROOM AND KITCHEN WINDOW HEIGHTS INCREASED, TWO STOREY EXTENSION REDUCED IN DEPTH BY 225mm
A	03.10.24	AMENDED DESIGN
Revision		Details of Amendments

Proposed Development
*Proposed Demolition of existing
Extension to make way for
new Rear Extension to
Rose Hill, Stoney Lane, Endon
Staffordshire, ST9 9BZ*

Drawing Title
<i>Proposed Floor Plans</i>

Date 14.05.23	Scale ® A1 1:50	Sheet 2 of 5
------------------	--------------------	-----------------

Applicants Name & Address
Steve Shenton

Rose Hill, Stoney Lane, Endon
Staffordshire, ST9 9BZ