



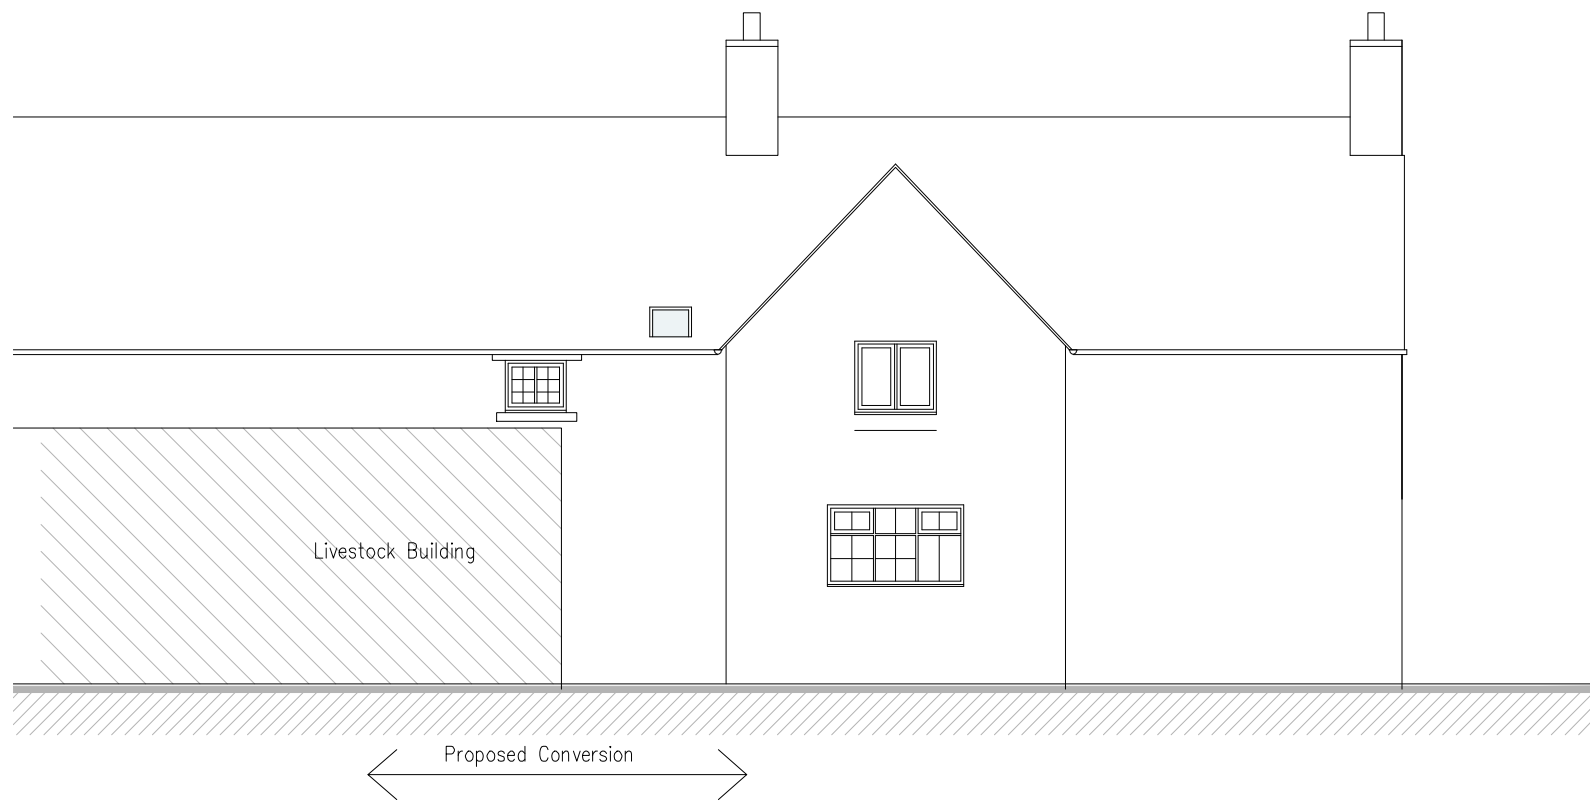


North Elevation Scale 1:100

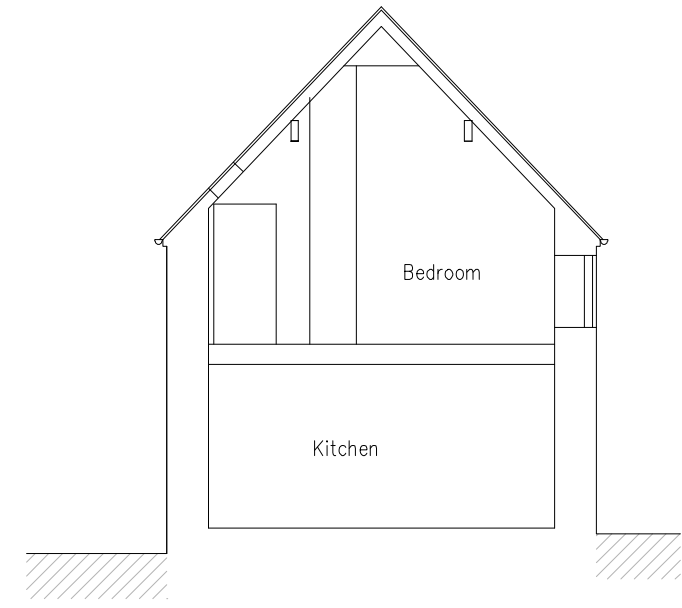


Section X-X Scale 1:100




South Elevation Scale 1:100

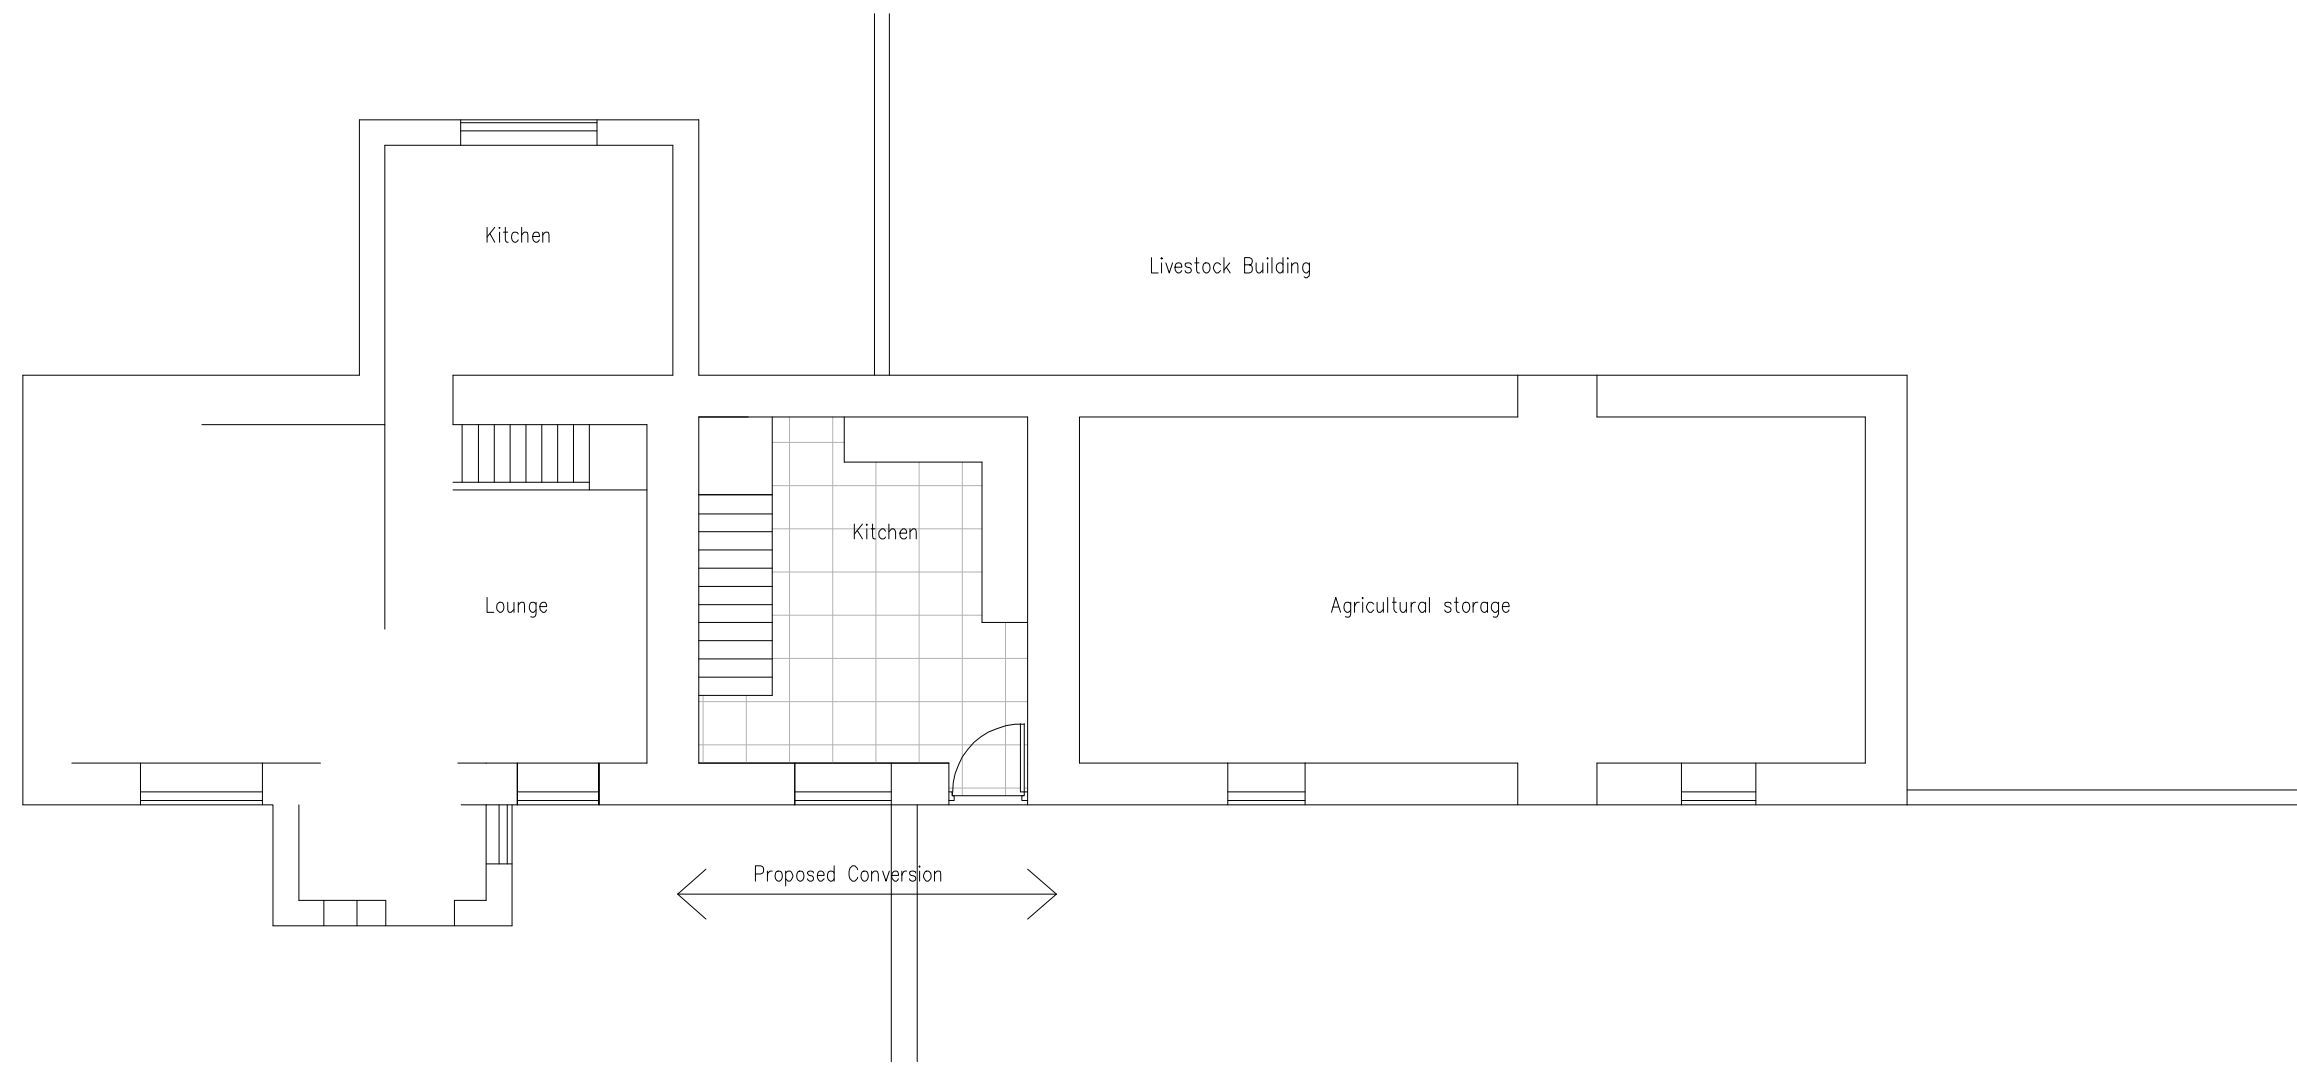

Ground Floor Plan Scale 1:100

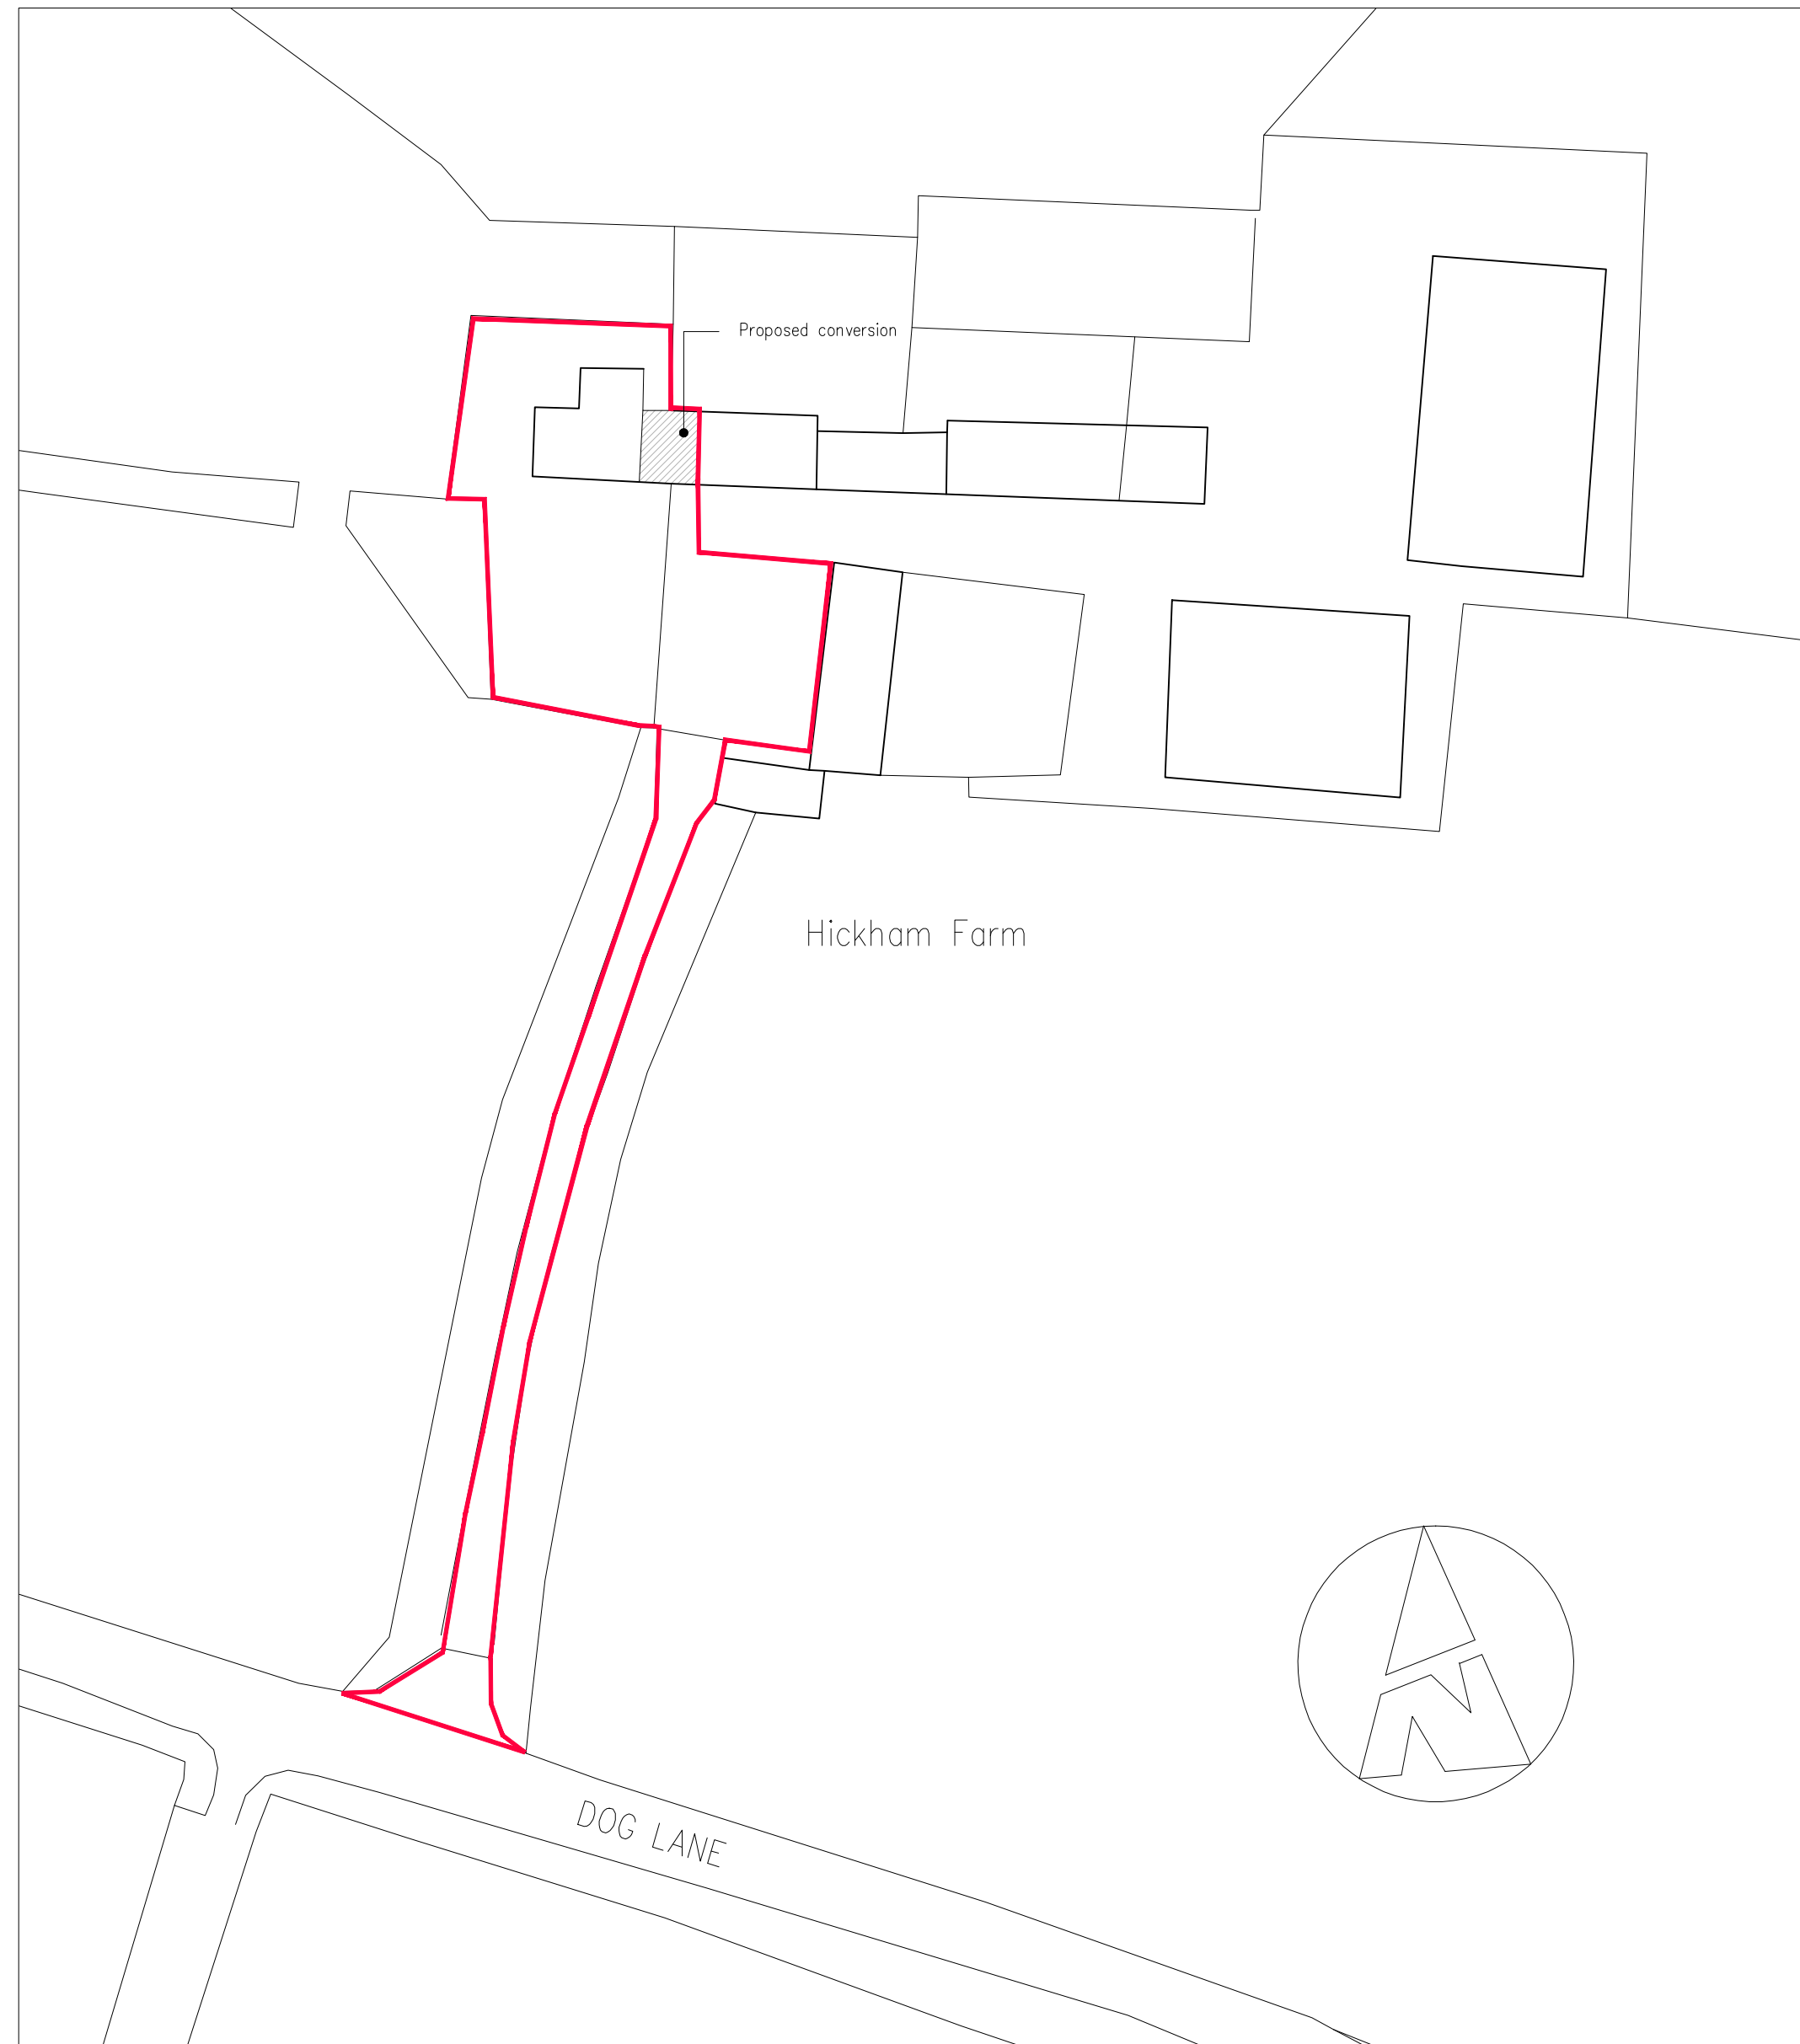


Block Plan Scale 1:500

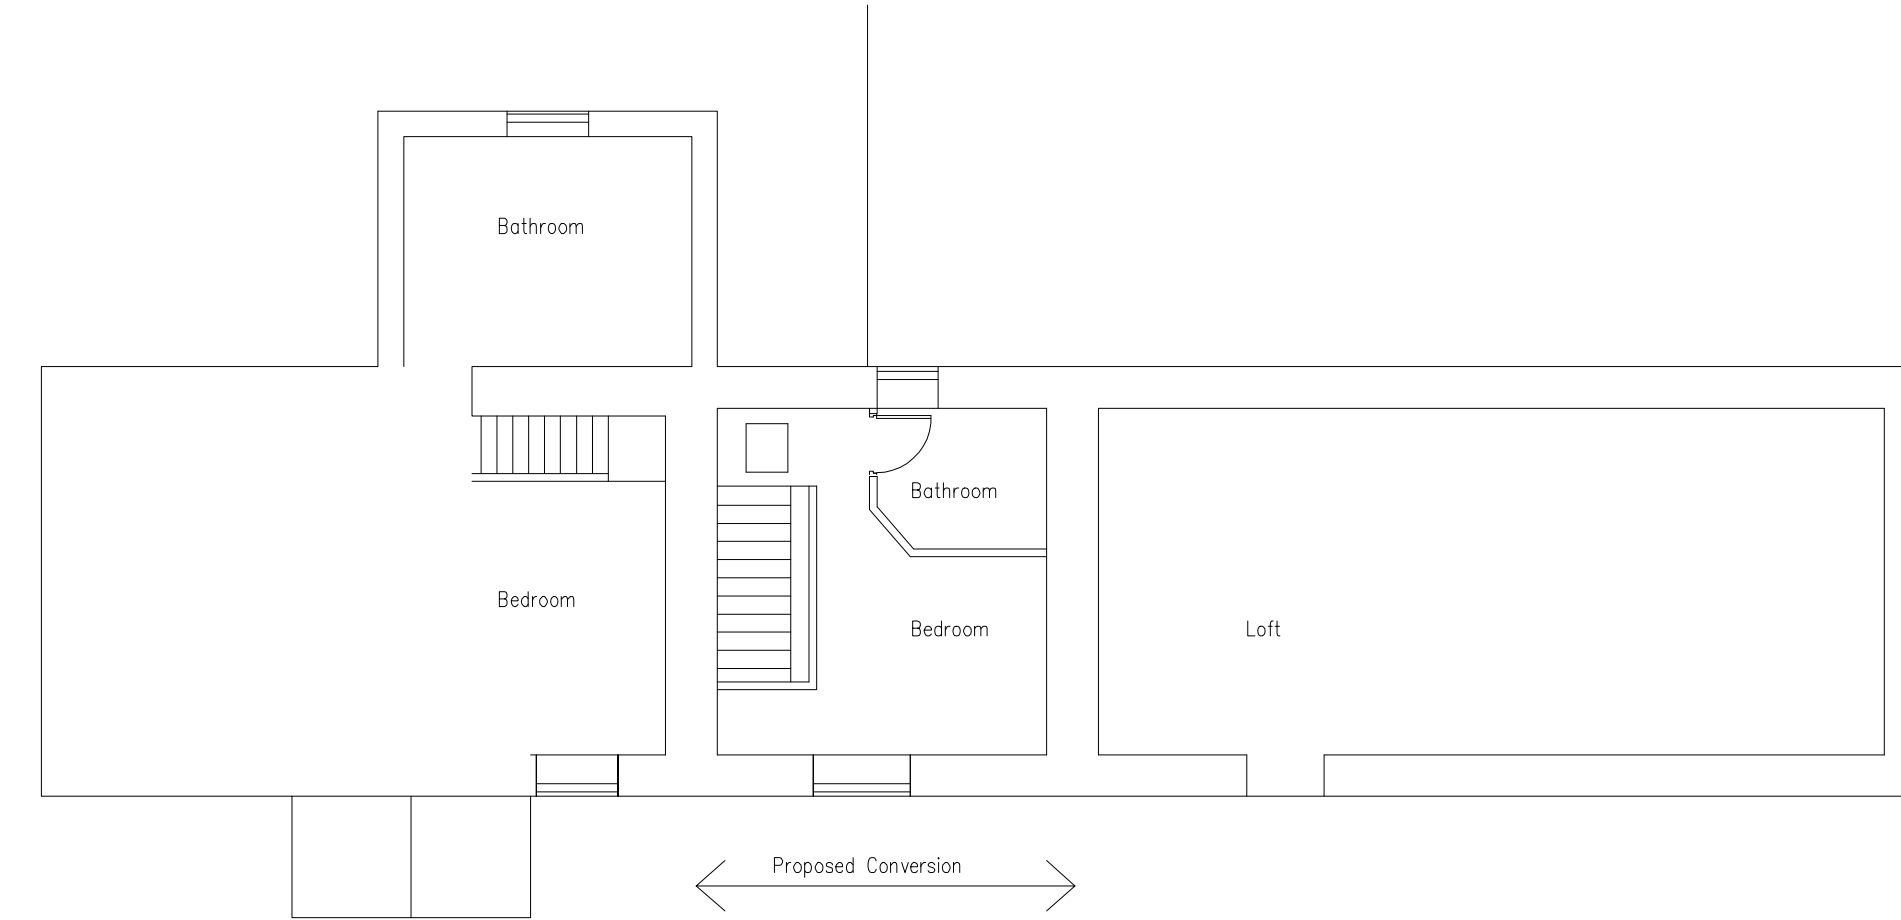

First Floor Plan Scale 1:100

● MAC ARCHITECTURAL DESIGN LTD. All rights reserved.
This Drawing and its contents has been produced for the Client only and is not intended for any other person or for any other purpose than the Drawing Status. No part of this drawing and associated graphical contents may be reproduced, copied, modified or distributed, without the prior written consent of MAC Architectural Design Ltd.

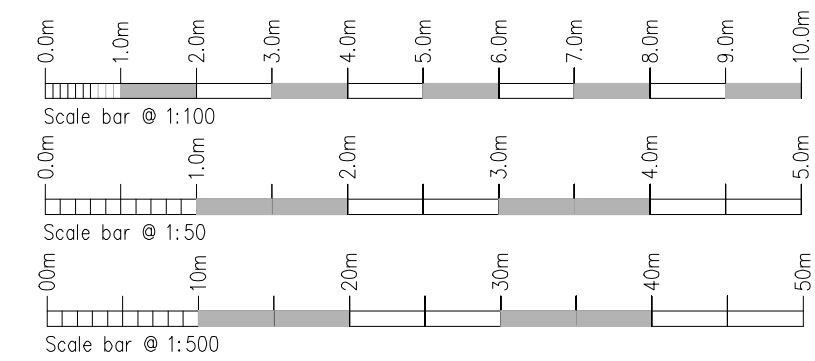

Rev.	Drawn	Comments.	Date

MAC
ARCHITECTURAL DESIGN LTD
Moorland House, 123 Moorland Road, Burslem, ST6 1JD.
T:01782 503302 E:admin@mac-arch.co.uk

Client:
Mr D Burton.

Project:
Proposed conversion of redundant agricultural outbuilding at Hickham Farm Dog Lane Ipstones. Staffordshire ST10 2LR.

Title:
Plans & Elevations as Proposed.

Status:
Planning

Paper A1: Drawn: AC Bailey November 2024 Drawing Ref: 1918-02