



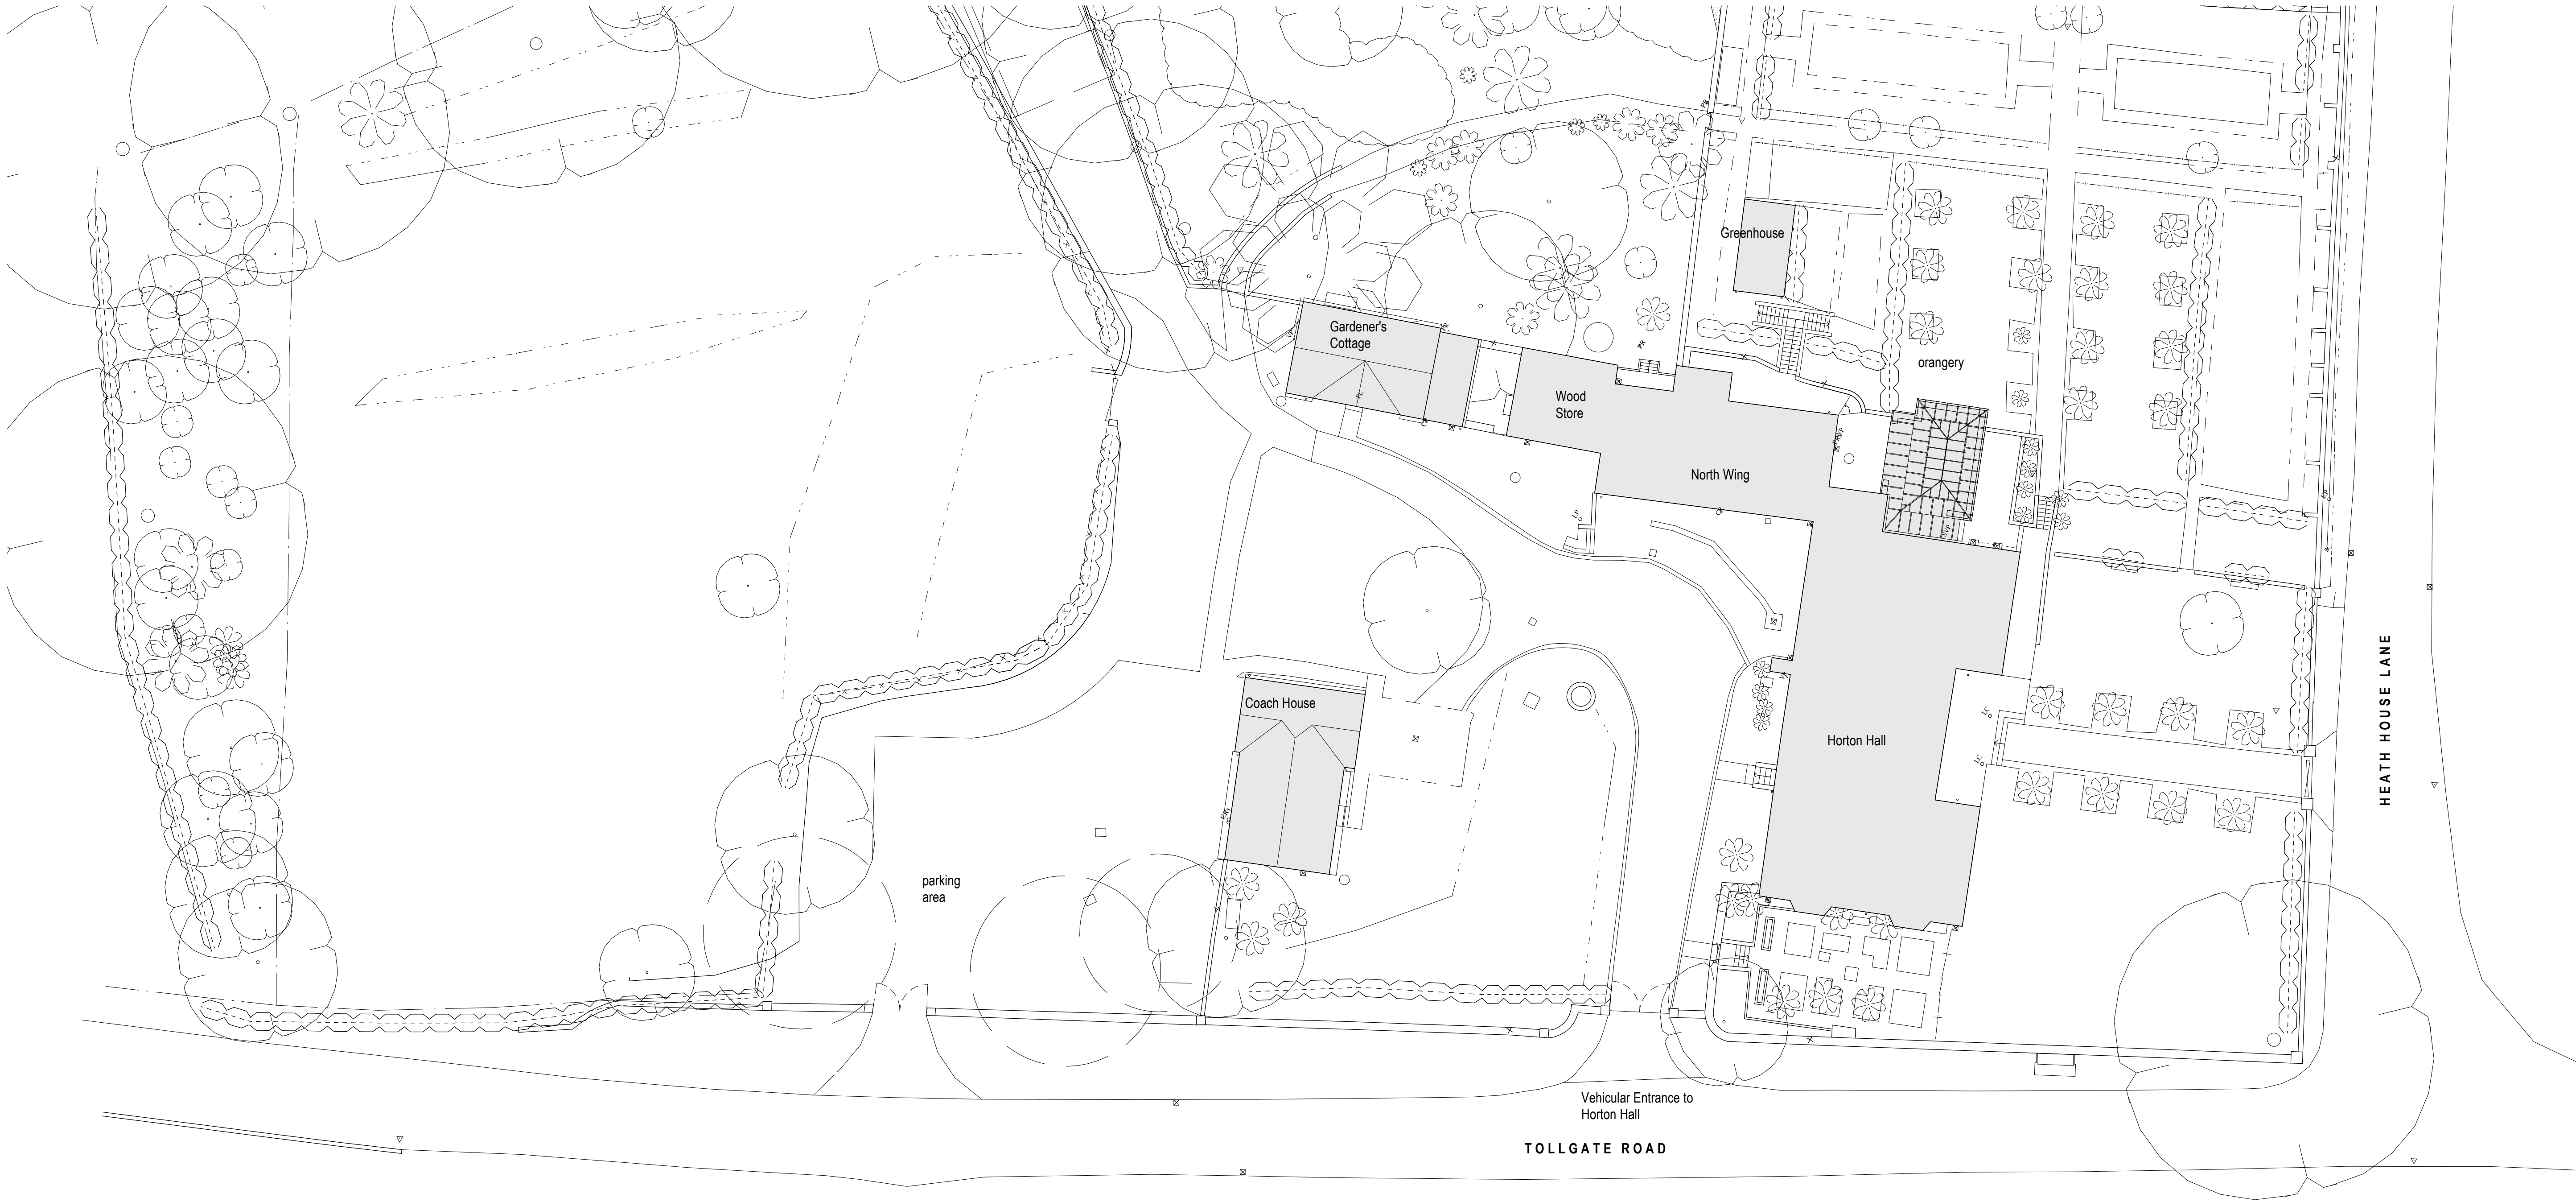

SITE PLAN 'as proposed'
1:200

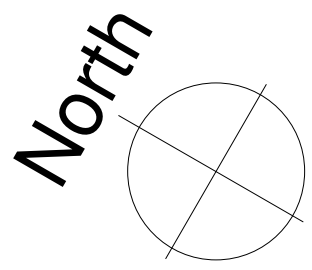

Rev	Date	Drawn	Description								
ctdarchitects Clerk Bank House Clerk Bank LEEK Staffordshire ST13 5HE 1: 01538 373477 F: 01538 386503 e: info@ctdarchitects.co.uk w: www.ctdarchitects.co.uk				ctd architects © 2024 This drawing is copyright. • All dimensions to be checked on site before proceeding. • Contractor must notify the architect of any discrepancies before proceeding. • Contractor to check/adjust dimensions of new work to suit existing conditions. Do not assume existing structure or details are plumb, square or level. • All drawings to be read in conjunction with all other consultants drawings and specs.							
Client				Project	Scale	Size	Drawn	SJ	CHW	CH	Date
Alastair Cobley				Horton Hall Tollgate Road, Leek, ST13 8PH	1: 200	A1	SJ				12/12/24
Title				Status	Job No	Drawing No	Rev.				
Site Block Plan 'as proposed'				PLANNING & LBC	1403	AL419					