



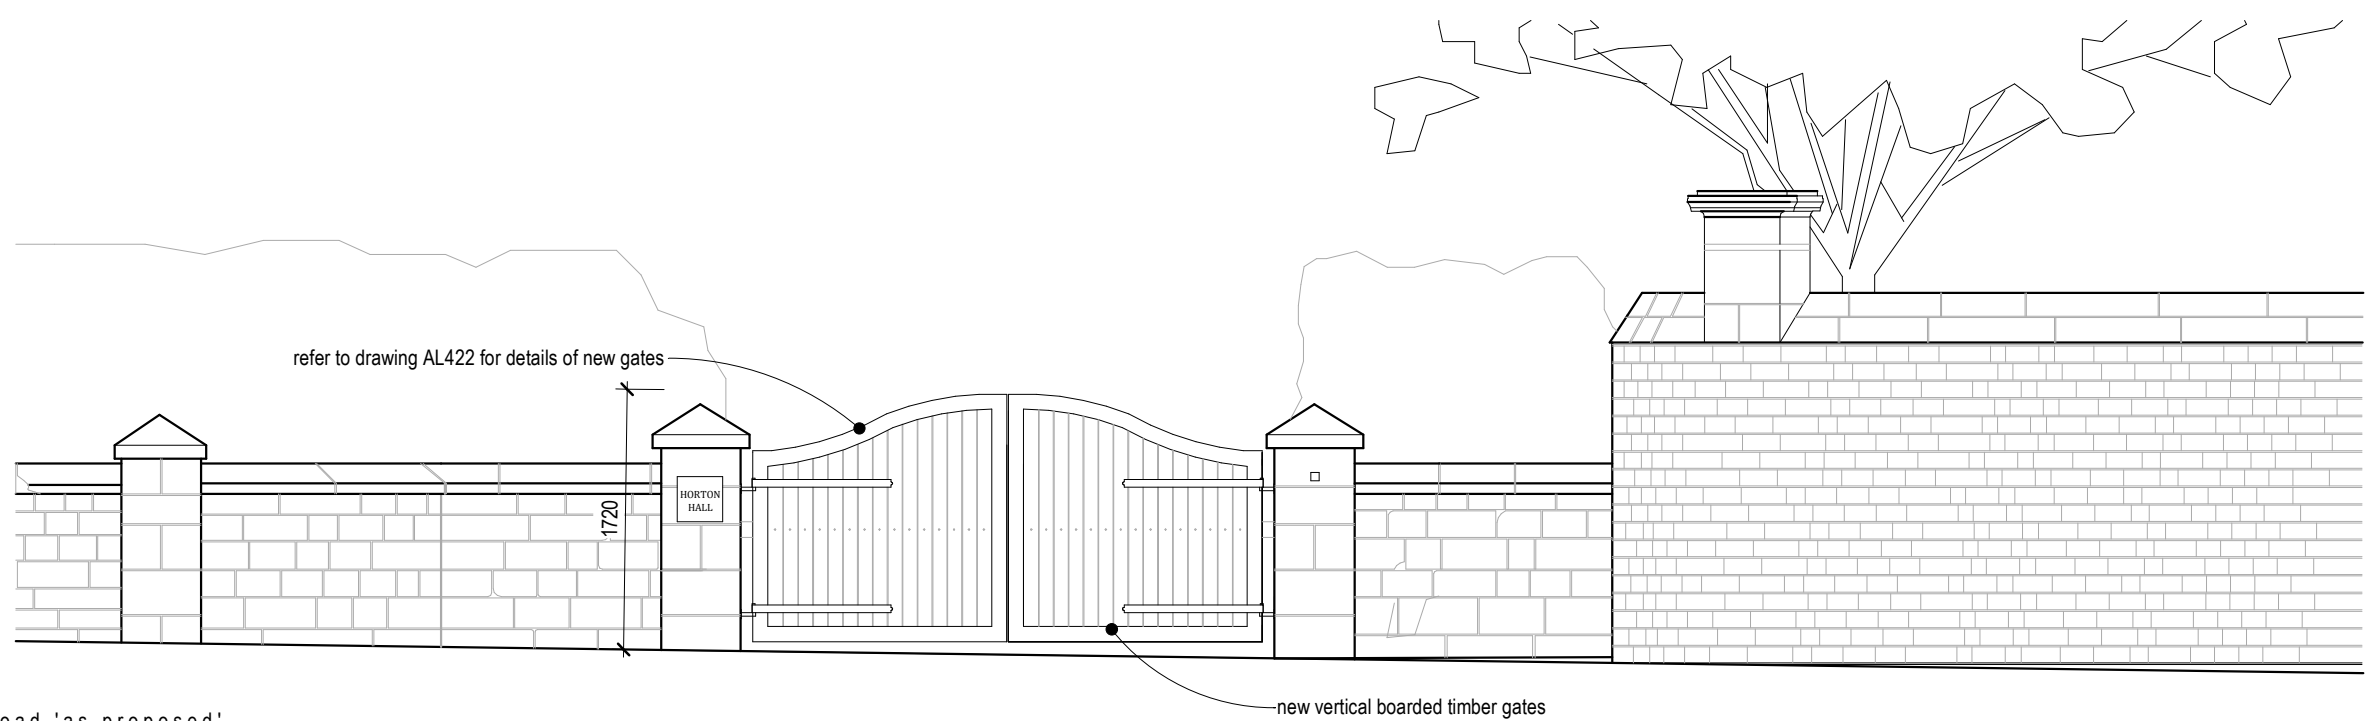

WEST ELEVATION from Tollgate Road 'as proposed'
1:50

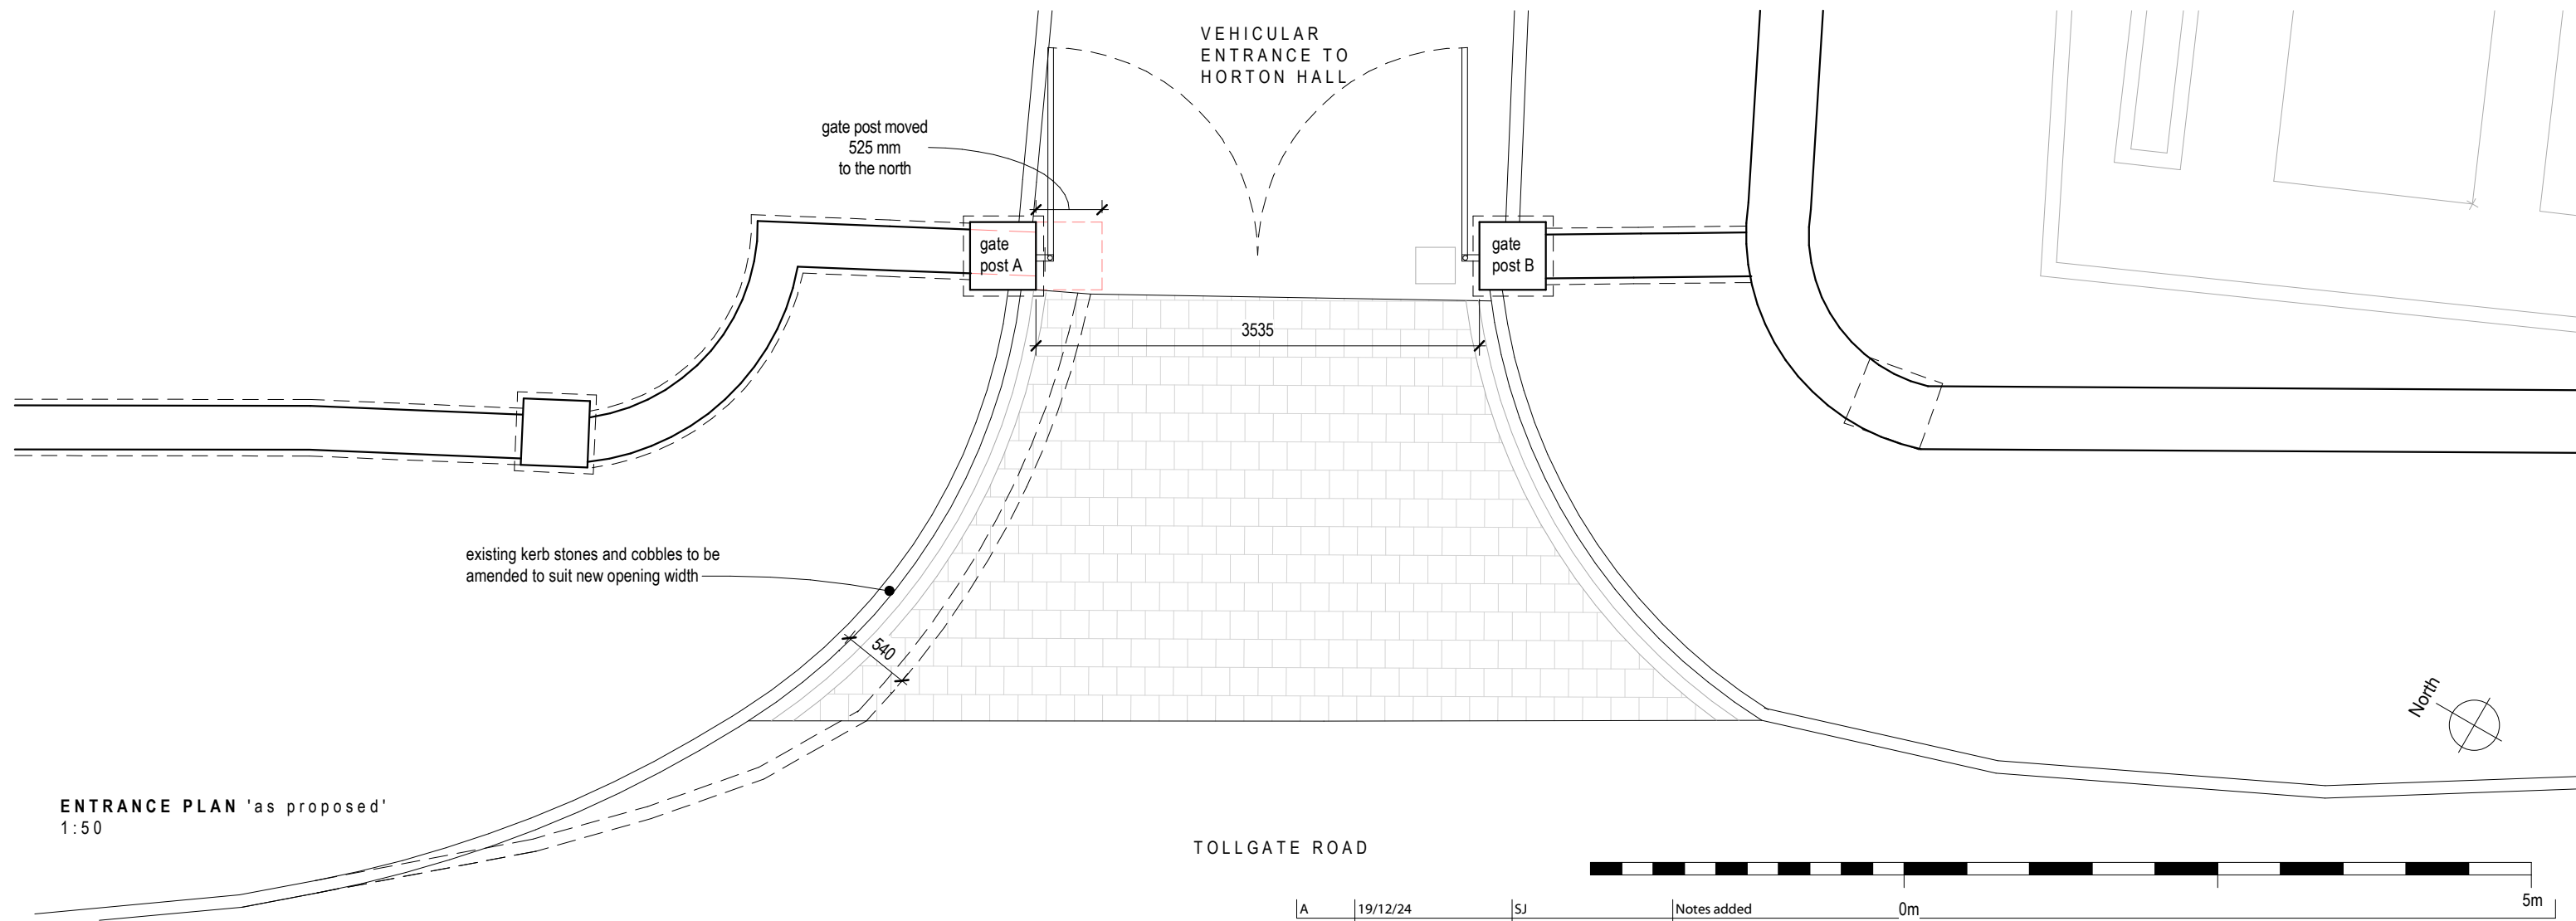

ENTRANCE PLAN 'as proposed'
1:50

ctd architects

Clerk Bank House
Clerk Bank
LEEK
Staffordshire
ST13 5HE

t : 01538 373477
f : 01538 386503

e : info@ctdarchitects.co.uk
w : www.ctdarchitects.co.uk

ctd architects © 2024

- This drawing is copyright.
- All dimensions to be checked on site before proceeding.
- Contractor must notify the architect of any discrepancies before proceeding.
- Contractor to check/adjust dimensions of new work to suit existing conditions. Do not assume existing structure or details are plumb, square or level.
- All drawings to be read in conjunction with all other consultants drawings and specs.

Client

Alastair Cobley

Project
Horton Hall
Tollgate Road, Leek, ST13 8PH

Title
Entrance Gates Plan and Elevation 'as proposed'

Scale	1 : 50	Size	A3	Drawn	SJ	Chk'd	CH	Date	28/11/24
Status	PLANNING & LBC								
Job No.	1403	Drawing No	AL421	Rev.	A				