




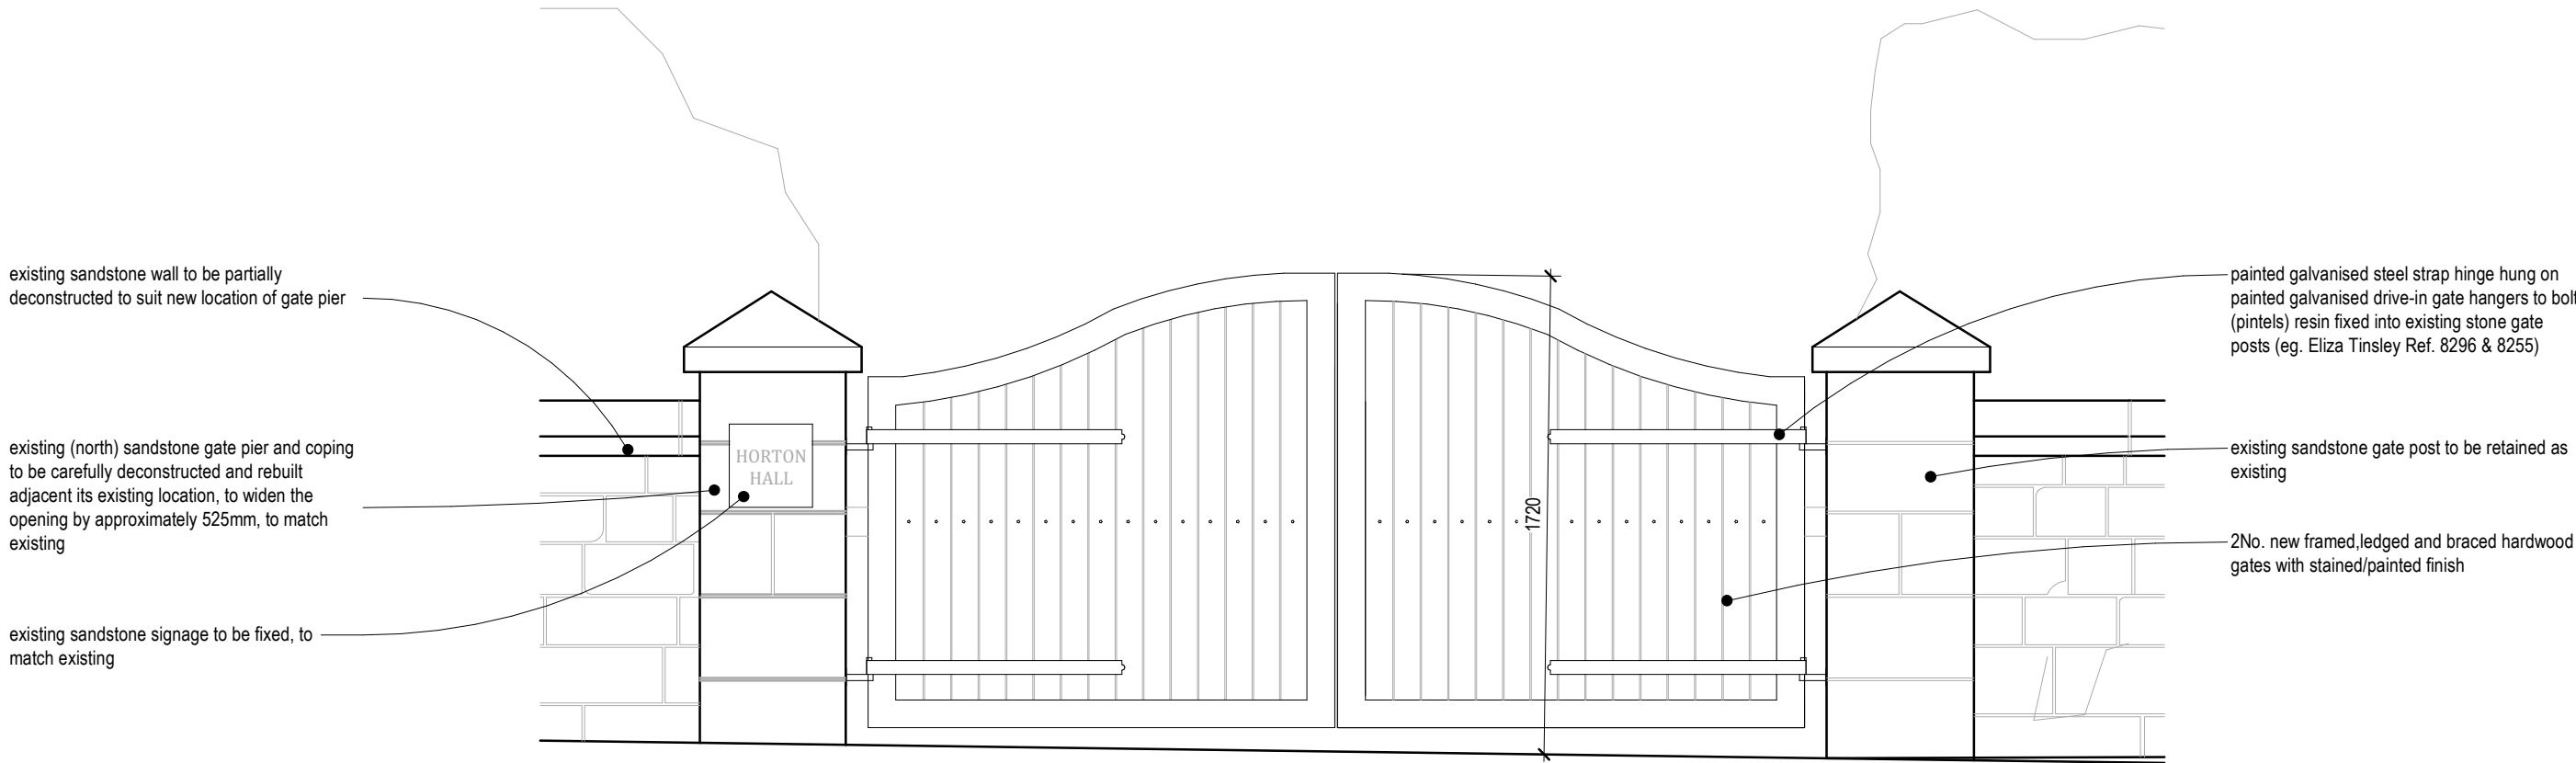



WEST ELEVATION from Tollgate Road 'as proposed'
1:25

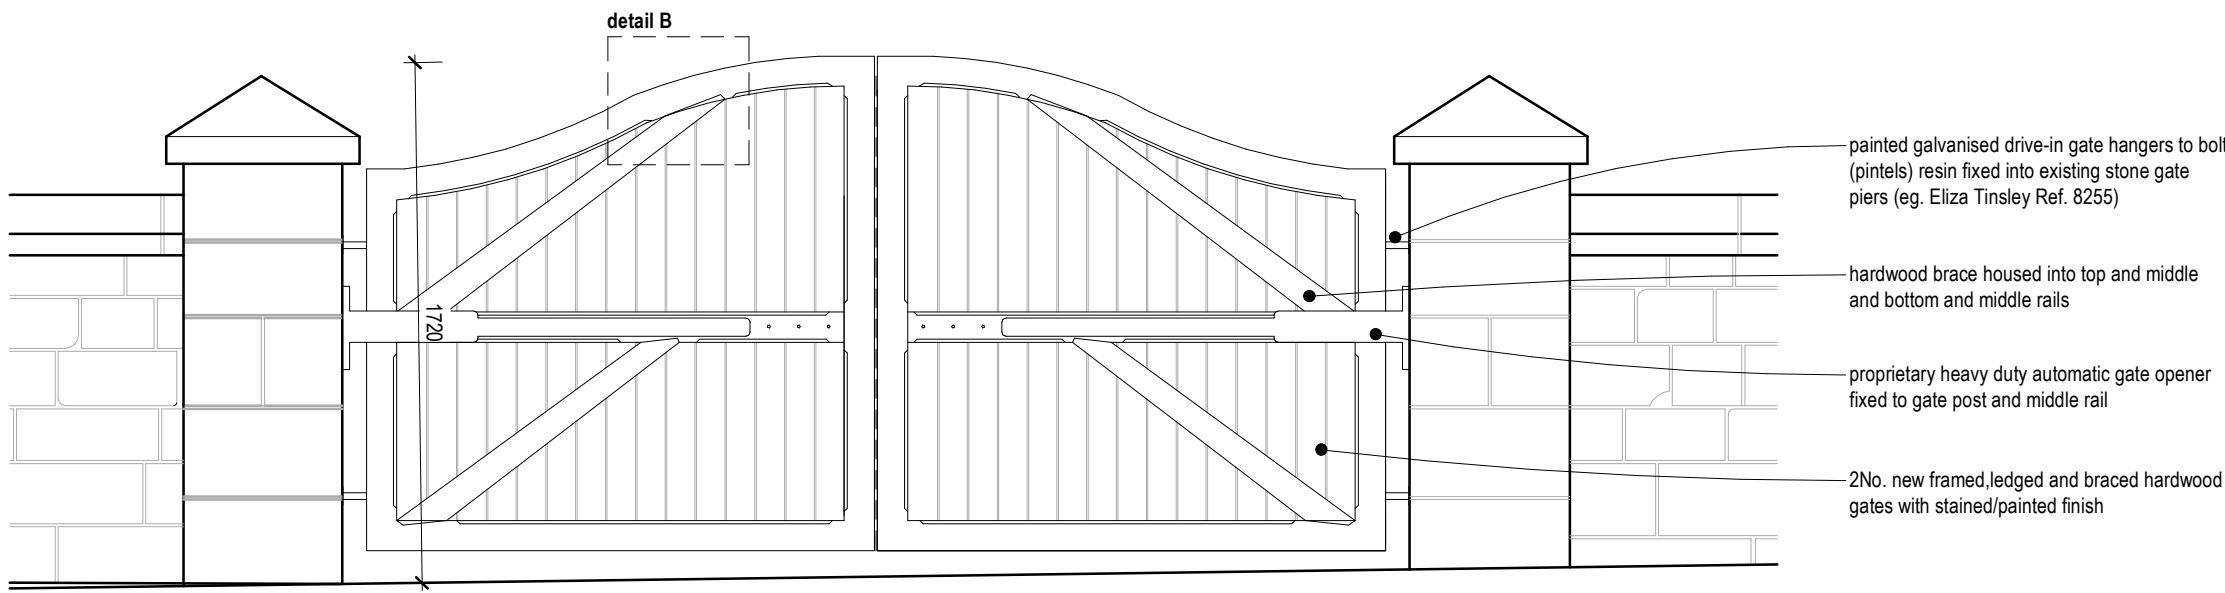


EAST ELEVATION from Horton Hall 'as proposed'
1:25

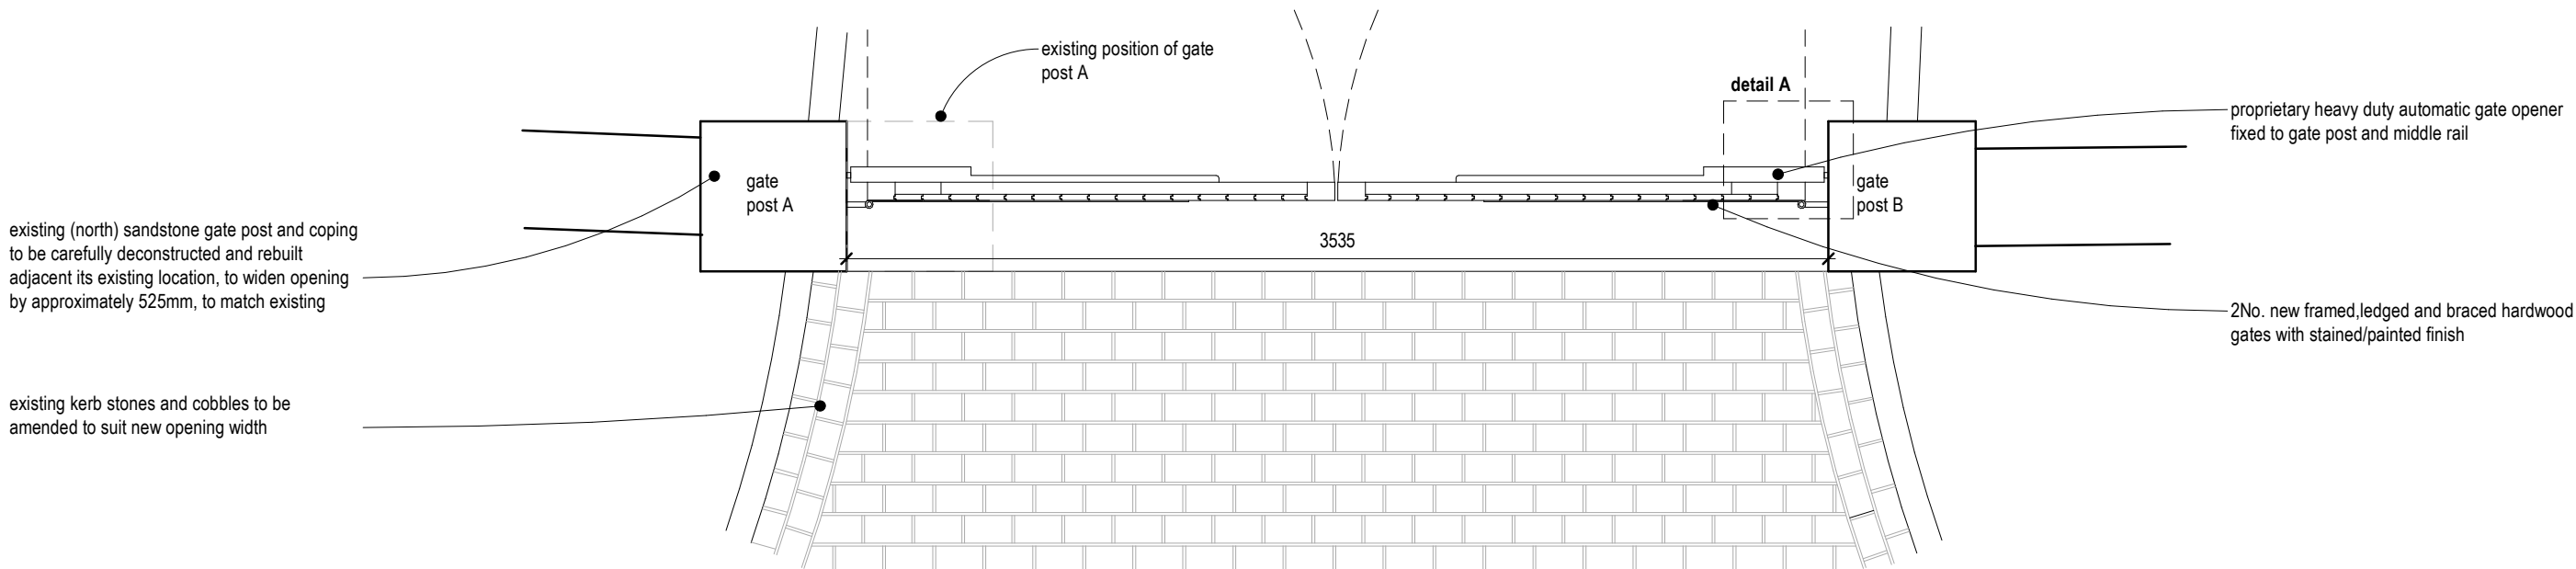

PLAN 'as proposed'
1:25

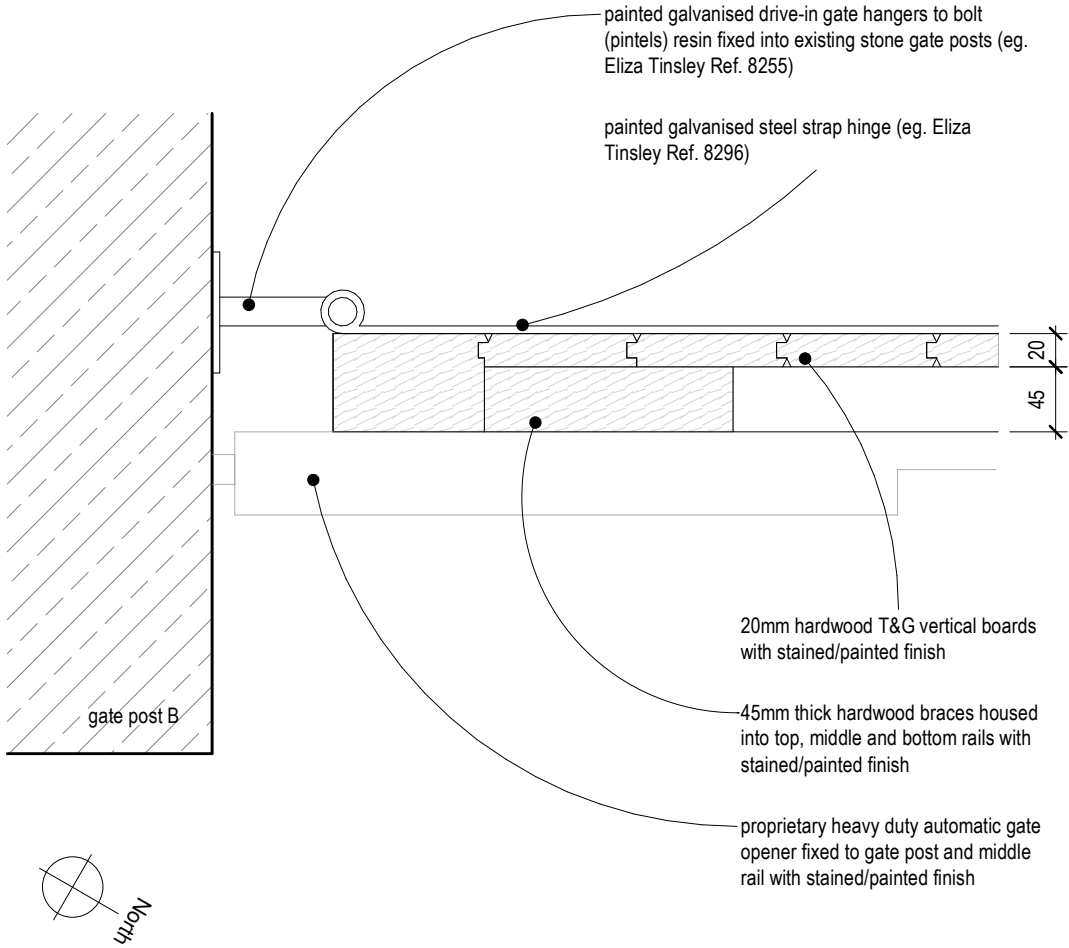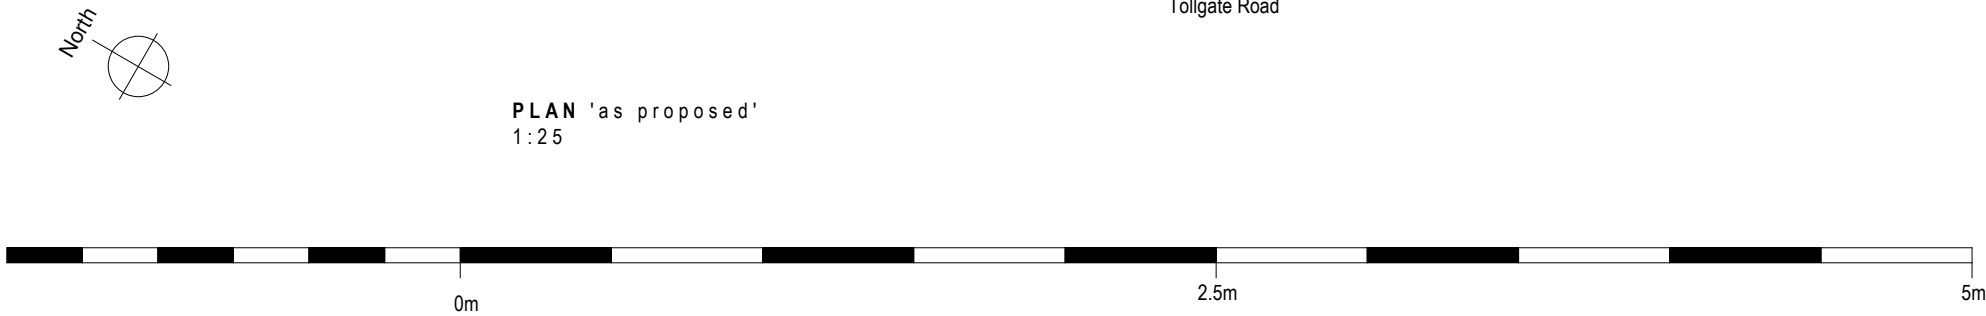

PLAN DETAIL A 'as proposed'
1:5

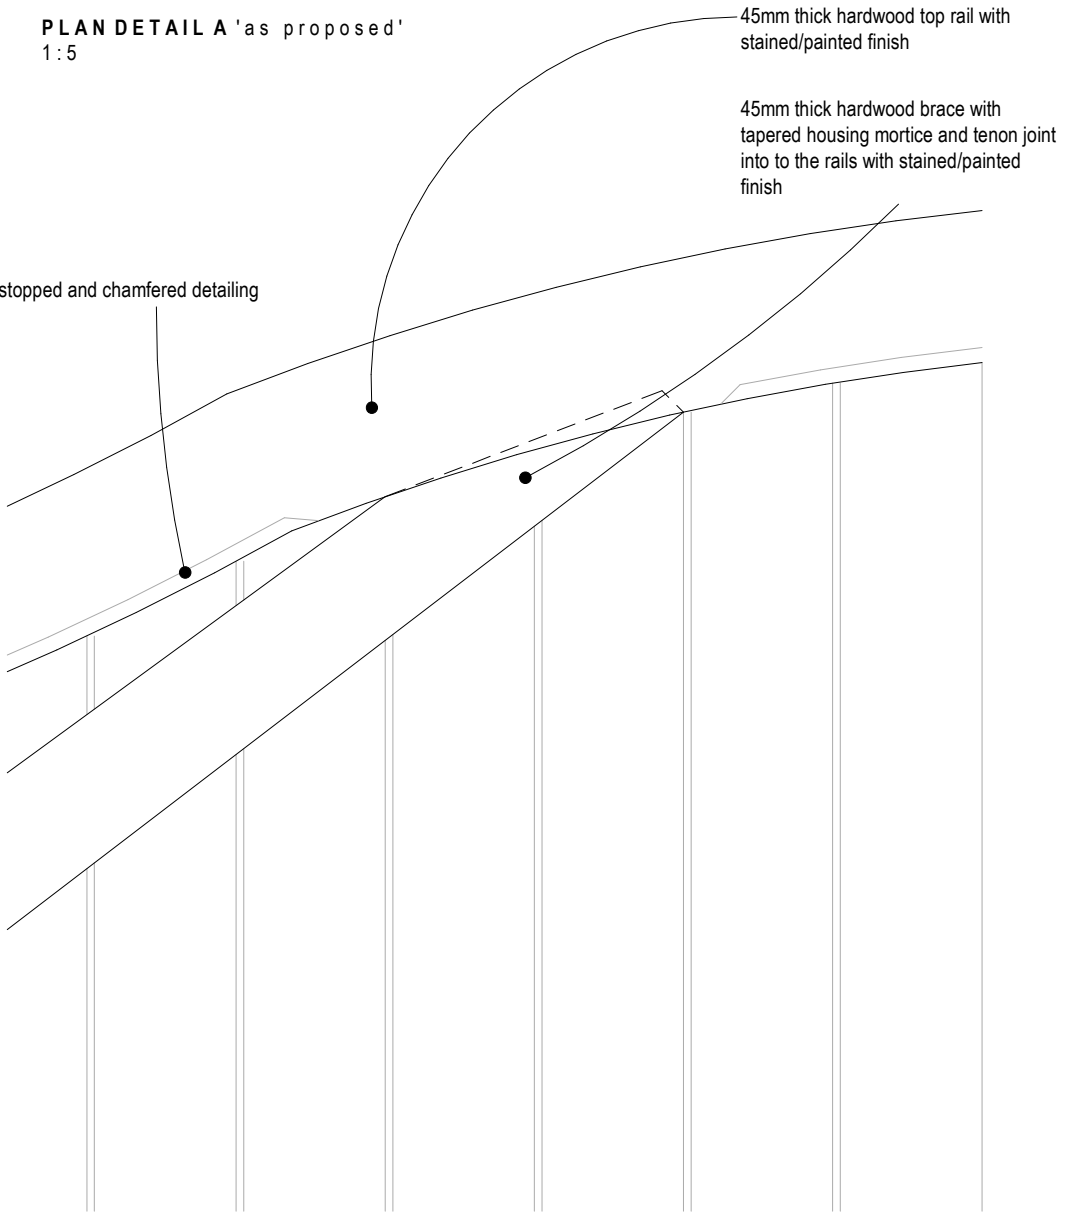

ELEVATION DETAIL B 'as proposed'
1:5

19/12/24		SJ	Notes added								
10/12/24		SJ	Update of notes following client confirmation								
Rev	Date	Drawn	Description								
ctdarchitects		Clerk Bank House Clerk Bank LEEK Staffordshire ST13 5HE									
		t: 01538 373477 f: 01538 386503 e : info@ctdarchitects.co.uk w : www.ctdarchitects.co.uk									
Client		ctd architects © 2024									
		• This drawing is copyright.									
		• All dimensions to be checked on site before proceeding.									
		• Contractor must notify the architect of any discrepancies before proceeding.									
Alastair Coble		• Contractor to check/adjust dimensions of new work to suit existing conditions. Do not assume existing structure or details are plumb, square or level.									
		• All drawings to be read in conjunction with all other consultants drawings and specs.									
Project		Scale	1:25, 5	Size	A2	Drawn	SJ	Chkd	CH	Date	04/12/24
		Status									
		PLANNING & LBC									
		Title									
Gate Details 'as proposed'		Job No.		Drawing No		Rev.					
		1403		AL422		B					