
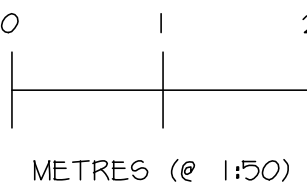


NOTES

All dimensions must be checked on site and only scaled from this drawing for planning purposes only

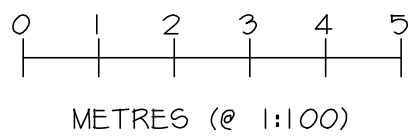

Date	Revisions

© copyright

Client
MOORLANDS HOME LINK

Location
4 TAPE STREET
CHEADLE
STOKE ON TRENT
ST10 1BD

Proposal
INSTALLATION OF SOLAR
PANELS TO THE ROOF

Drawing Title
EXISTING FLOOR PLANS
AND ELEVATIONS

Scale
1:50

Date
OCT 2024

Drawn by
KJL


Org No.
J3034-03

Revision




MAKING PLANS
architecture

Ivy Lodge, Twyford Road, Willington, Derby, DE65 6DE
T/F 01283 703160 E info@makingplans-architecture.co.uk
W www.makingplans-architecture.co.uk

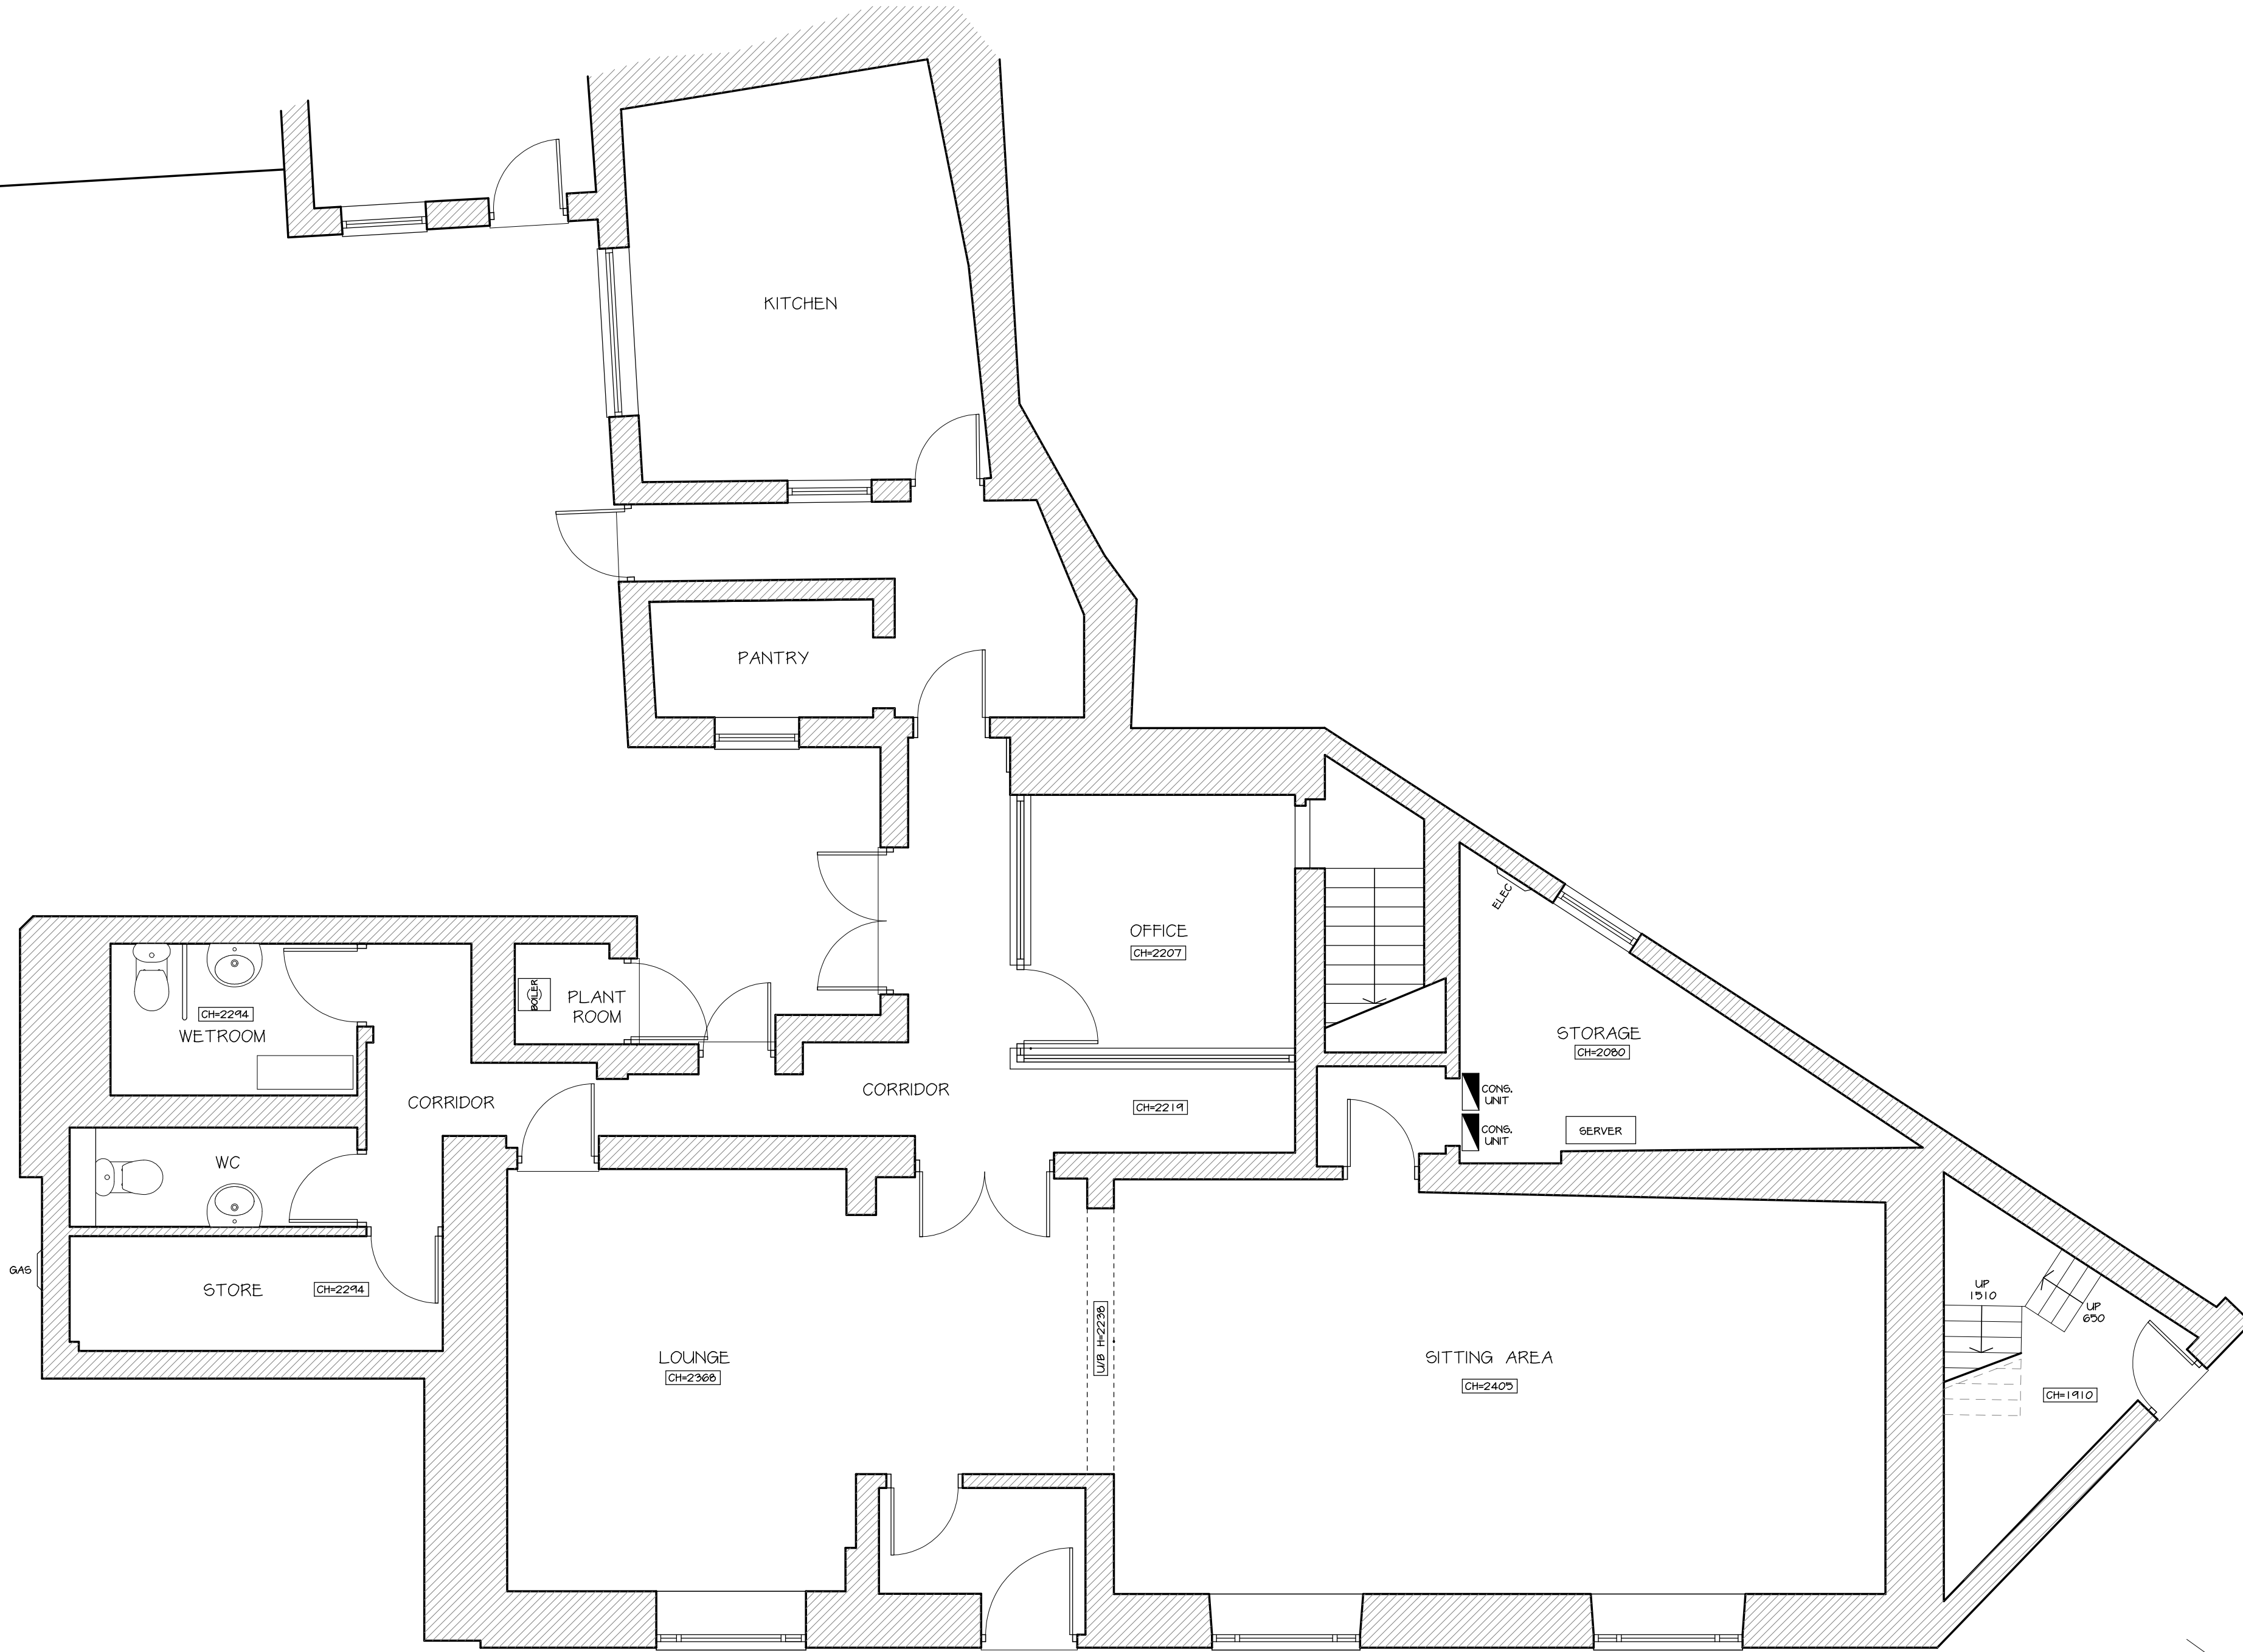

EXISTING GROUND FLOOR PLAN 1:50

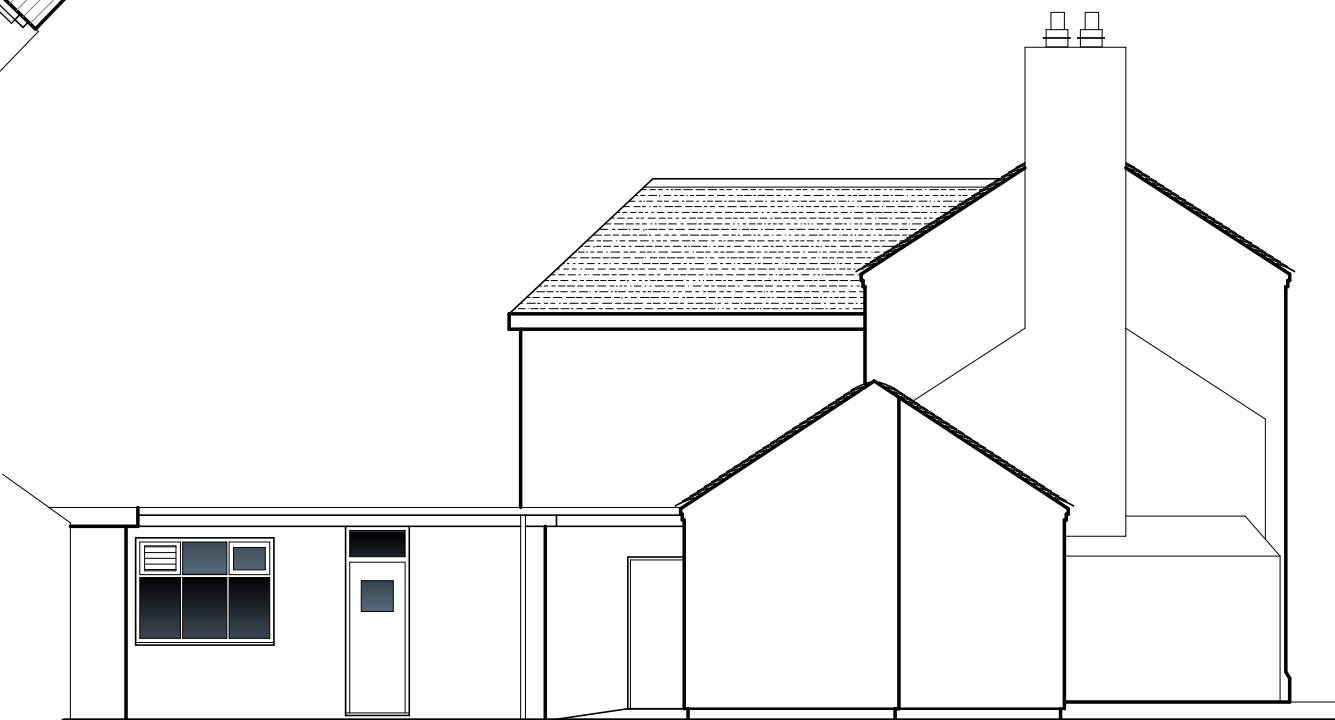


EXISTING SIDE (S) ELEVATION 1:100



EXISTING FRONT (E) ELEVATION 1:100



EXISTING SIDE (N) ELEVATION 1:100

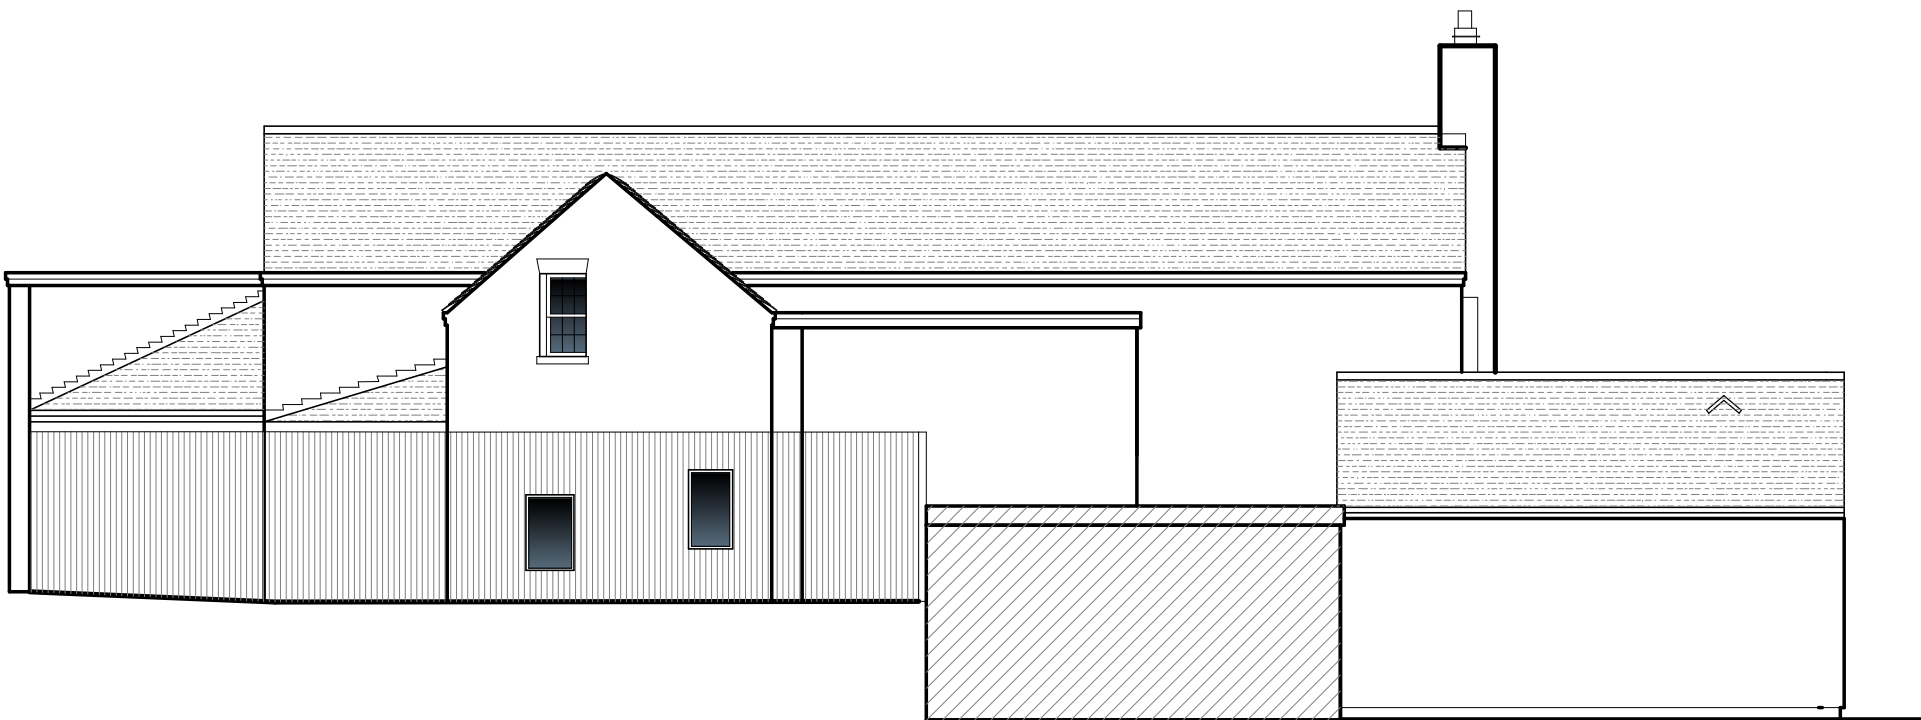

EXISTING REAR (W) ELEVATION 1:100