


Copyright of this drawing is vested in the Architect and it must not be copied or reproduced without consent. Figured dimensions only are to be taken from this drawing. All contractors must visit the site and be responsible for taking and checking all dimensions relative to their work. Hewitt&Carr Architects Ltd are to be advised of any variation between drawings and site conditions. CLIENTS ARE ADVISED TO CLARIFY DIMENSIONS WITH THE ARCHITECT PRIOR TO SETTING OUT AND NOT TO SCALE FROM THE DRAWING


Ordnance Survey © Crown copyright 2024 All rights reserved. Licence number AC0000810055

| Rev. | Drawn | Comments                           | Date       |
|------|-------|------------------------------------|------------|
| A    | BVC   | Amendments following LPA comments. | 17.09.2024 |

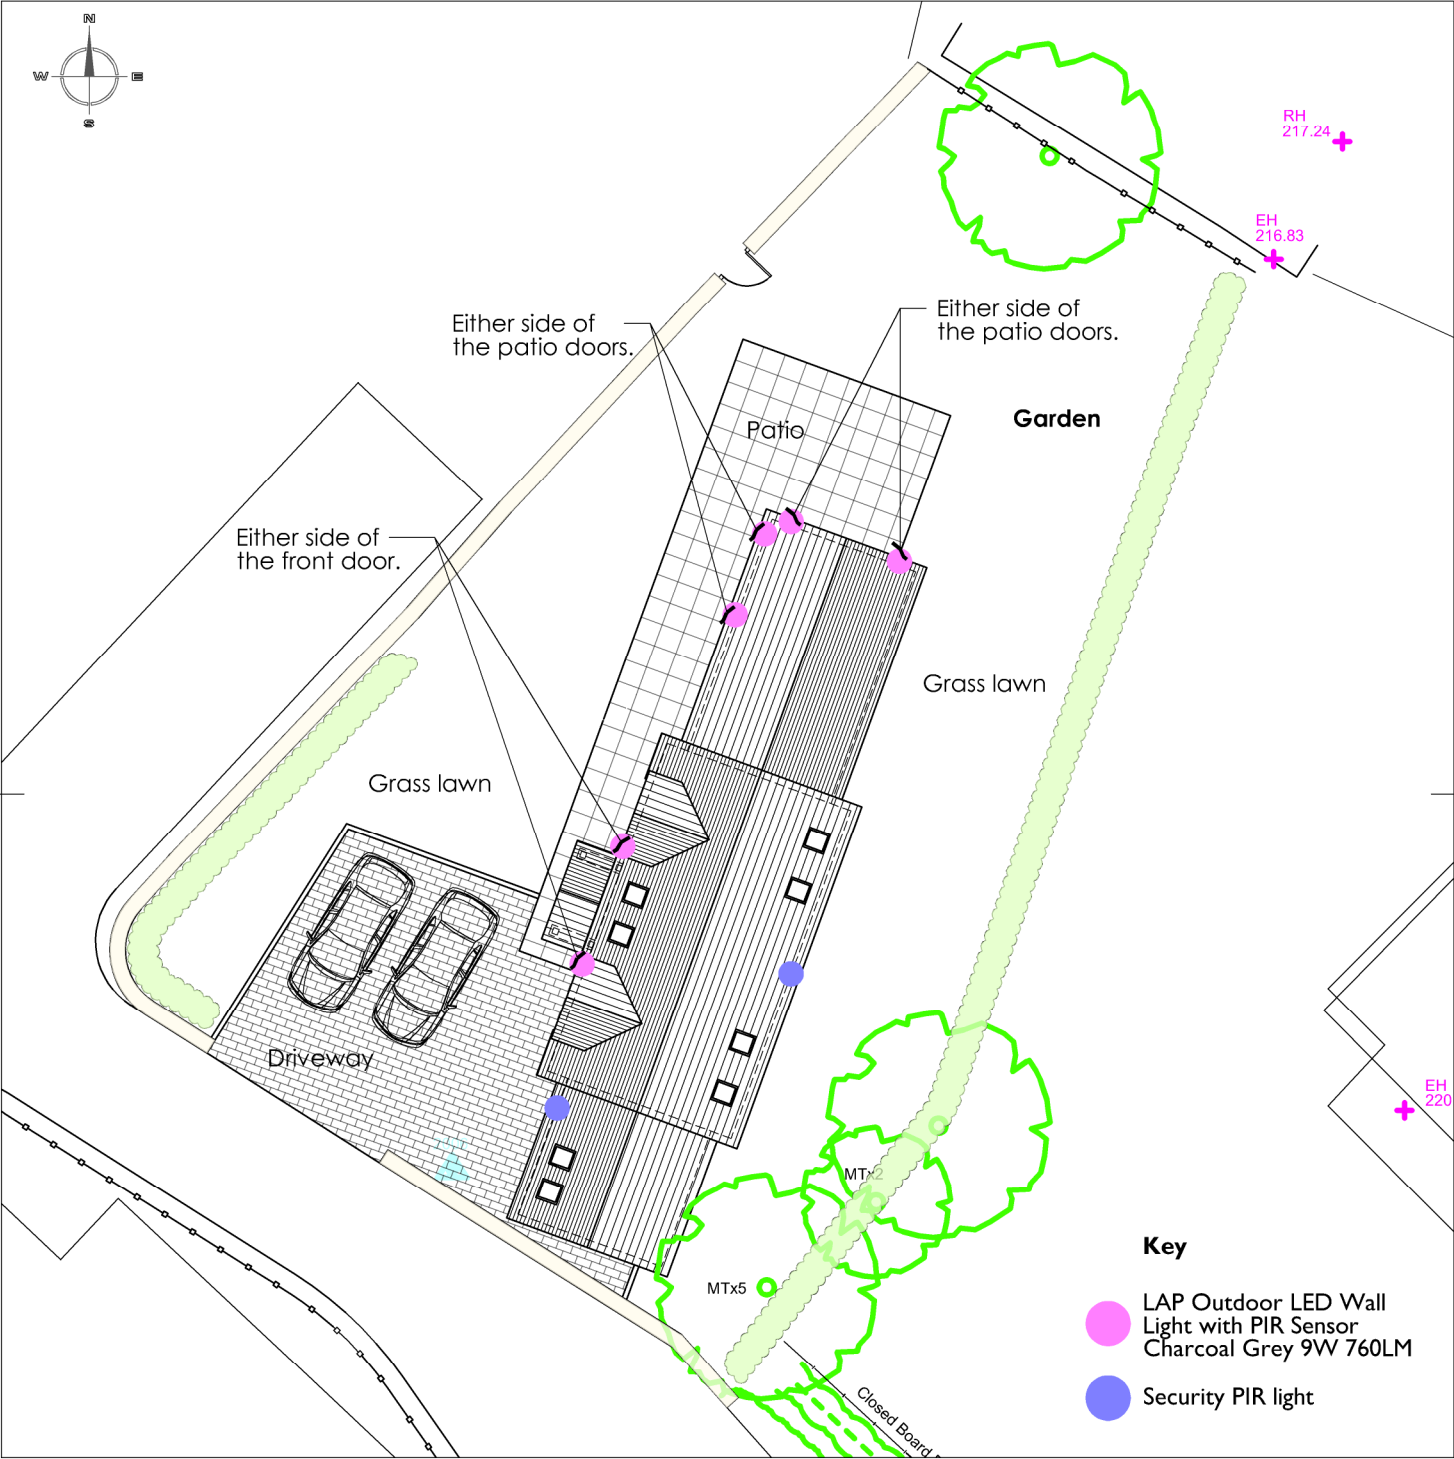

Site Plan 1:200

1:200

 

|            |                                               |           |           |
|------------|-----------------------------------------------|-----------|-----------|
| Client     | Mr A. Cunningham                              | Status    | Planning  |
| Project    | Detached dwelling, Land Rear of The Royal Oak | Date      | Aug 2024  |
| Title      | Proposed Lighting Layout                      | Scale @A4 | As Stated |
| Project No | Drawing No.                                   | Drawn     | BVC       |
| 01250      | AL(0)07                                       | Checked   |           |
|            | Rev                                           | A         |           |

**Hewitt&Carr**Architects  
A: DaisyBank House | 17-19 Leek Road | Cheadle | ST10 1JE  
T: 01538 756888  
E: enquiries@hcarchitects.co.uk  
W: www.hcarchitects.co.uk