


This drawing is the copyright of Forefront Developm
and should not be reproduced without our written co


The contractor is to check dimensions and levels or
commencement of works. Any discrepancies are to
immediately.




PROPOSED FRONT ELEVATION

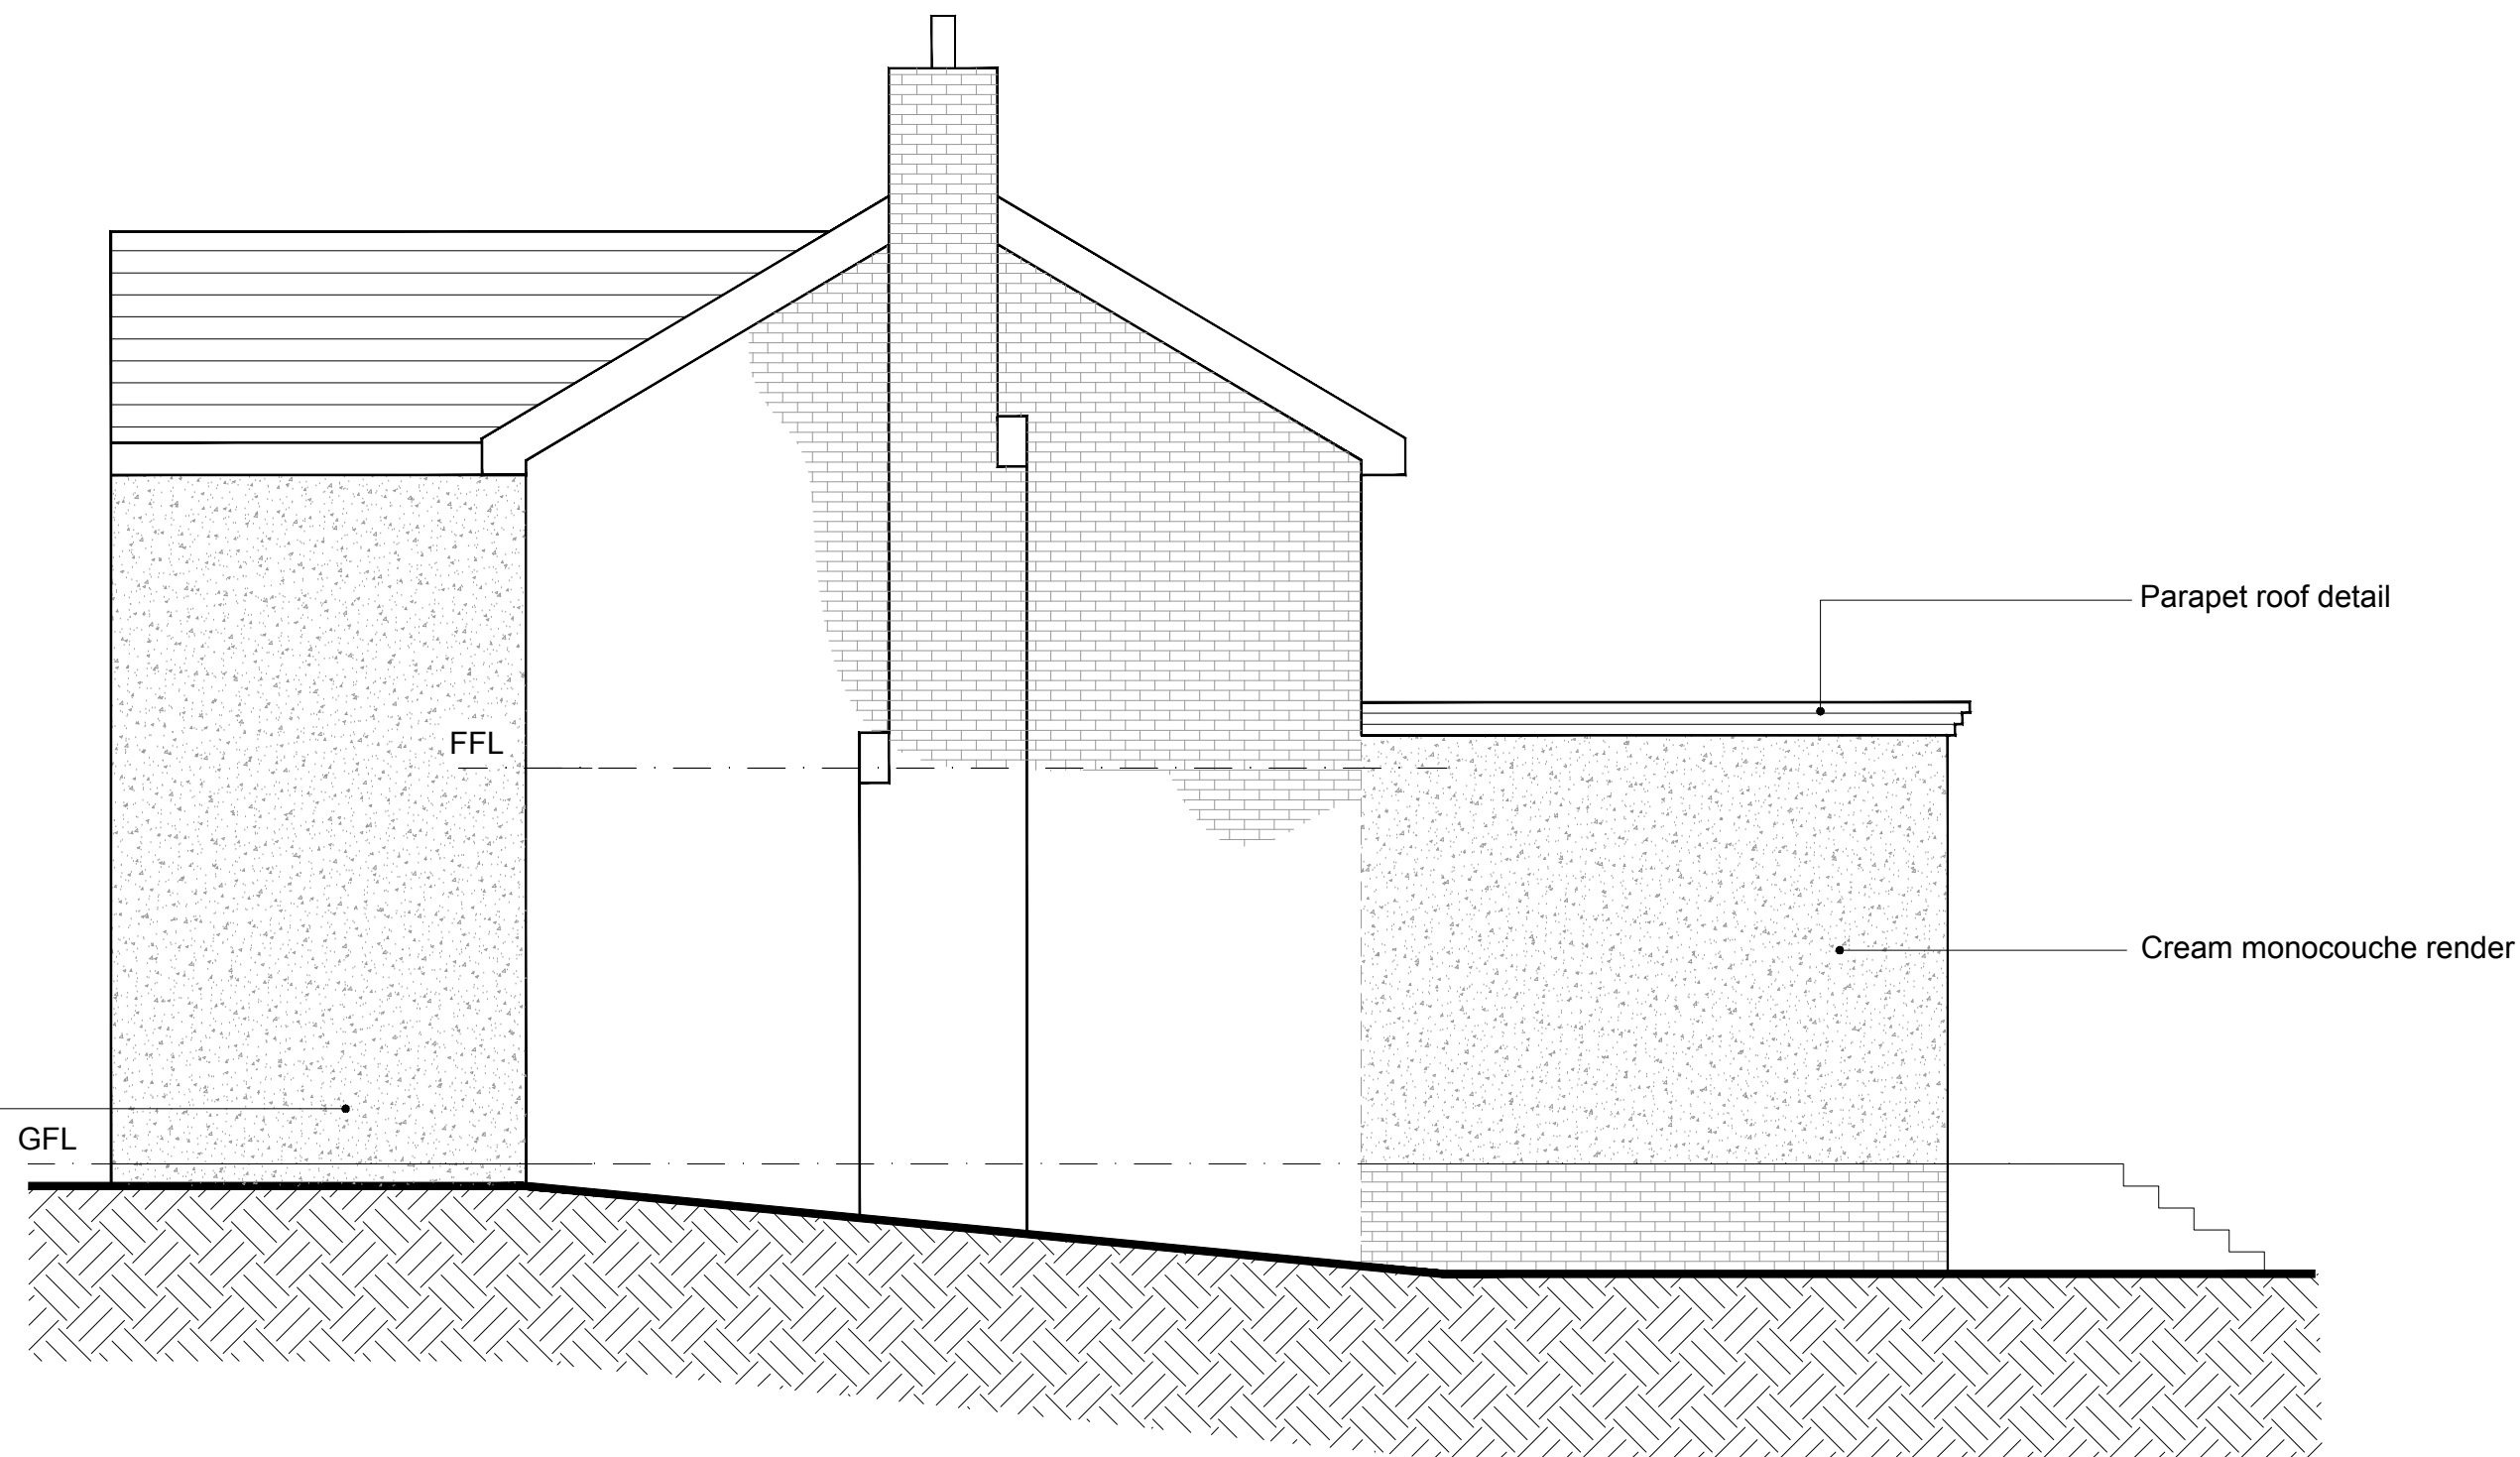

PROPOSED SIDE ELEVATION

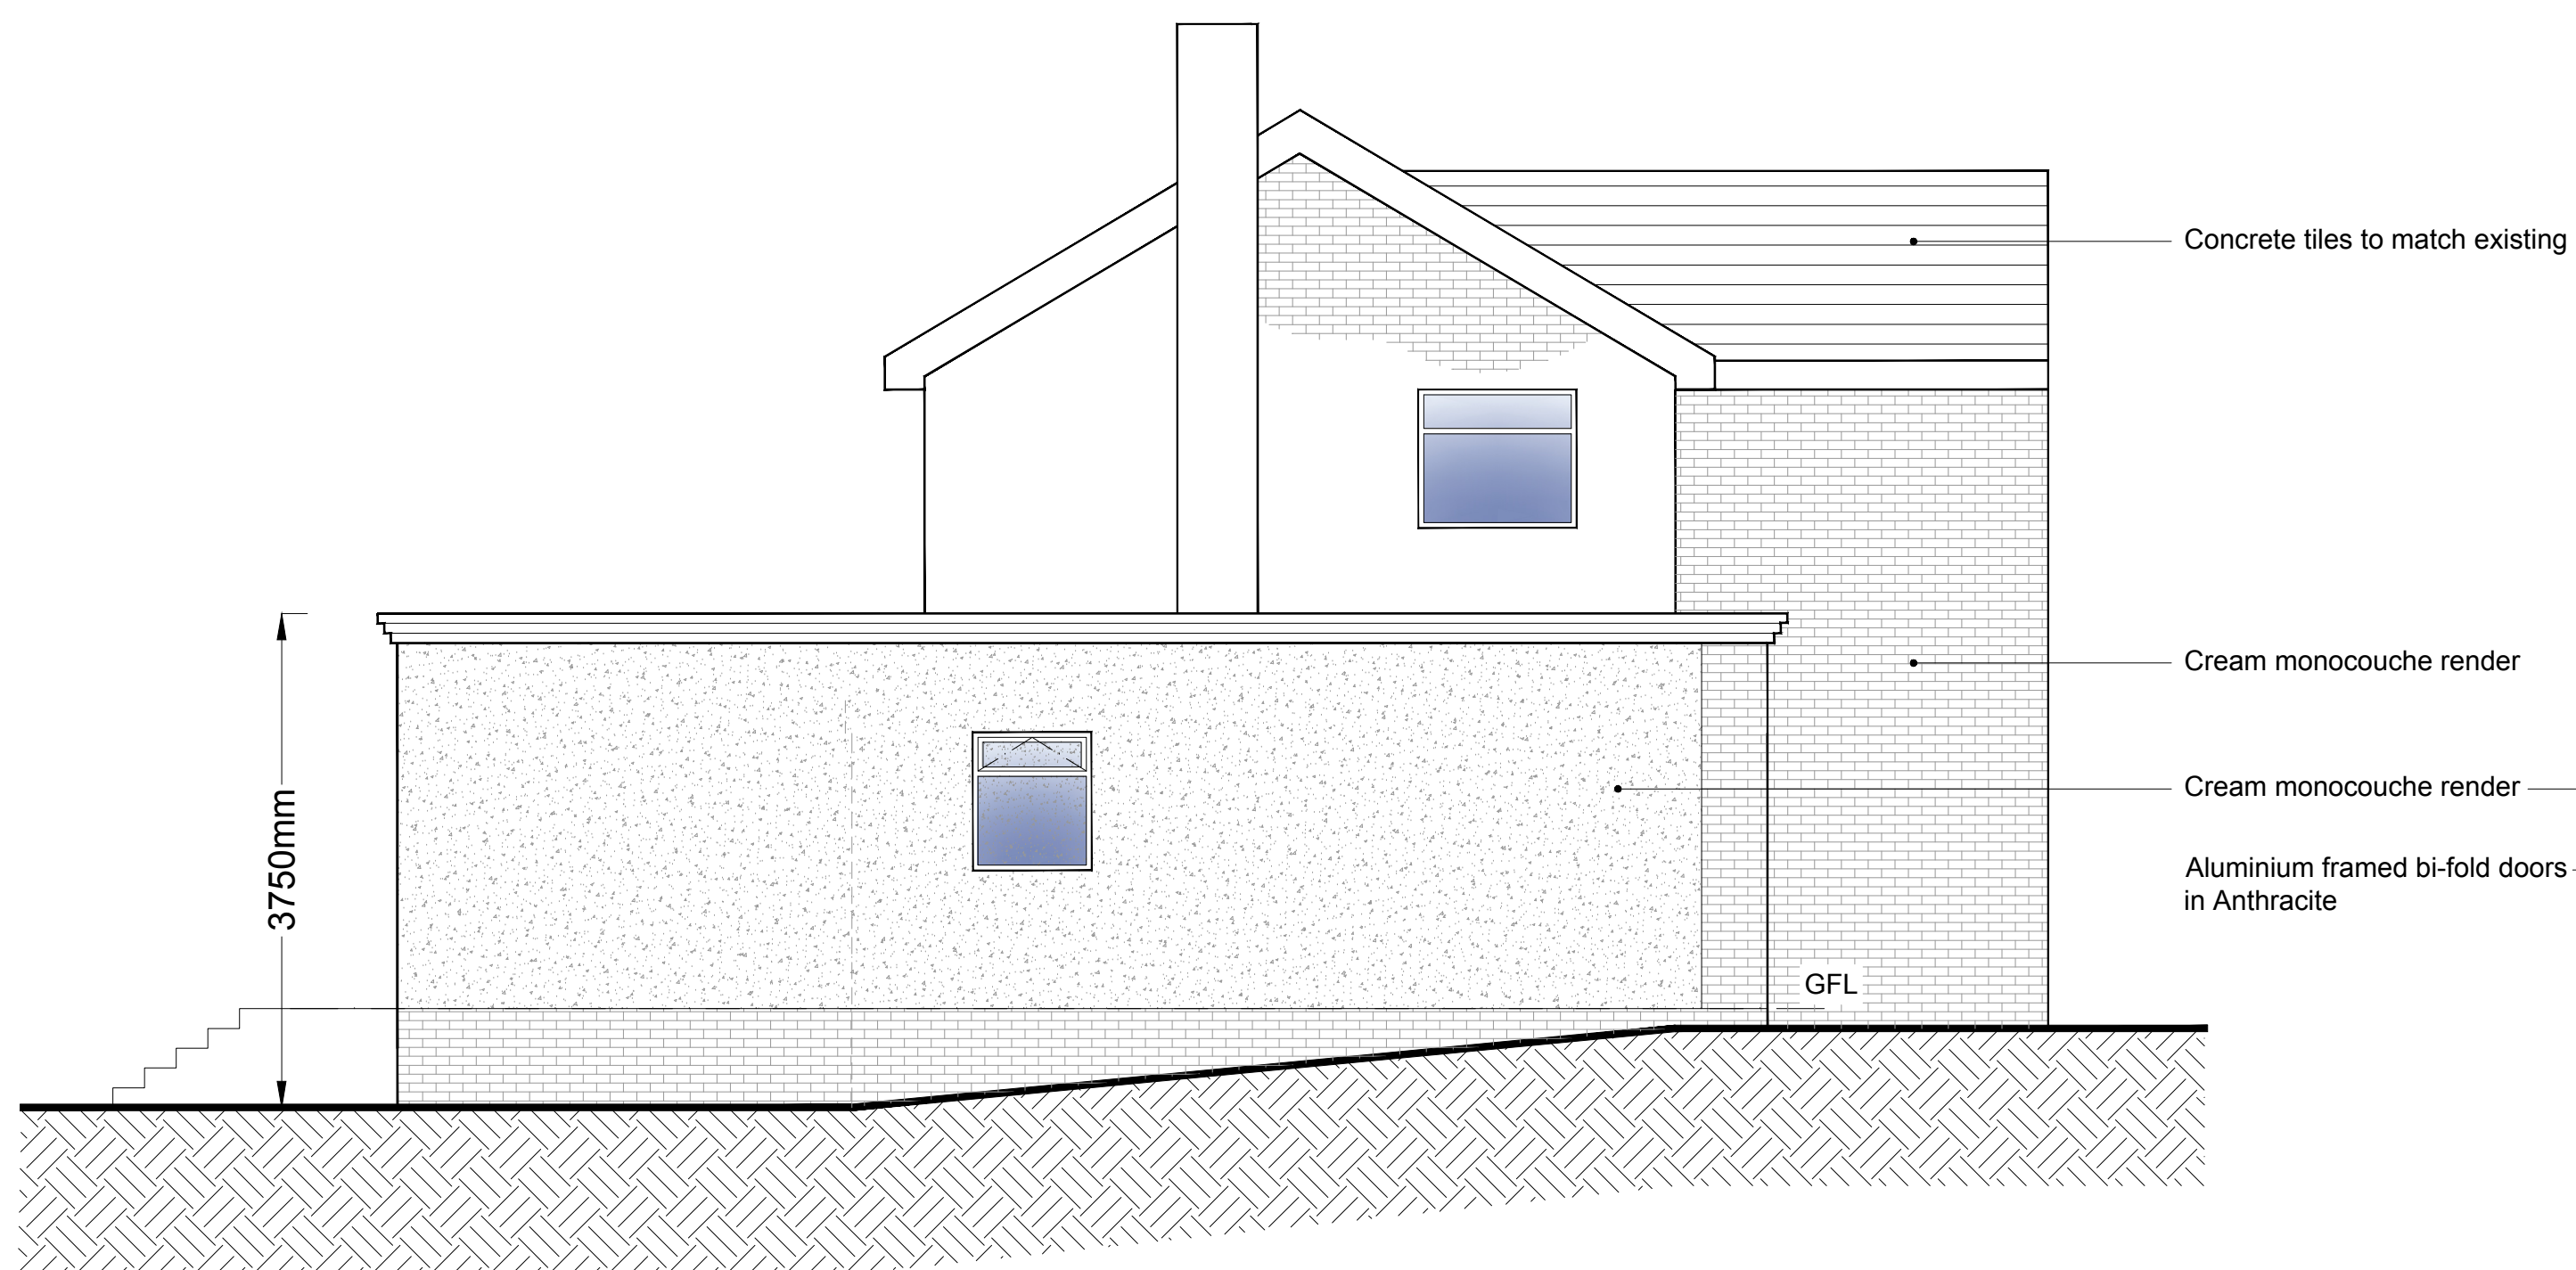

PROPOSED SIDE ELEVATION

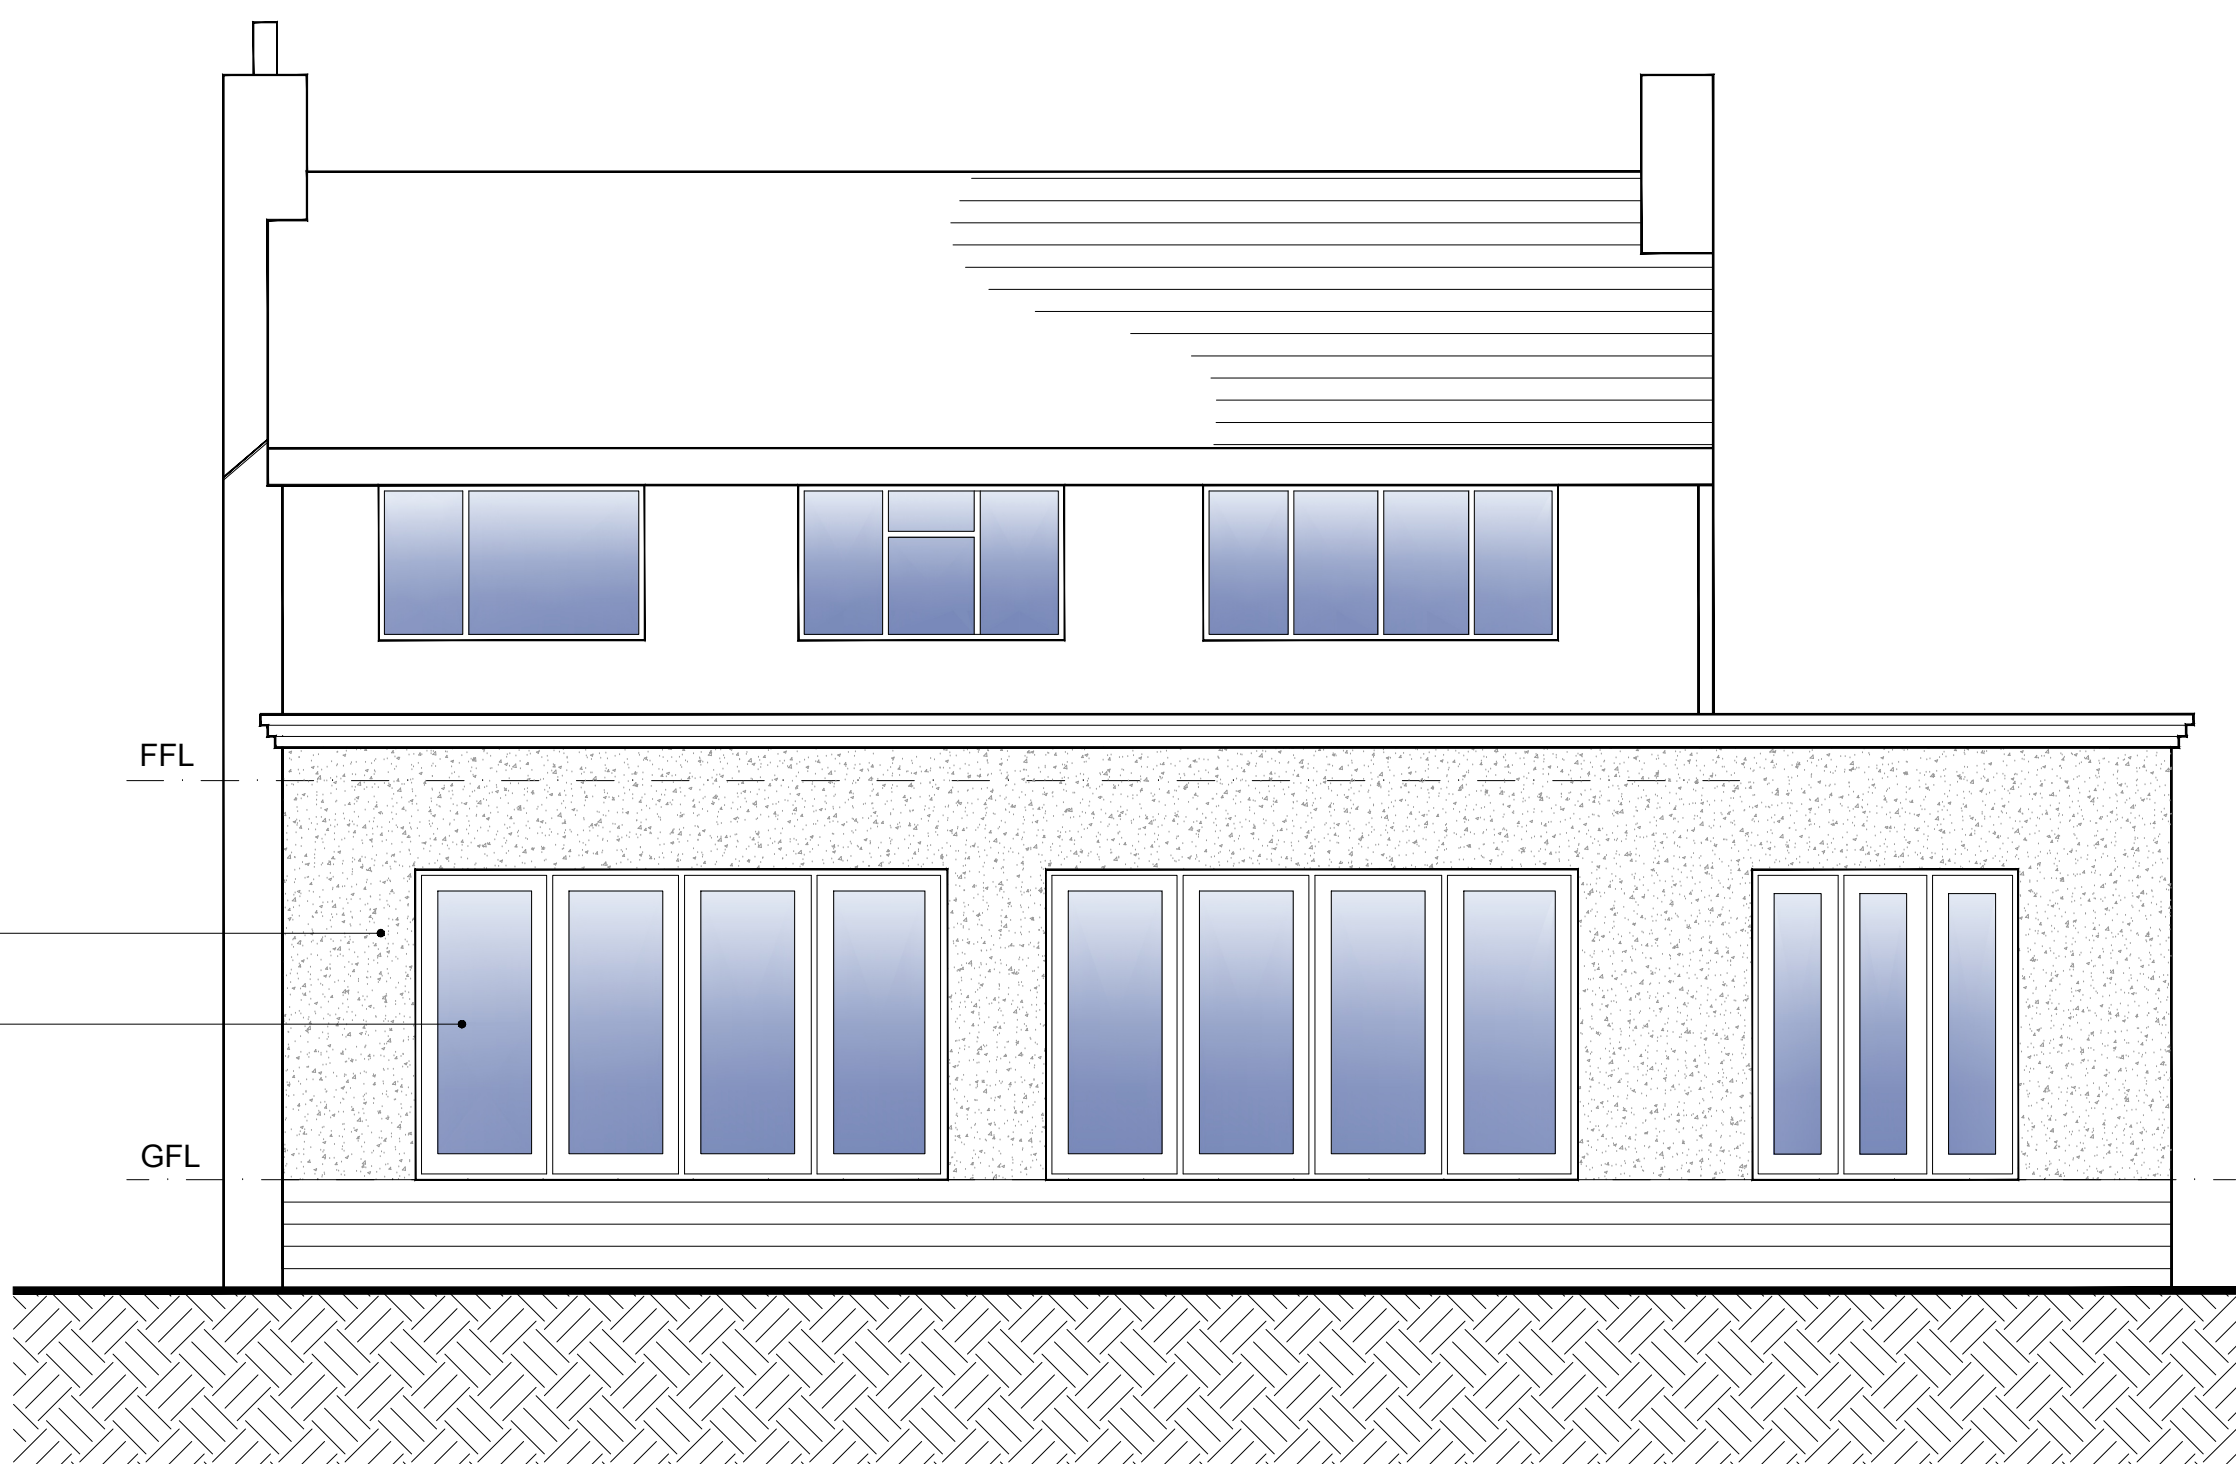

PROPOSED REAR ELEVATION



FOREFRO
DEVELOPMENT CONSU

4 Ridge House, Ridge House Drive, Festival Park,
Office 01782 216912 WWW.FOREFRO

CLIENT

MR L VINCENT

PROJECT

Proposed demolition of existing Gara
front, side and rear extensions and e
alterations at 34 Hillswood Drive, En
Stoke-on-Trent, Staffs. ST9 9BL

TITLE

Proposed Elevations

SCALE

1:50 @ A1

DRG NO.

24-123-06

DRAW

ATG

DATE

20 /

REV.	DESCRIPTION
A	Timber cladding removed
B	Design Amendments
C	Design Amendments

PLANNING