




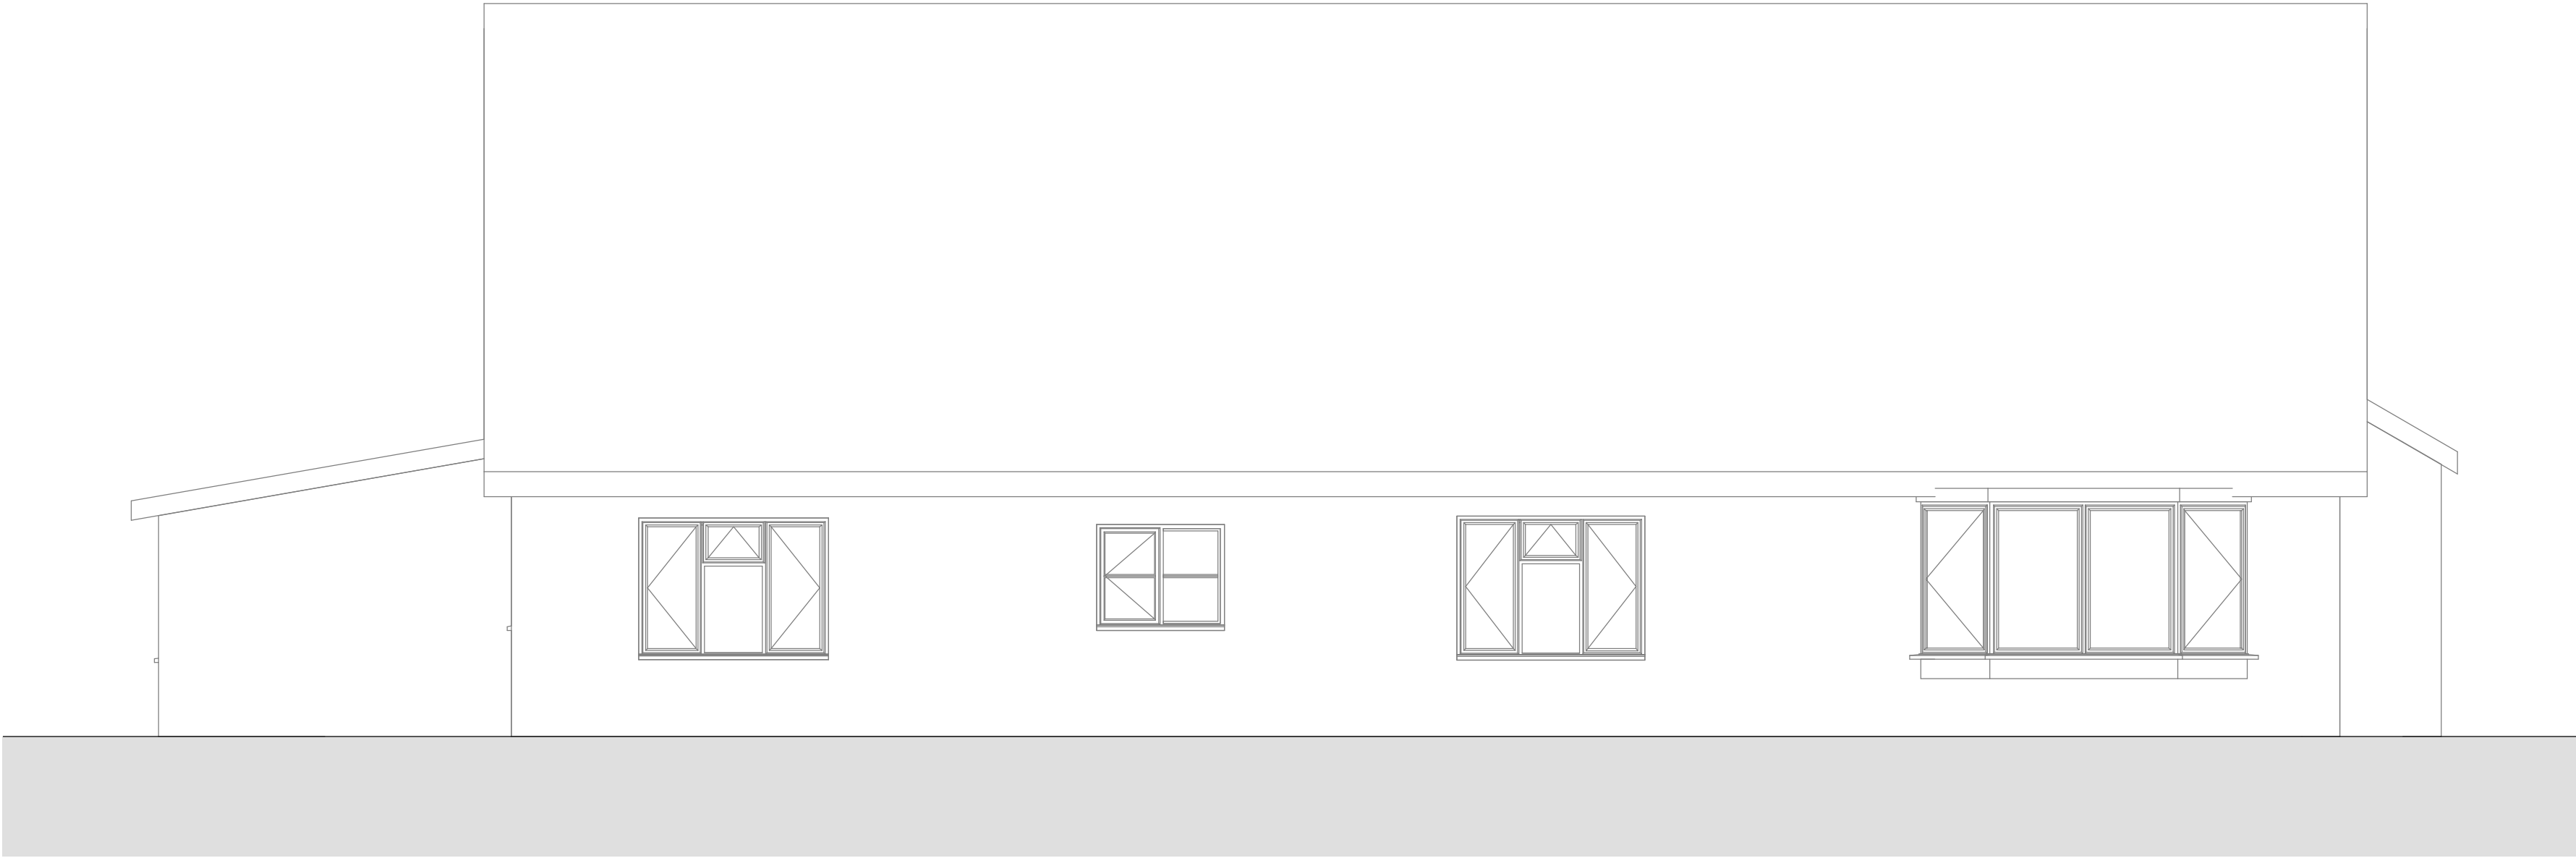

Existing Front Elevation
1 : 50

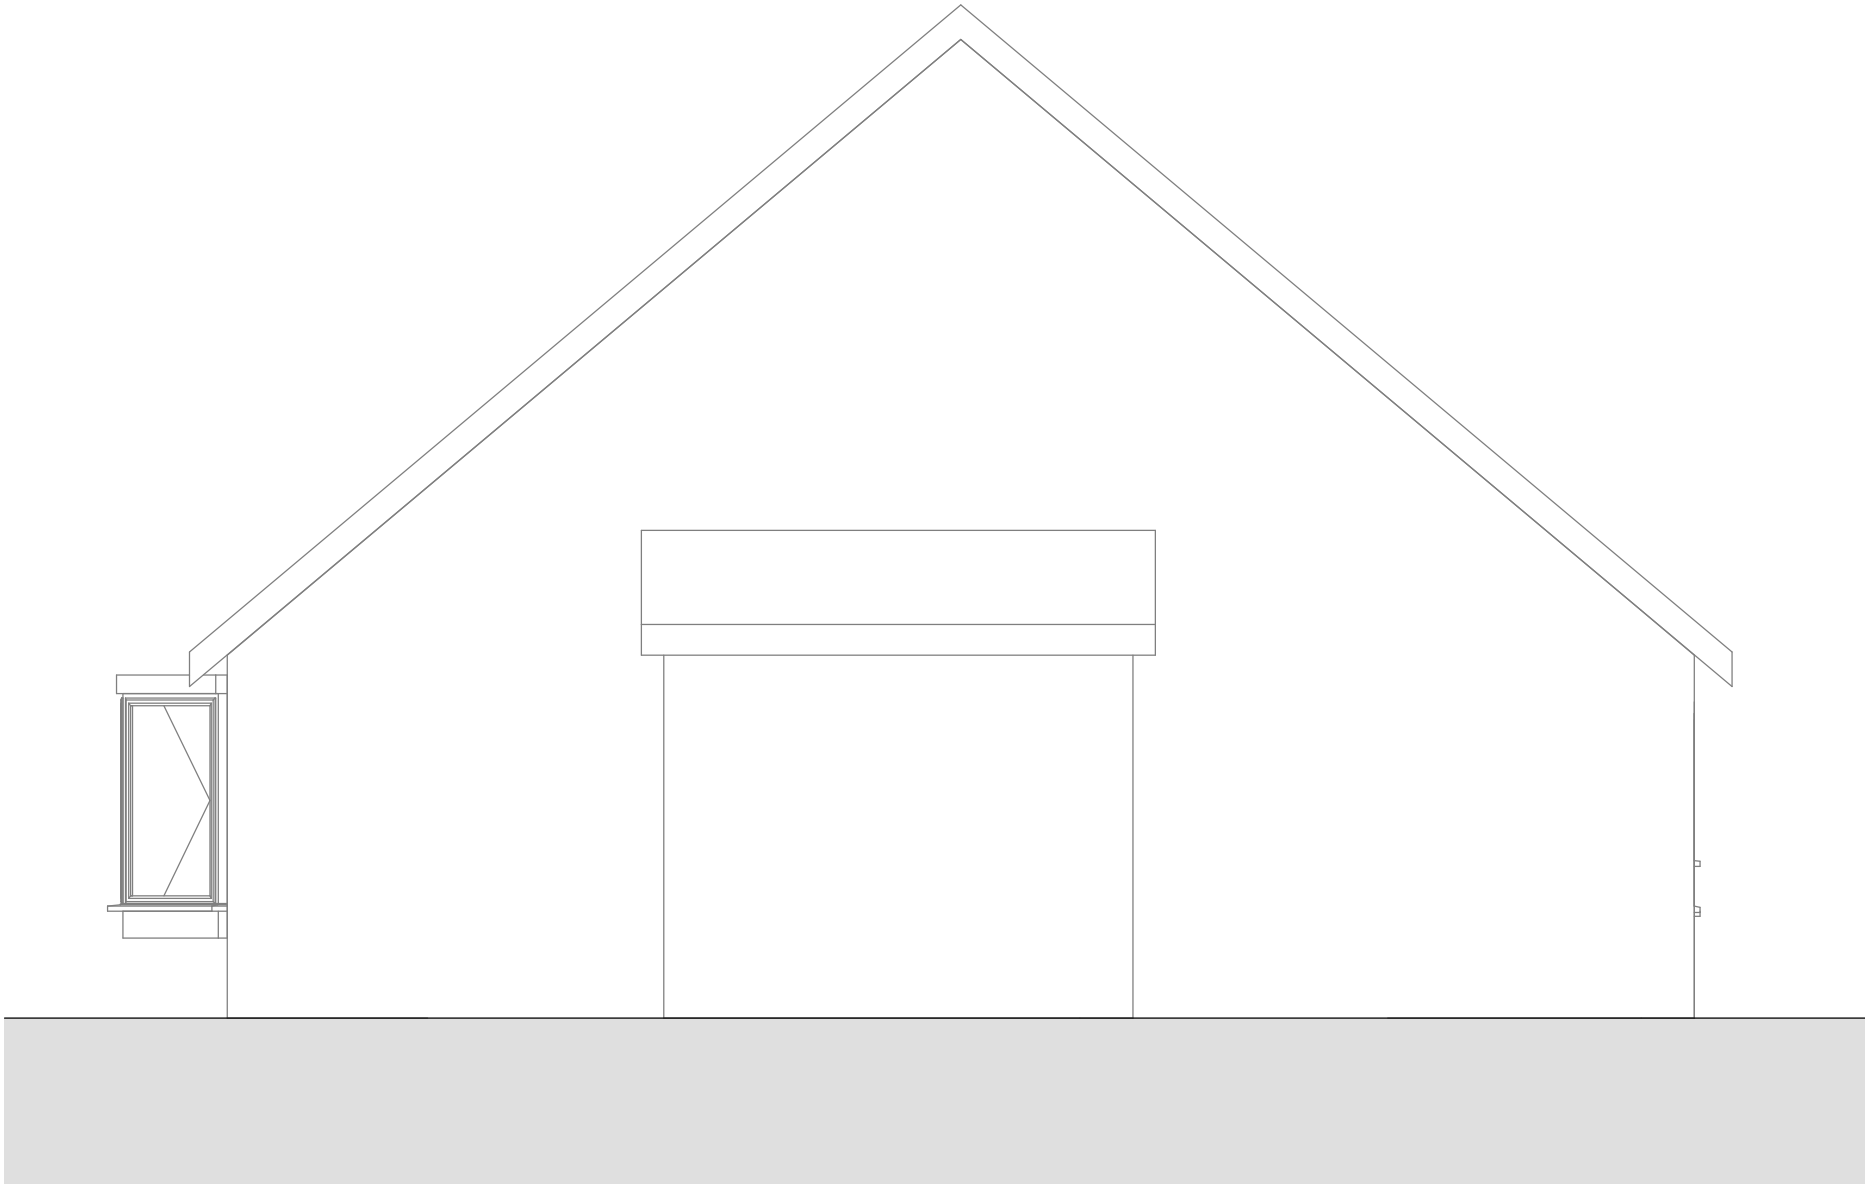

Existing Side Elevation B-B
1 : 50

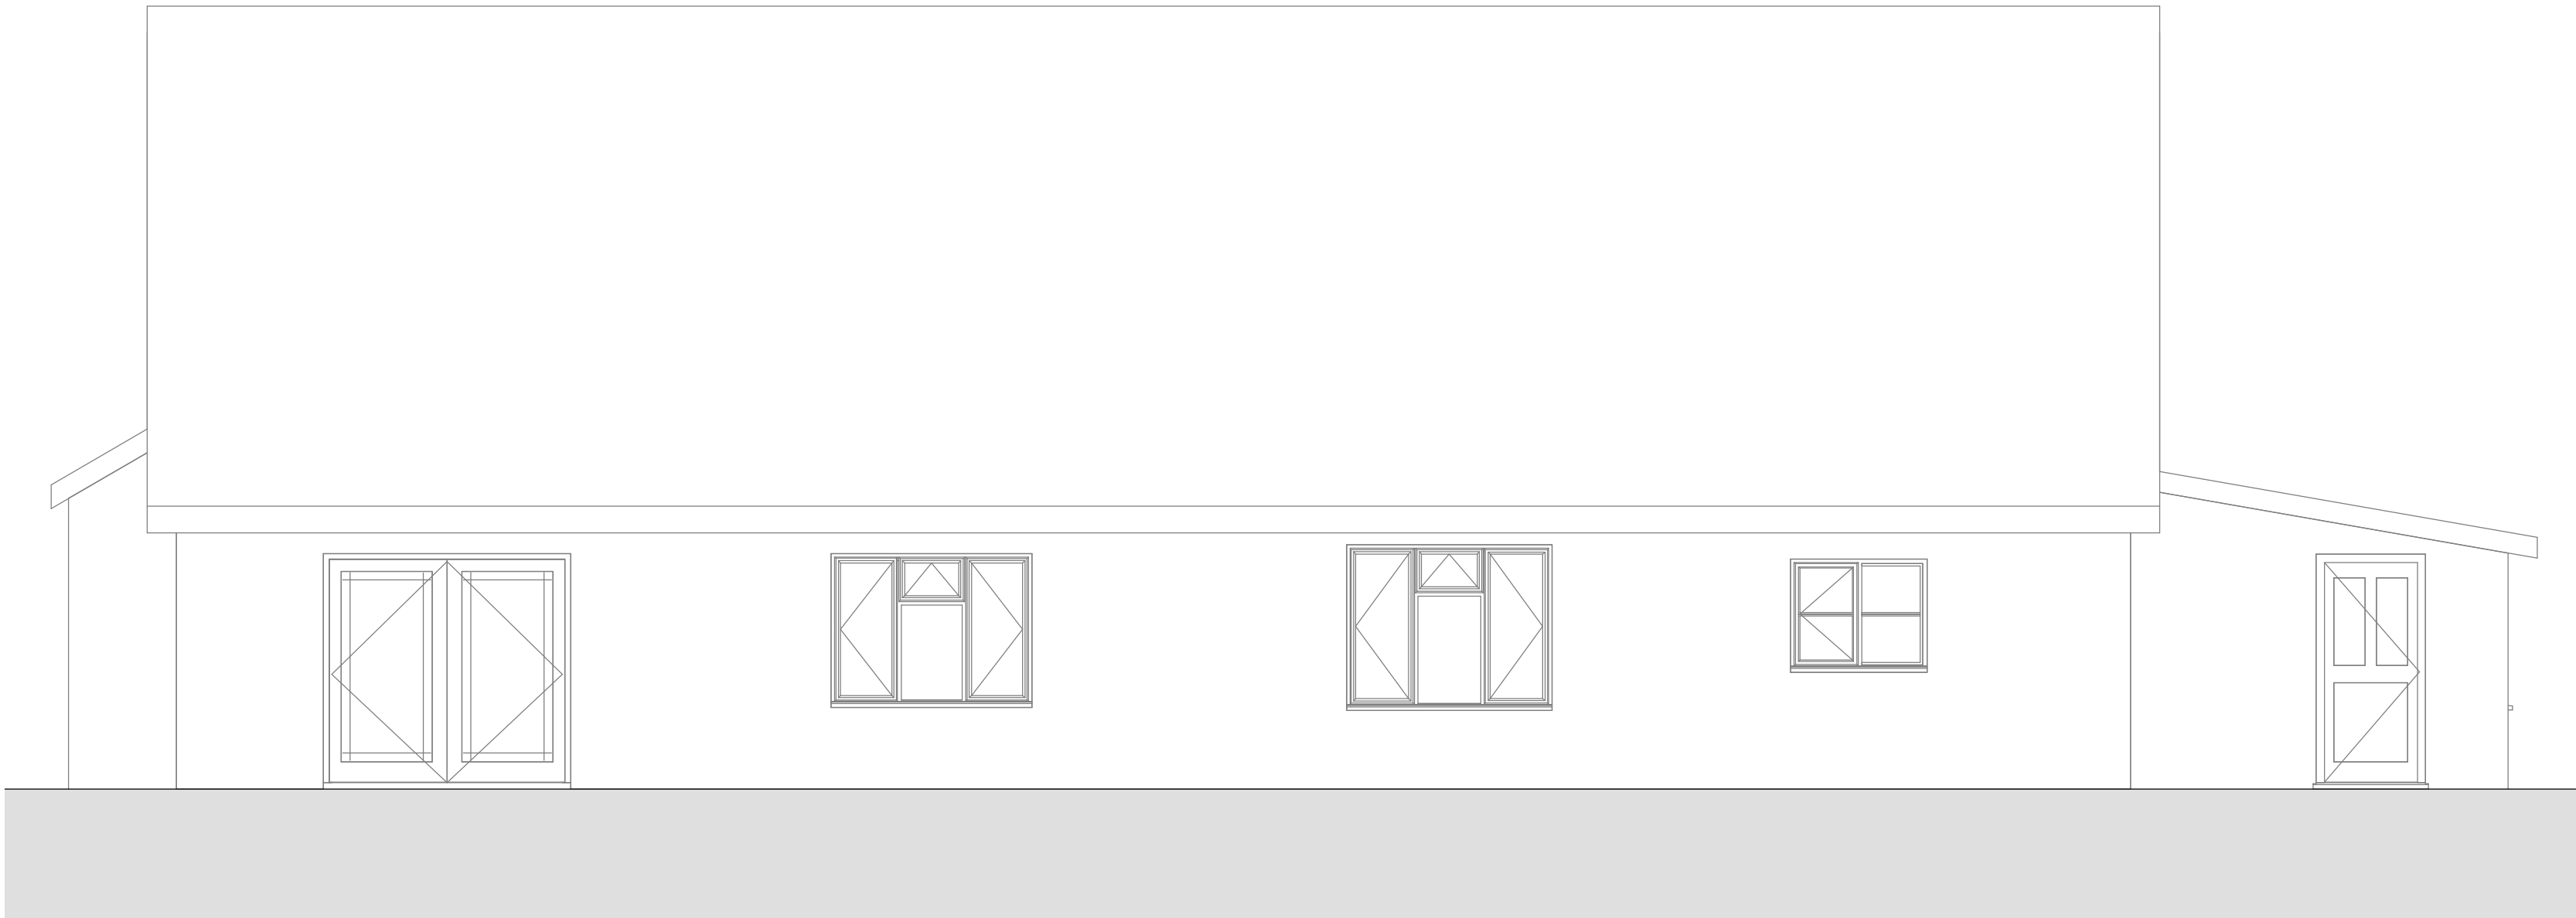

Existing Rear Elevation
1 : 50



Existing Side Elevation A-A
1 : 50

This drawing is subject to Copyright & must not be copied or reproduced without prior consent.

All heights, sizes, levels and dimensions are to be checked on site prior to the commencement of the works any omissions are to be reported to ICI Architecture Studio at once.

Figured dimensions are to be taken in preference to scaling and any errors are to be reported to us.

This drawing has been prepared in accordance with the CDM (Construction Design Management) and all foreseeable design risks to those involved or affected by the construction have been avoided wherever possible.

Rev	Date	By	Detail
-----	------	----	--------



Tel: 01260 602 005 www.ICI-Architecture.co.uk

Team@iciarchitecture.co.uk

Drawing status

For Review

Client
Mr & Mrs Daniels

Project/Location
Proposed Extensions & Alterations to Existing Dwelling

Hilview Farm,
Tower Hill Road,
Mow Cop,
ST7 3PS

Drawing title
Existing Elevations

Scale(s)	Date	Drawn	Checked	Job Number
1 : 50 @A1	06/07/23	JK	JK	2196

Drawing number	Revision
2196-XX-XX-XX-DR-A-0111	