


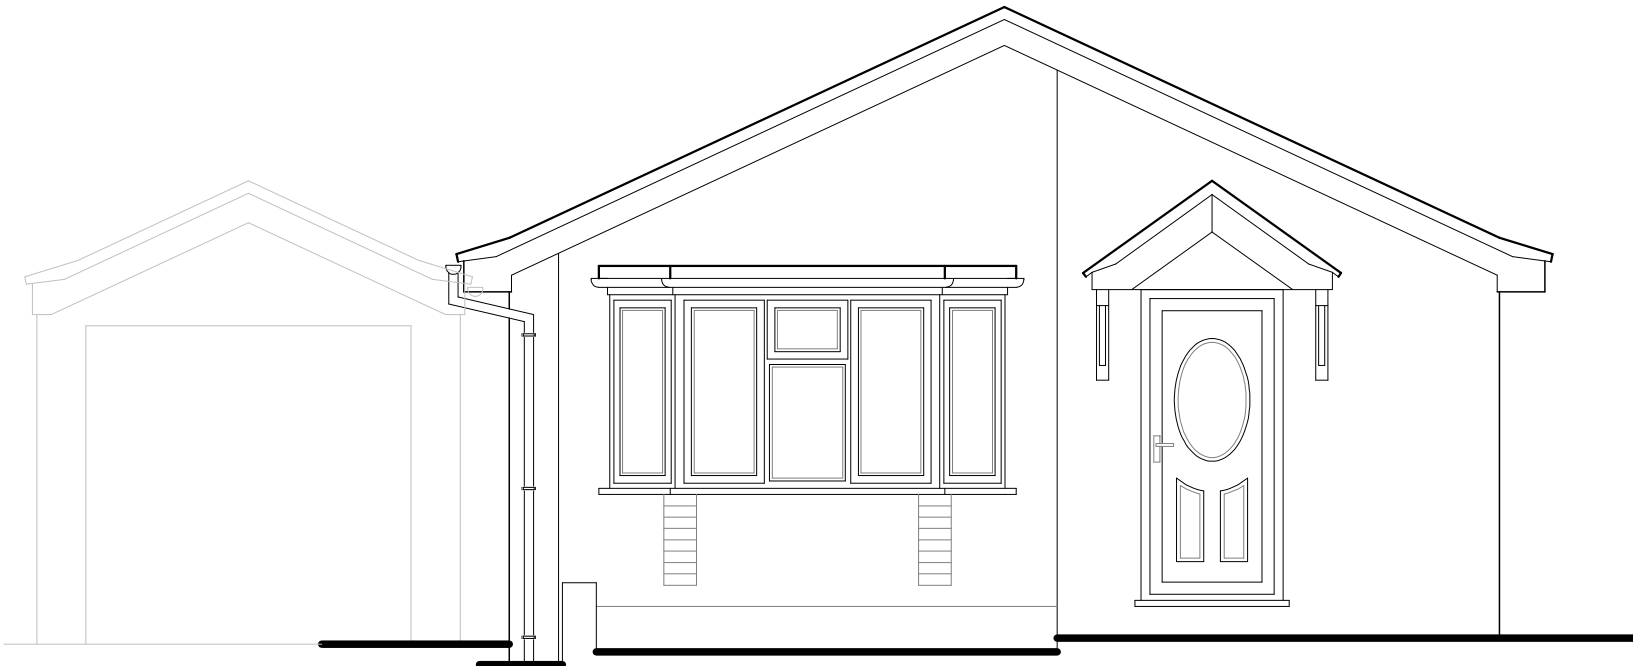


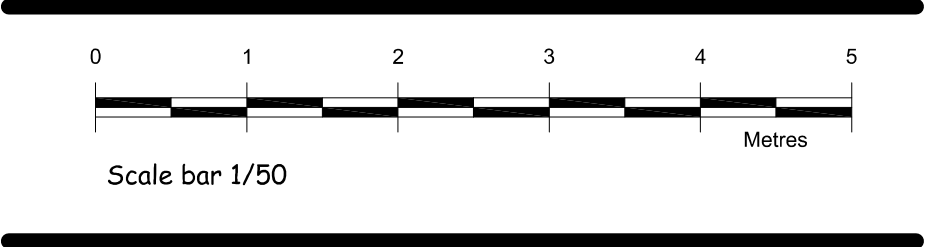


EXISTING FRONT ELEVATION (South)

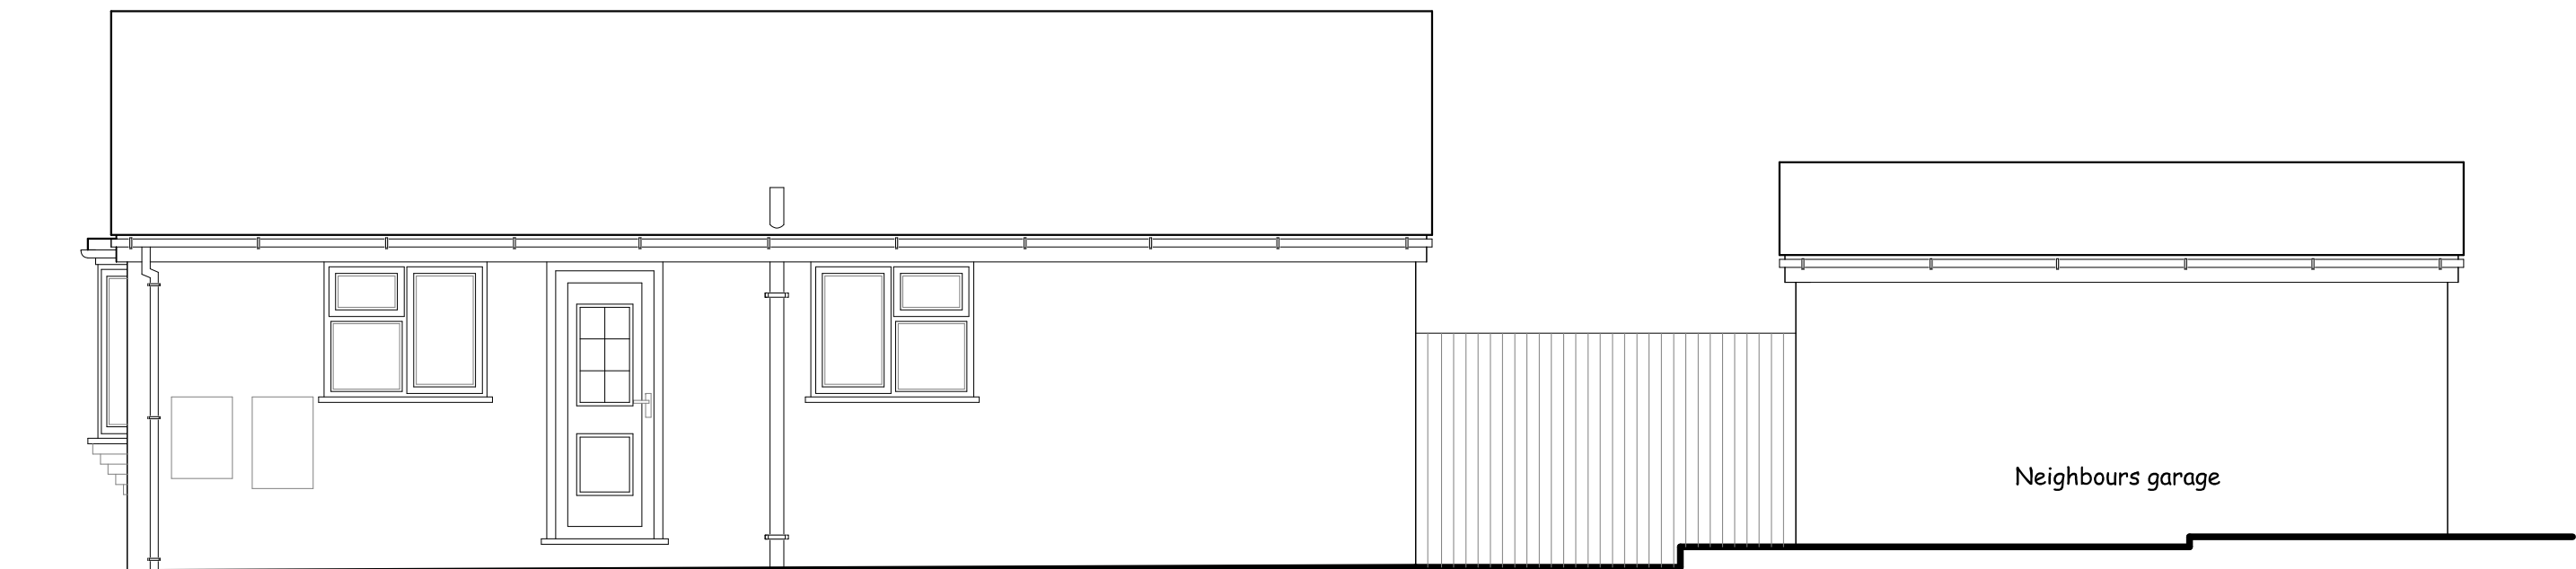


EXISTING SIDE ELEVATION (East)

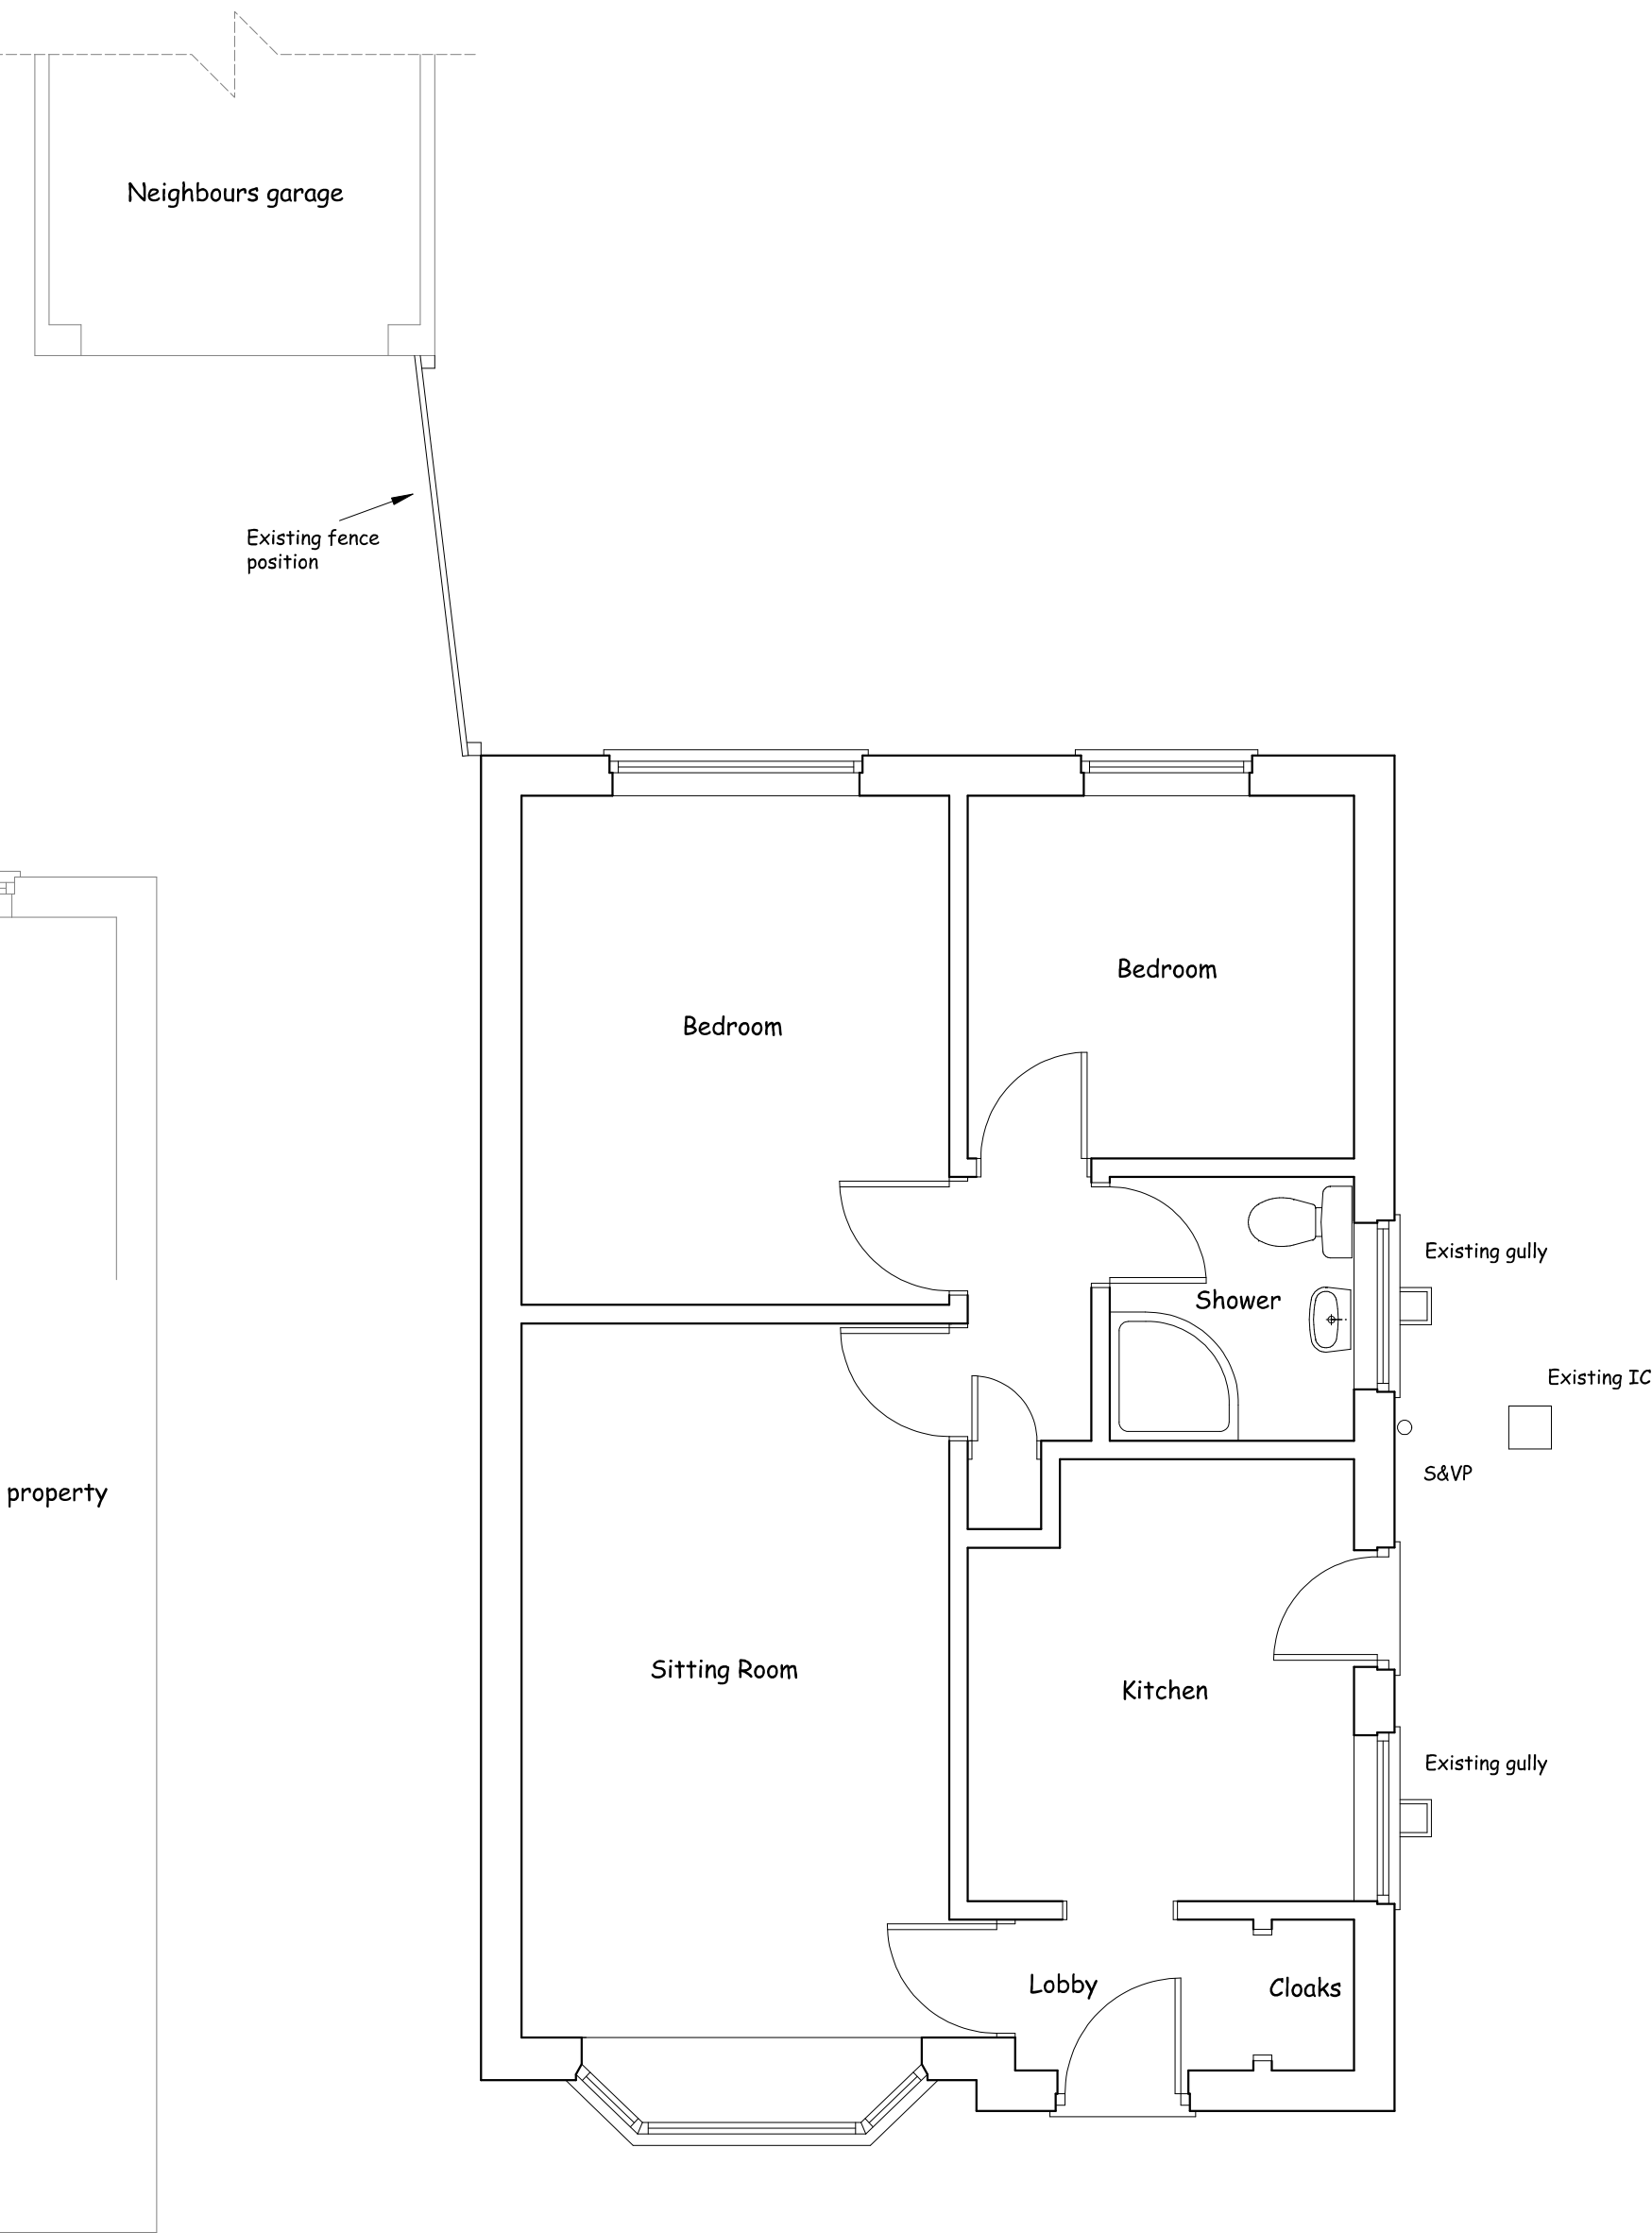


EXISTING FLOOR PLAN

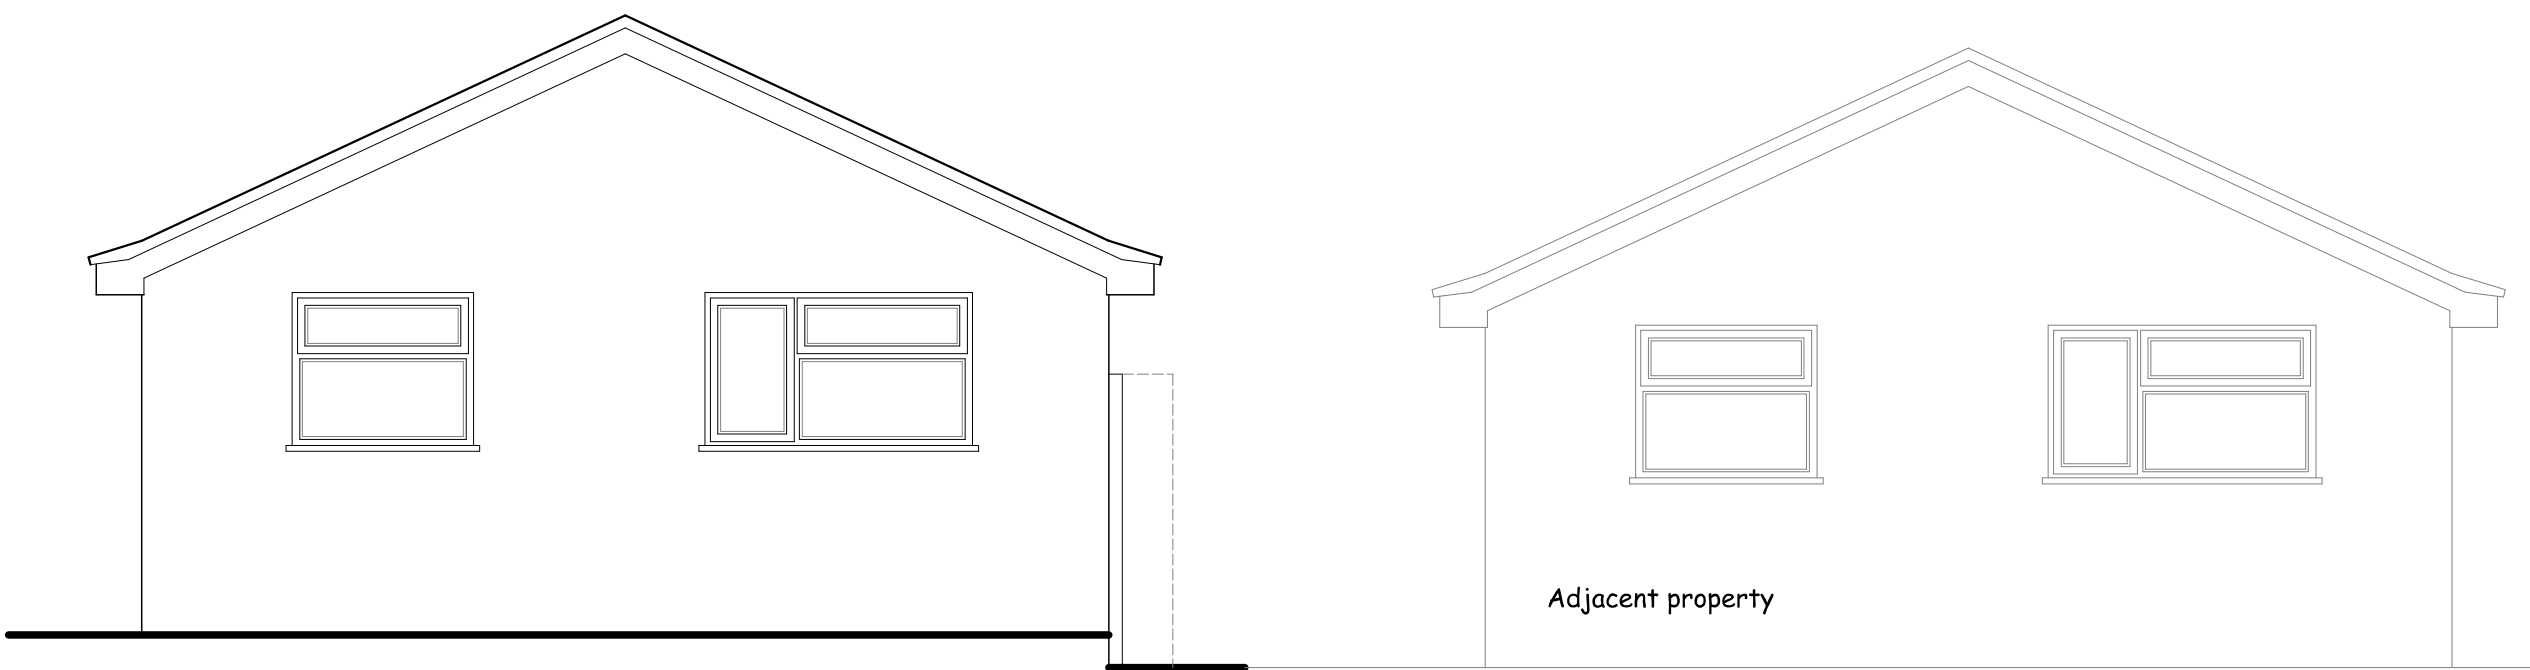

EXISTING REAR ELEVATION (North)

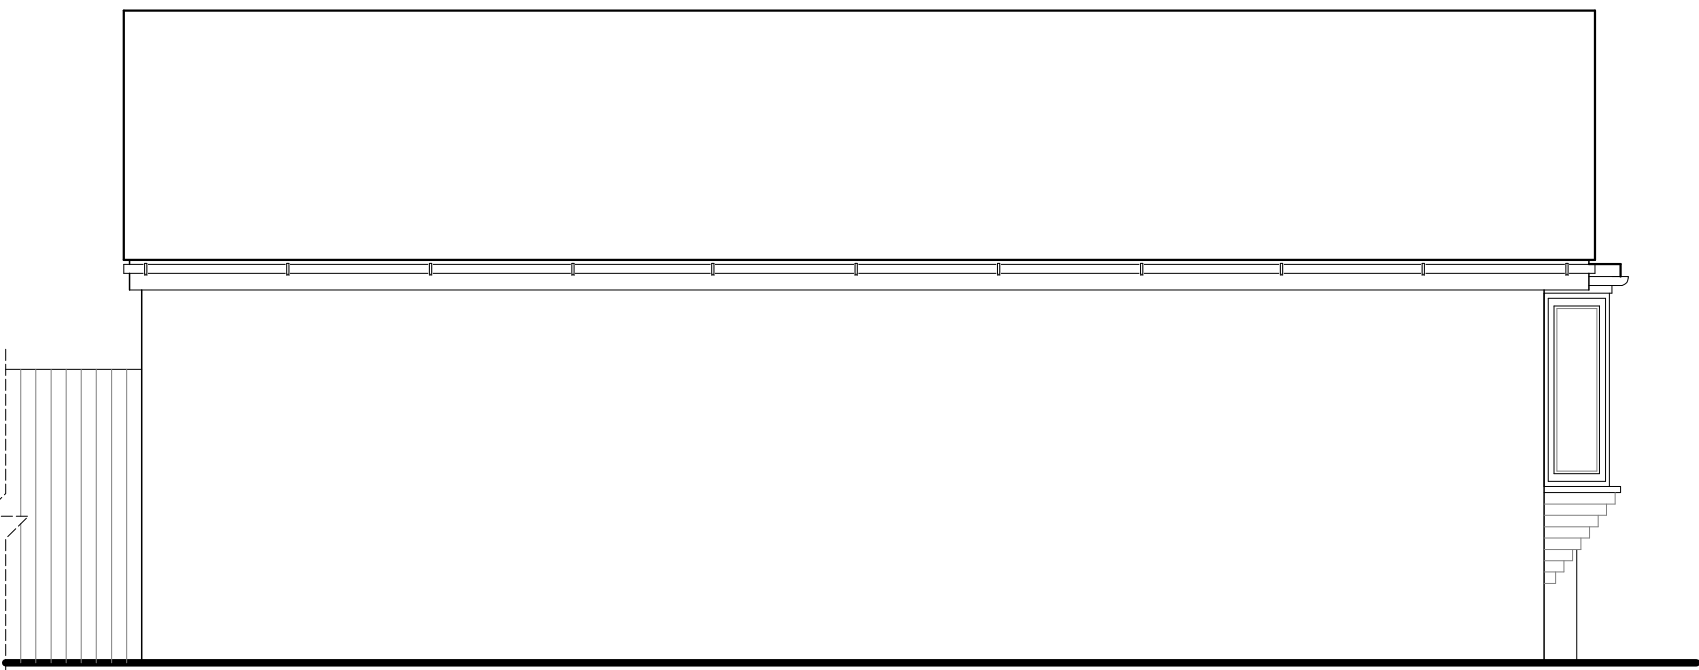

EXISTING SIDE ELEVATION (West)

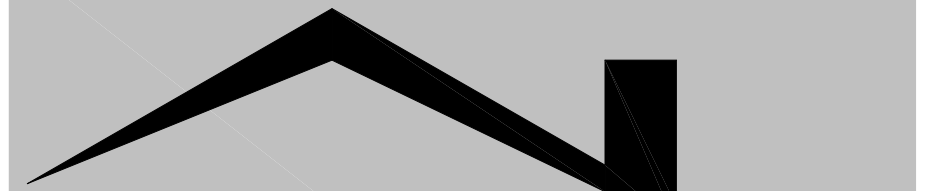

Nigel Forrester MCIOS
Building Design Services

ILETT HOUSE, SMITHY BANK, ALTON, STAFFS, ST10 4AD
TEL 01538 702164
www.nigelforrester.co.uk

CLIENT

Mrs B Critchley

PROJECT

Proposed extension & internal alterations
at
2 Nicholson Way
Leek
ST13 8TF

DRAWING NUMBER 25/704/01

Existing details

SCALES 1/50 @ A1