


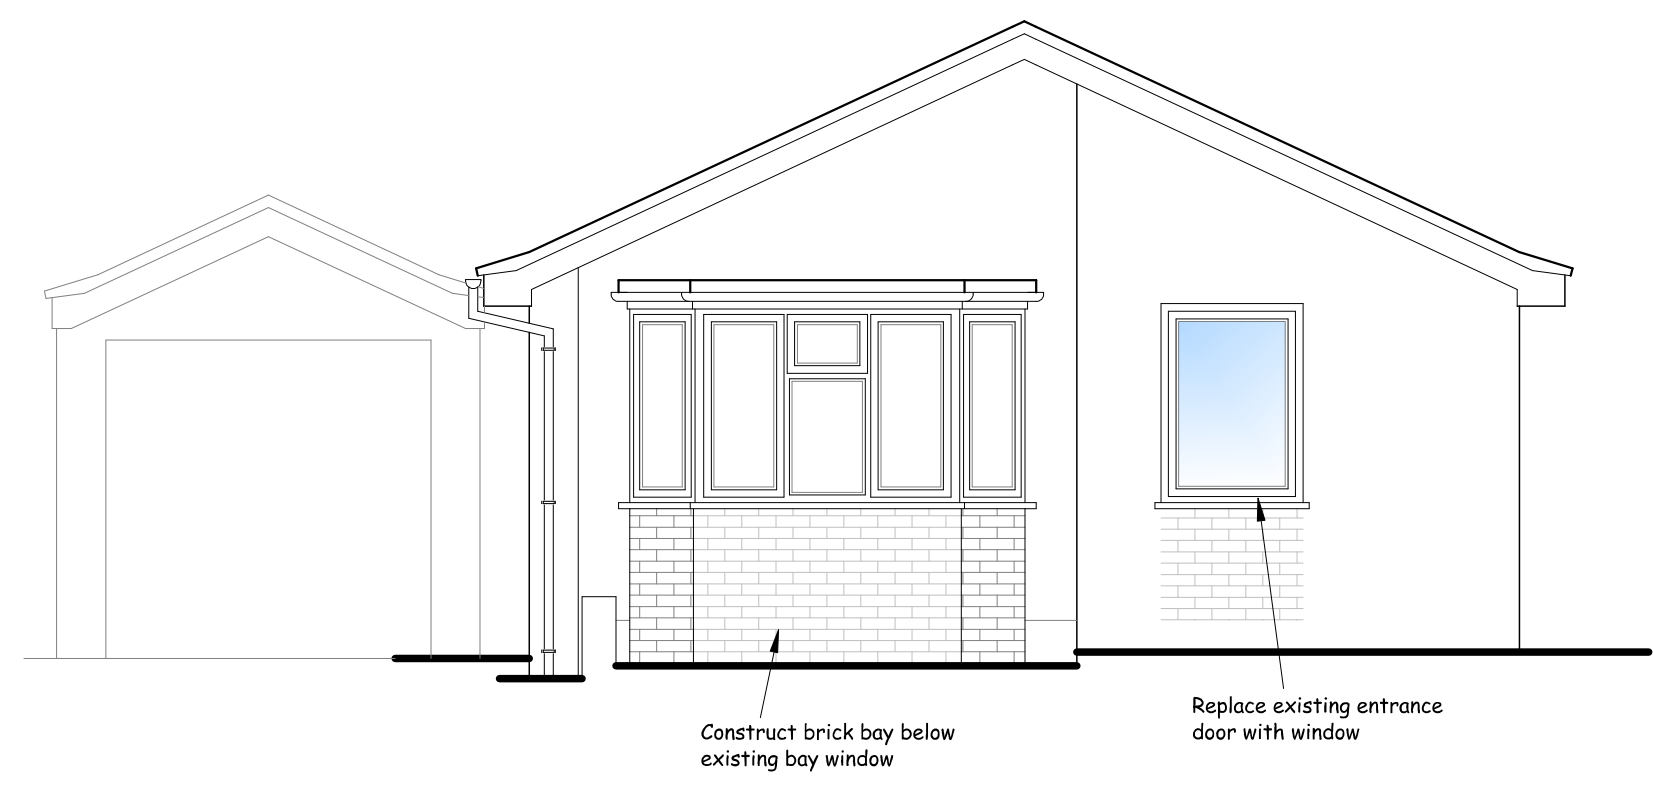


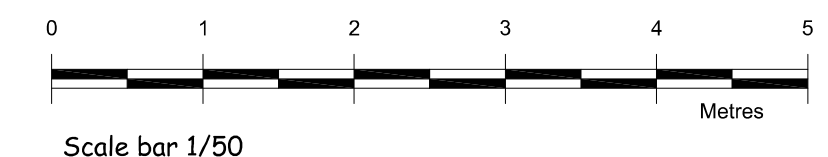


PROPOSED FRONT ELEVATION (South)

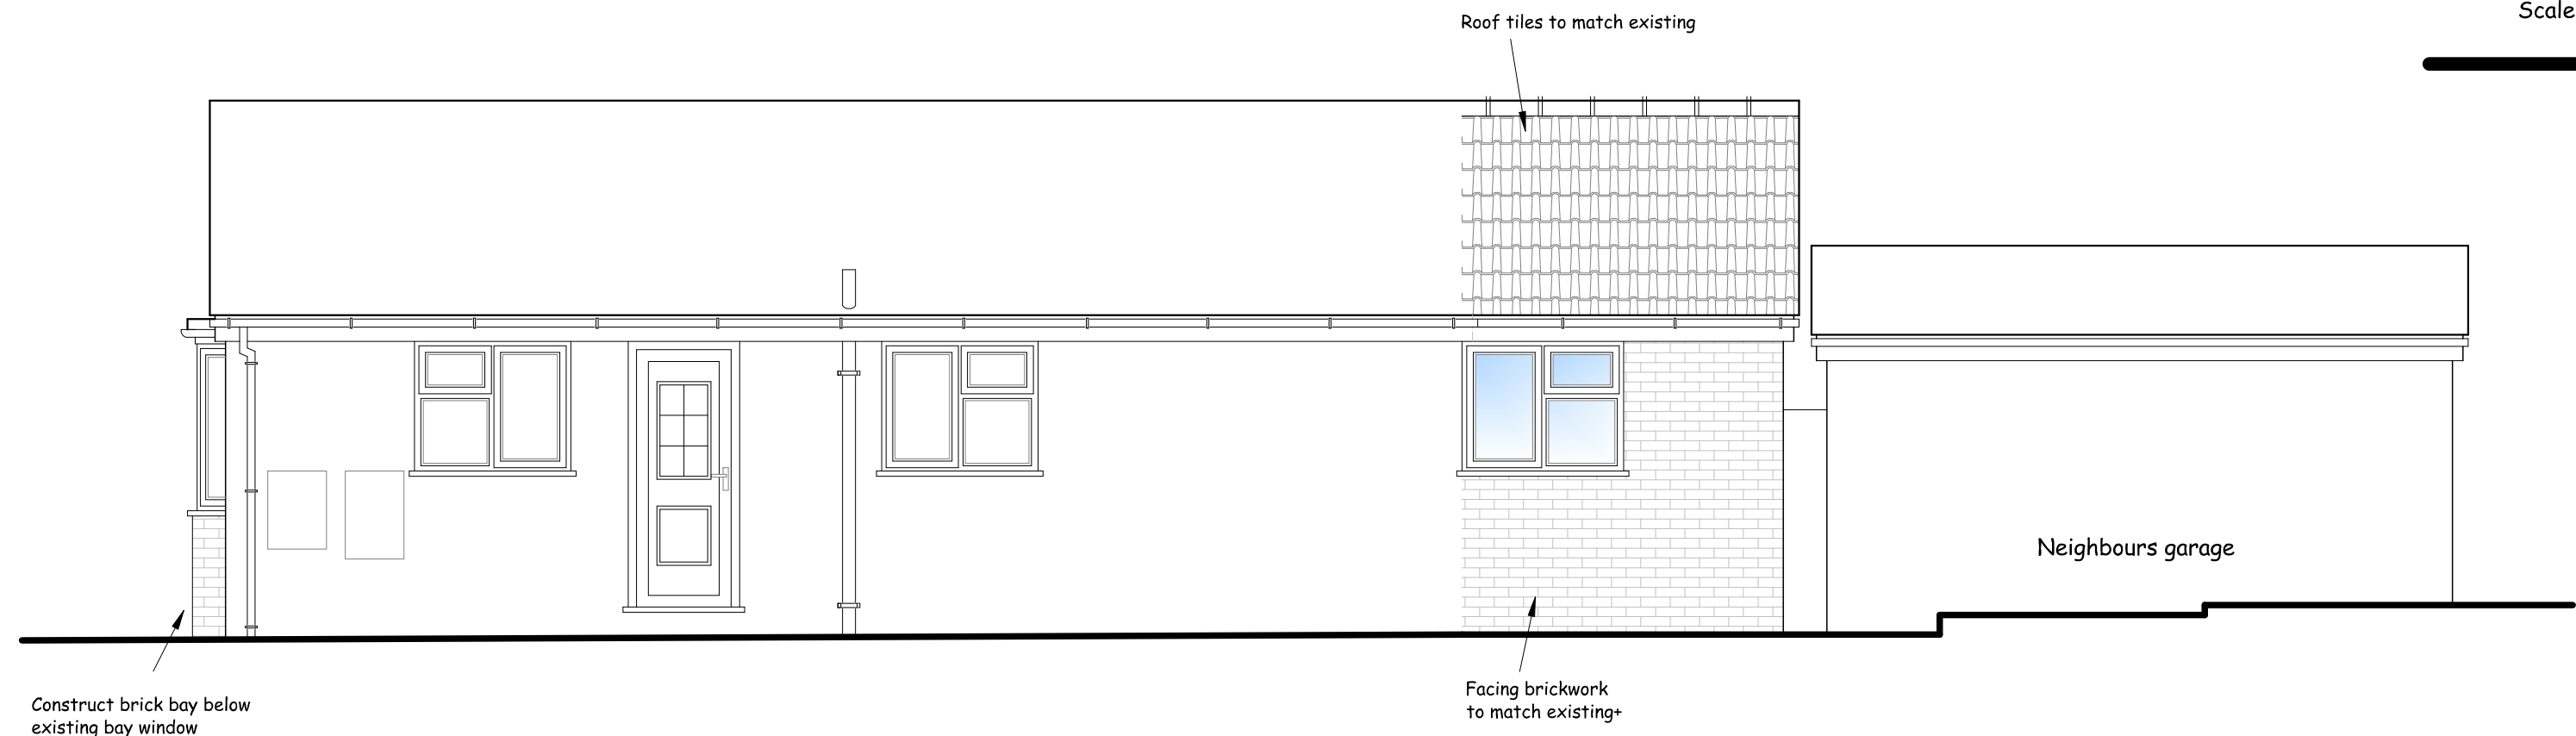


PROPOSED SIDE ELEVATION (East)

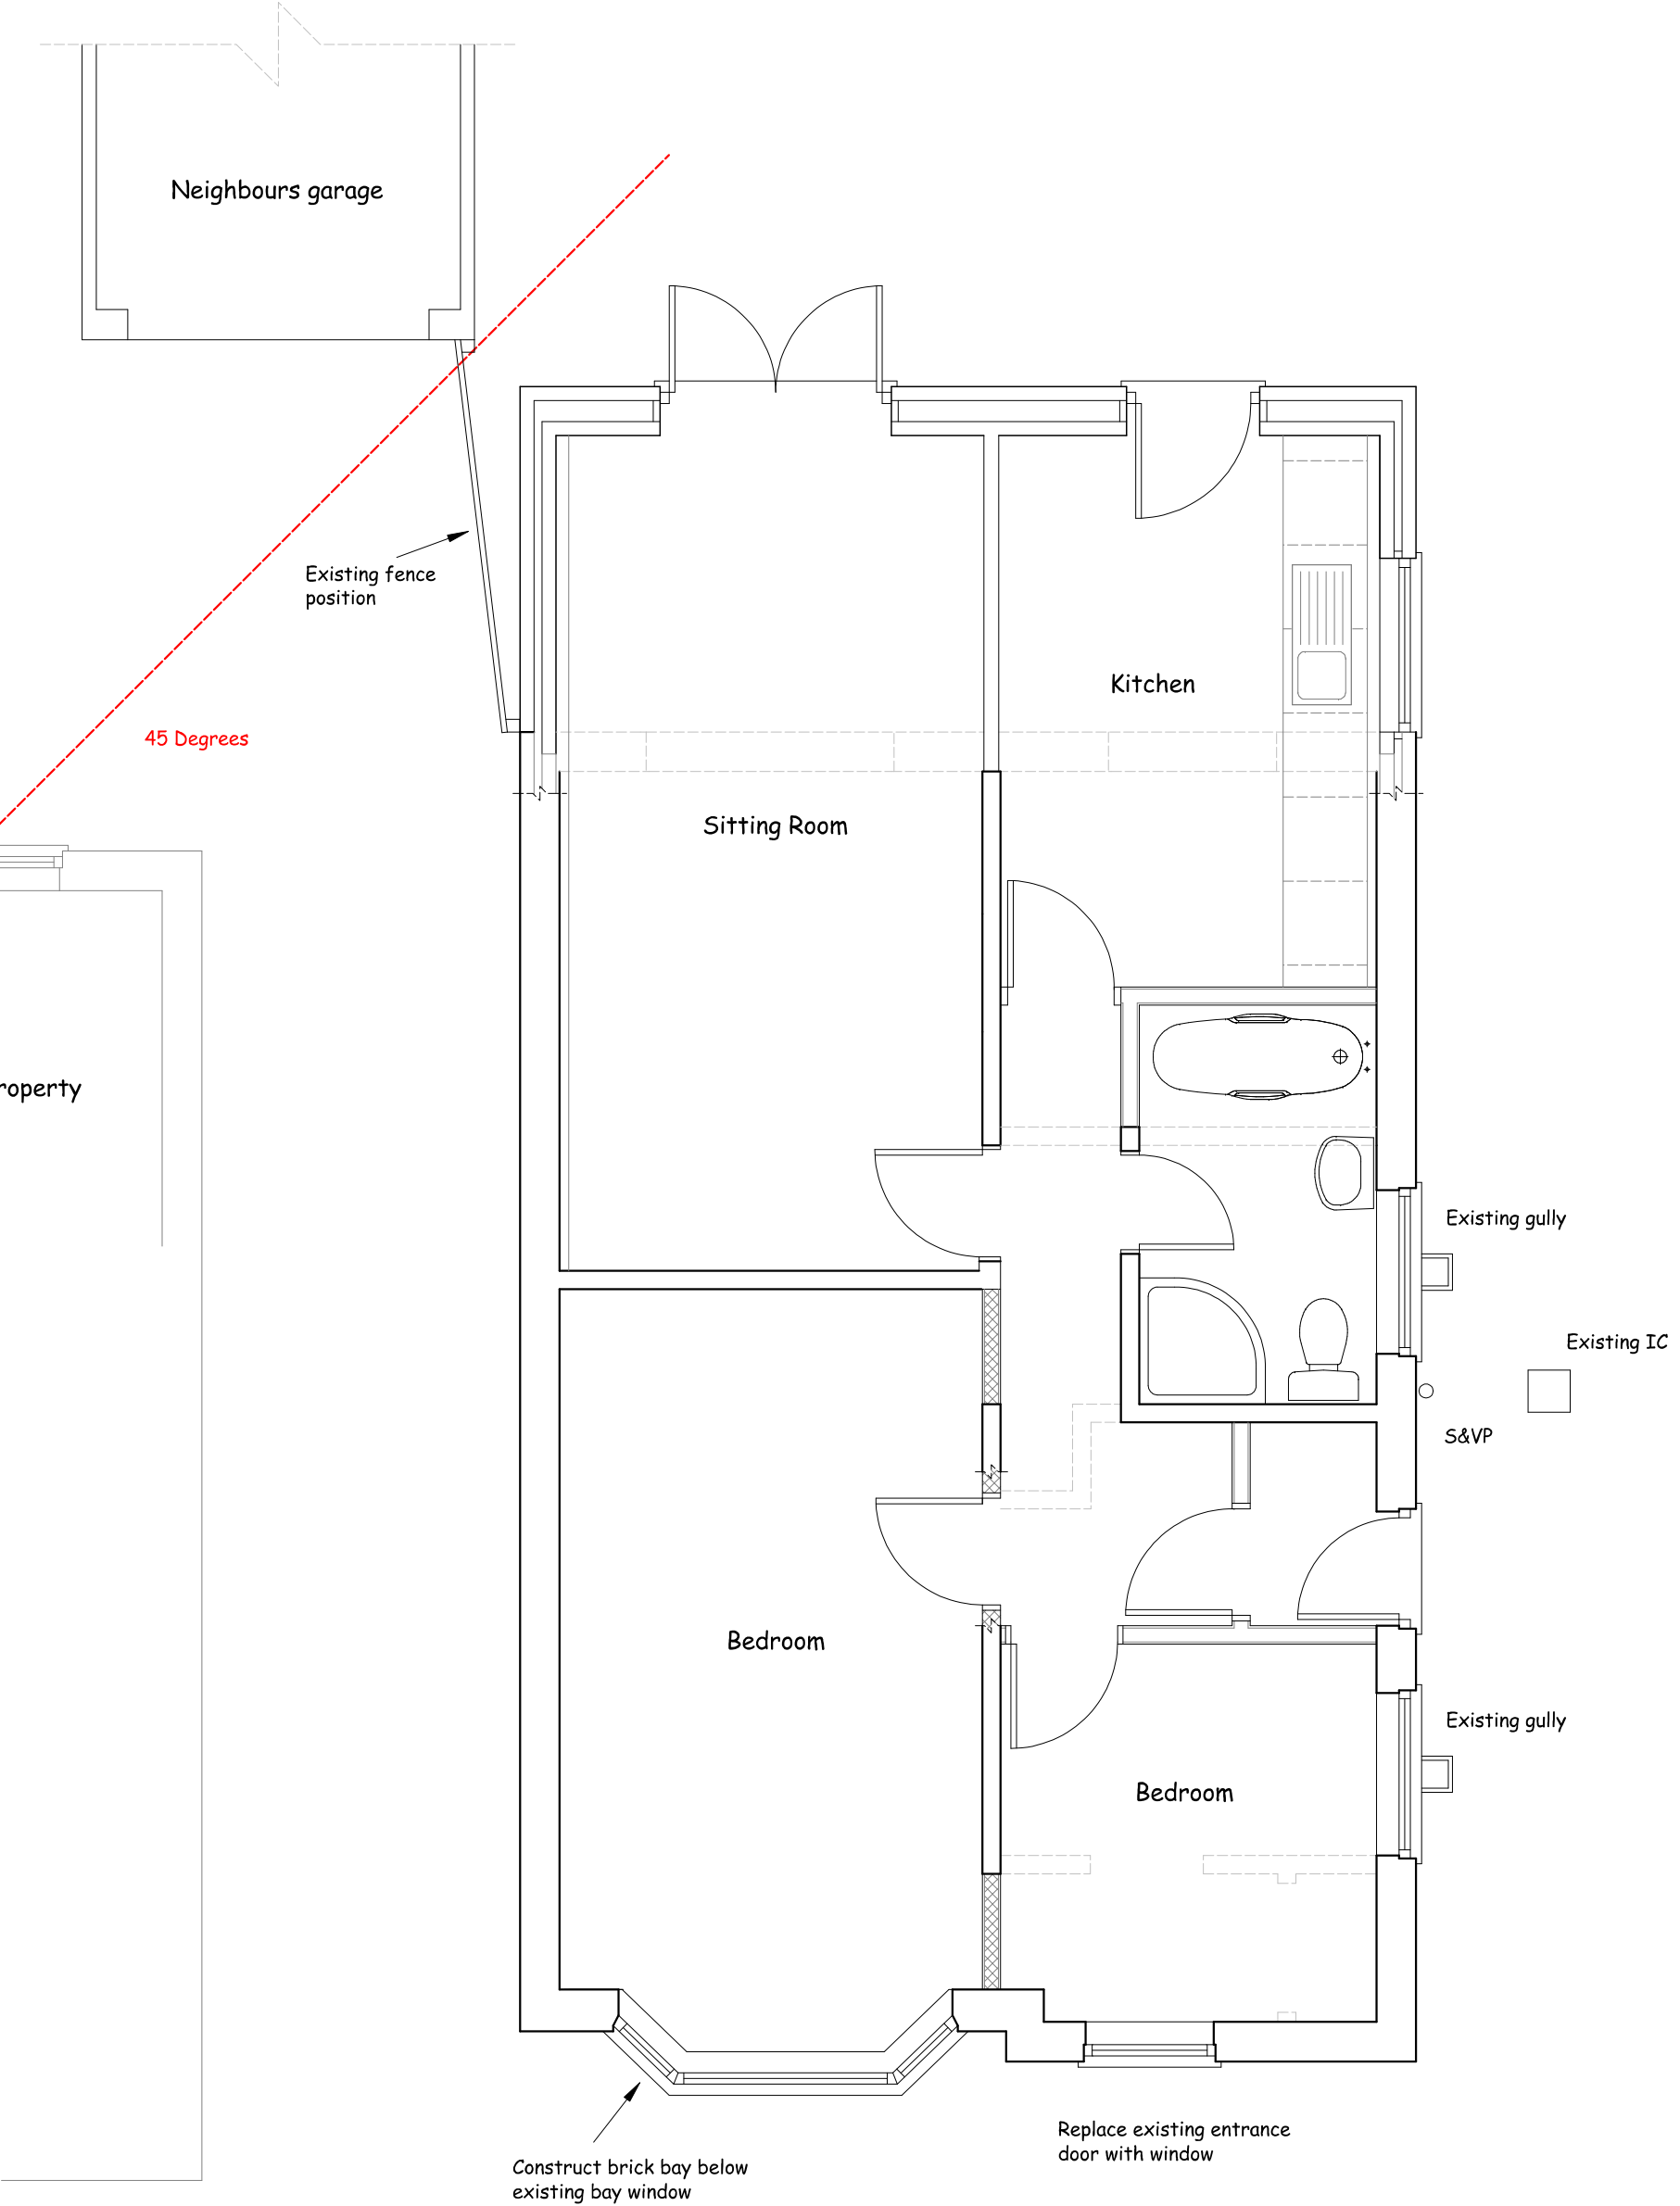

PROPOSED FLOOR PLAN

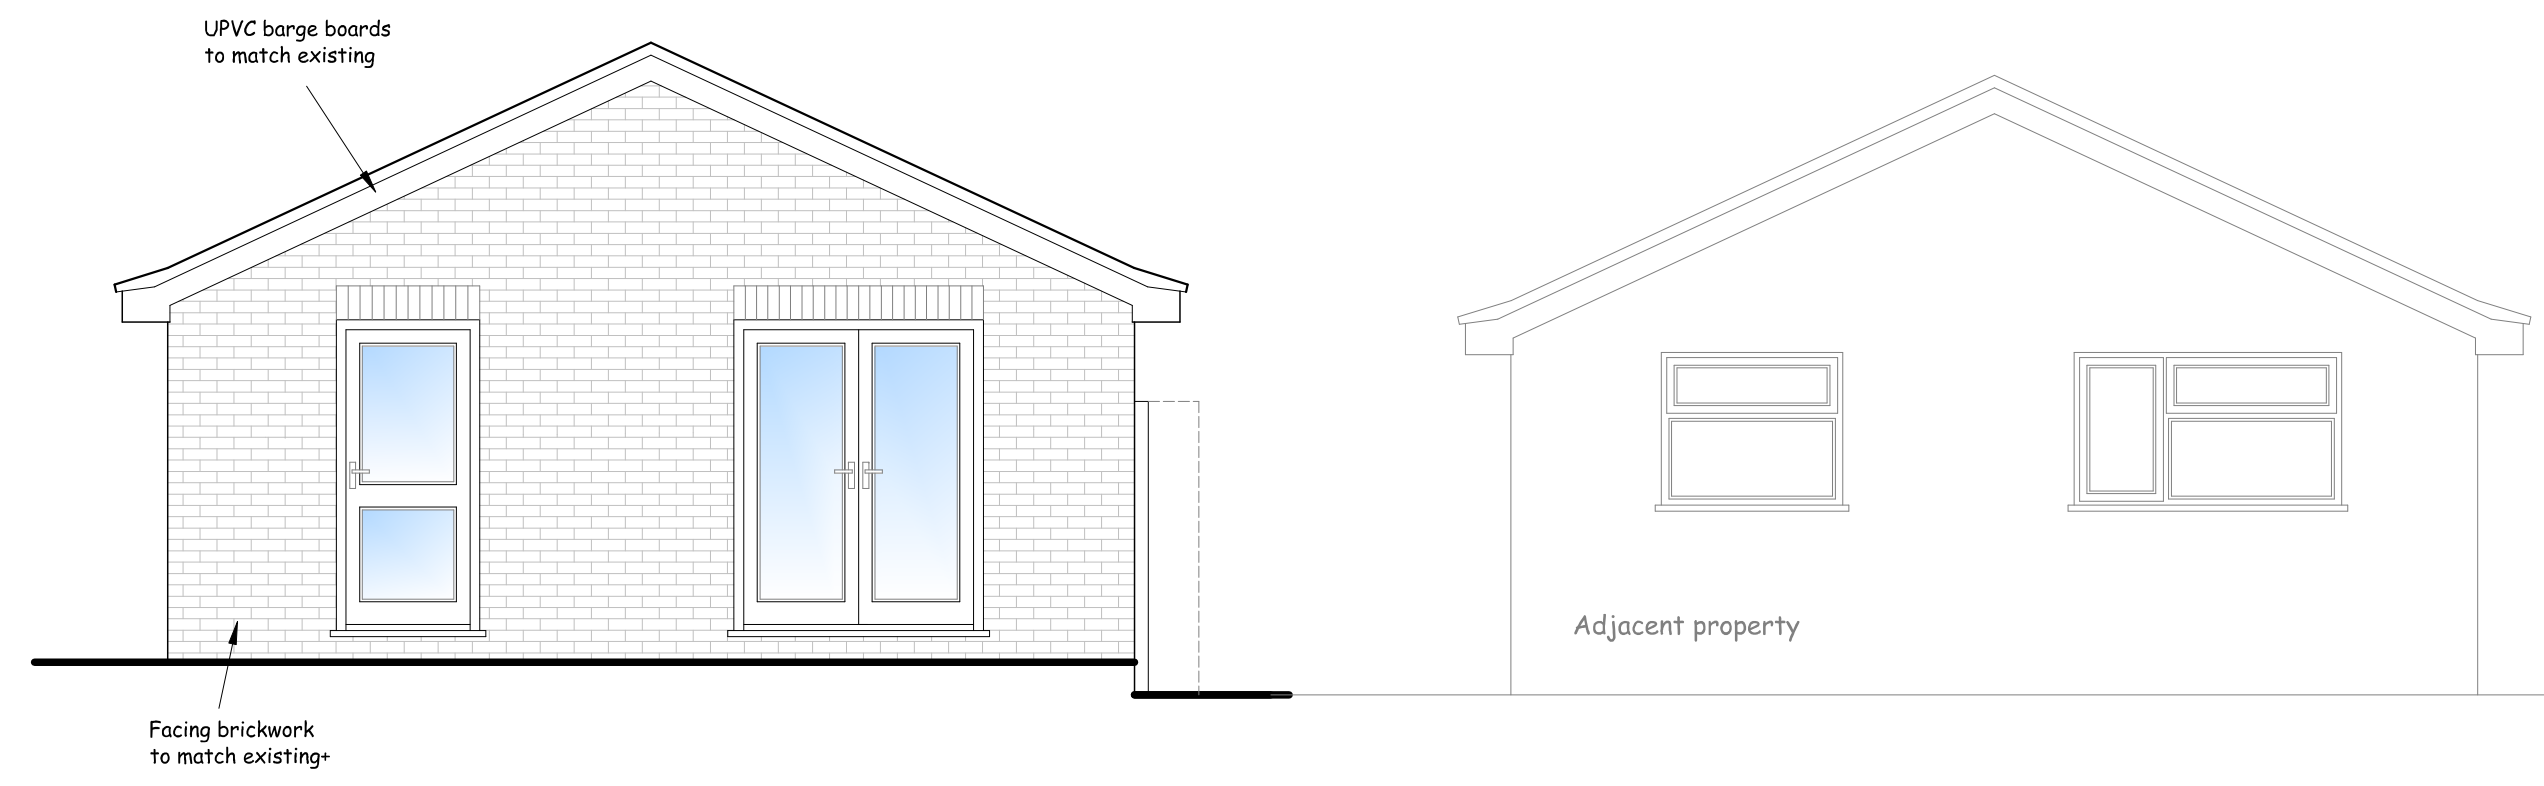

PROPOSED REAR ELEVATION (North)

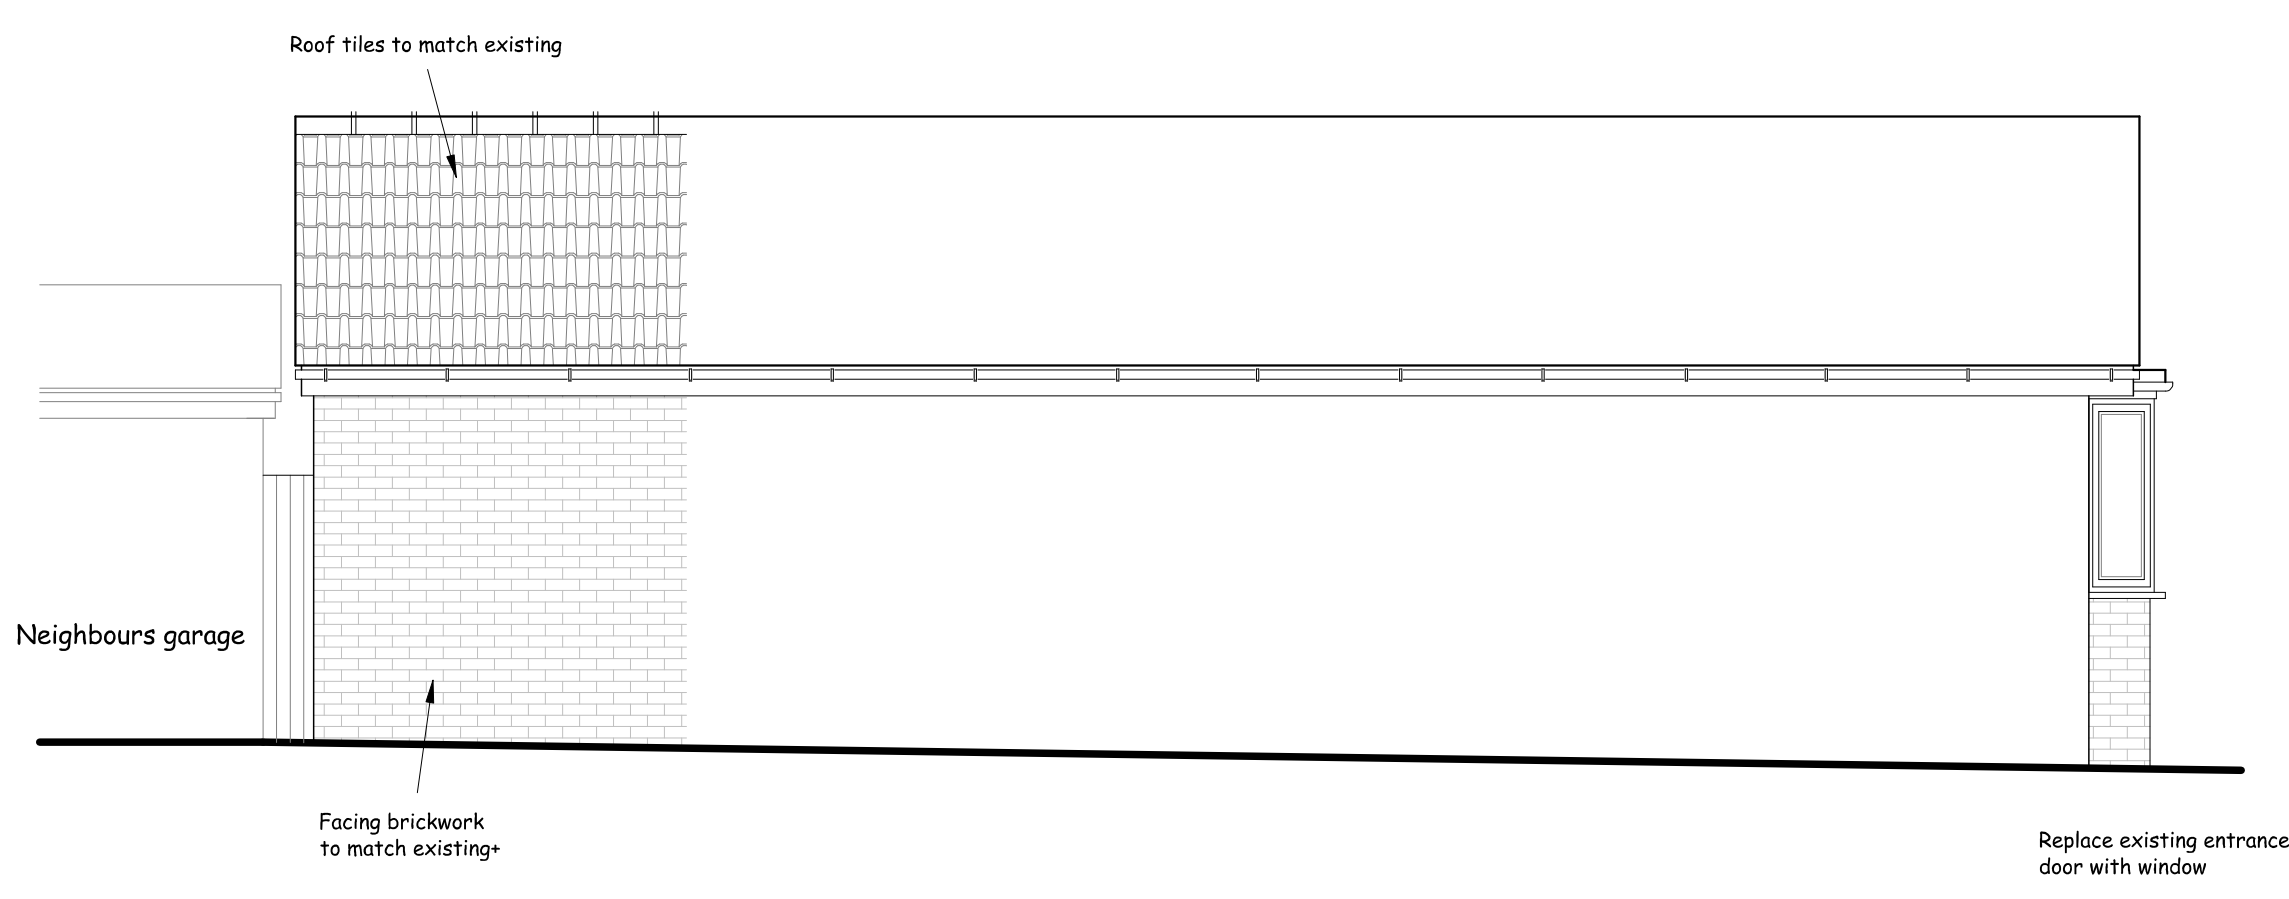

PROPOSED SIDE ELEVATION (West)

Drawing Status: Planning application

Nigel Forrester MCIOS
Building Design Services

ILETT HOUSE, SMITHY BANK, ALTON, STAFFS, ST10 4AD
TEL 01538 702164
www.nigelforrester.co.uk

CLIENT
Mrs B Critchley

PROJECT
Proposed extension & internal alterations
at
2 Nicholson Way
Leek
ST13 8TF

DRAWING NUMBER 25/704/02
Proposed details
SCALES 1/50 @ A1