



Copyright of this drawing is vested in the Architect and it must not be copied or reproduced without consent. All contractors must verify the site and be responsible for taking and checking all dimensions relative to their work. Hewitt&Carr Architects Ltd is not responsible for any mistakes or omissions. THE ARCHITECT'S DRAWINGS ARE NOT TO BE USED FOR ANY OTHER PURPOSES WITHOUT THE ARCHITECT'S WRITTEN CONSENT. ALL DIMENSIONS ARE TO FACE UNLESS OTHERWISE SPECIFIED. DIMENSIONS TO FACE ARE TO BE USED TO CLARIFY DIMENSIONS WITH THE ARCHITECT PRIOR TO COMMENCEMENT.


Rev	Down	Comments	Date
-----	------	----------	------

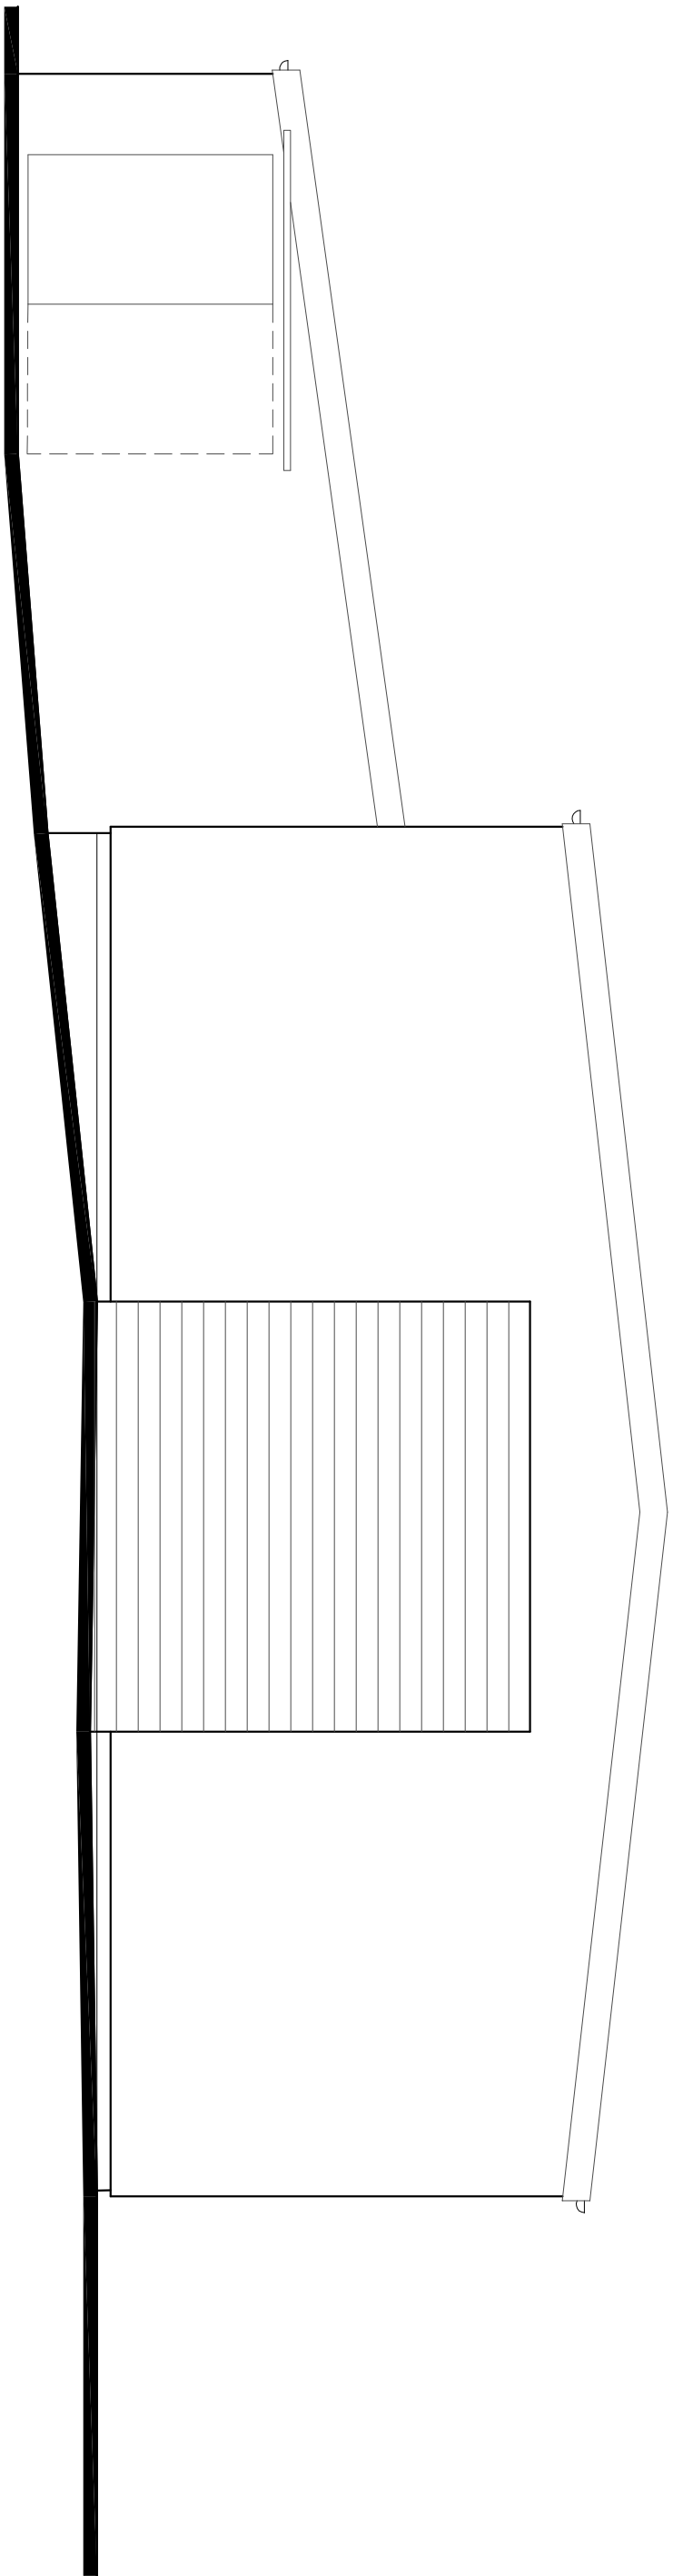


FRONT ELEVATION 1:50

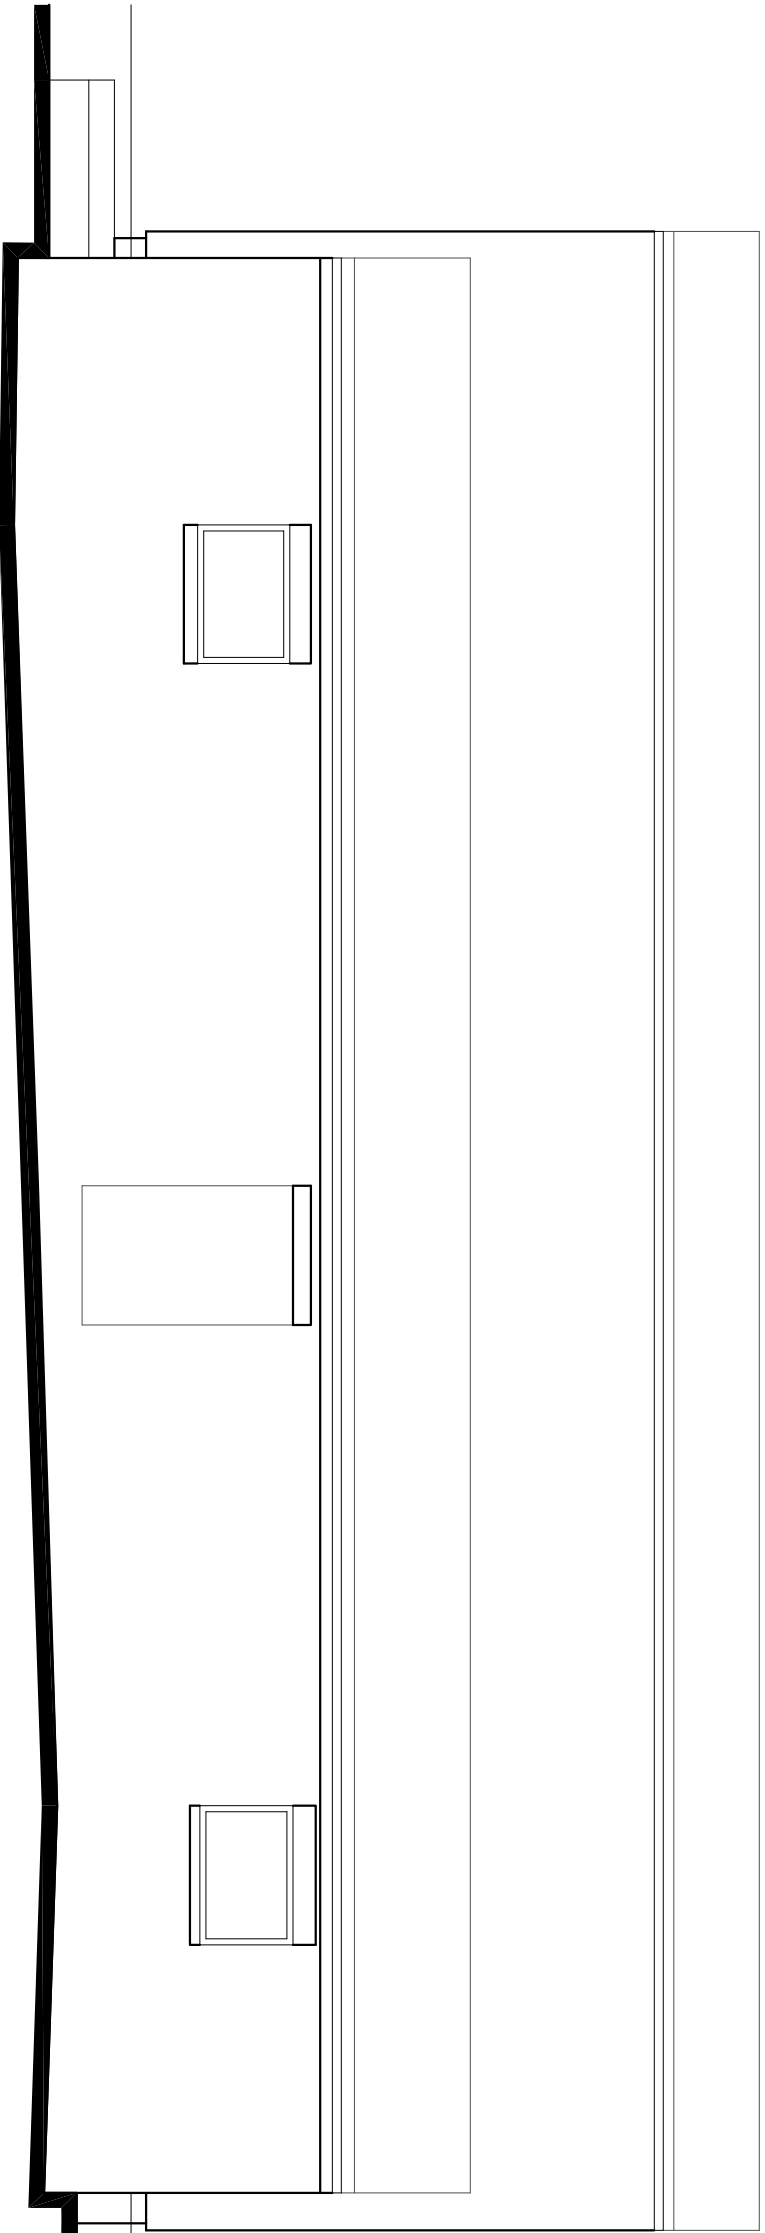


SIDE ELEVATION 1:50

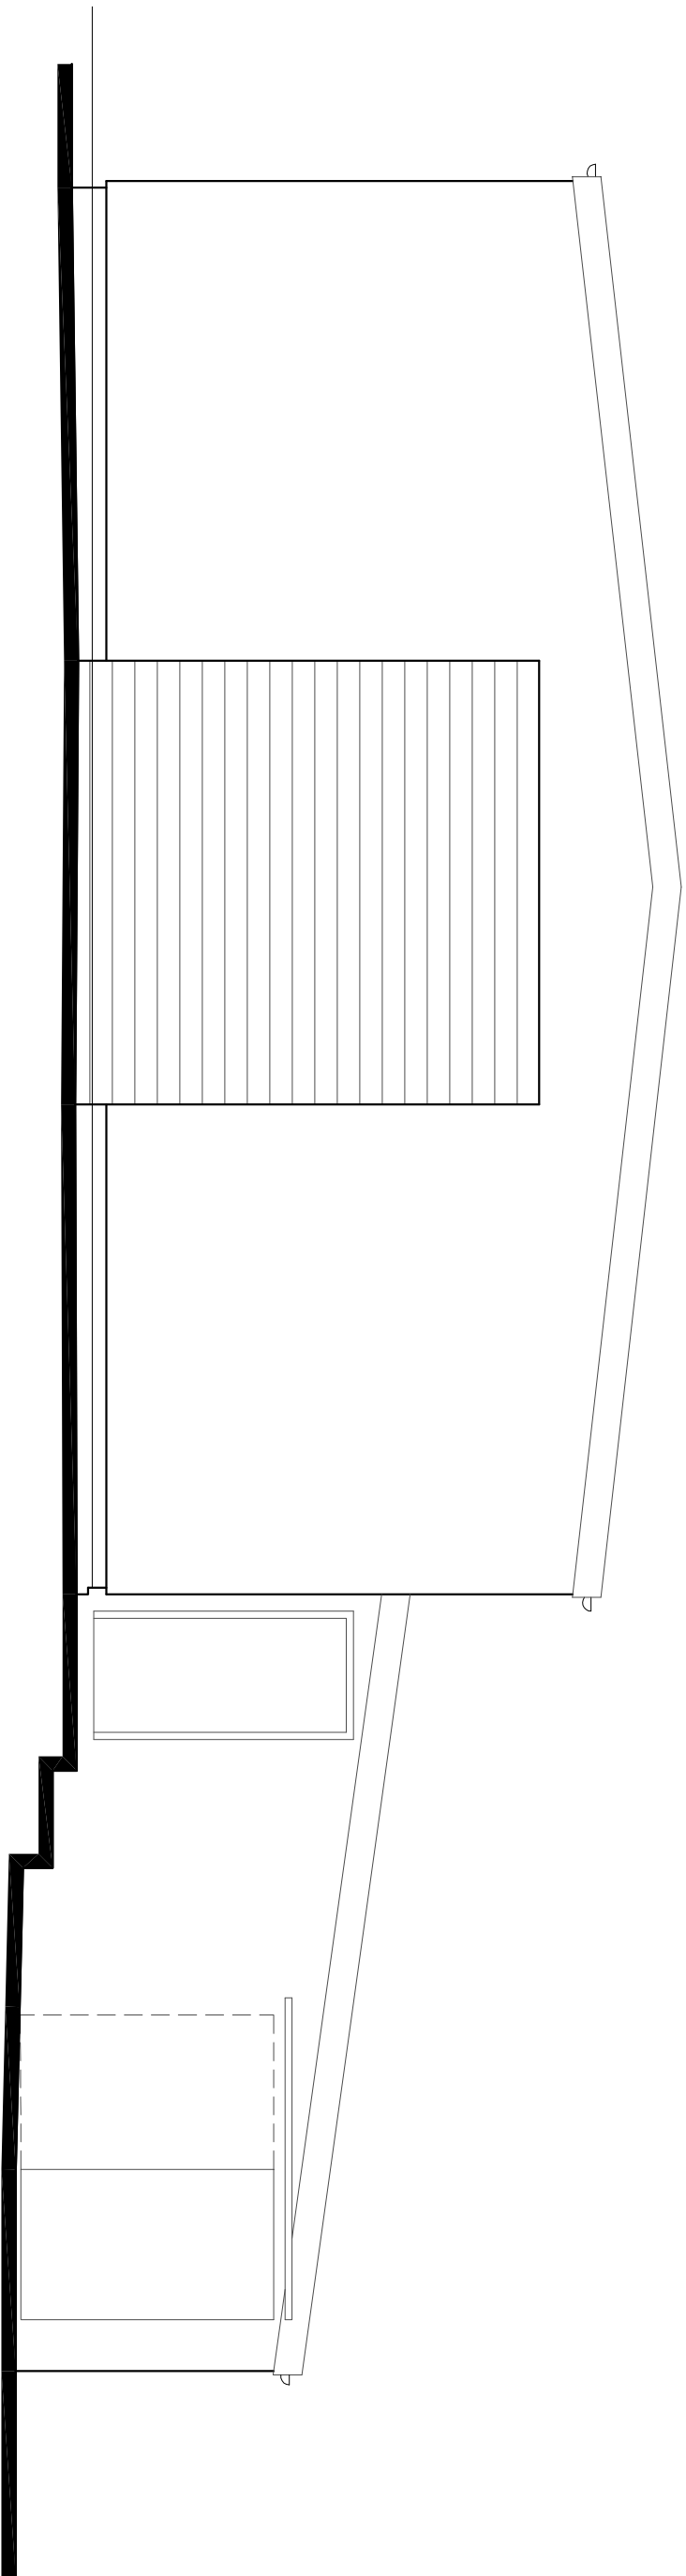


REAR ELEVATION 1:50

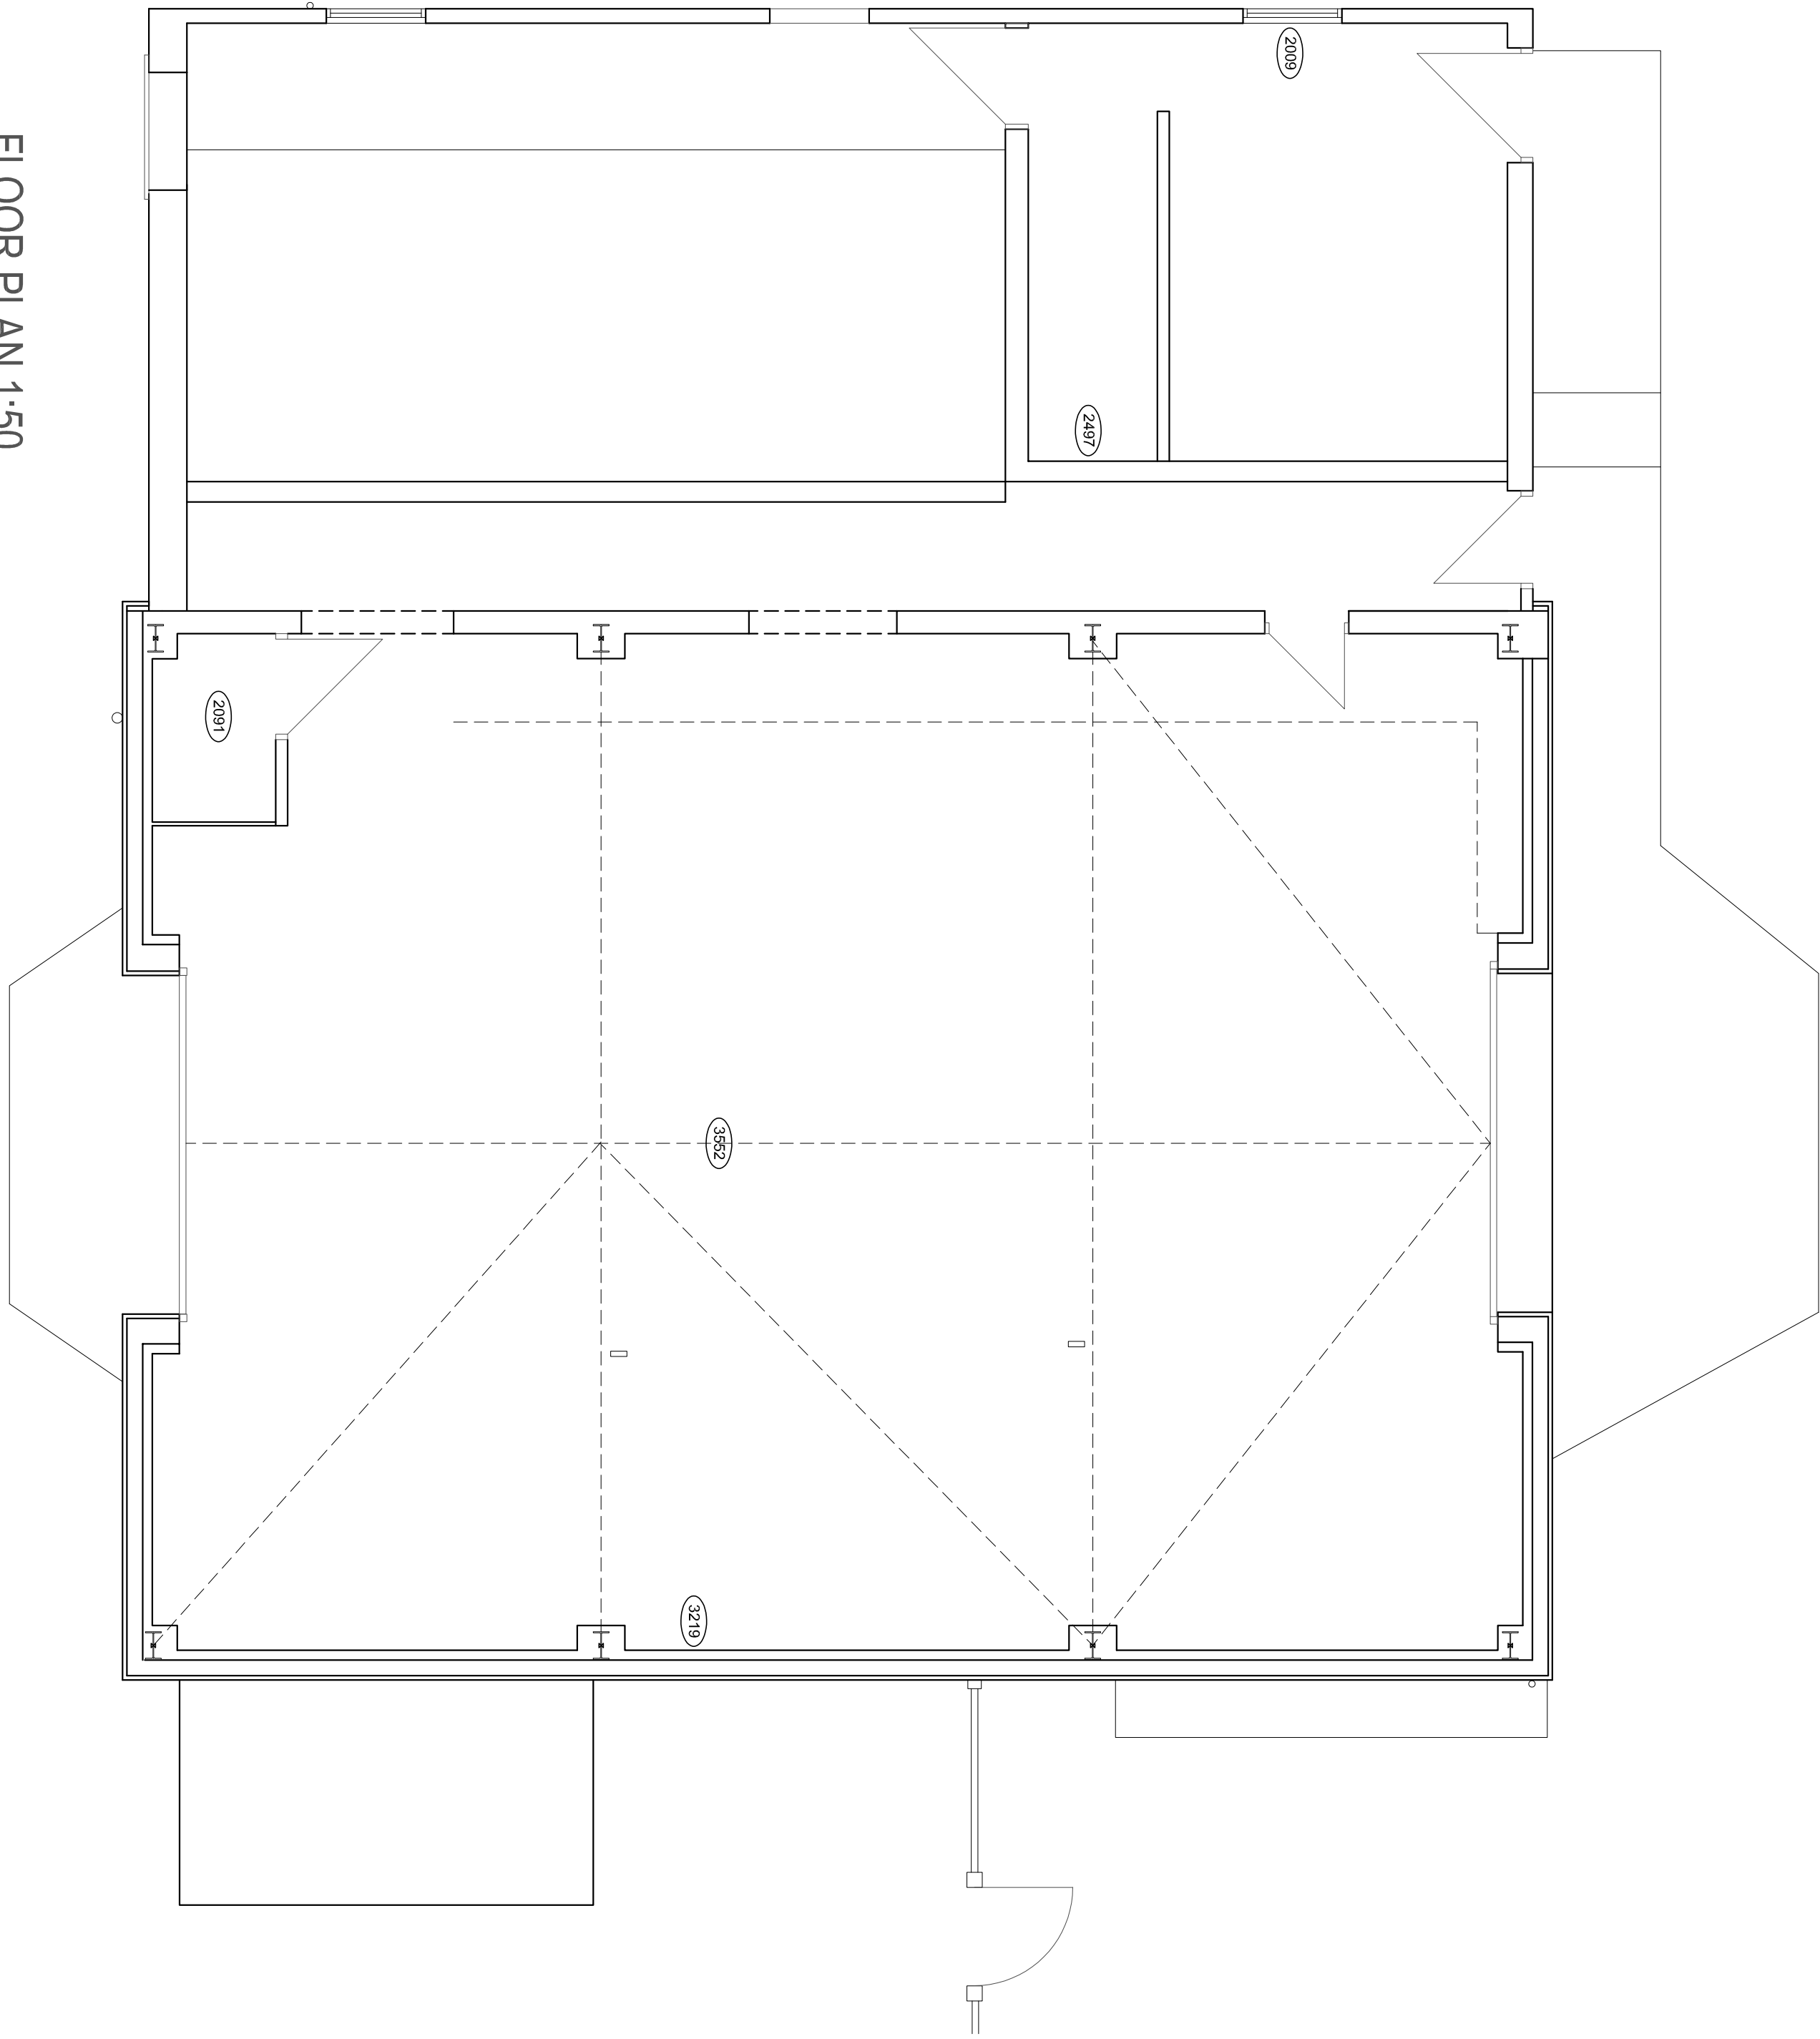

FLOOR PLAN 1:50

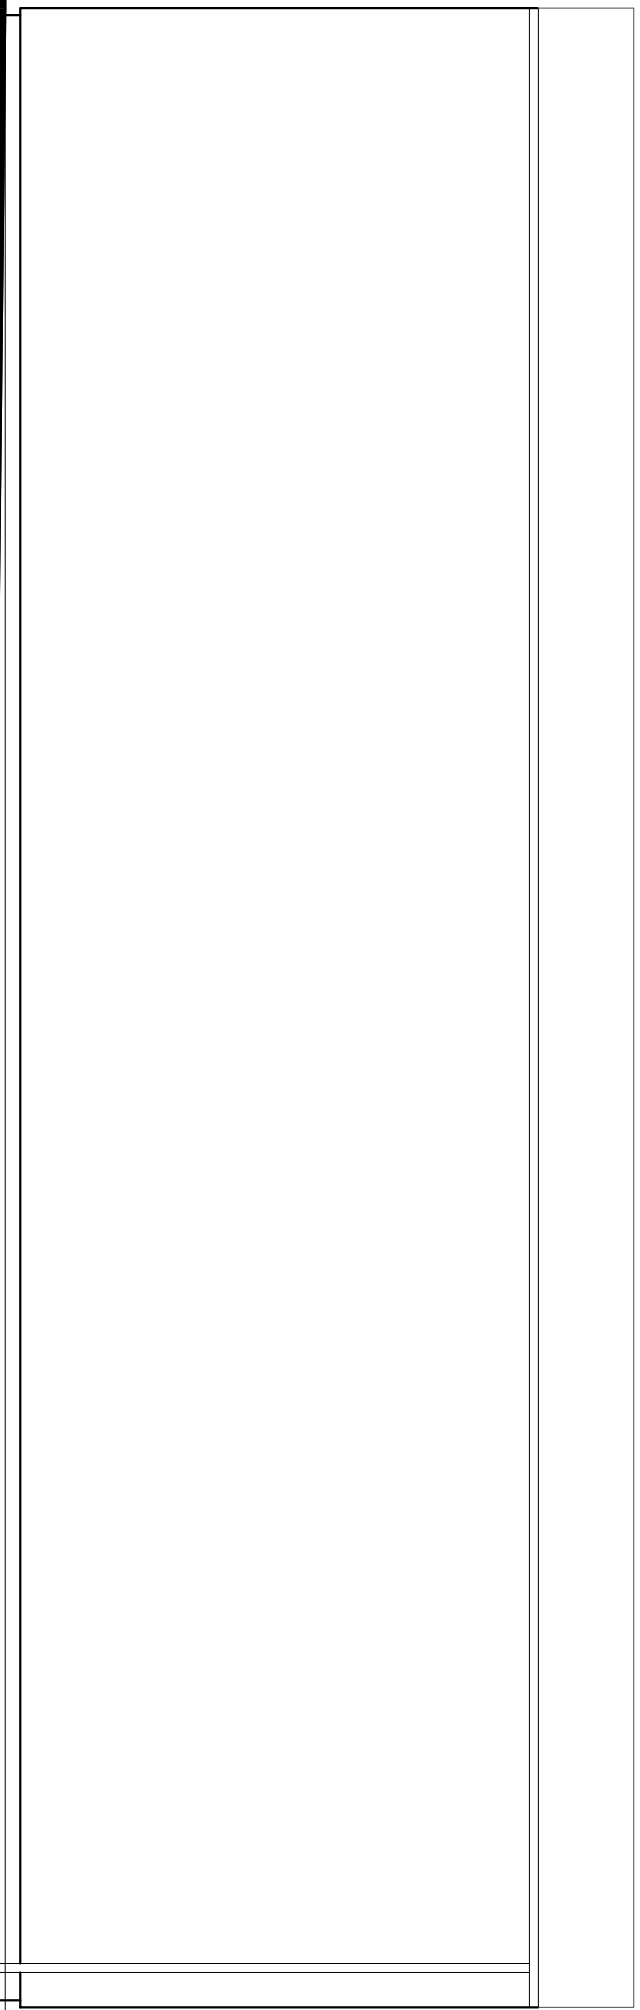

SIDE ELEVATION 1:50

 

Hewitt&Carr Architects
A. Design House | 17-19 Leek Road | Cheddale | ST10 1JE
T. 01537 254889
E. enquiries@hccarchitects.co.uk
W. www.hccarchitects.co.uk

Client
MR & MRS NOLAN

Project
PROPOSED CHANGE OF USE INTO STABLES
AT NEW HILL FARM TICKHILL LANE
DILHORNE ST10 2PL

Title
PLANS AND ELEVATIONS AS EXISTING

Drawn
SURVEY

Scale 8/A1 AS NOTED

Project No. Drawing No.
01424-AL(0)01

SURVEY