



This drawing is the copyright of Forefront Development Consulting Ltd and should not be reproduced without our written consent.


The contractor is to check dimensions and levels on site prior to the commencement of works. Any discrepancies are to be reported immediately.

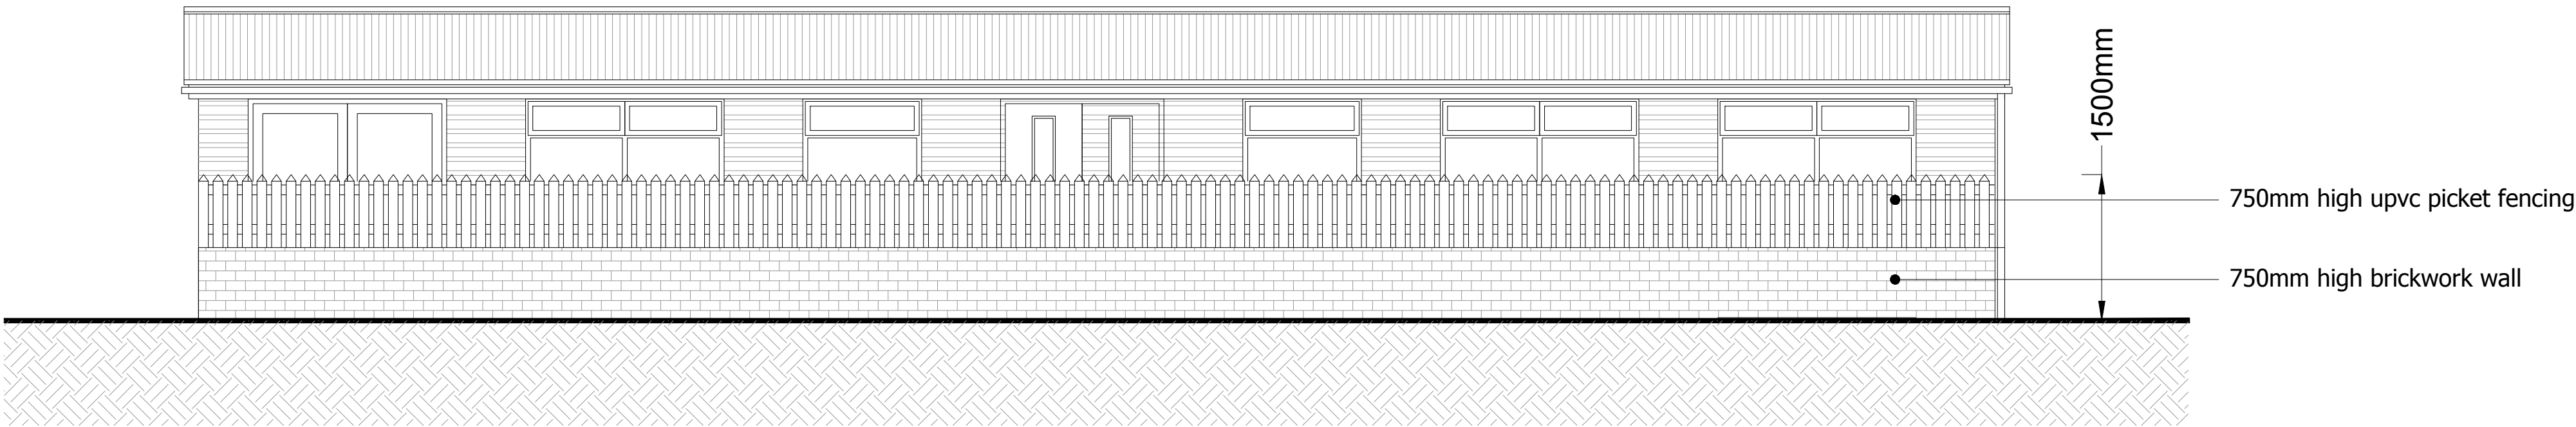


PROPOSED BOUNDARY TREATMENT

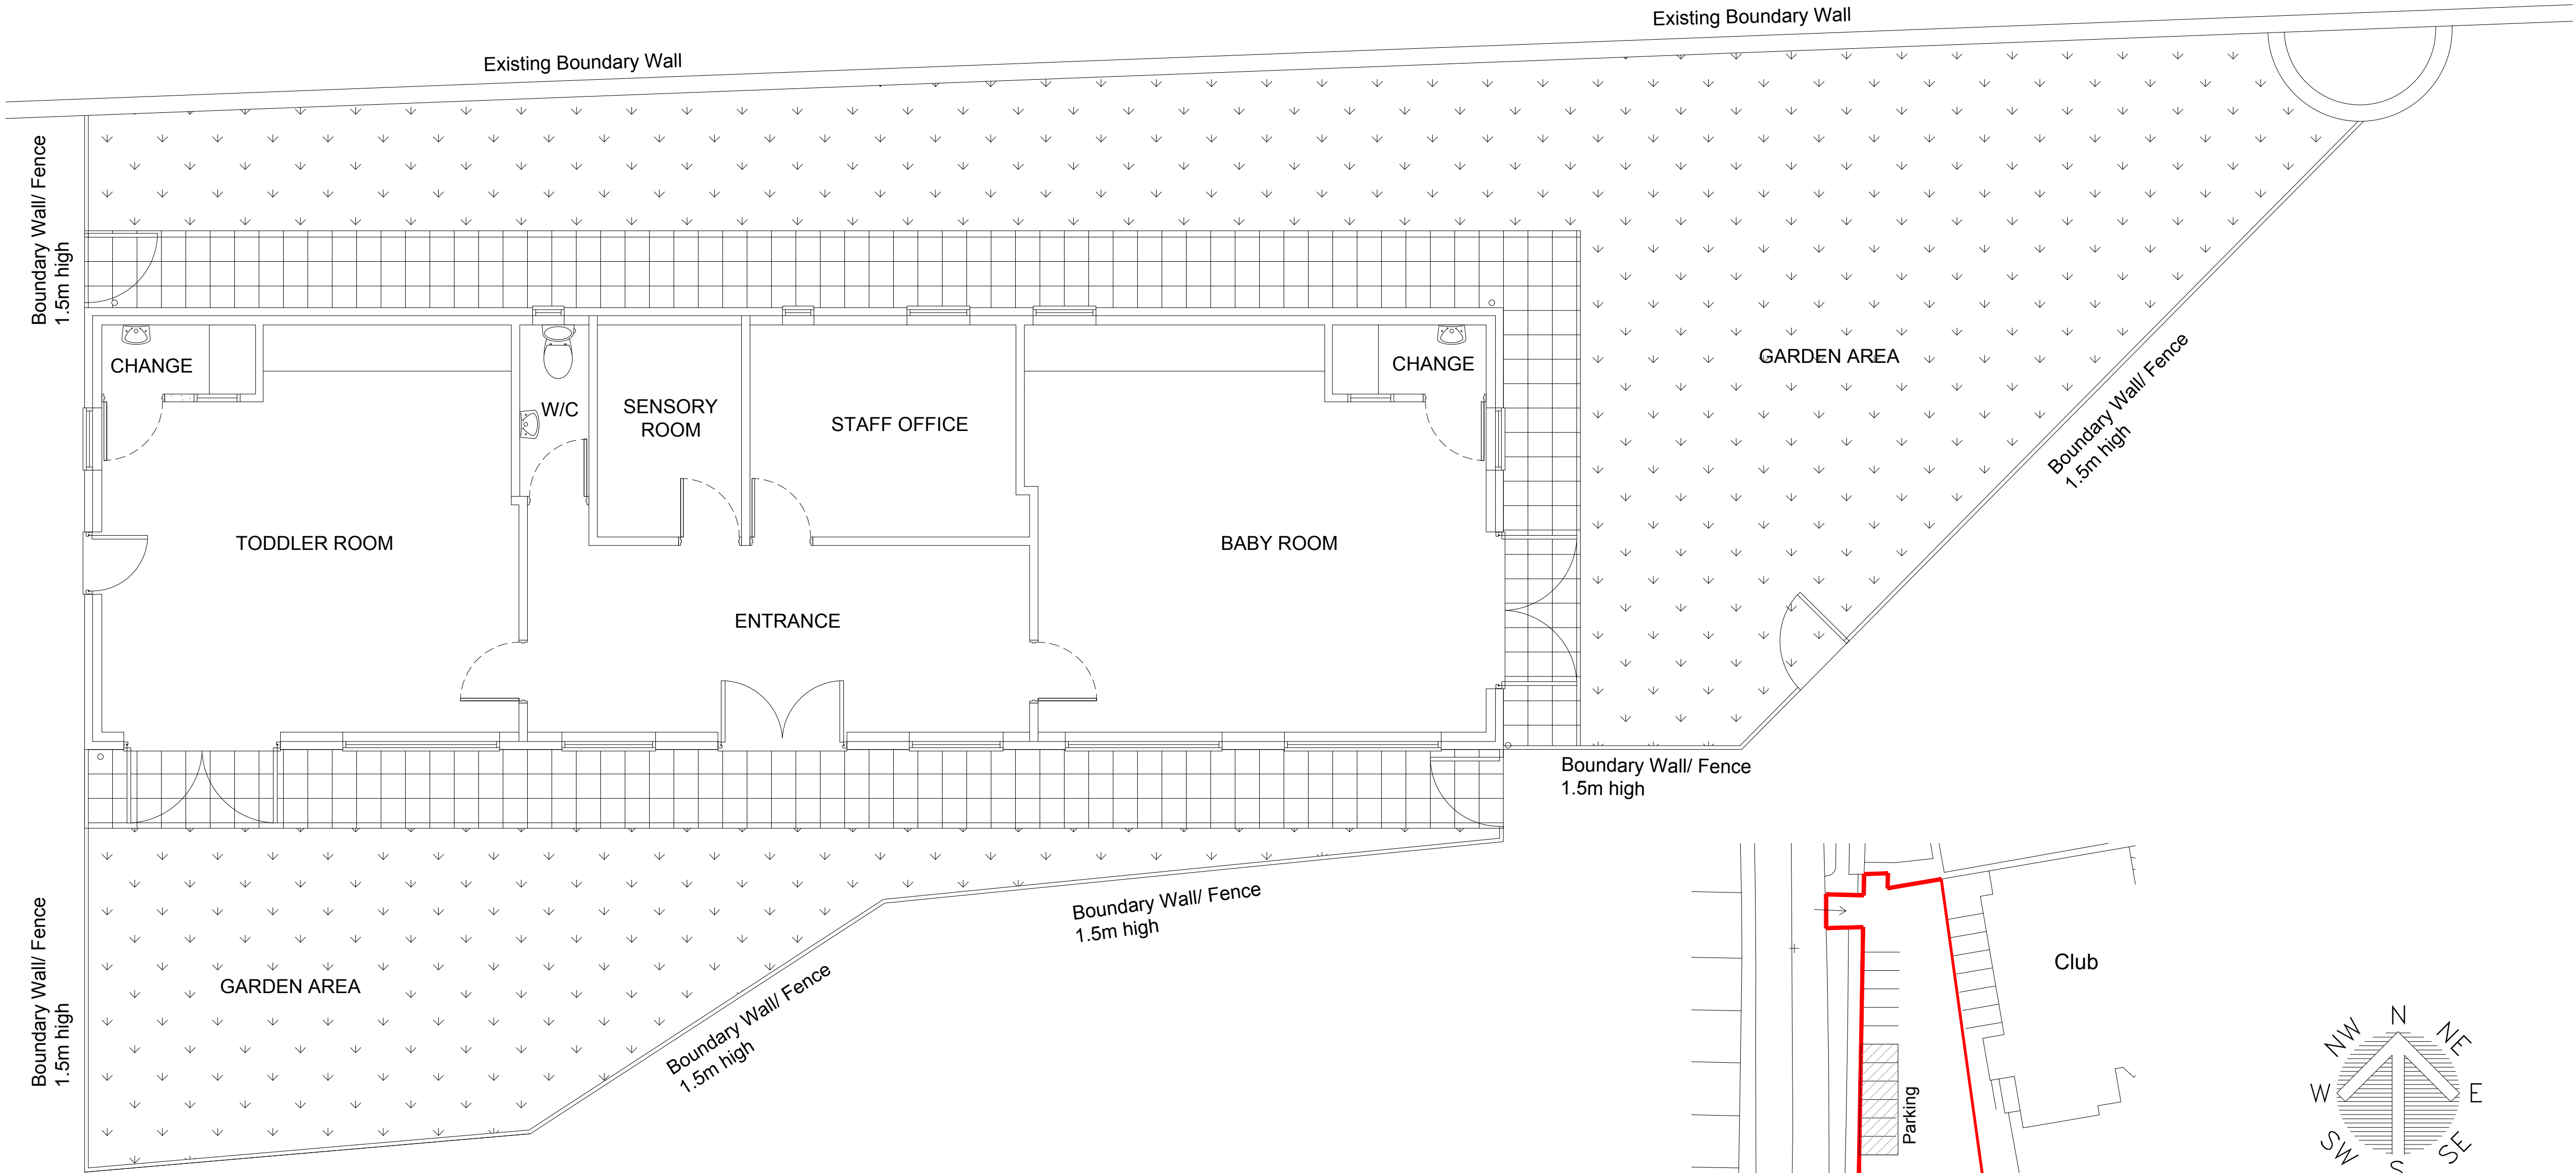

PROPOSED FLOOR PLAN

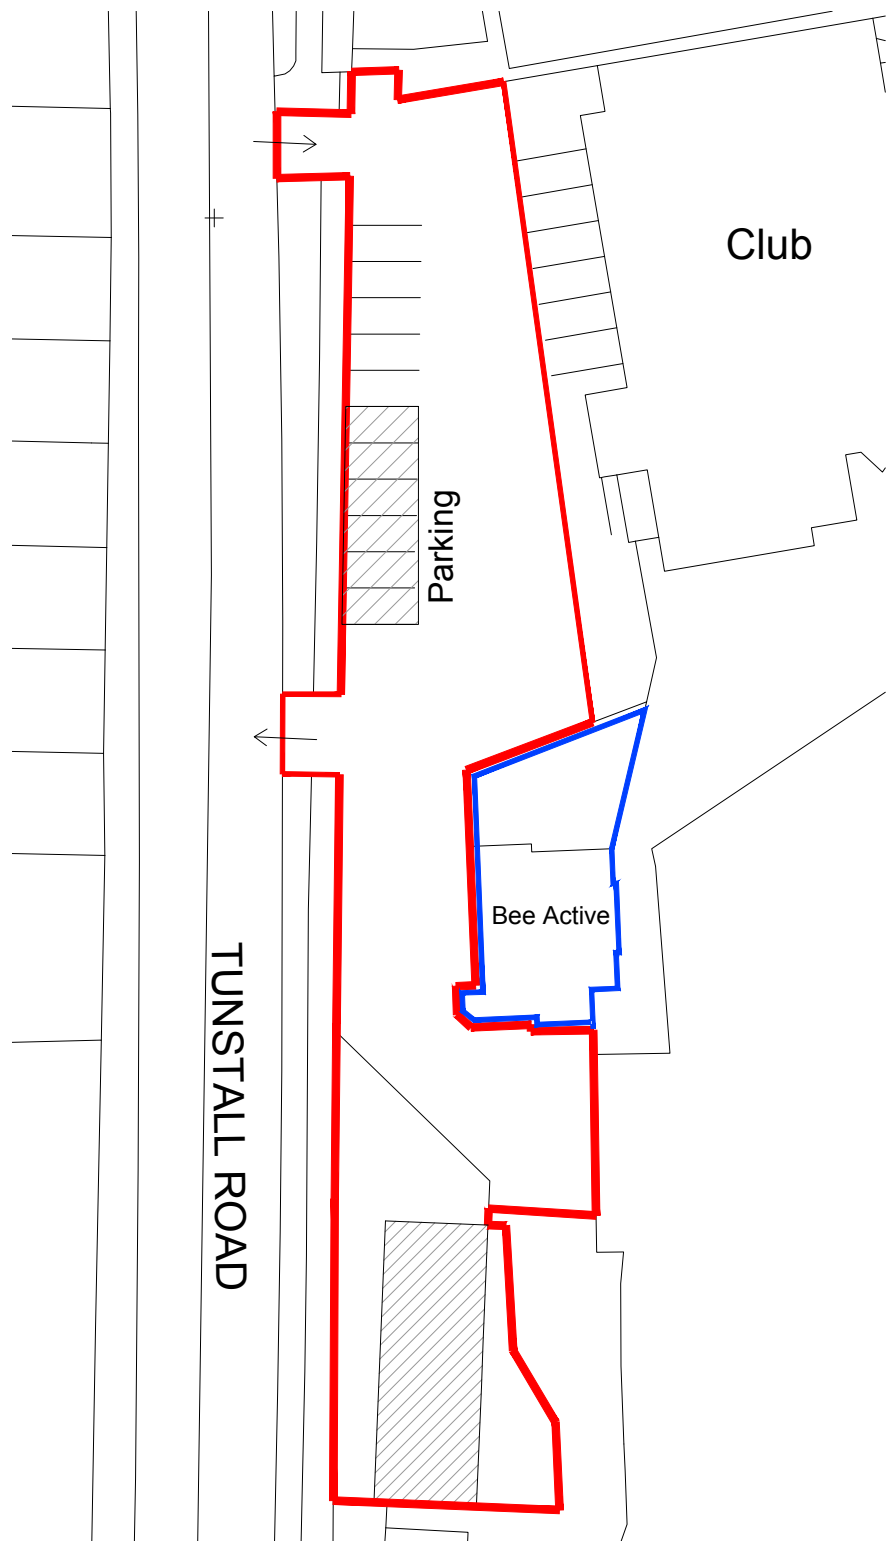

PROPOSED BLOCK PLAN - 1:500

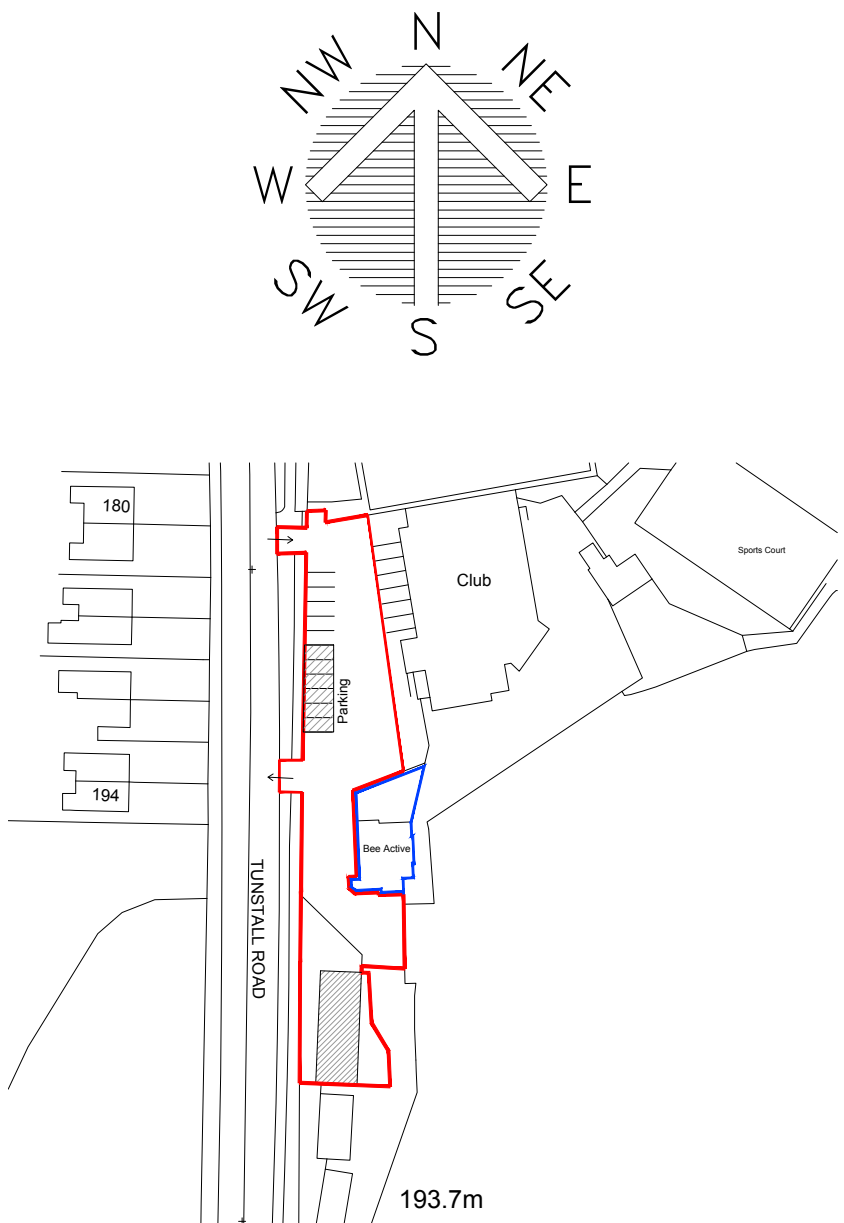

PROPOSED LOCATION PLAN - 1:1250



FOREFRONT
DEVELOPMENT CONSULTING

4 Ridge House, Ridge House Drive, Festival Park, S-O-T. ST1 5SJ
Office 01782 216912 WWW.FOREFRONTDC.COM

CLIENT

MR B MILLS

PROJECT

Proposed replacement building forming children's nursery at Bee Active Childcare, Kypersley, Tunstall Road. ST8 7AQ

TITLE

Proposed Floor/ Block Plan and Boundary Treatment
Crown Copyright OS Licence - 0100031673

SCALE

1:50 @ A1

DRG NO.

24-129-03

REV.

DRAWN

ATG

DATE

09 / 12 / 24

DESCRIPTION

DATE

PLANNING