




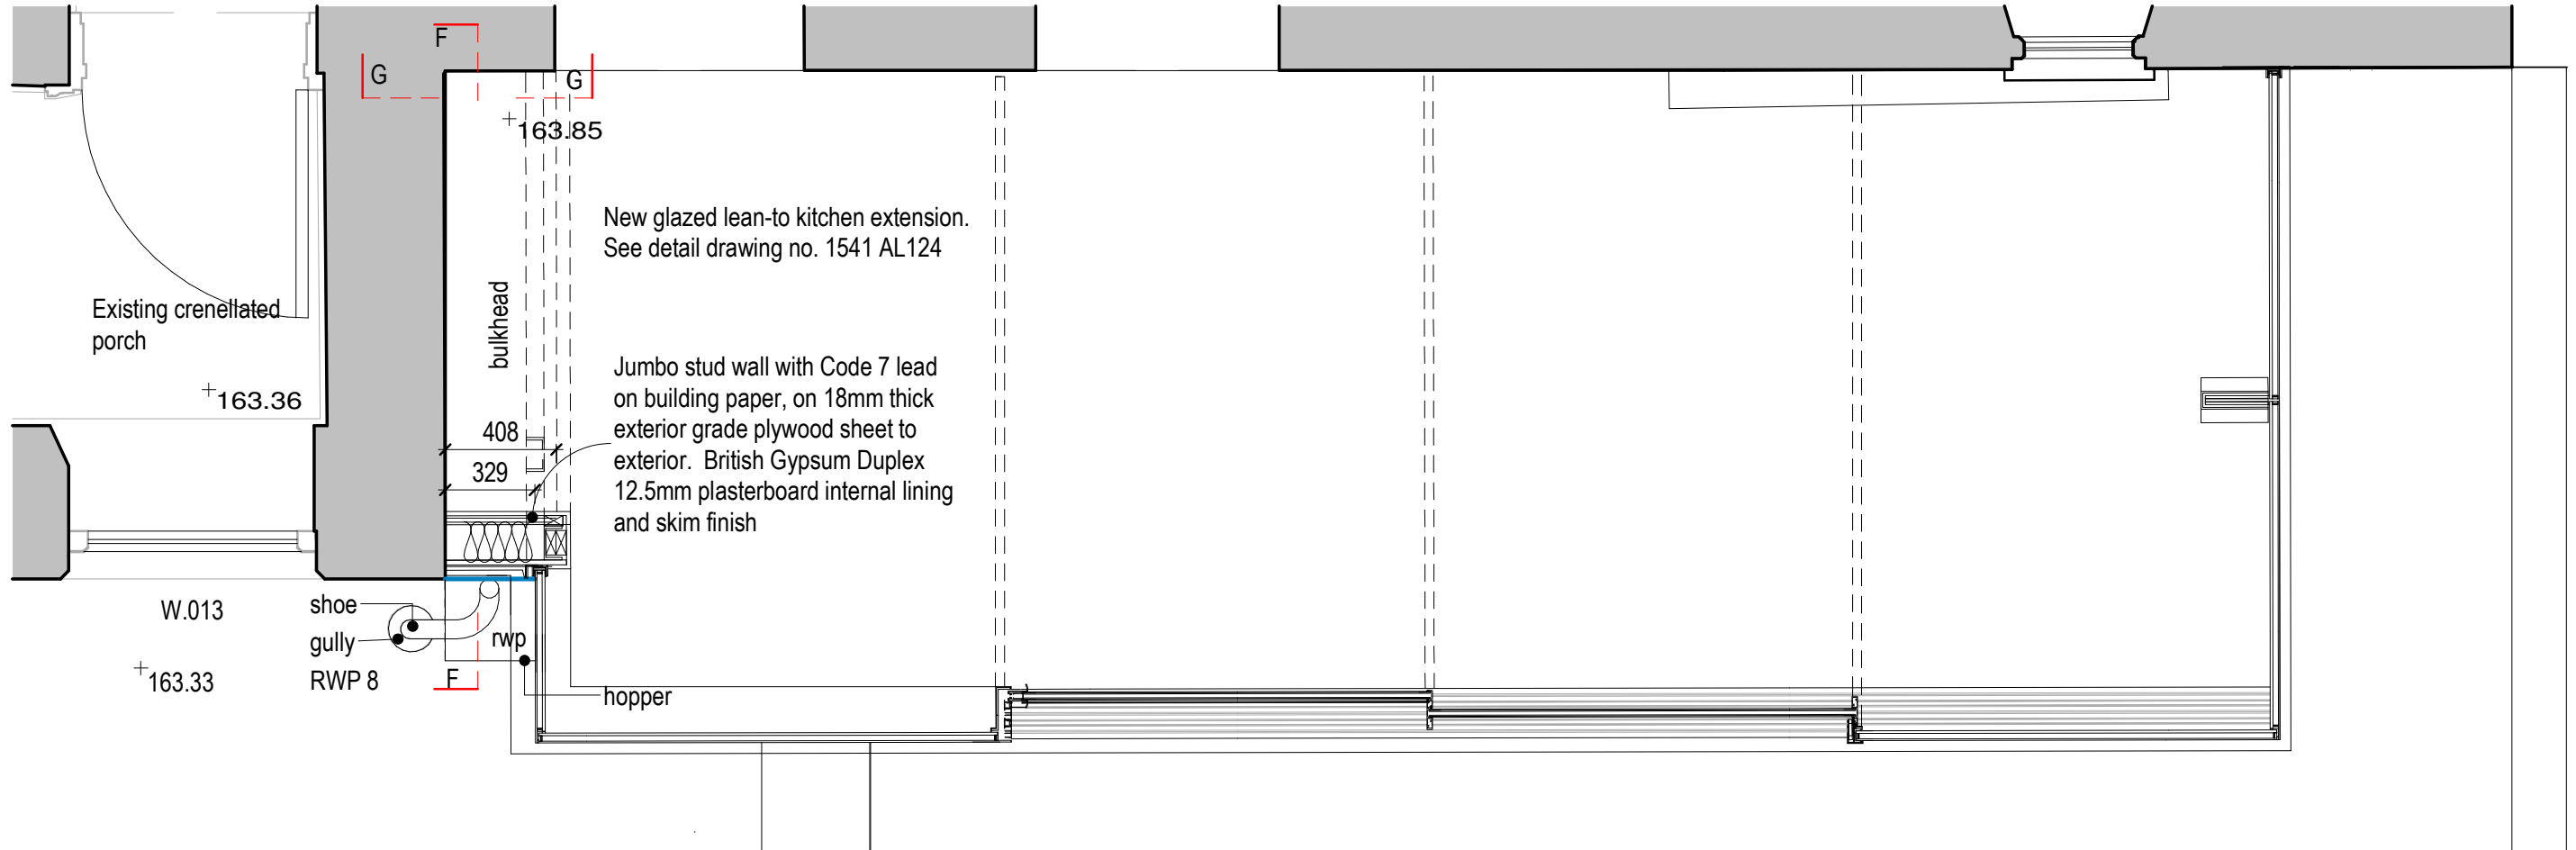


Plan | Infill Detail to Glazed Extension
1:25

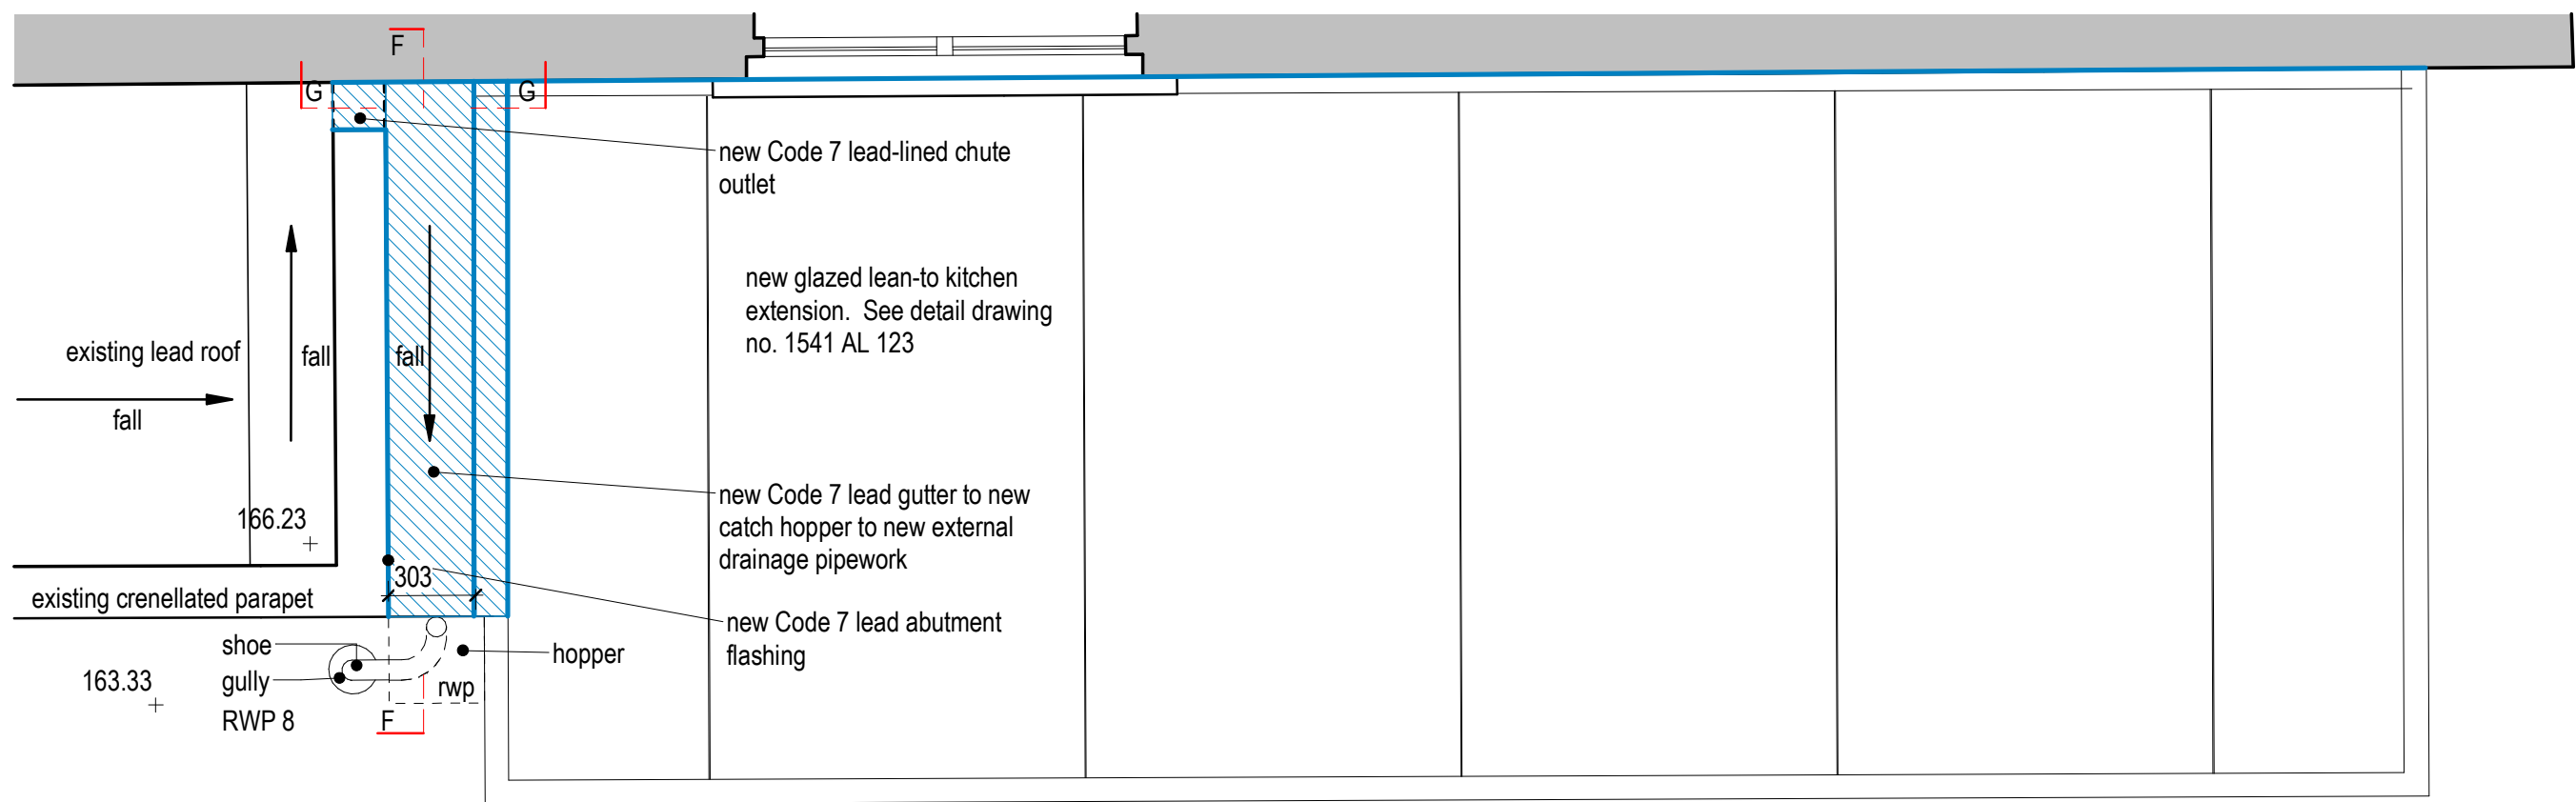


Roof Plan | Infill/Lead Gutter Detail
1:25

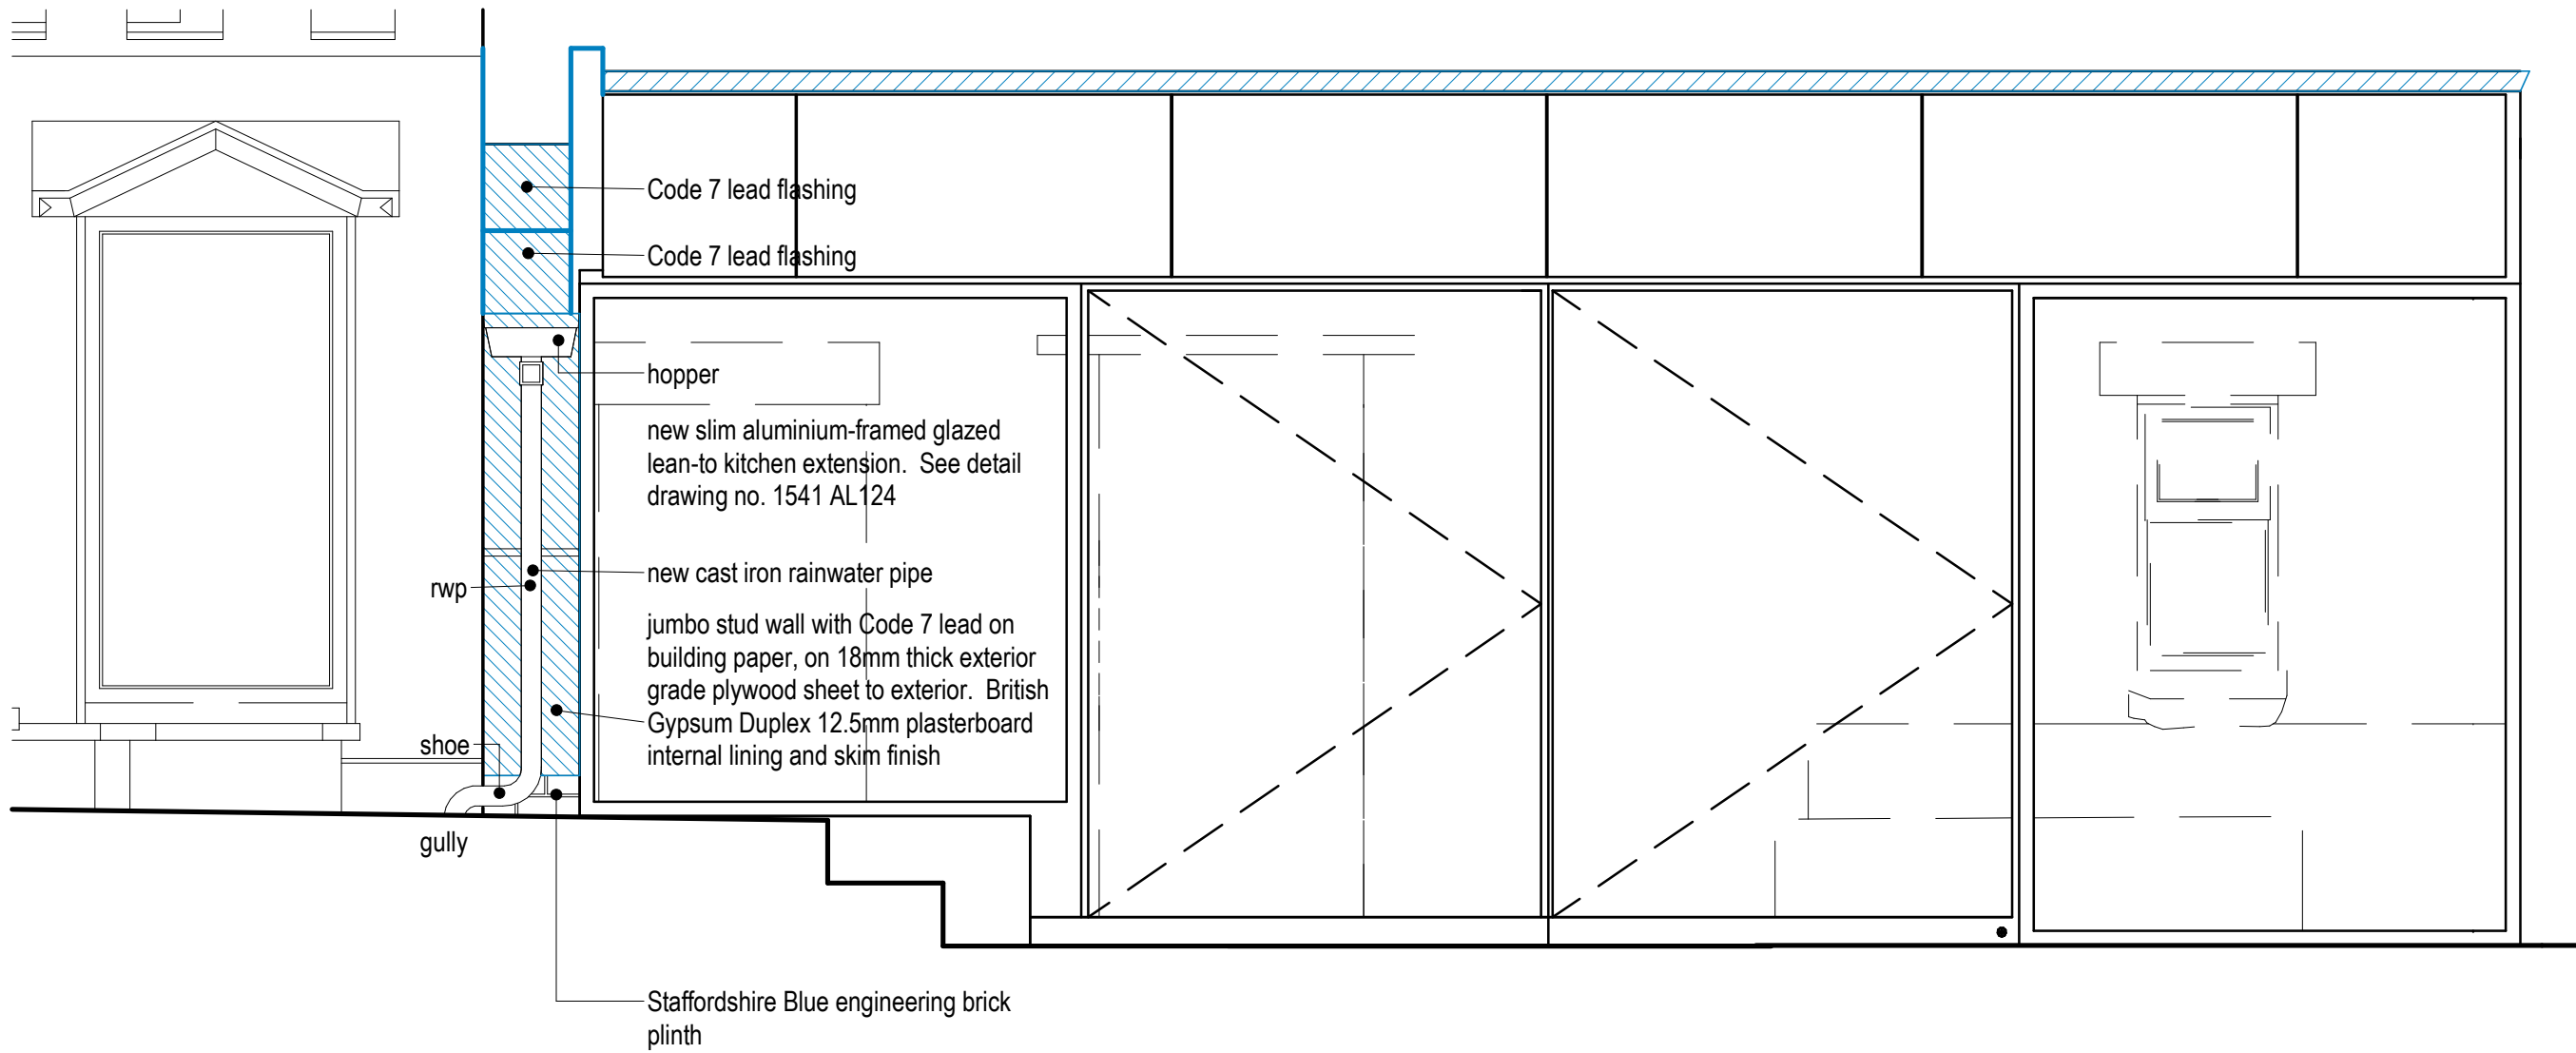


South Elevation | Infill Detail
1:25

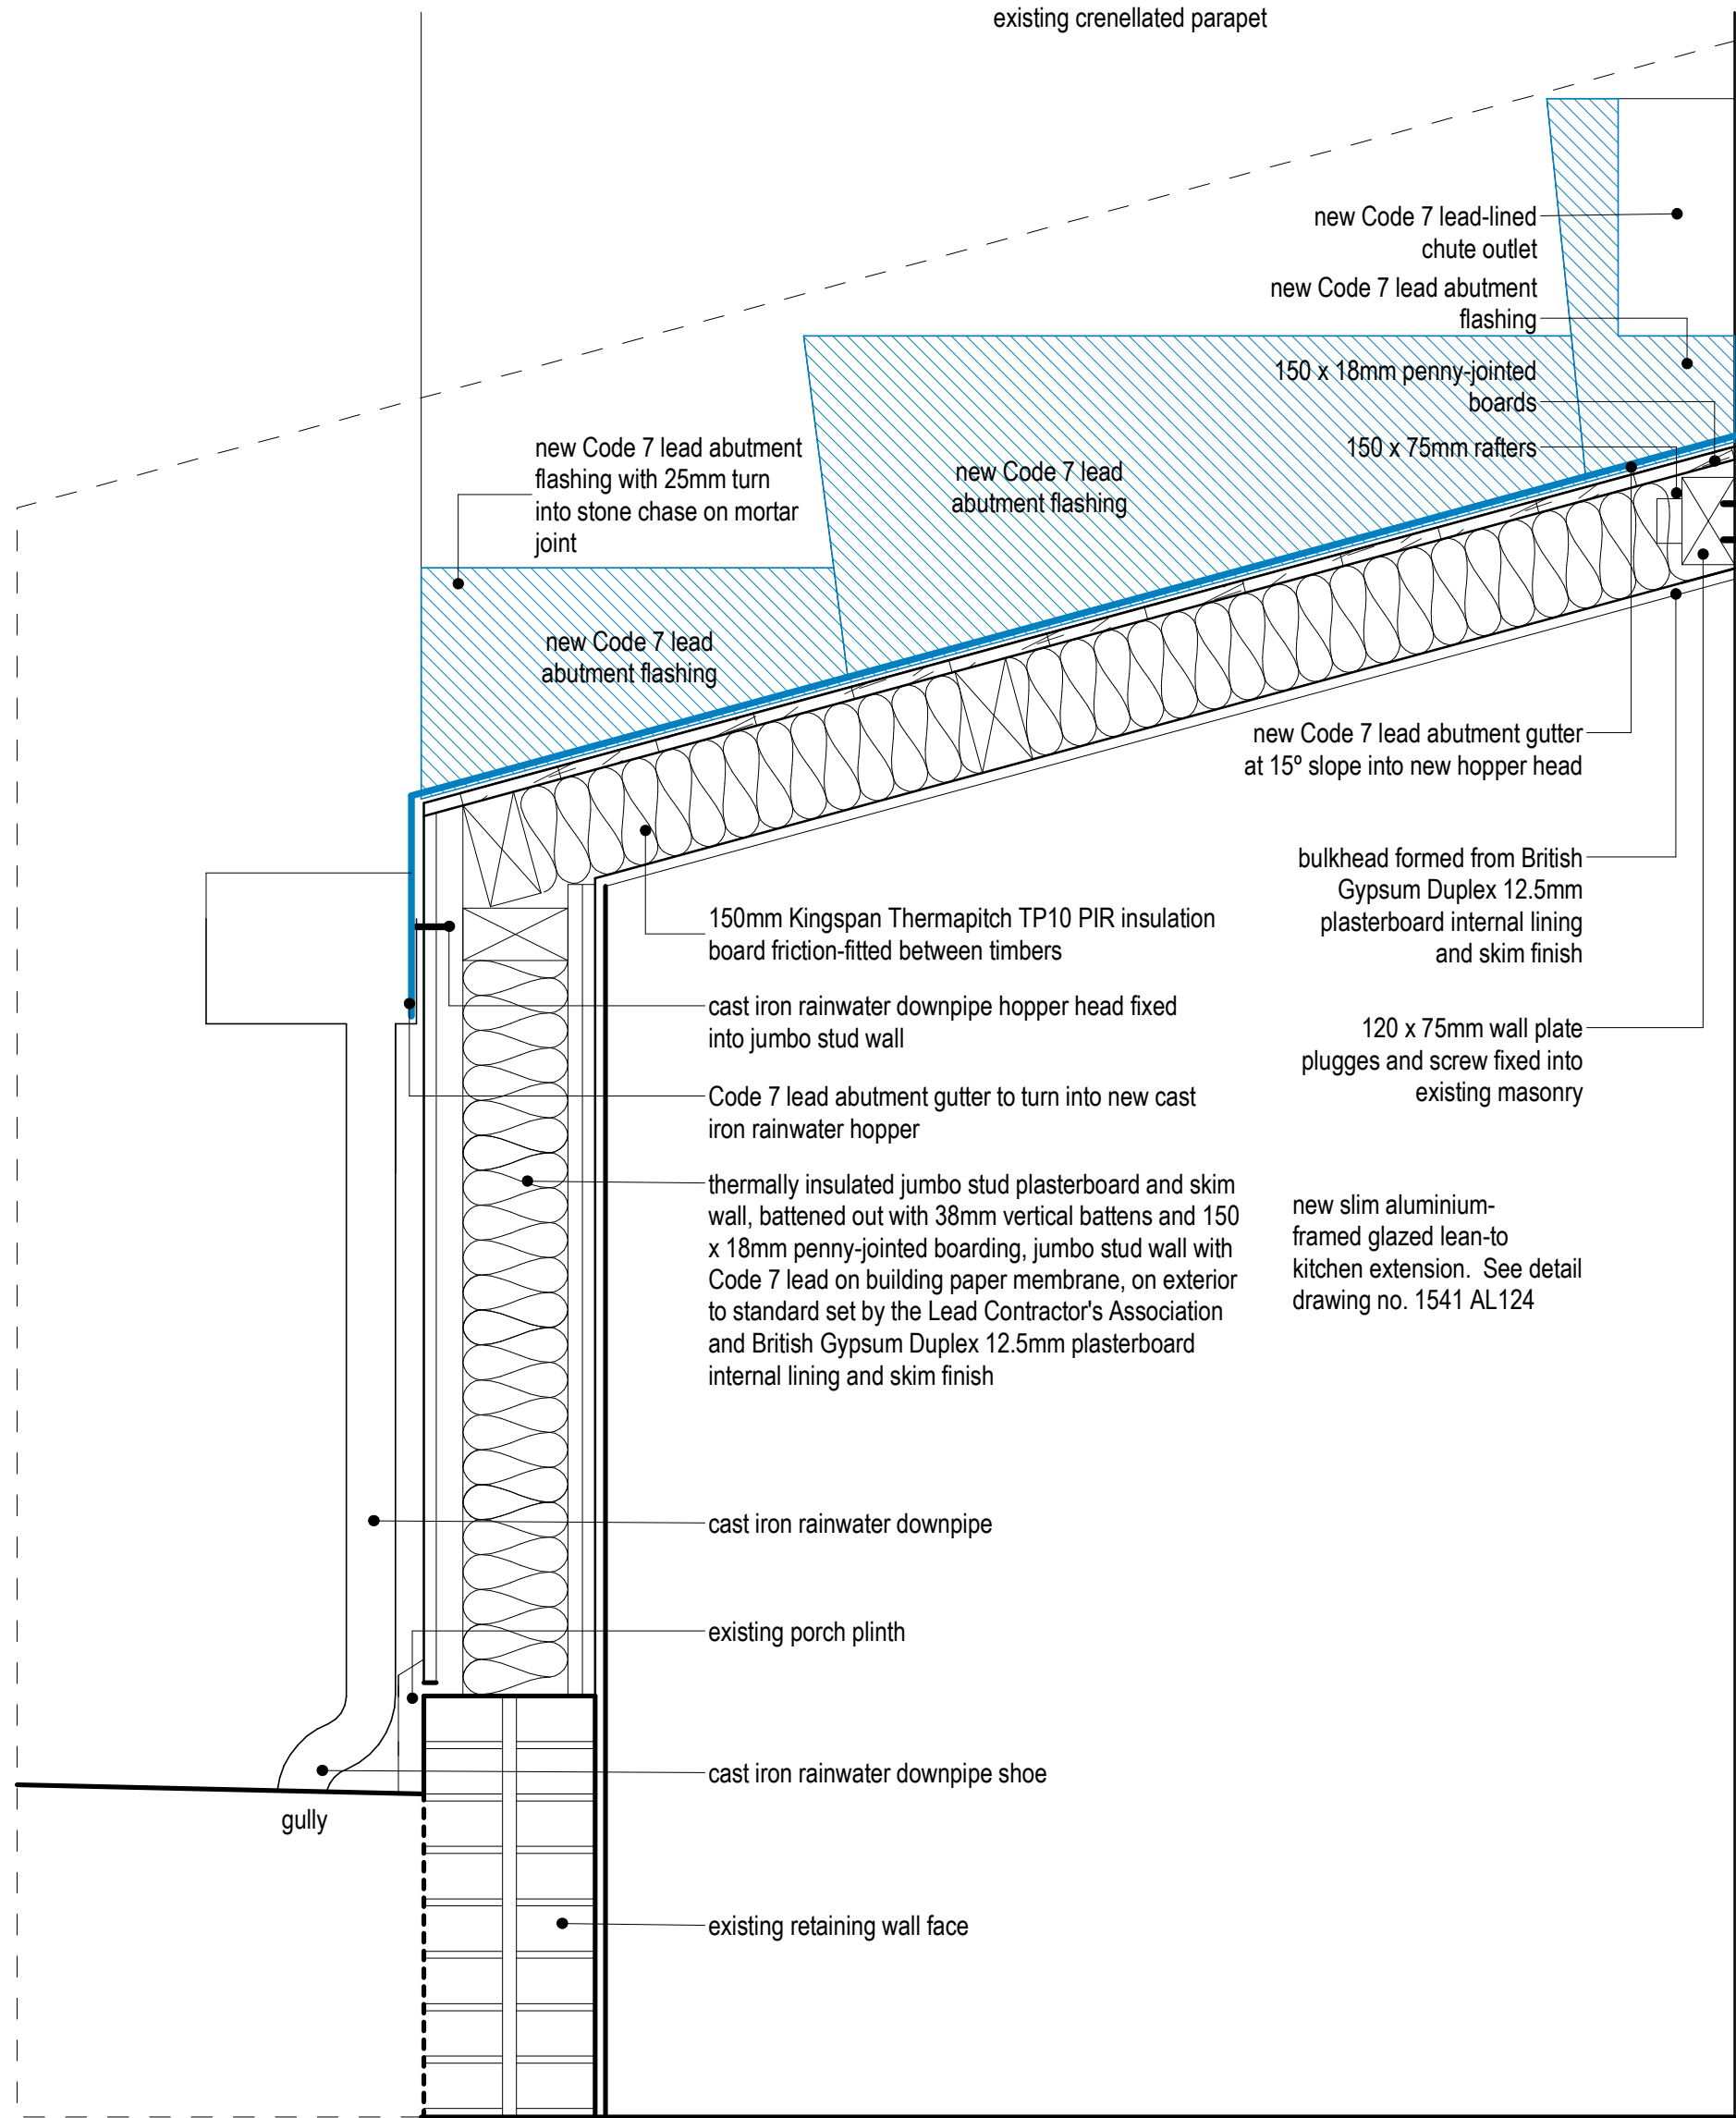

Section F | Infill Detail
1:10


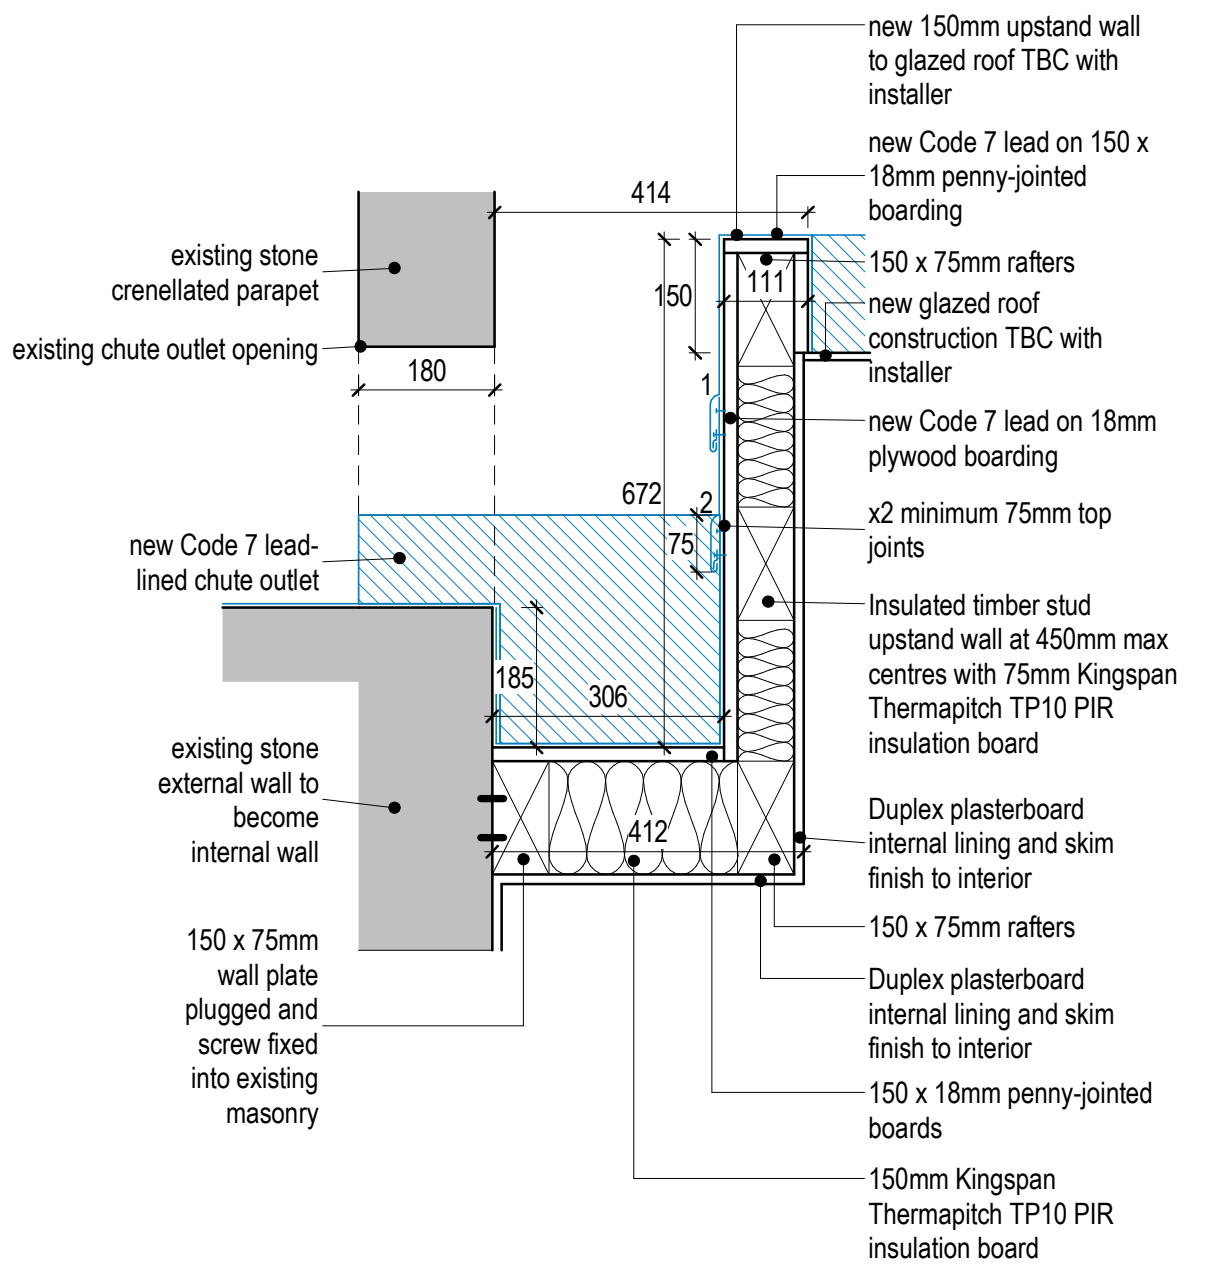


Section G | Infill Detail
1:10

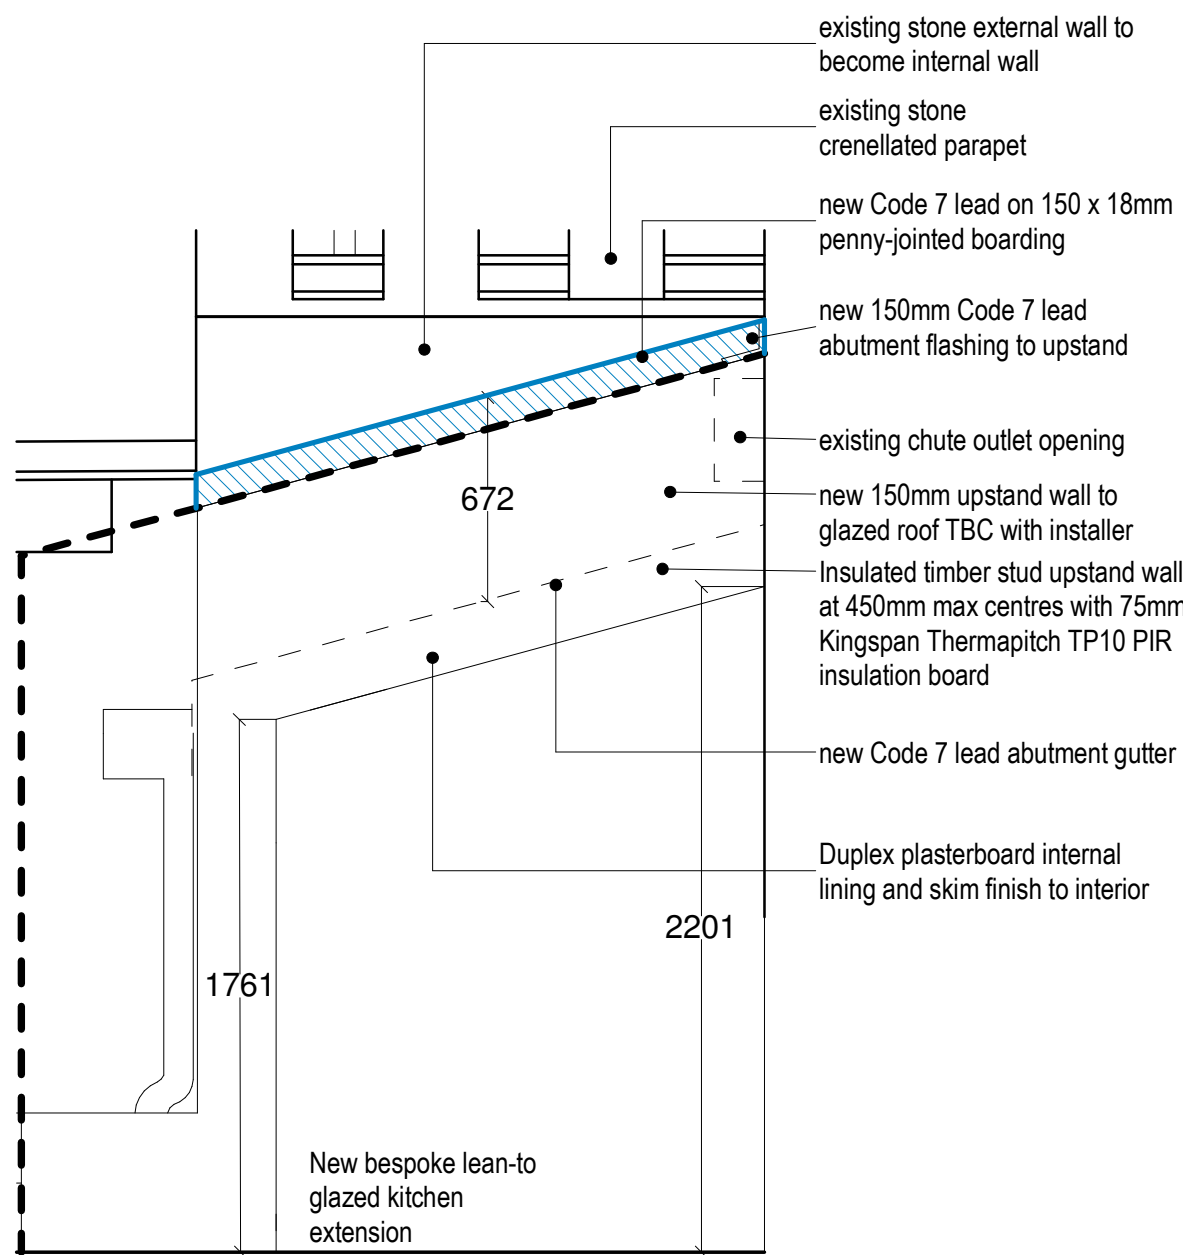

Elevation | Bulkhead Detail
1:25

Key

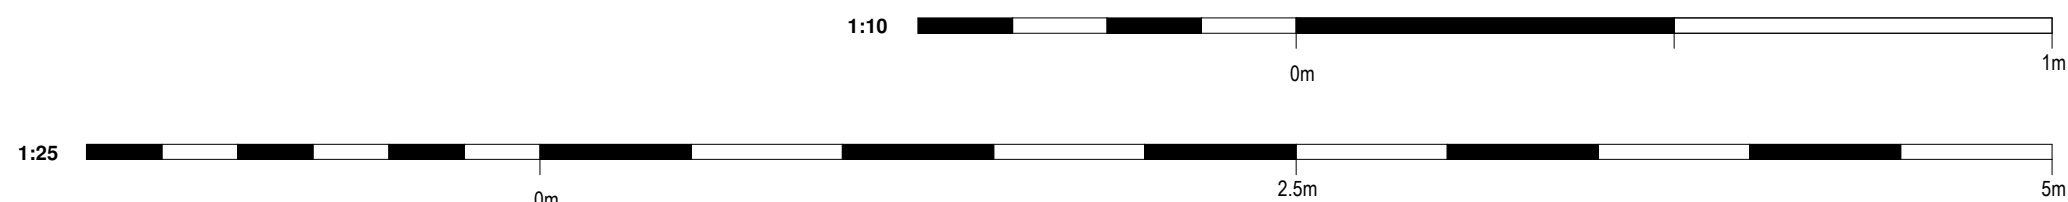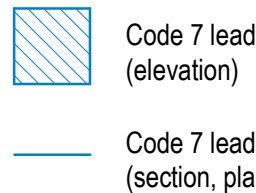

Rev		Date	SC	Drawn	Description
1A		17/12/24	SC		Update following specialist contractor's information
2A		16/09/24	SC		Minor amendments following site review
Description					
Client			ctd architects © 2024		
Mr & Mrs Ball			• This drawing is copyright.		
Proposed Glazed Kitchen Extension			• All dimensions to be checked on site before proceeding.		
Manor Farm, Park Lane, ENDON. Stoke on Trent.			• Contractor must notify the architect of any discrepancies before proceeding.		
STP 9JA			• Contractor to check/adjust dimensions of new work to suit existing conditions. Do not assume existing structure or details are plumb, square or level.		
Title			• All drawings to be read in conjunction with all other consultants drawings and specs.		
Extension Abutment / Infill Details			Scale: 1:10, 1:25		
Job No			Status		
1541			CONDITION DISCHARGE		
Drawing No			Rev		
AL123			B		