


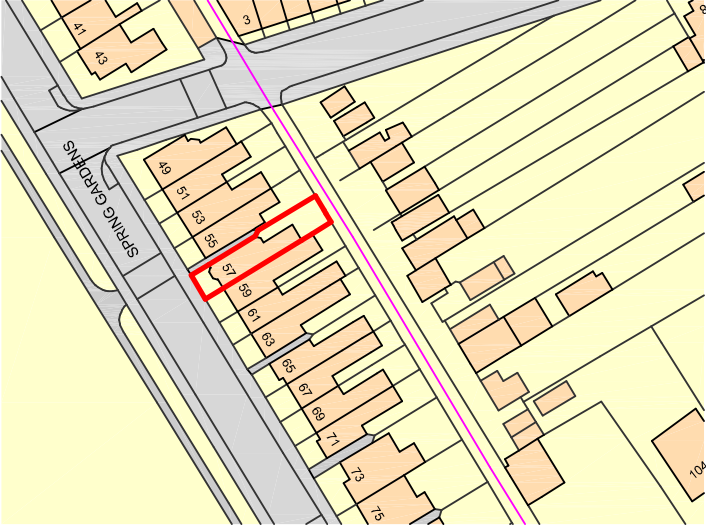

Ordnance Survey, (c) Crown Copyright 2024. All rights reserved. Licence number 100022432

Site Location Plan

Metres



SCALE 1:1250

DBD Architectural Consultancy Ltd ©2025

- 1. Copyright is vested with DBD Architectural Consultancy Ltd.
- 2. All dimensions to be checked on site before proceeding.
- 3. Contractor to check/adjust dimensions of new work to suit existing conditions. Do not assume existing structure or details are plumb, square or level.
- 4. Contractor must notify the architect of any discrepancies before proceeding.
- 5. All drawings to be read in conjunction with all other consultants drawings and specs.

Rev	Date	Description
B	22.01.25	Minor Amendment
A	10.11.24	Minor Amendment

DBD Architectural Consultancy Ltd
50 Broad Street, Leek,
Staffordshire, ST13 5NS
01538 383118
mail@dbdconsultants.co.uk
www.dbdconsultants.co.uk



Mr and Mrs Peden
57 Spring Gardens
Leek
ST13 8DD
Client

Single storey rear extension

Site Plans

Drawing Number:	
Size: A3	Date: 22.10.24
Scale: 1:200	Job No: 2451

PL 01B

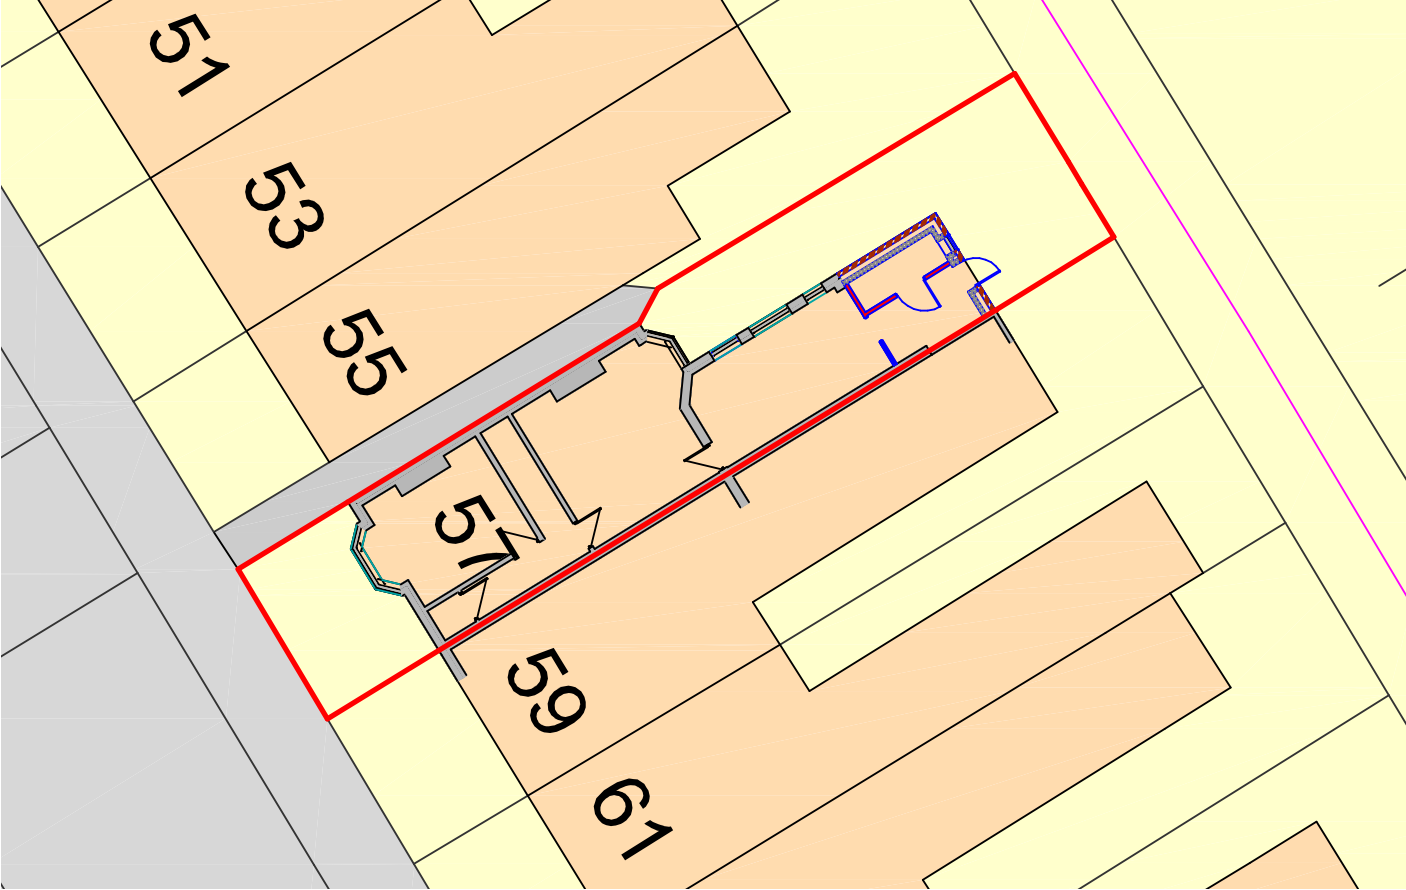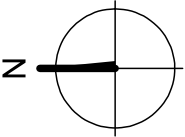


Site Plan as Proposed

Metres



SCALE 1:200

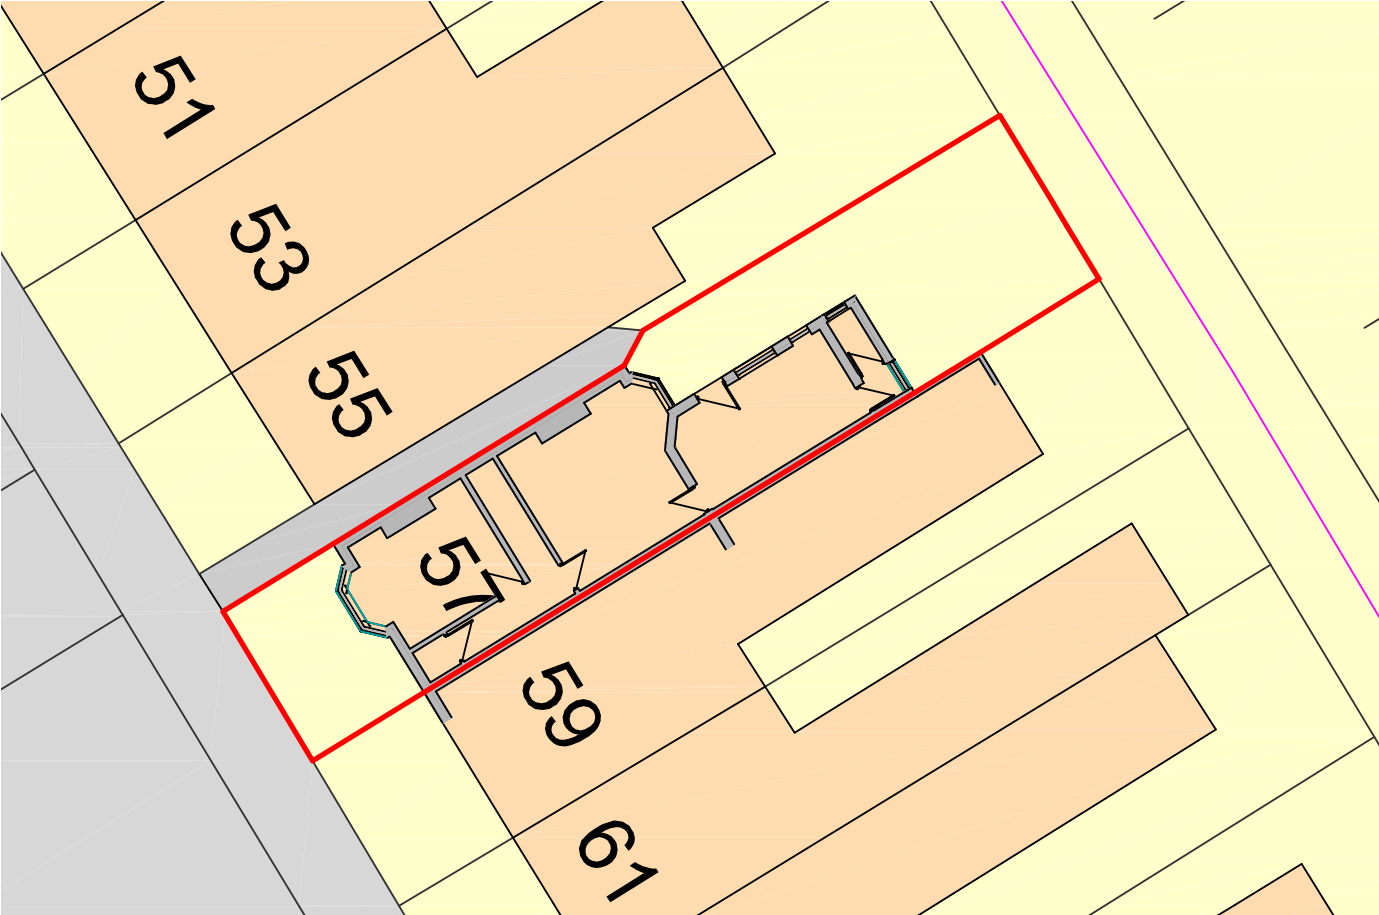

Site Plan as Existing

Metres



SCALE 1:200