


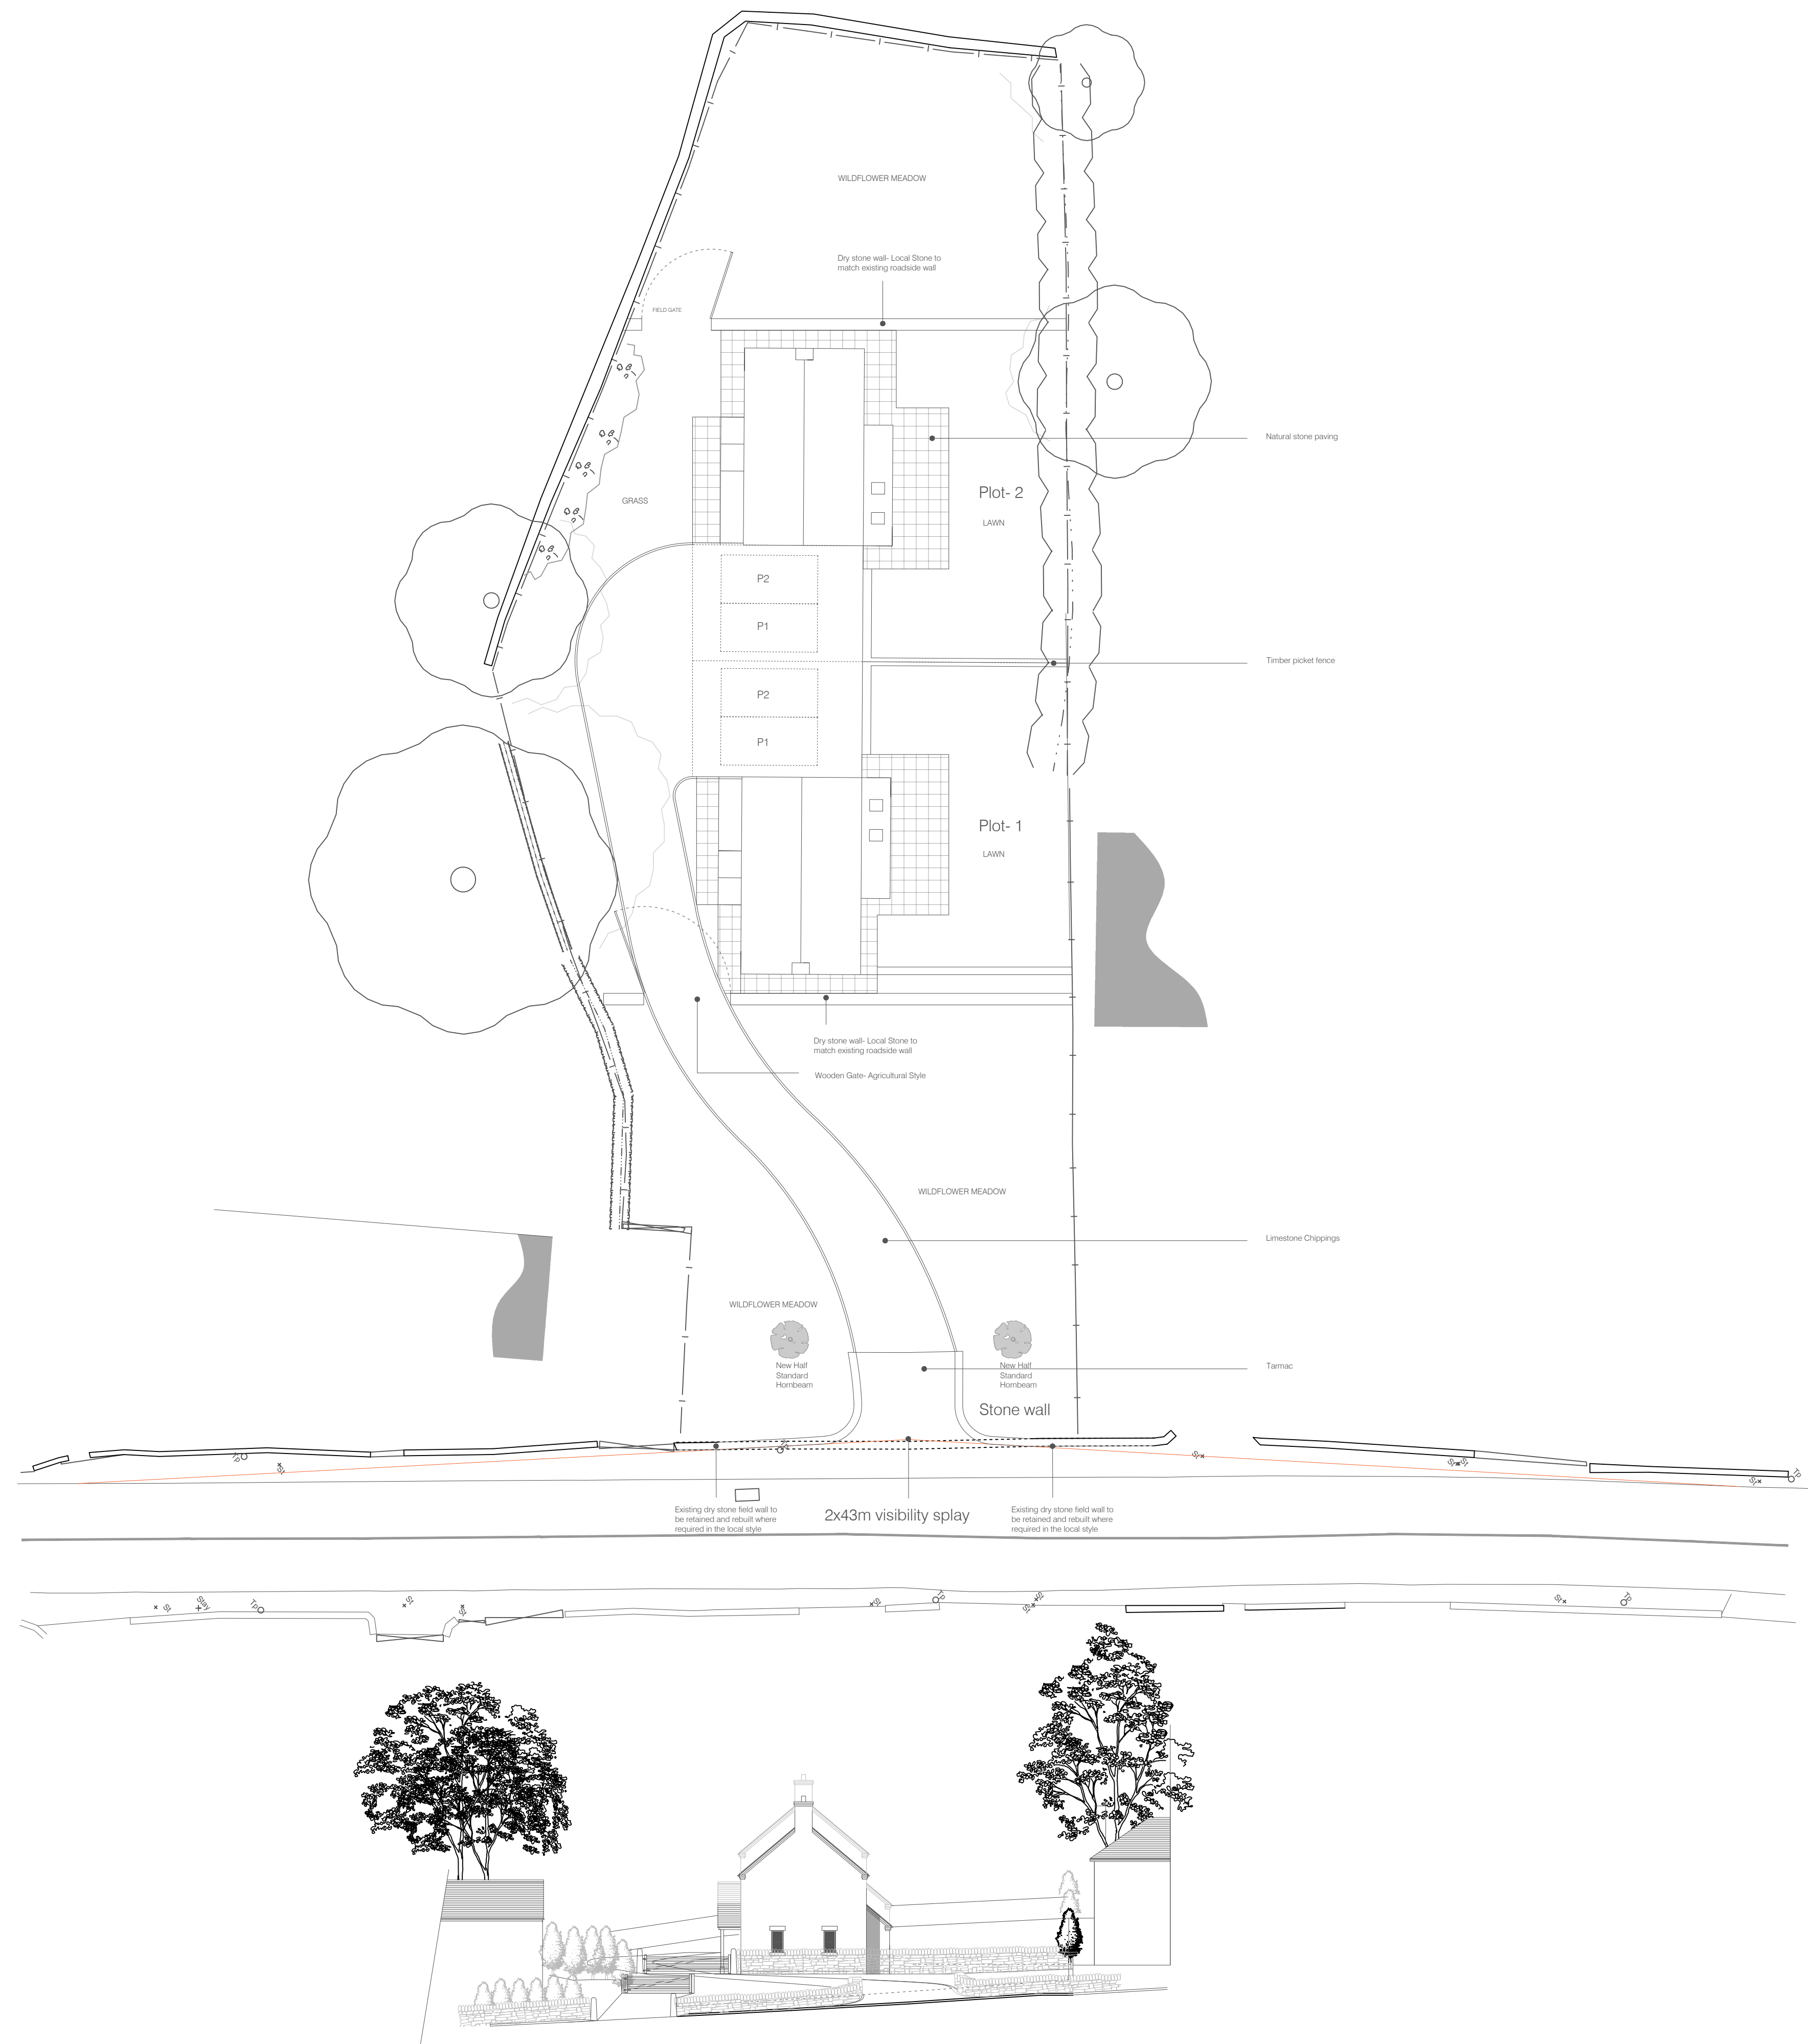

Street scene- Scale 2:100

|   |            |
|---|------------|
| Client   |            |
| Mr W Leeson   |            |
| Location   |            |
| Land @ High Street<br>Ipstones                                                                                              |            |
| Proposal   |            |
| Proposed 2No. Dwellings   |            |
| Drawing   |            |
| Site Plan and Street scene                                                                                                  |            |
| Scale   | Date       |
| A1 @ 1:200   | 07.11.2022 |
| Sheet No   | Job No     |
| <br>daniel wright architectural design |            |
| 7 Lower Pingle Road- Ashbourne-DE6 1TE<br>e: danielwrightdesign@hotmail.com<br>t: 07837774986                               |            |