




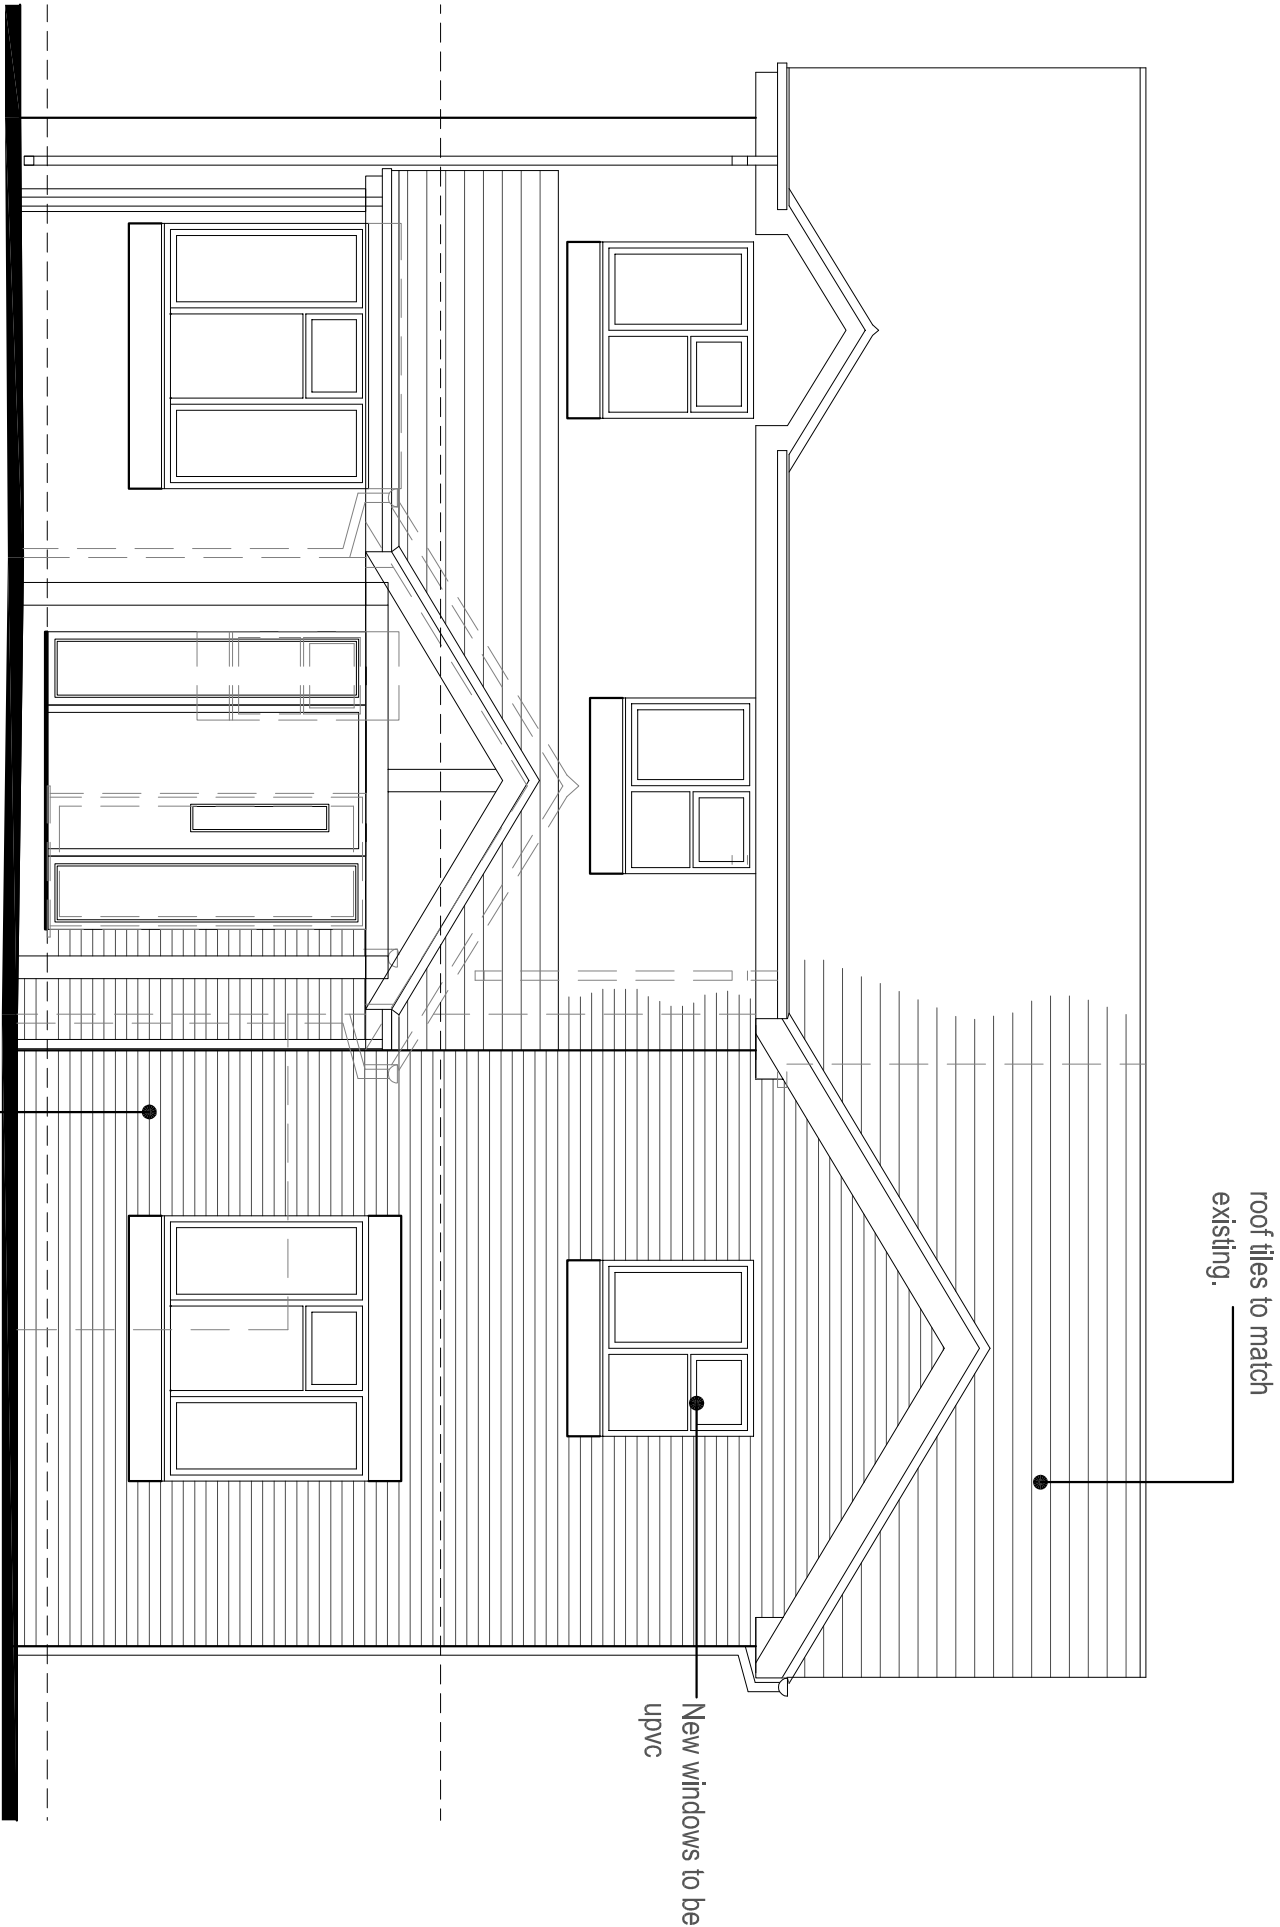


FRONT ELEVATION 1:50

 


Fading brickwork to match existing.

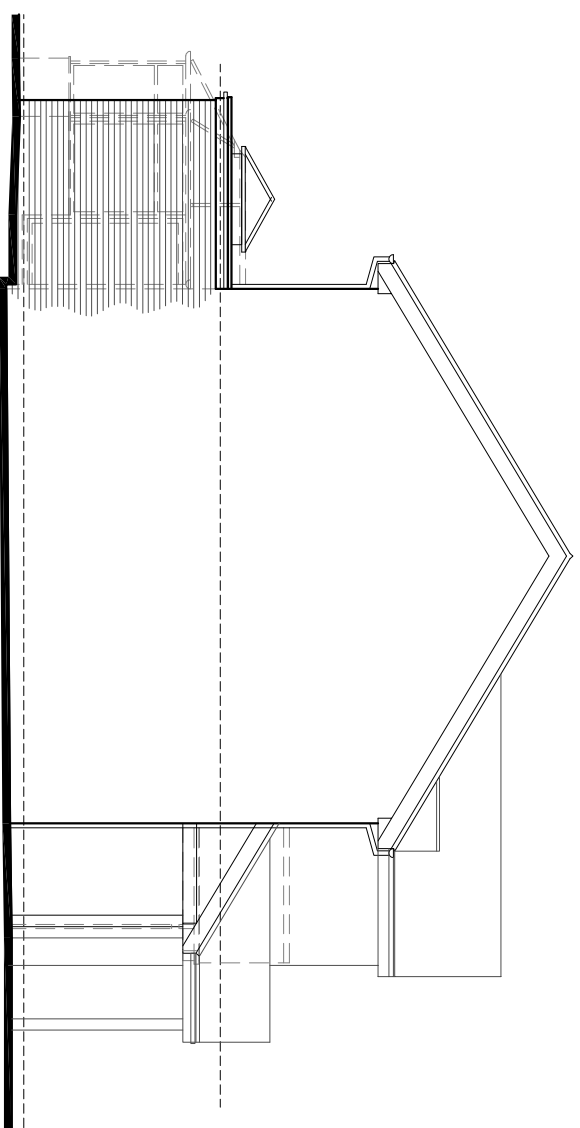


SIDE ELEVATION 1:100

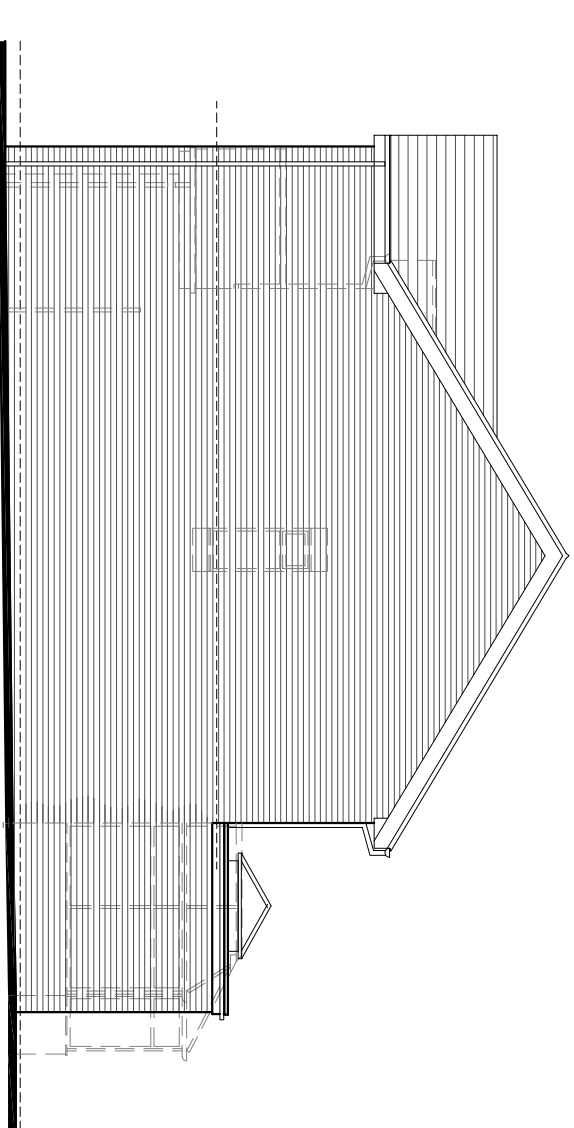


SIDE ELEVATION 1:100

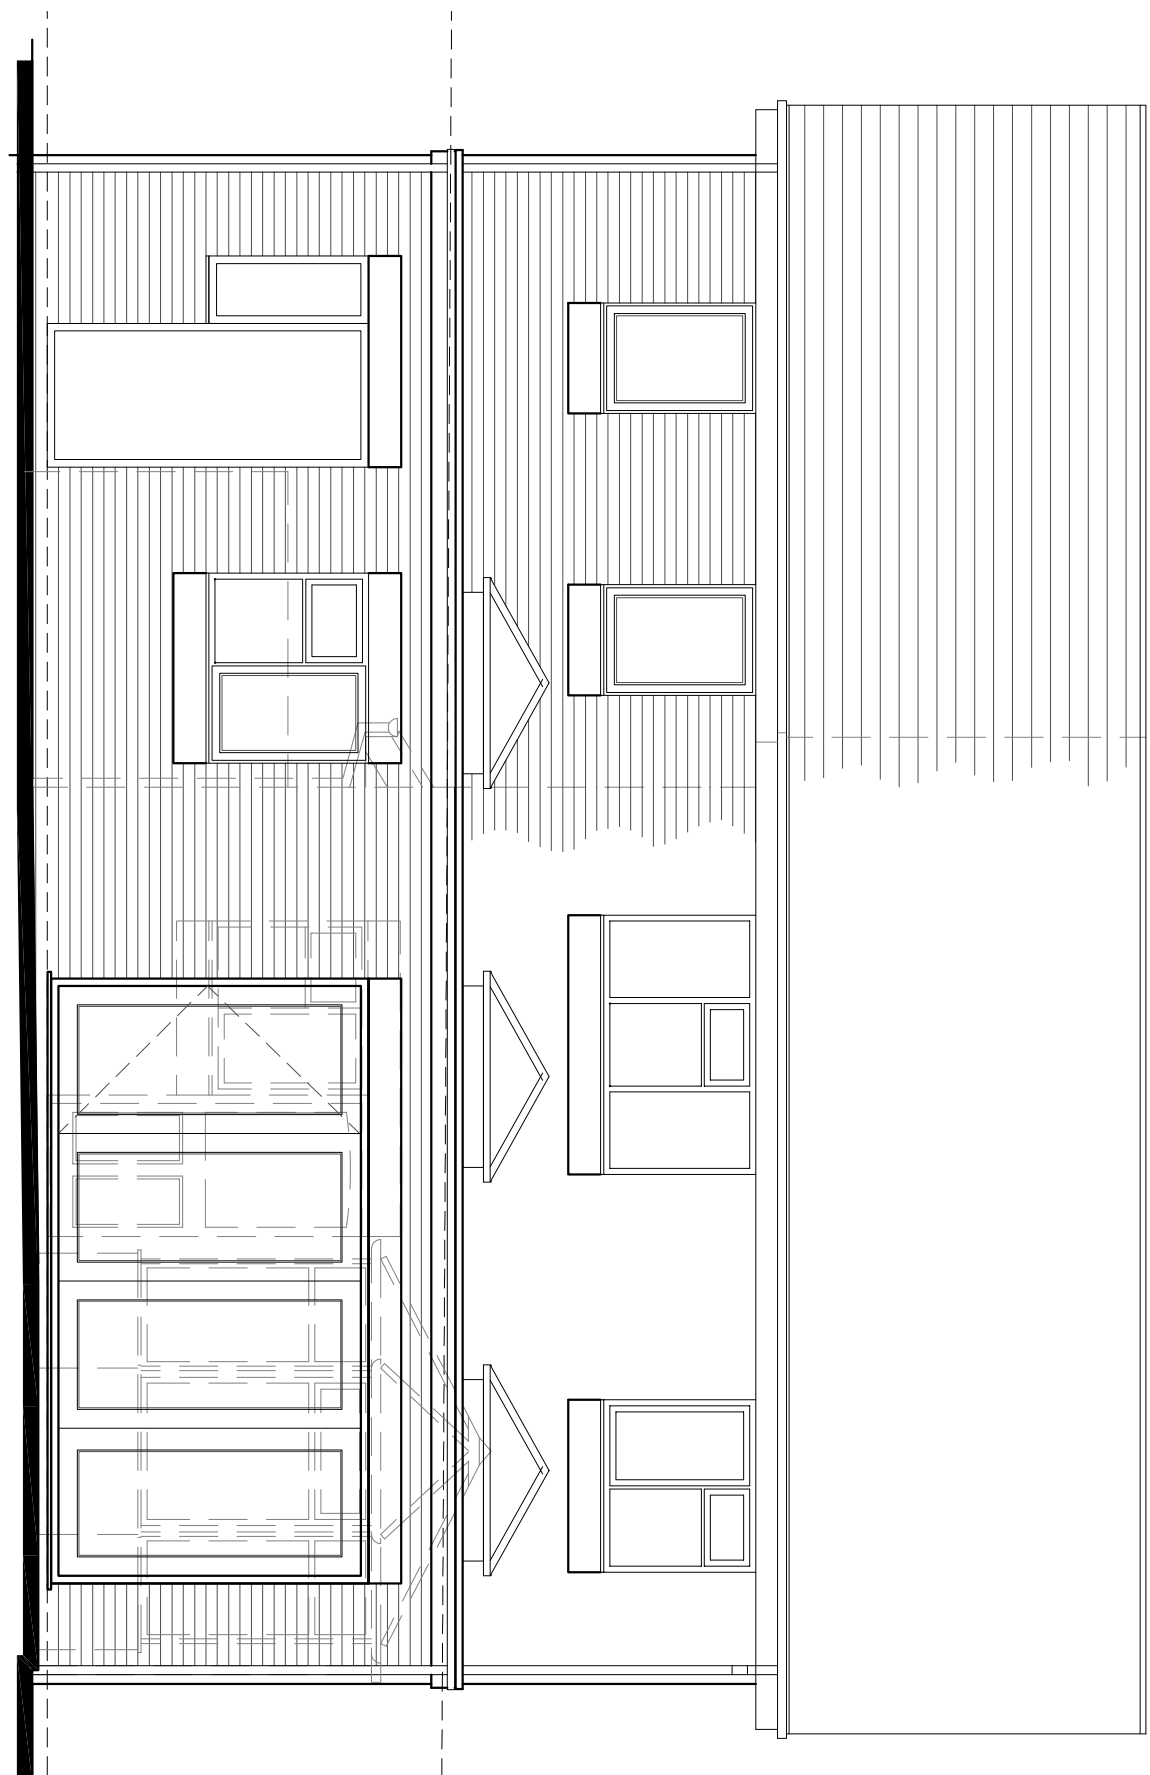



REAR ELEVATION 1:50

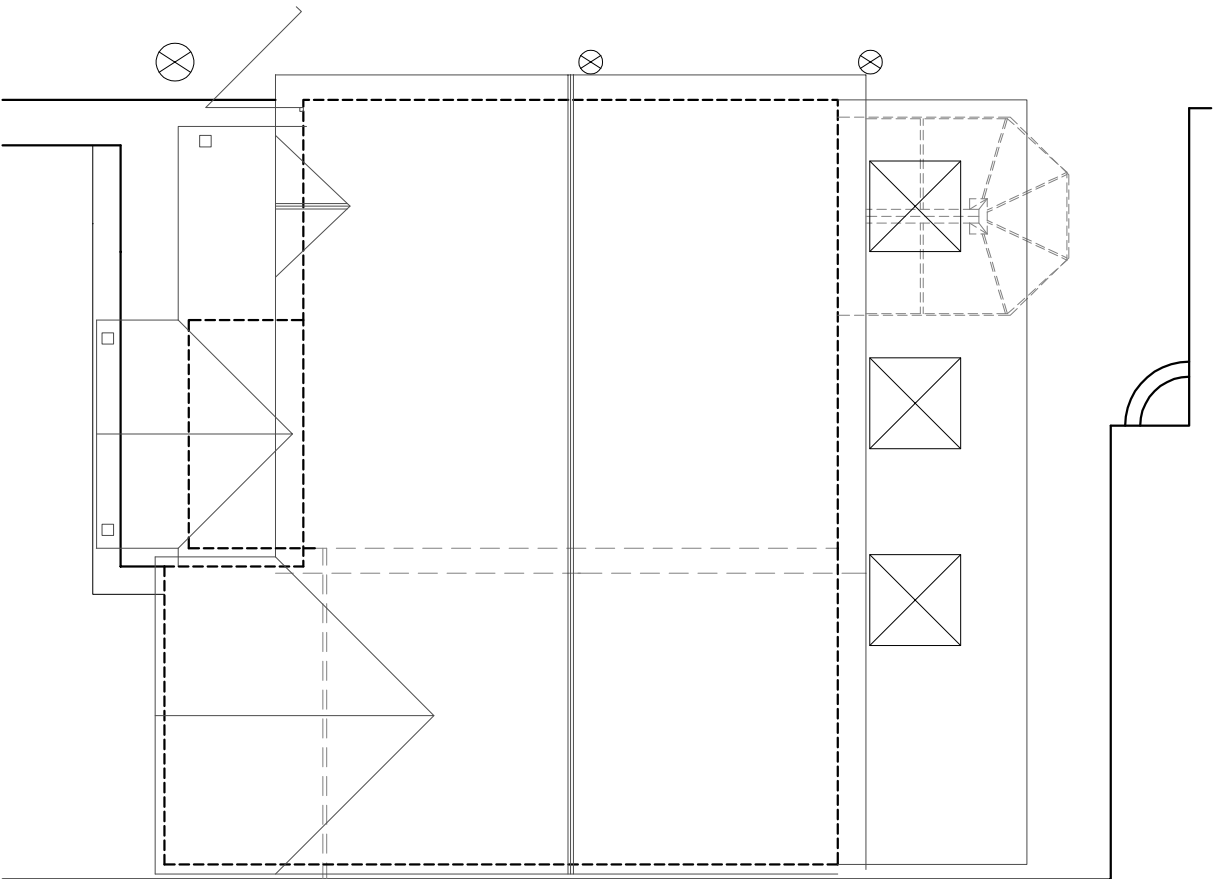

ROOF PLAN 1:100

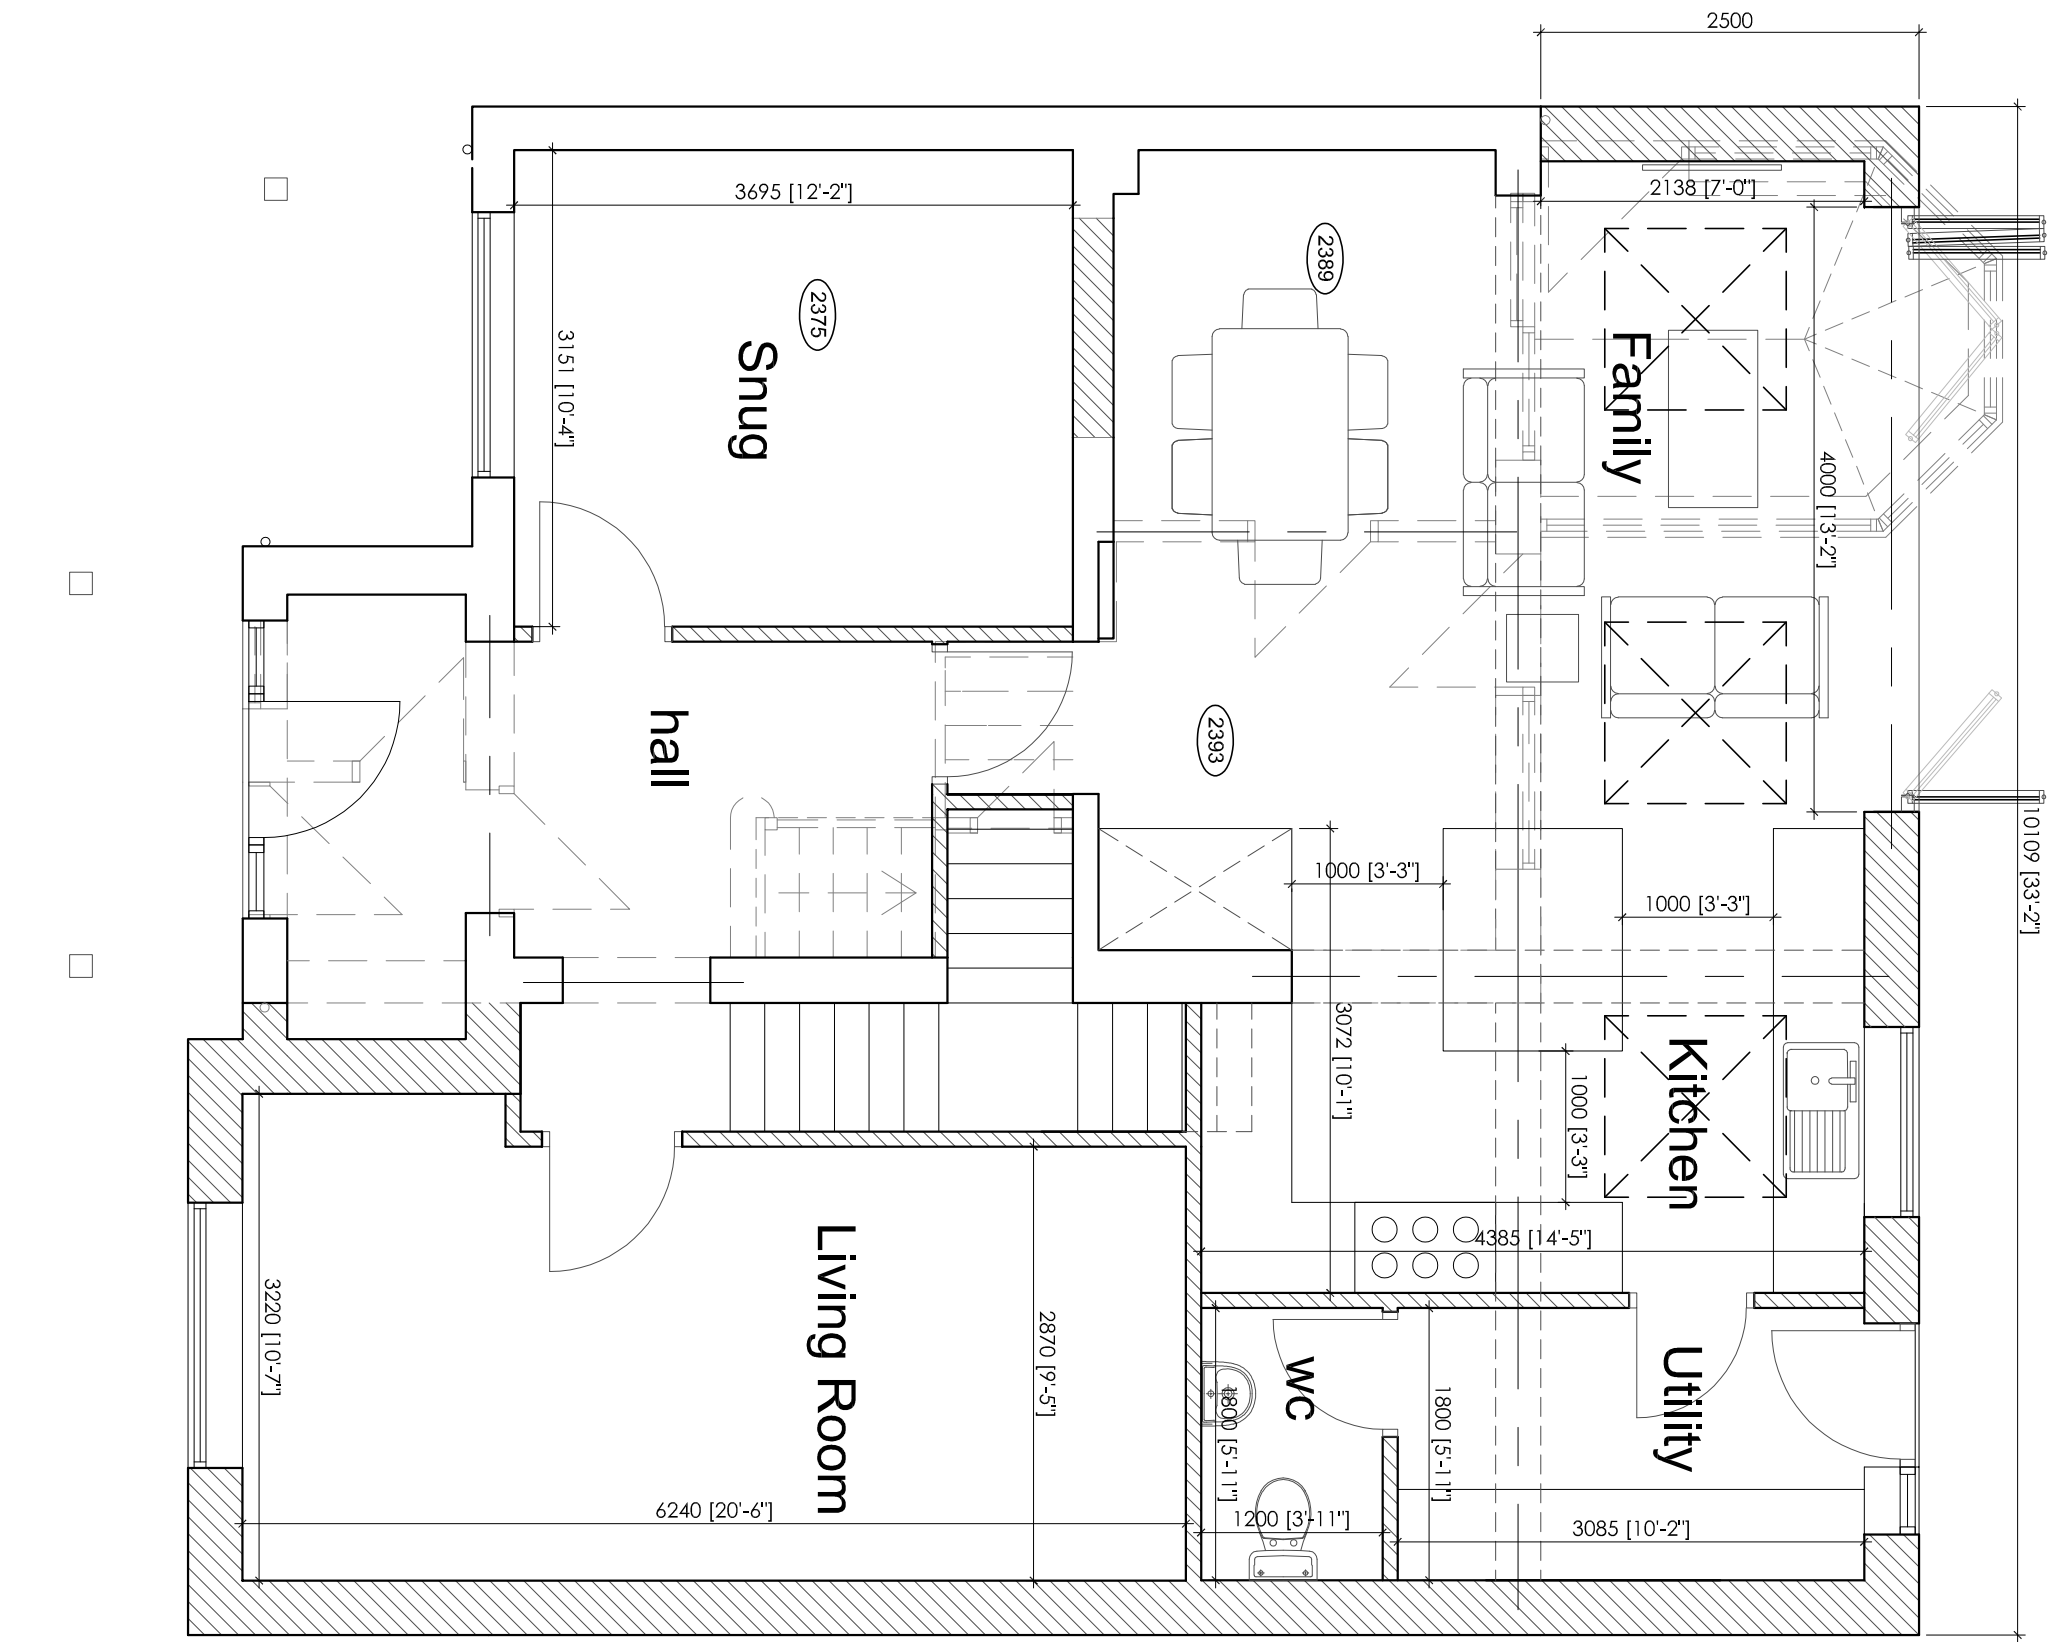


GROUND FLOOR PLAN 1:50

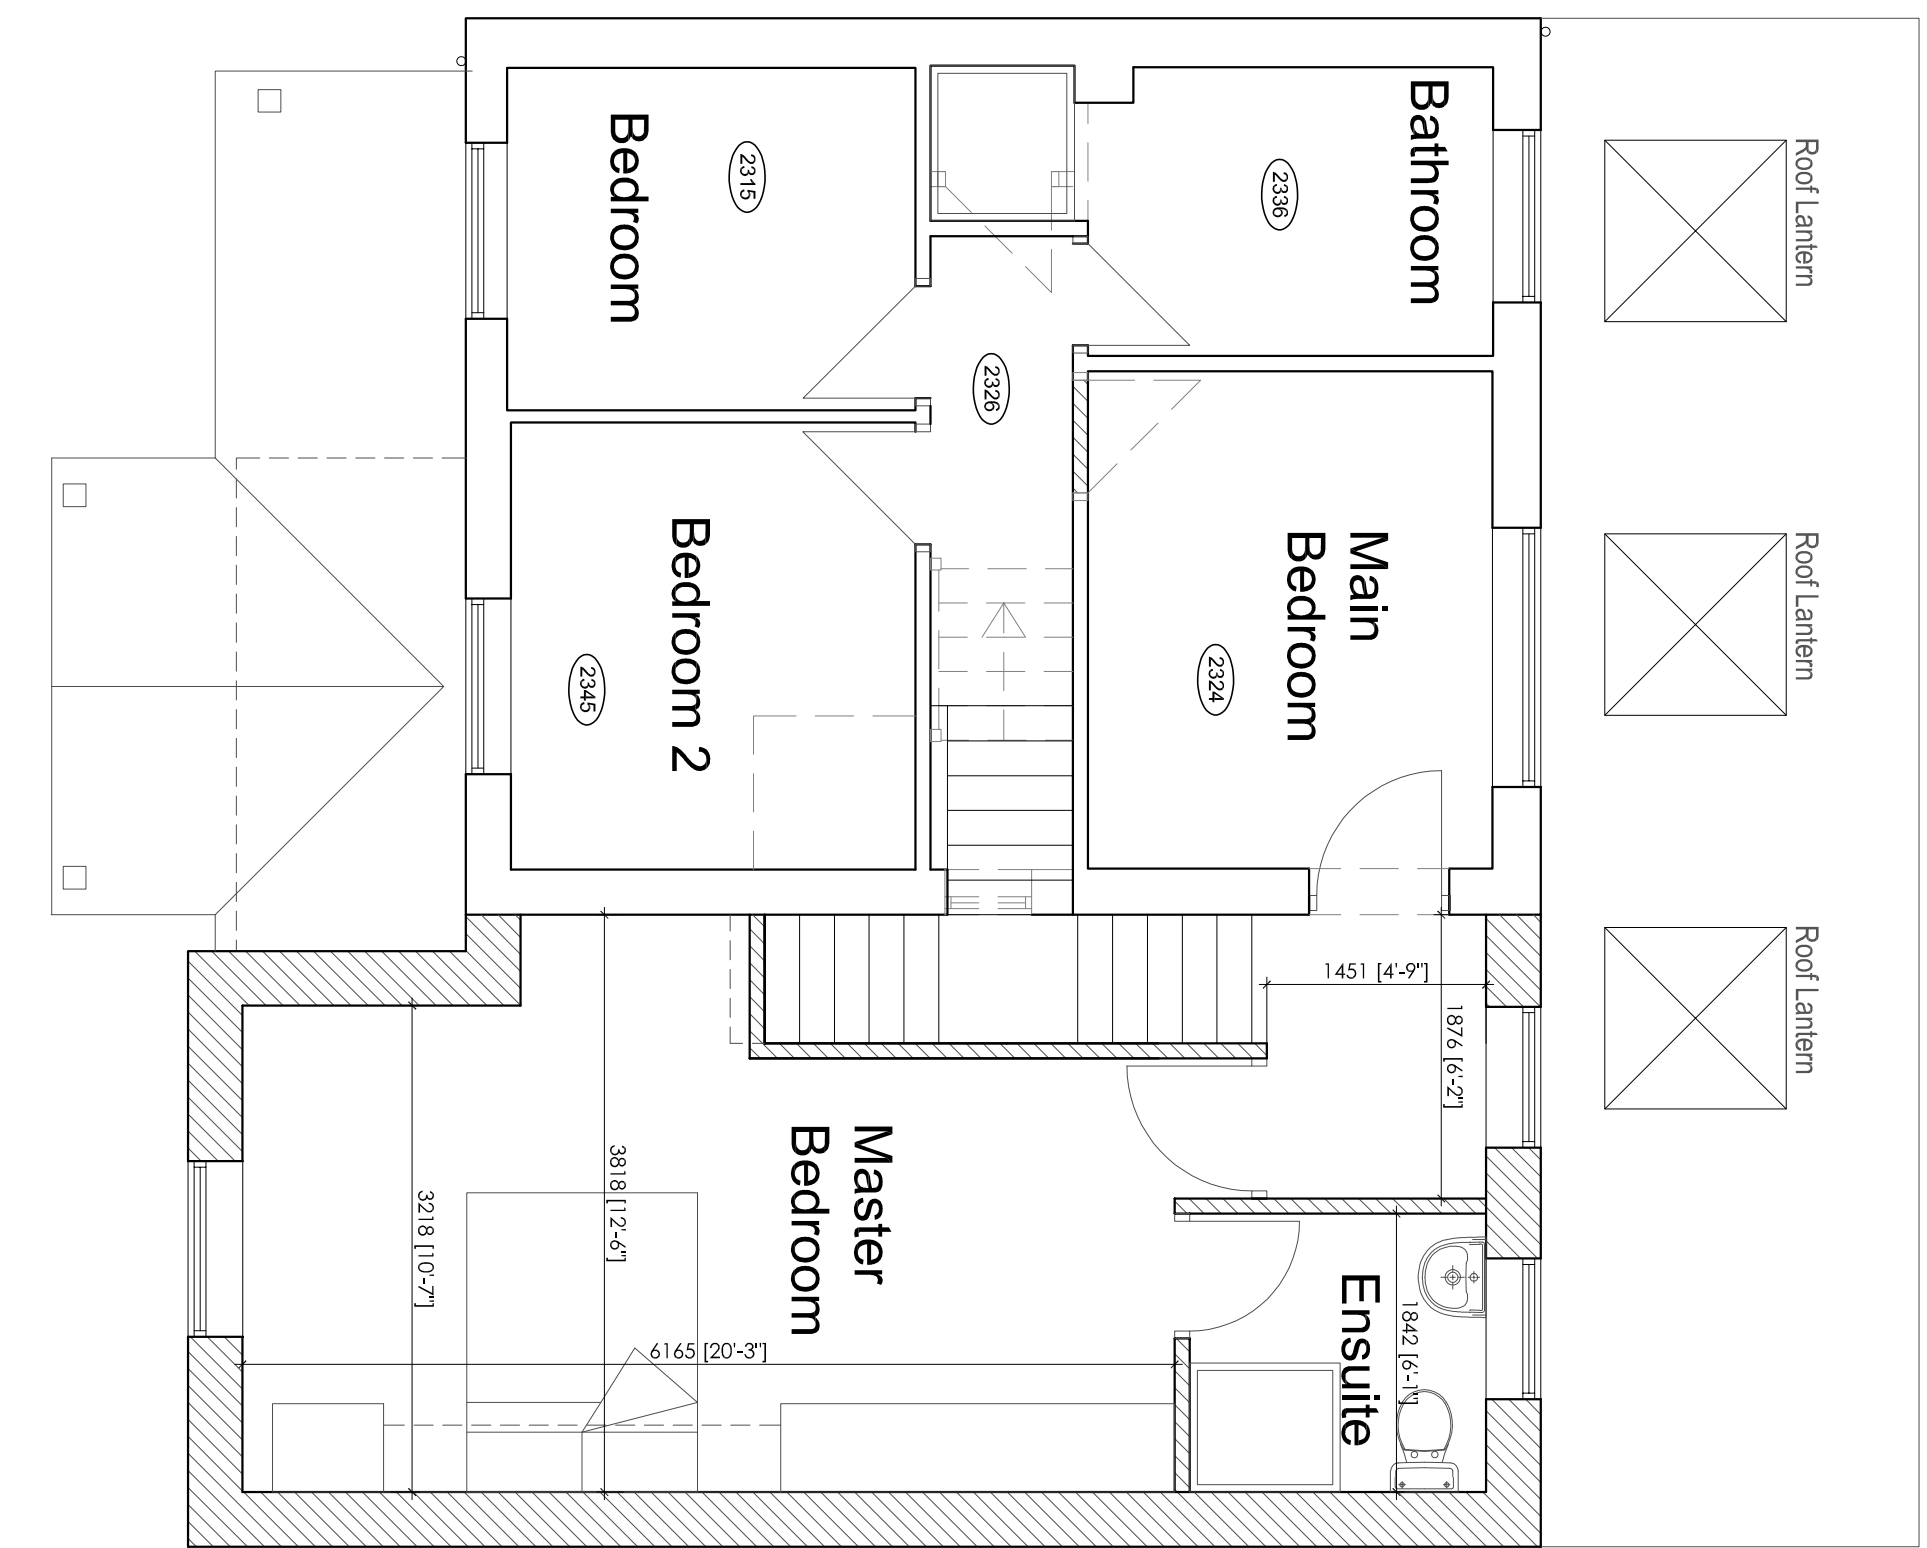 

FIRST FLOOR PLAN 1:50



SITE LOCATION PLAN 1:1250

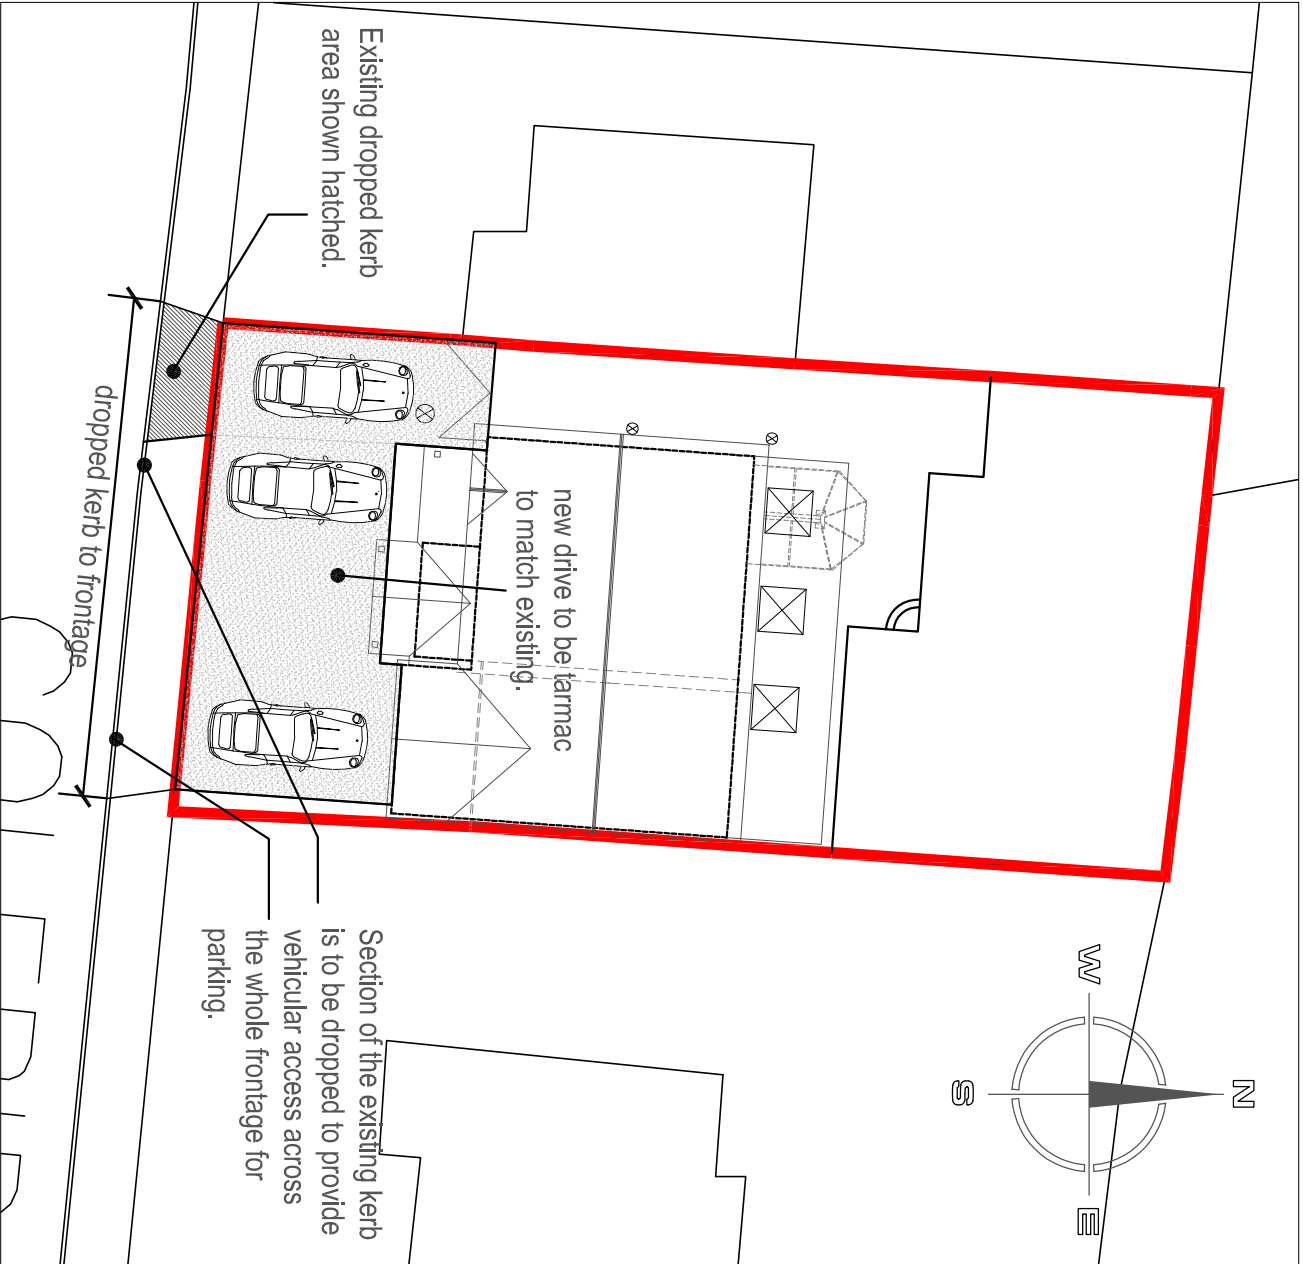

SITE LAYOUT PLAN 1:200



Hewitt&Carr Architects
A. Design House 117-19 Leek Road | Cheddale ST10 1JE
T. 01539 754889
E. enquiries@hccarchitects.co.uk
W. www.hccarchitects.co.uk

Client
LUCY ROBERTS

Project
PROPOSED SIDE AND REAR EXTENSION
WITH WIDER DRIVEWAY/DROPPED KERB
AT 23 COLDRIDGE DRIVE CHEADE
Title
PLANS AND ELEVATIONS AS PROPOSED

Date
NOV 2024
Scheme
Scale 8/A1 AS NOTED
Checked
MJC

Project No.
01434-AL(0)02
Drawing No.
Rev