




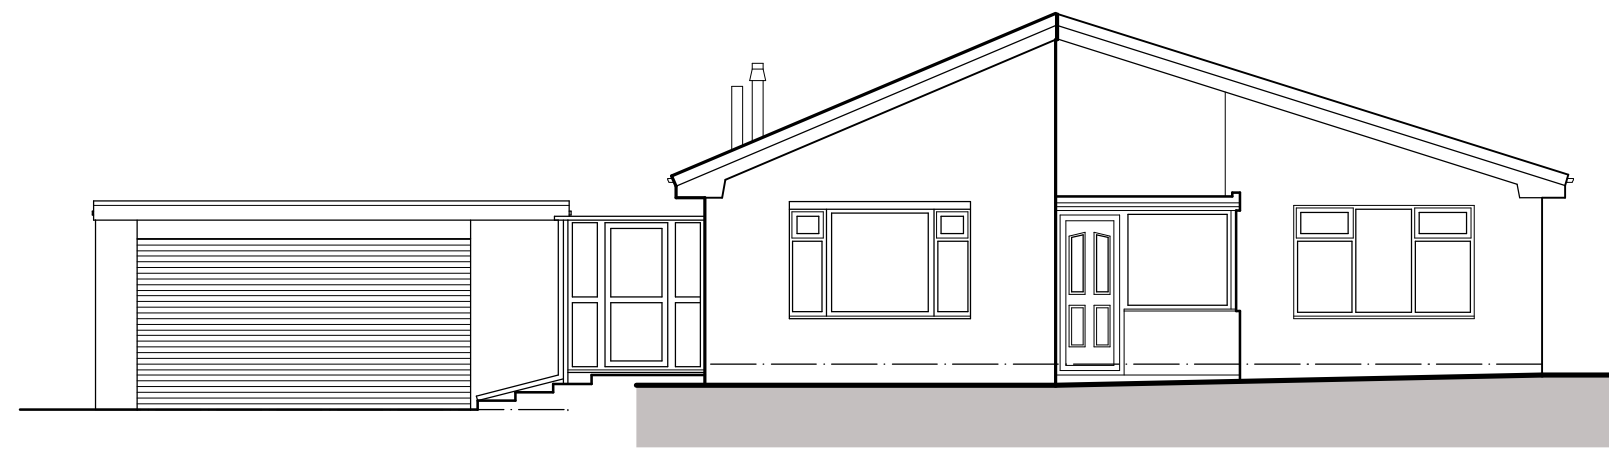


East Elevation

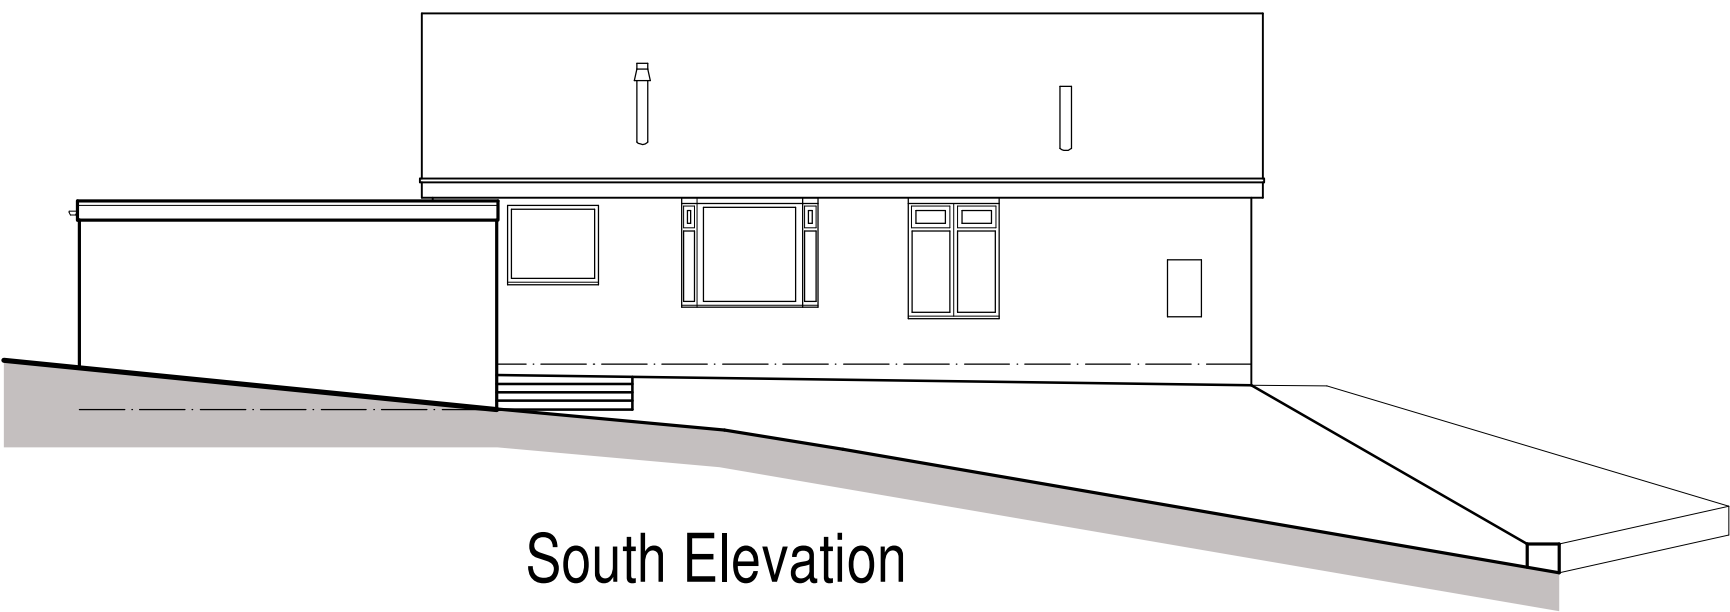


South Elevation

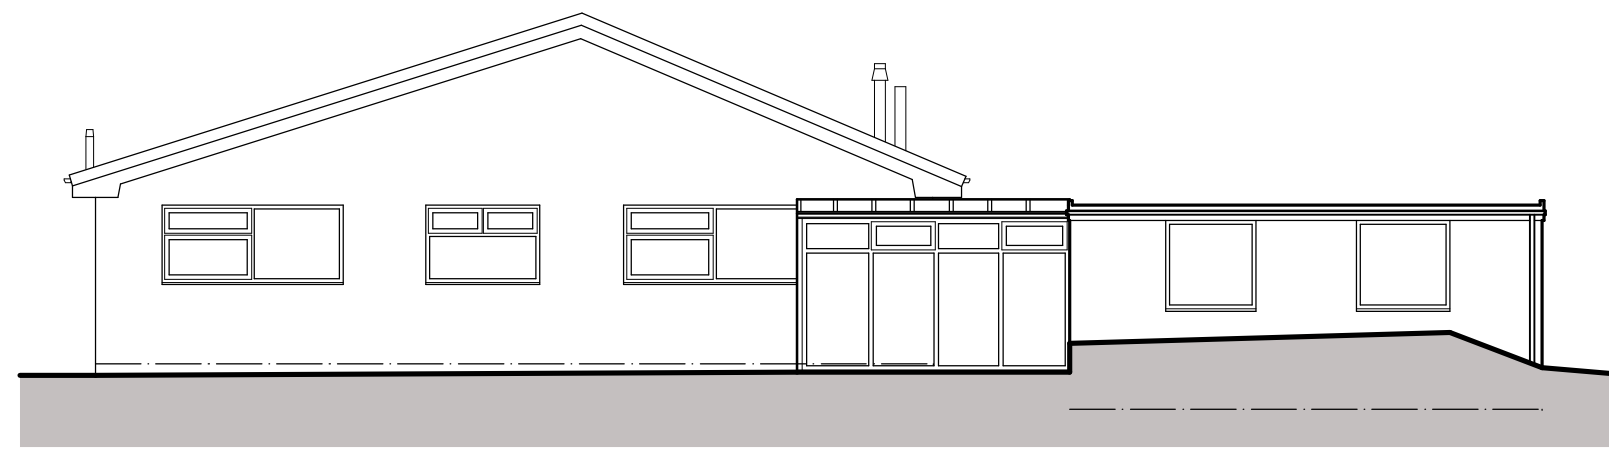


West Elevation

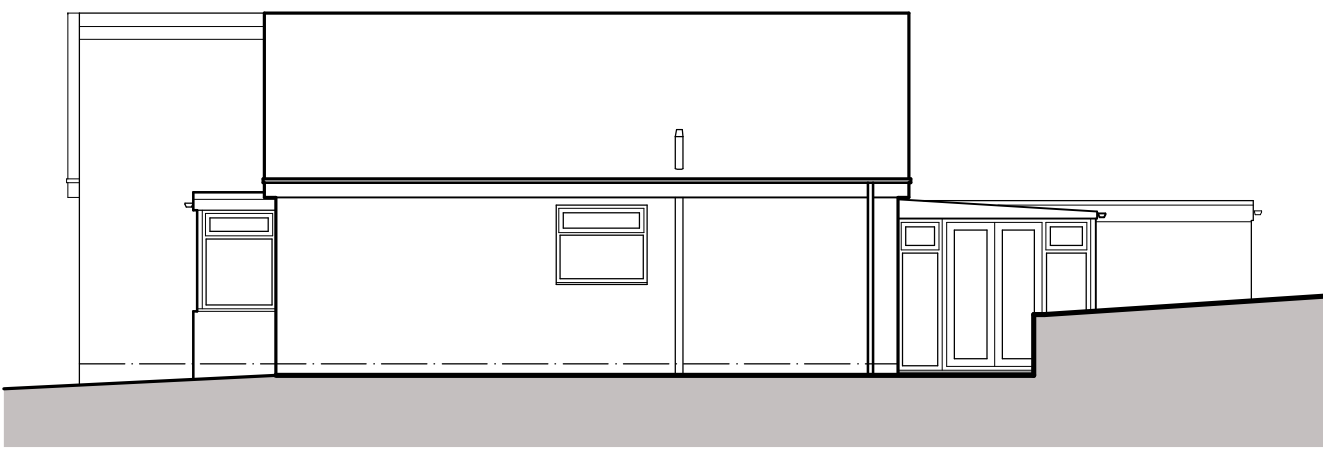


North Elevation

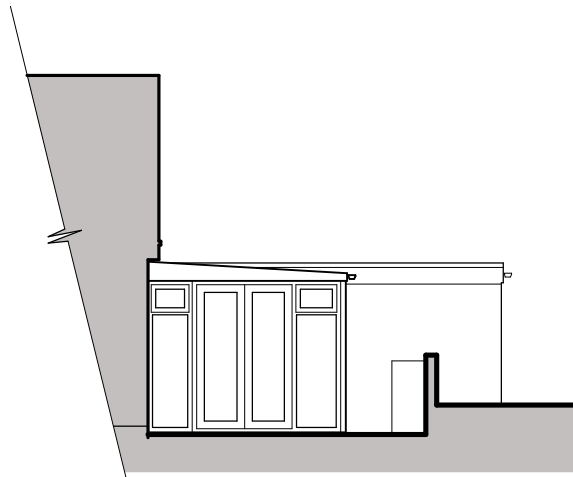

Sectional Elevation (North)

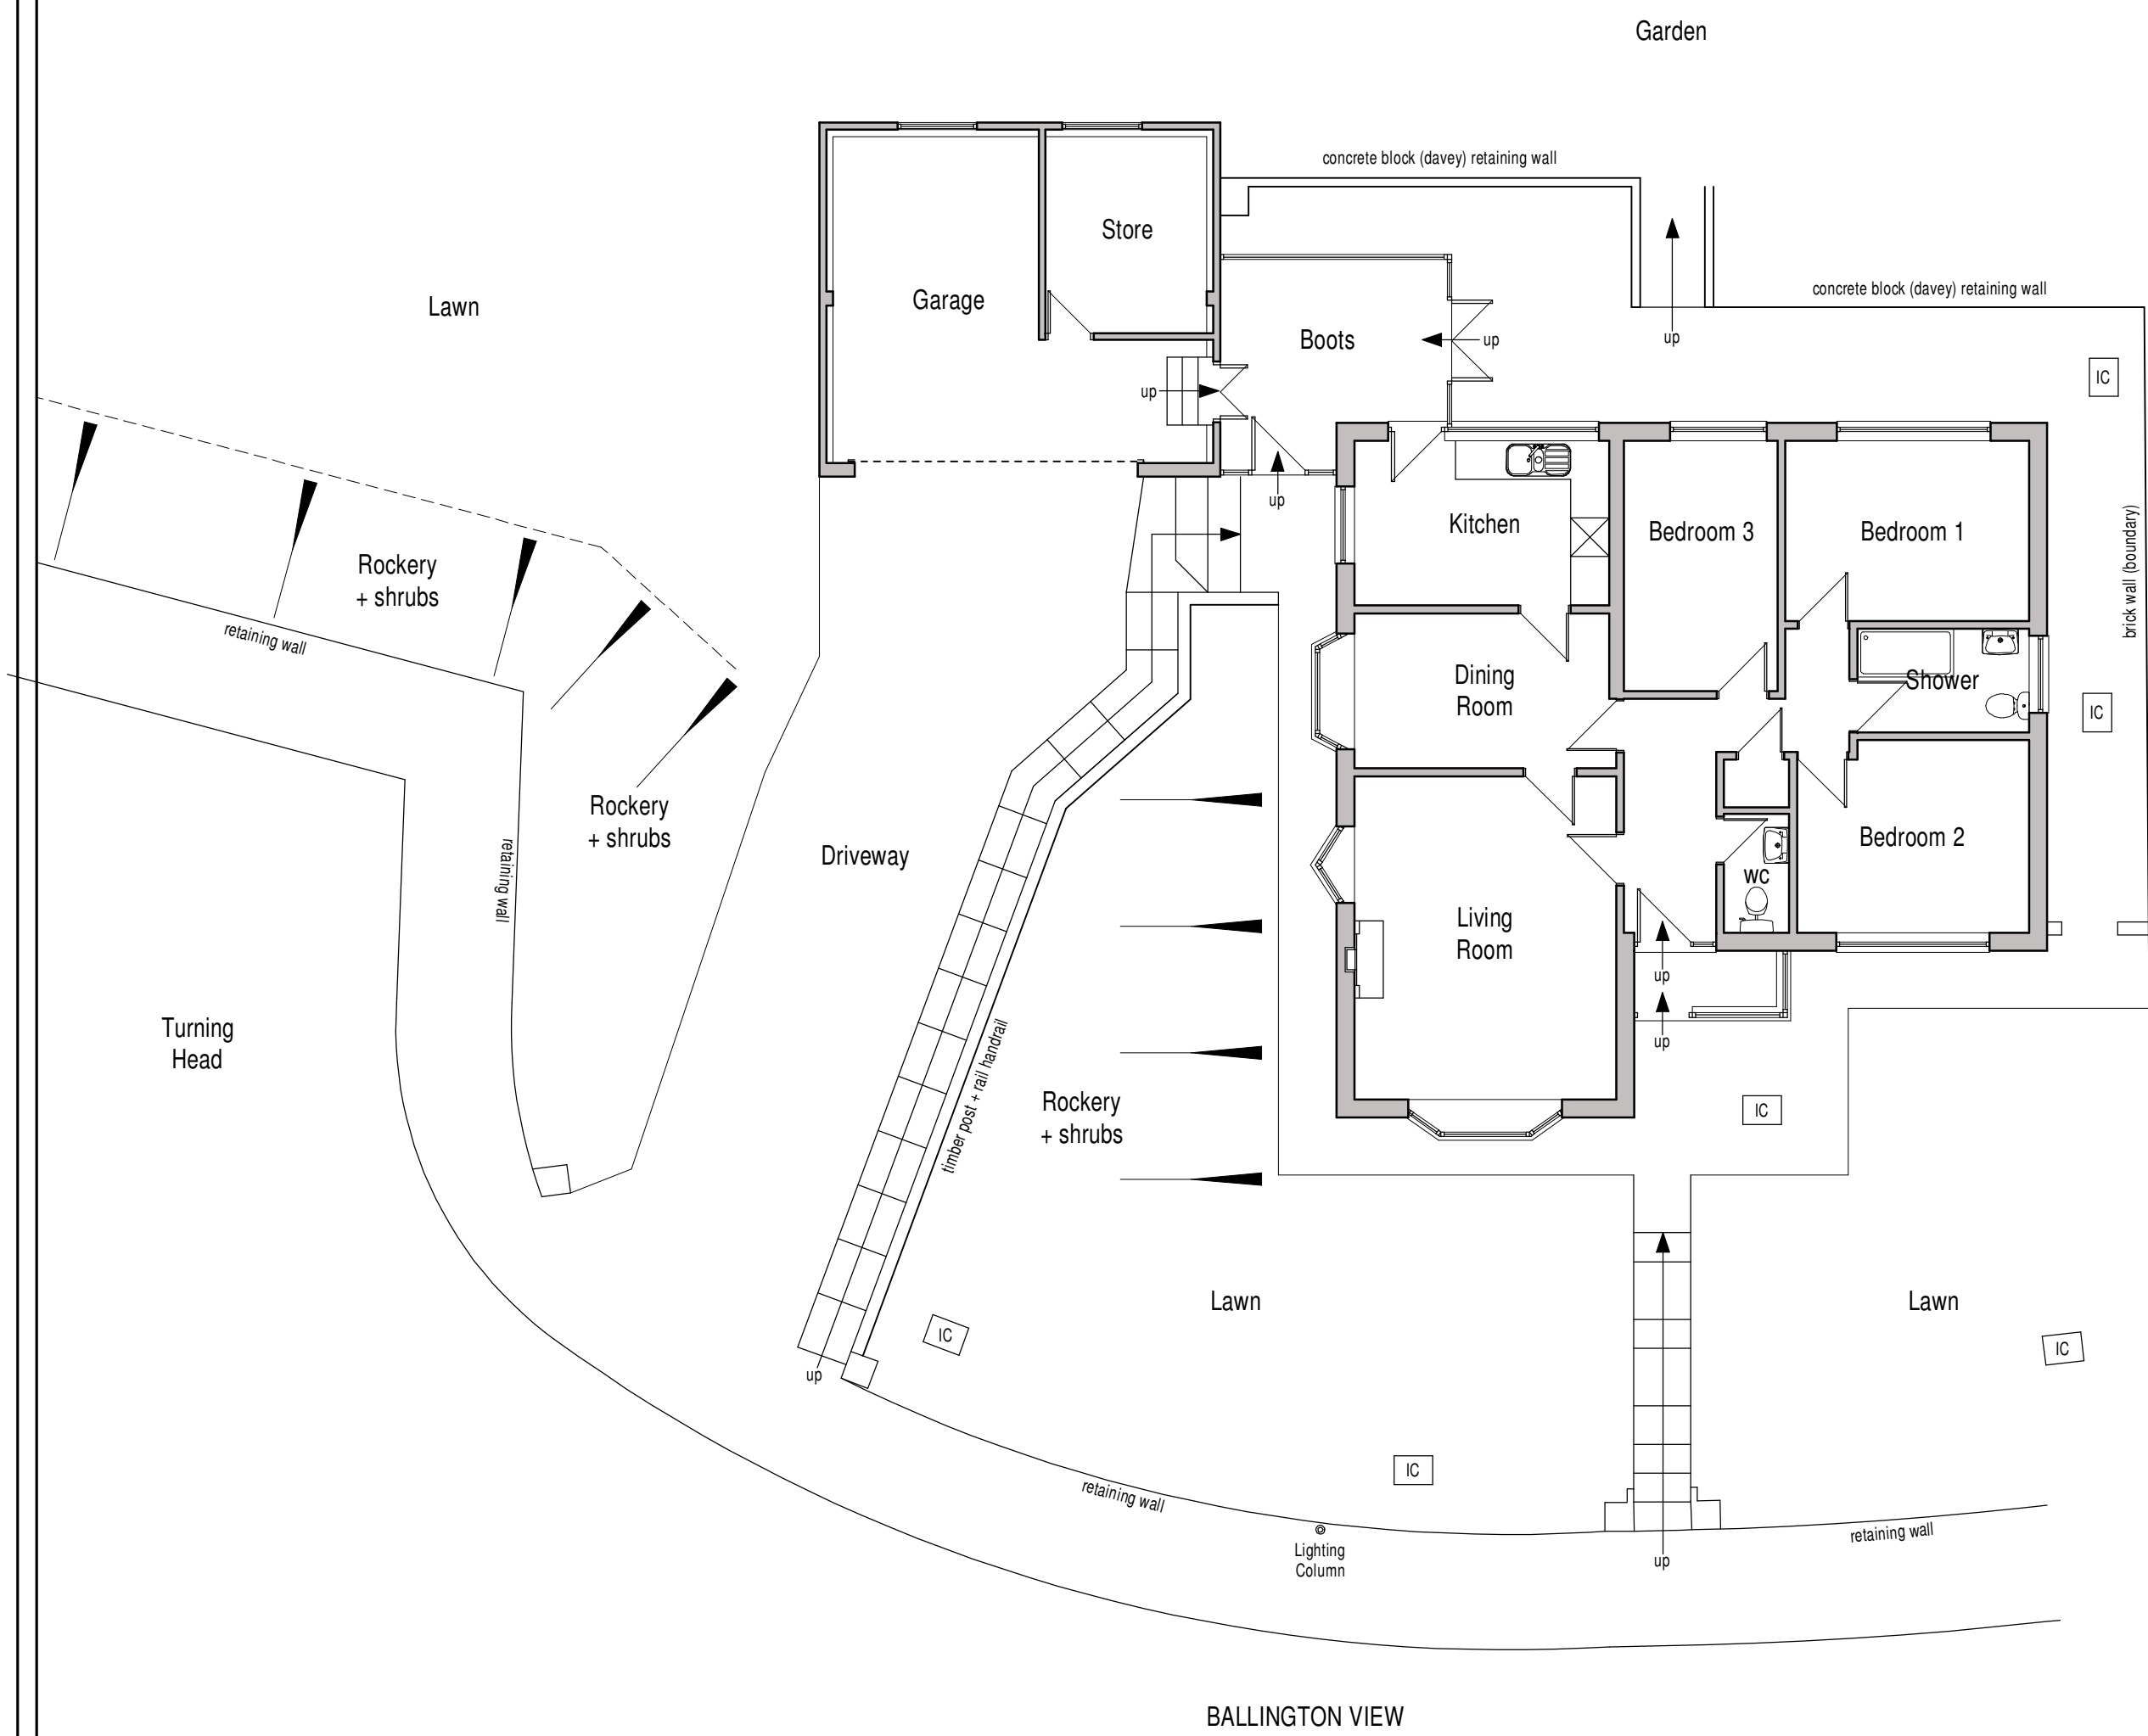

Floor Plan

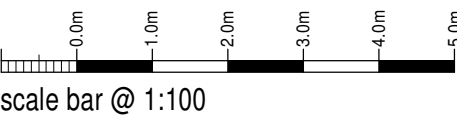

scale bar @ 1:100

Mr & Mrs Rushton
Proposed Extension and Alterations at
'Sandhill' 10 Ballington View,
Leek,
Staffordshire,
ST13 5SF

Existing Conditions		
Floor Plan and Elevations		
Date	Sheet	Scale
August 2024	A1	1:100
Dwg No.	Rev.	Drawn
2024-2918-01	A	NAW
A - 06/12/2024 - DRIVEWAY + FRONTAGE SURVEY DATA ADDED		



10 Cawdry Buildings, Fountain Street, Leek, ST13 6JP
Telephone: 01538 386002
E-mail: info@sammonsltd.co.uk
Web: www.sammonsltd.co.uk

This drawing is copyright.
All dimensions must be checked prior to commencement.