




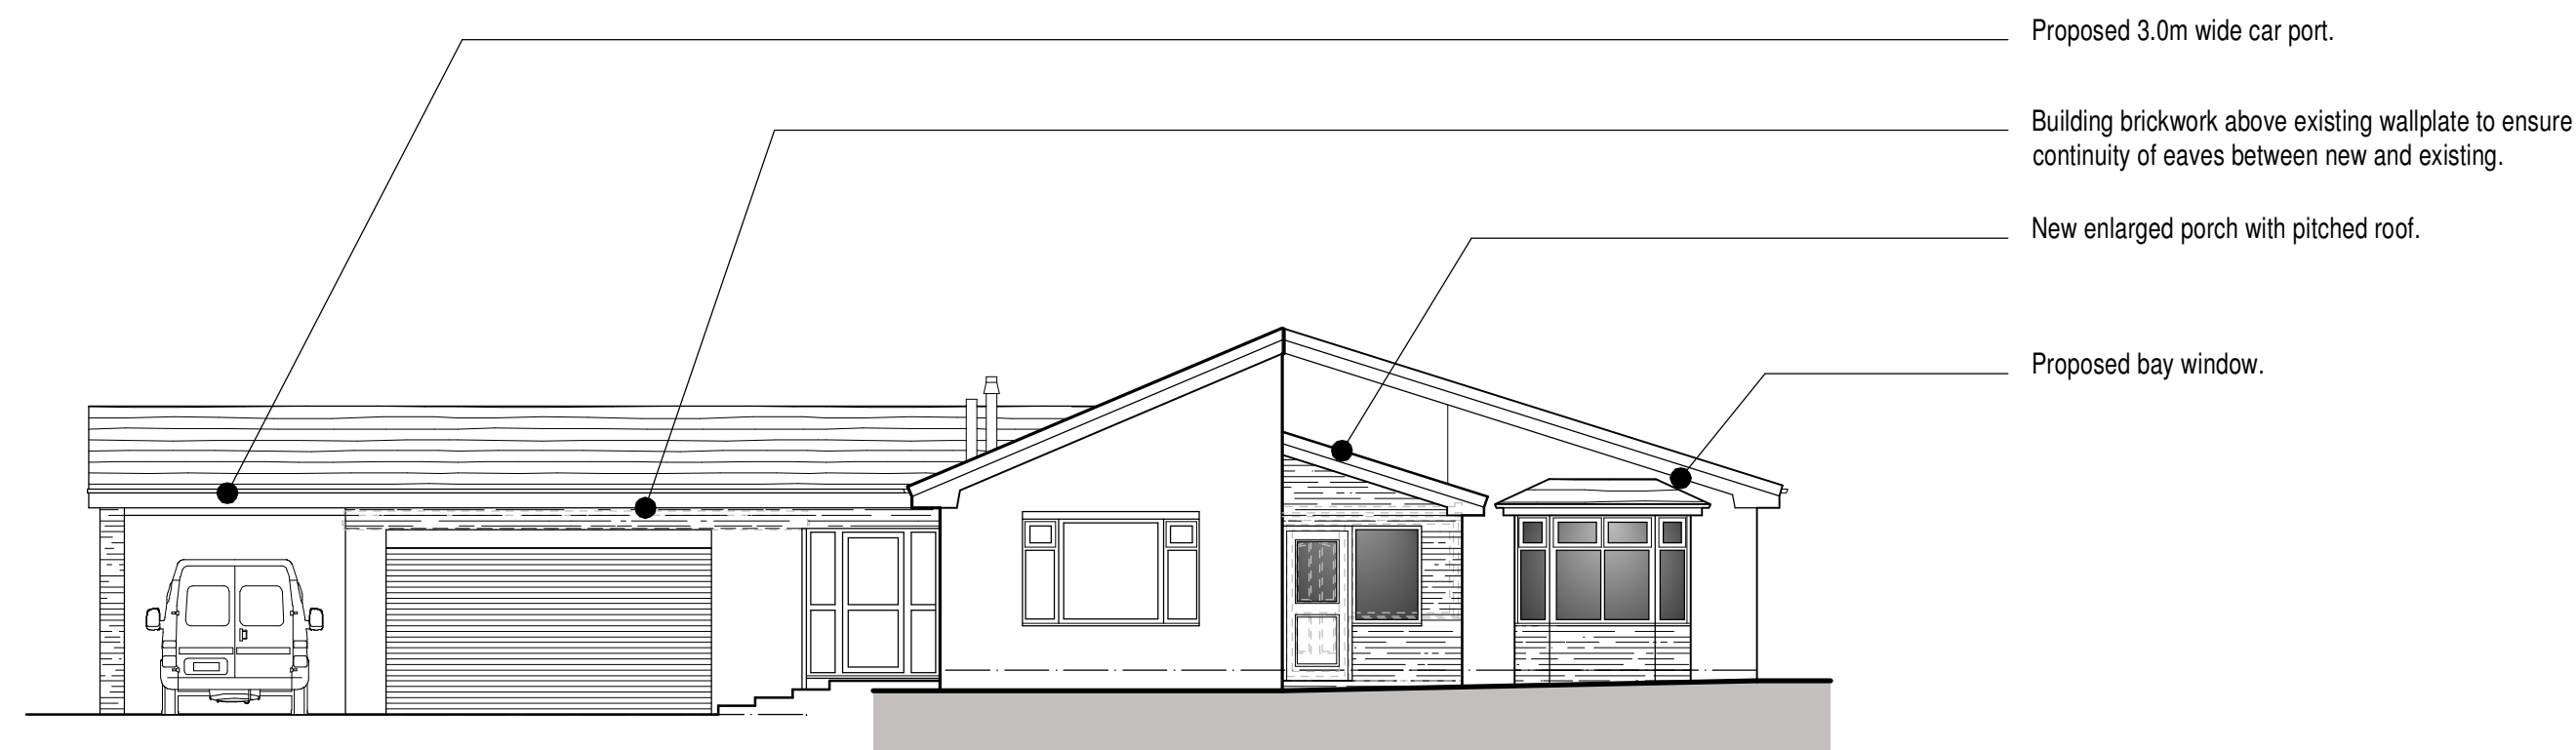


East Elevation

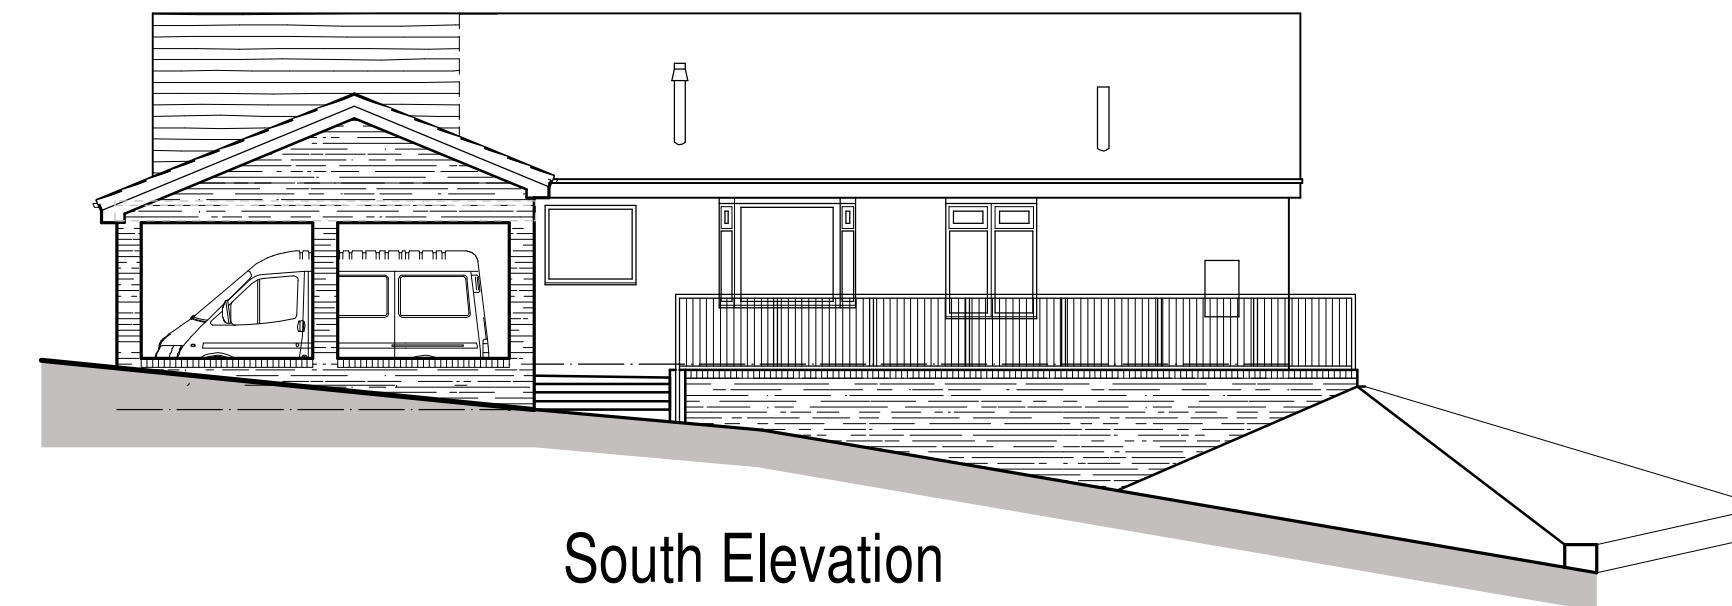

South Elevation

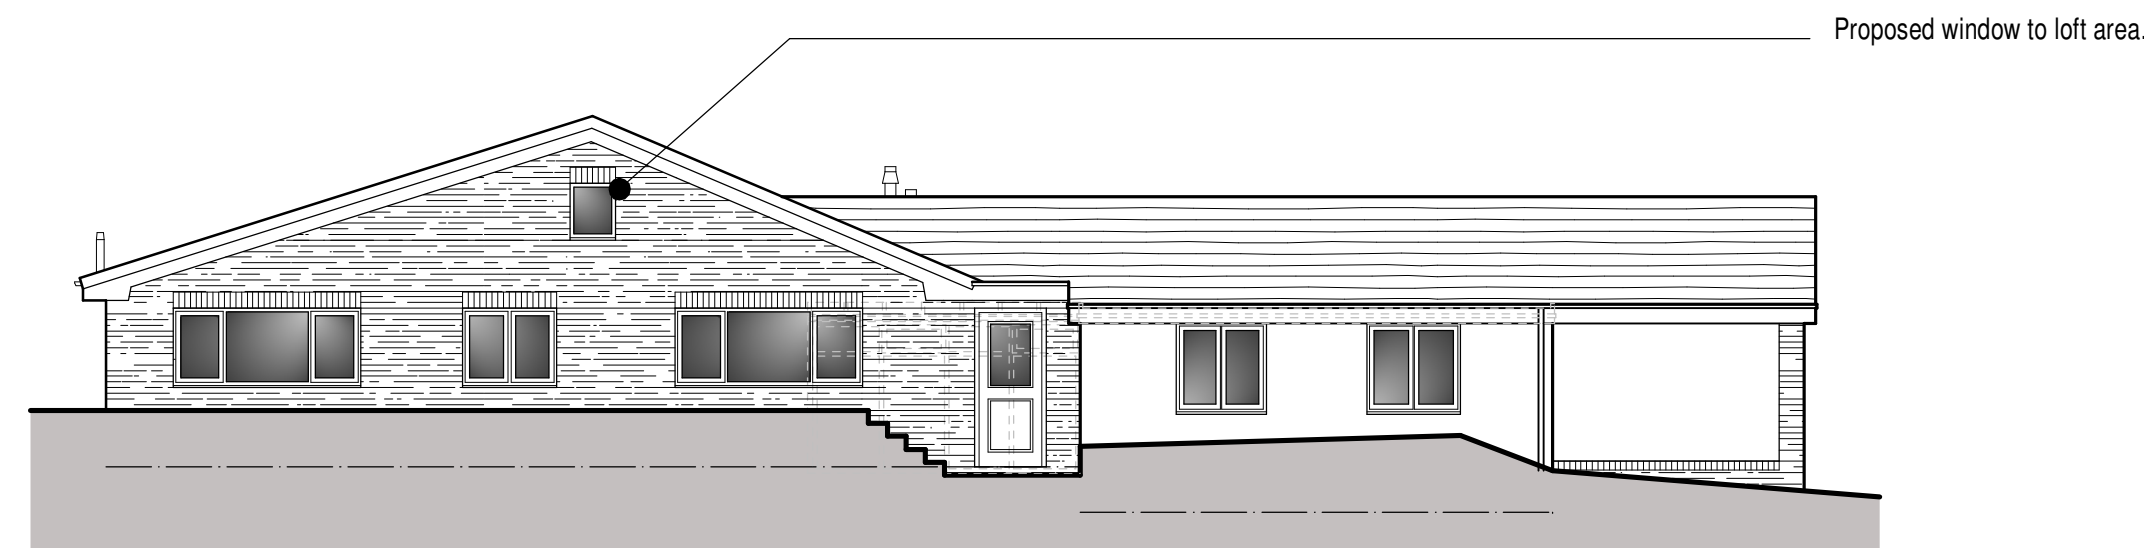

West Elevation

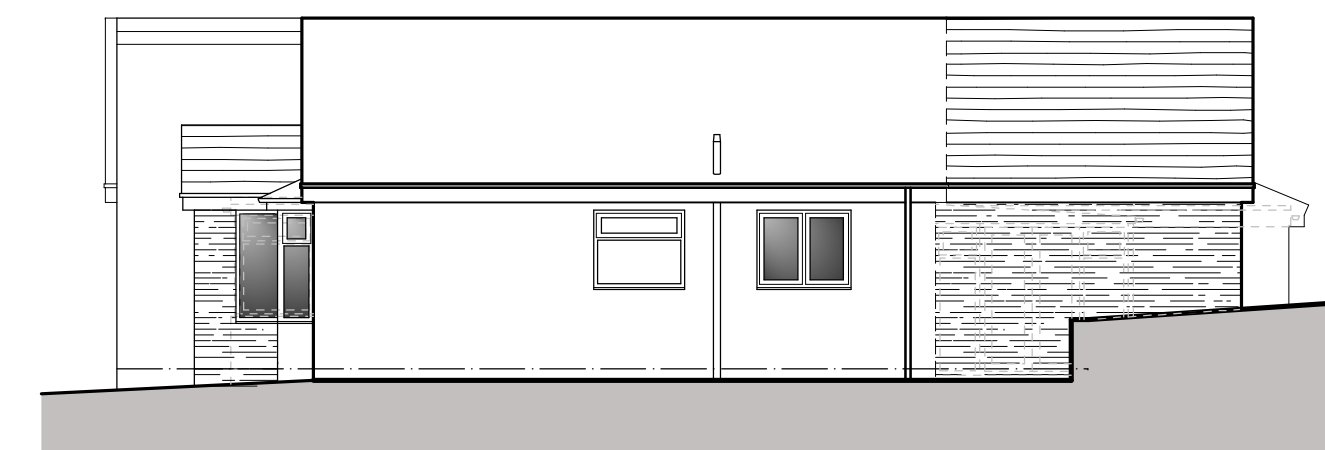


North Elevation



Floor Plan

PROPOSED MATERIALS

- Roof
Concrete interlocking tiles to match that of the host dwelling.
- Eaves
White finish uPVC fascia, soffit and barge board to match existing.
- Rainwater goods
White finish uPVC squareline gutters with box section downpipes to match existing.
- Walls
Facing brickwork to match the host dwelling.
- Windows
White finish uPVC casement style windows with soldier course brick heads where indicated.
- Doors
White finish uPVC entrance doors to compliment the existing.

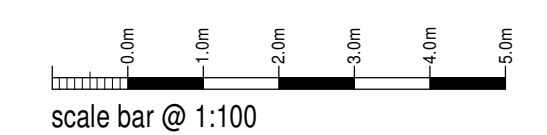

Mr & Mrs Rushton

Proposed Extension and Alterations at
'Sandhill' 10 Ballington View,
Leek,
Staffordshire,
ST13 5SF

Planning Proposal Floor Plan and Elevations

Date	Sheet	Scale
October 2024	A1	1:100
Dwg No.	Rev.	Drawn
2024-2918-02	A	NAW

A-13/12/2024 - DRAWING UPDATED TO INCLUDE PARKING ARRANGEMENTS



10 Cawdry Buildings, Fountain Street, Leek, ST13 6JP
Telephone: 01538 386002
E-mail: info@sammonsltd.co.uk
Web: www.sammonsltd.co.uk

This drawing is copyright.
All dimensions must be checked prior to commencement.