


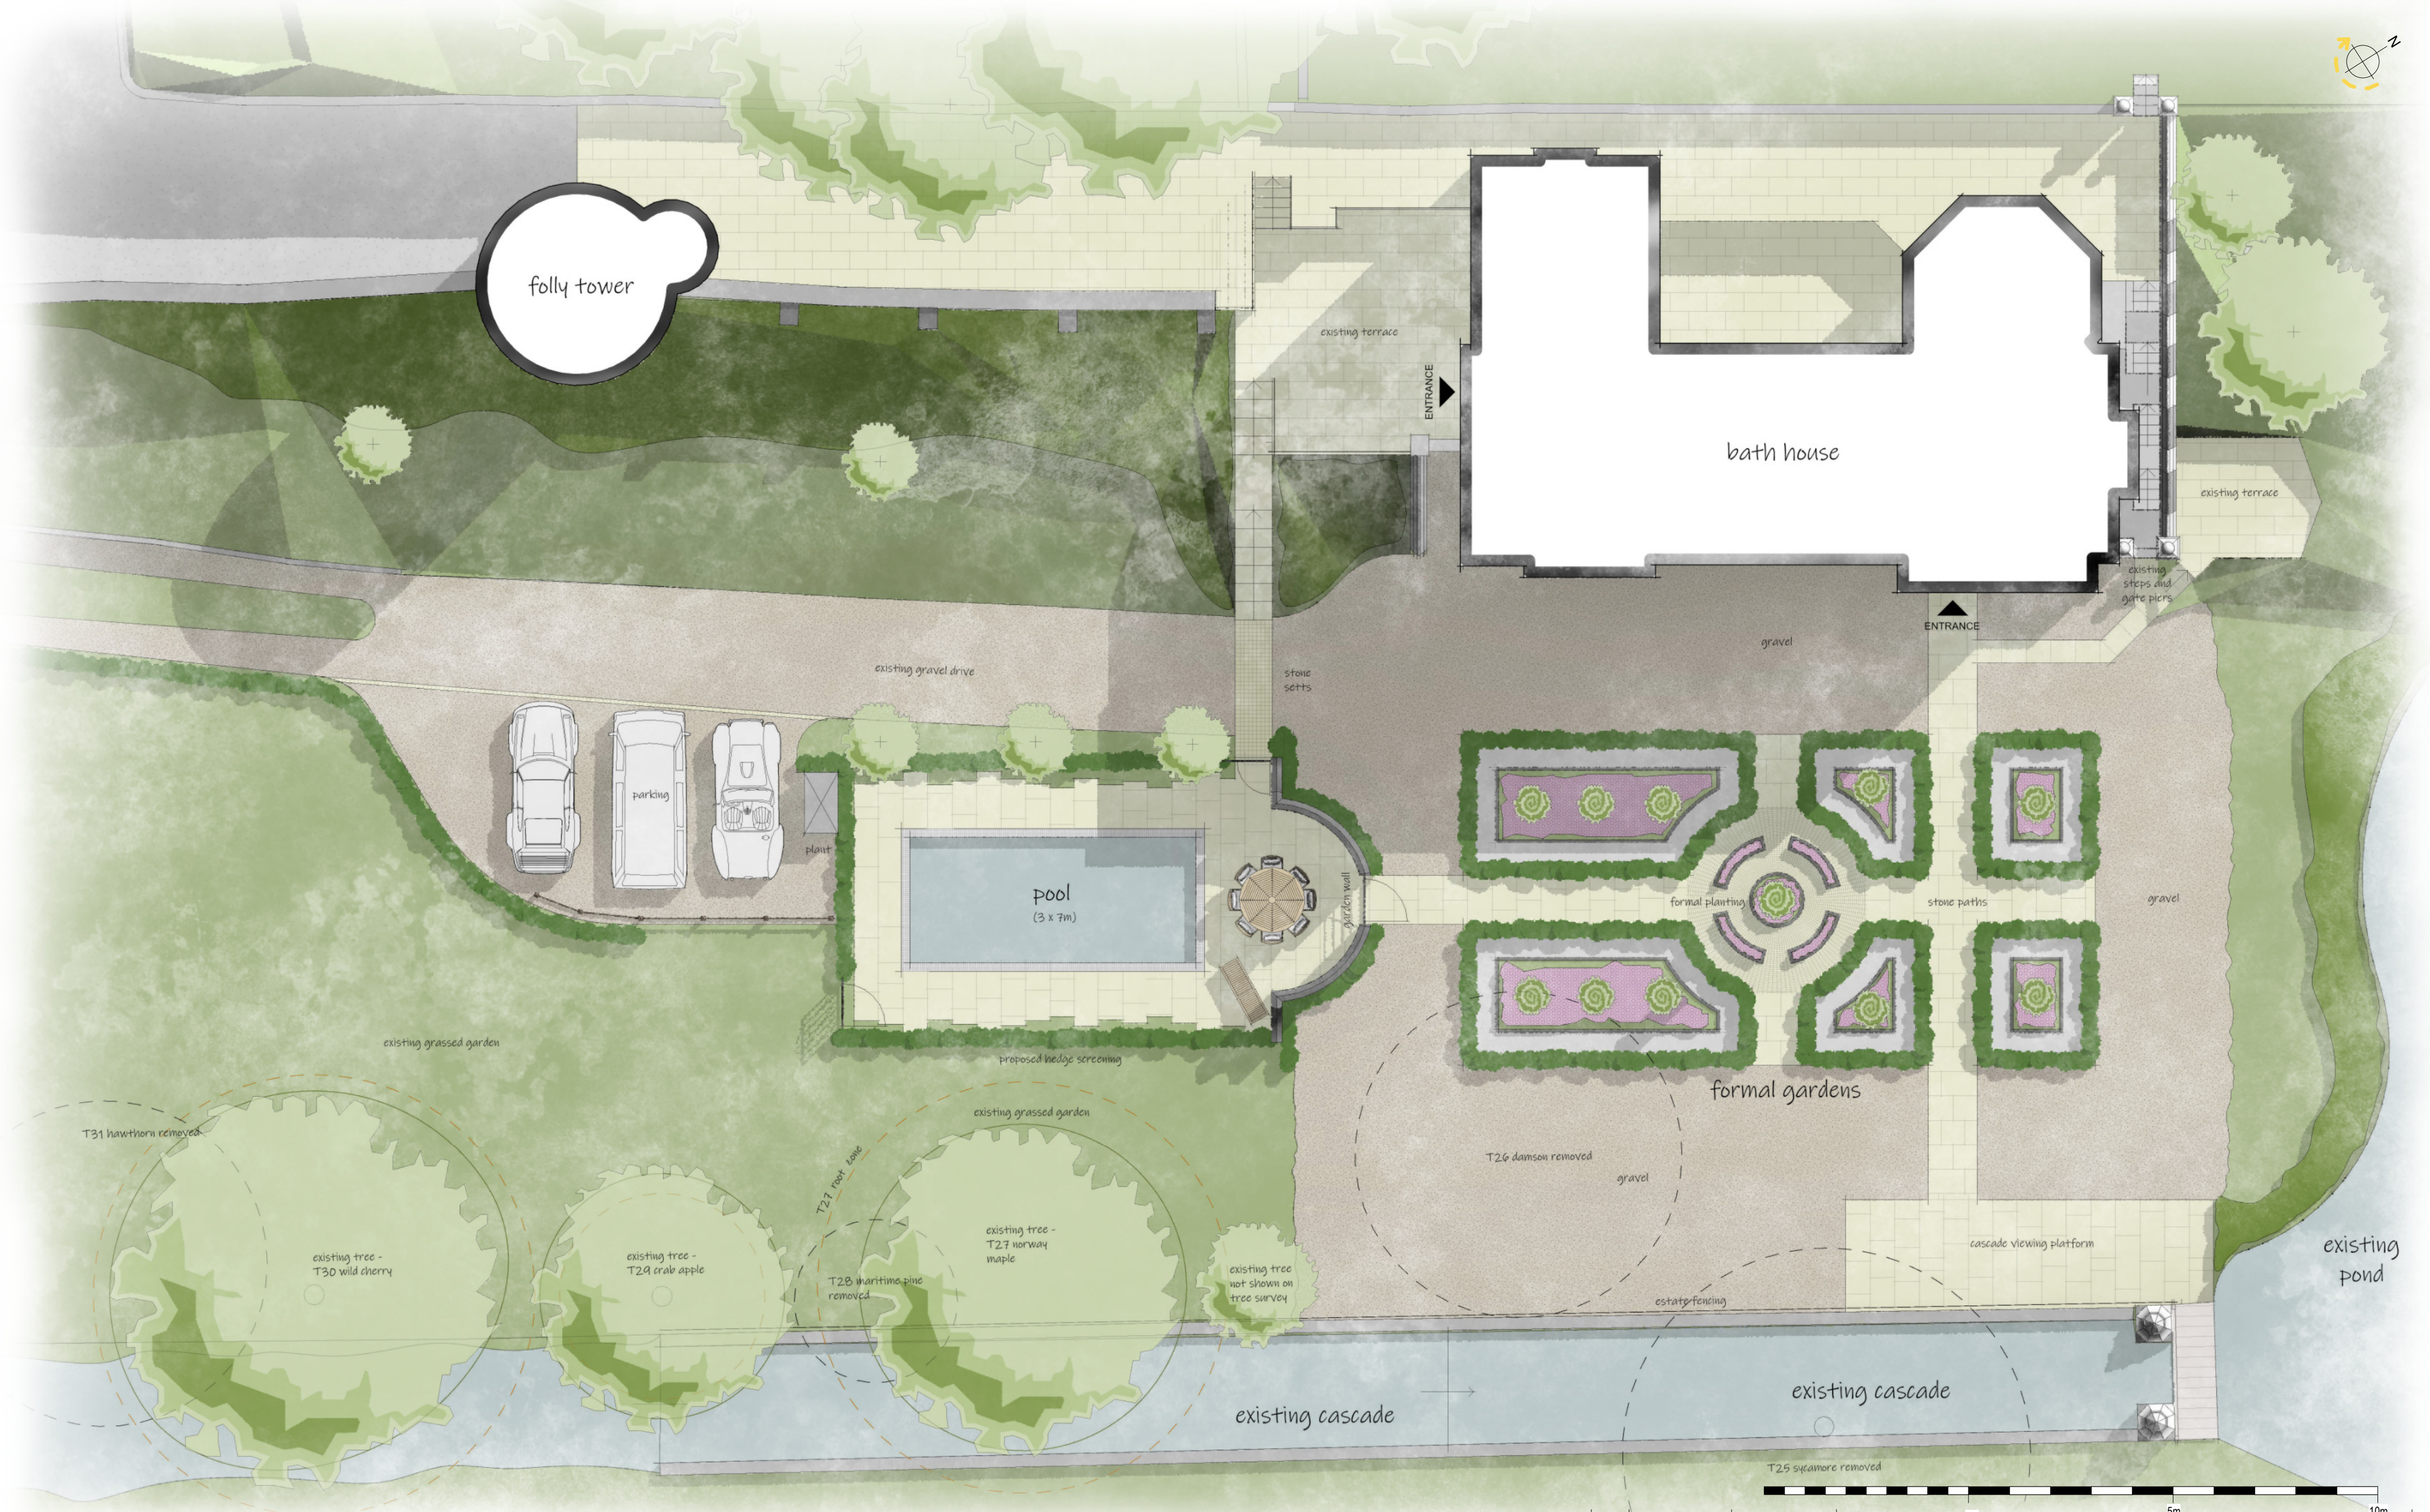

D	15/01/25	AC	Pool Size reduced	0m	5m	10m
C	04/12/24	AC	Existing trees amended			
B	03/12/24	AC	Amendments following planner feedback			
A	10/09/24	SC	Amendments following client feedback			
Rev	Date	Drawn	Description			

ctd architects	Clerk Bank House Clerk Bank LEEK Staffordshire ST13 5HE t: 01538 373477 f: 01538 386503 e: info@ctdarchitects.co.uk w: www.ctdarchitects.co.uk	ctd architects © 2020 • This drawing is copyright. • All dimensions to be checked on site before proceeding. • Contractor must notify the architect of any discrepancies before proceeding. • Contractor to check/adjust dimensions of new work to suit existing conditions. Do not assume existing structure or details are plumb, square or level. • All drawings to be read in conjunction with all other consultants drawings and specs.	Client Mr. W. Scott-Moncrieff	Project Swimming Pool Bastford Green Road, Cheddleton, Staffordshire. ST13 7ER. Title Site Plan as proposed	Scale 1:100	Size A2	Drawn AC	Chkd KL	Date 02/12/24
					Status PLANNING	Job No. 2420	Drawing No. AL04	Rev. D	