




EAST SOUTH EAST ELEVATION

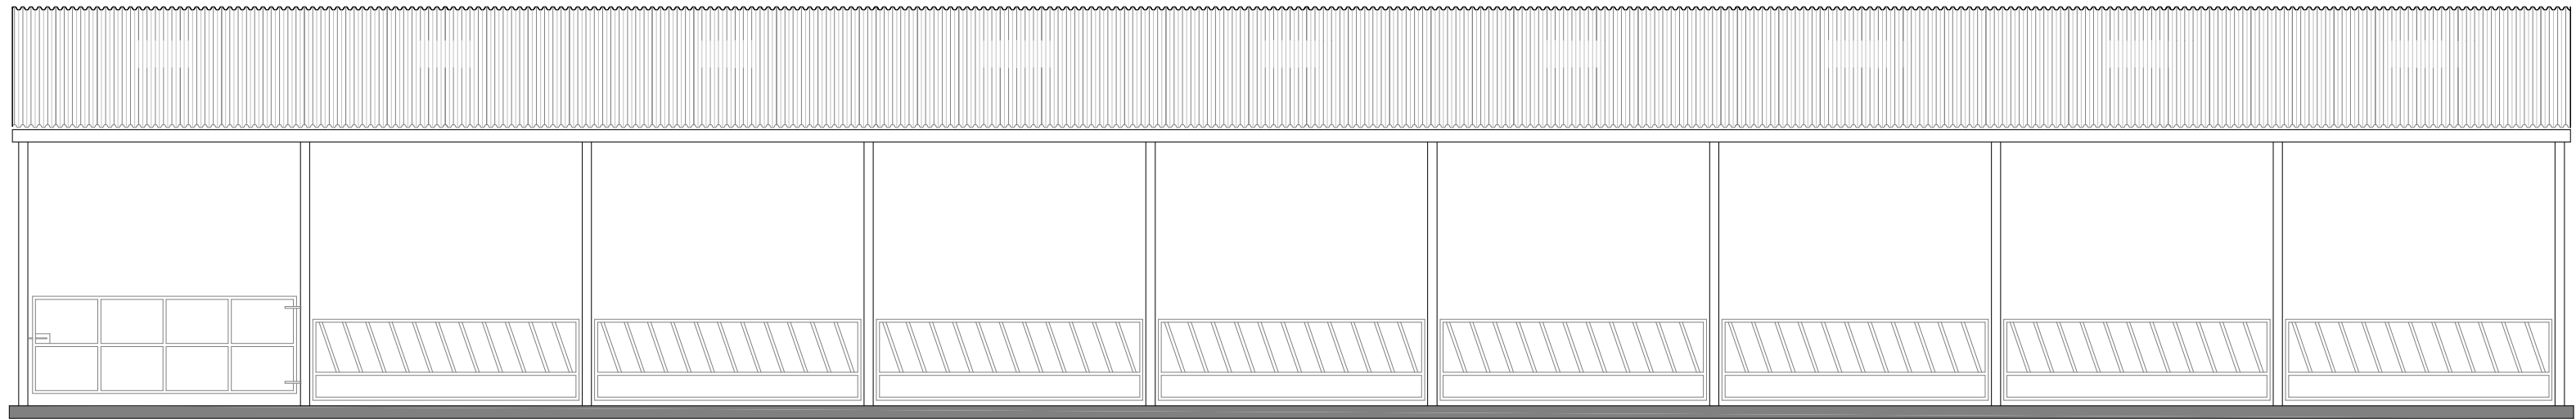

WEST NORTH WEST ELEVATION

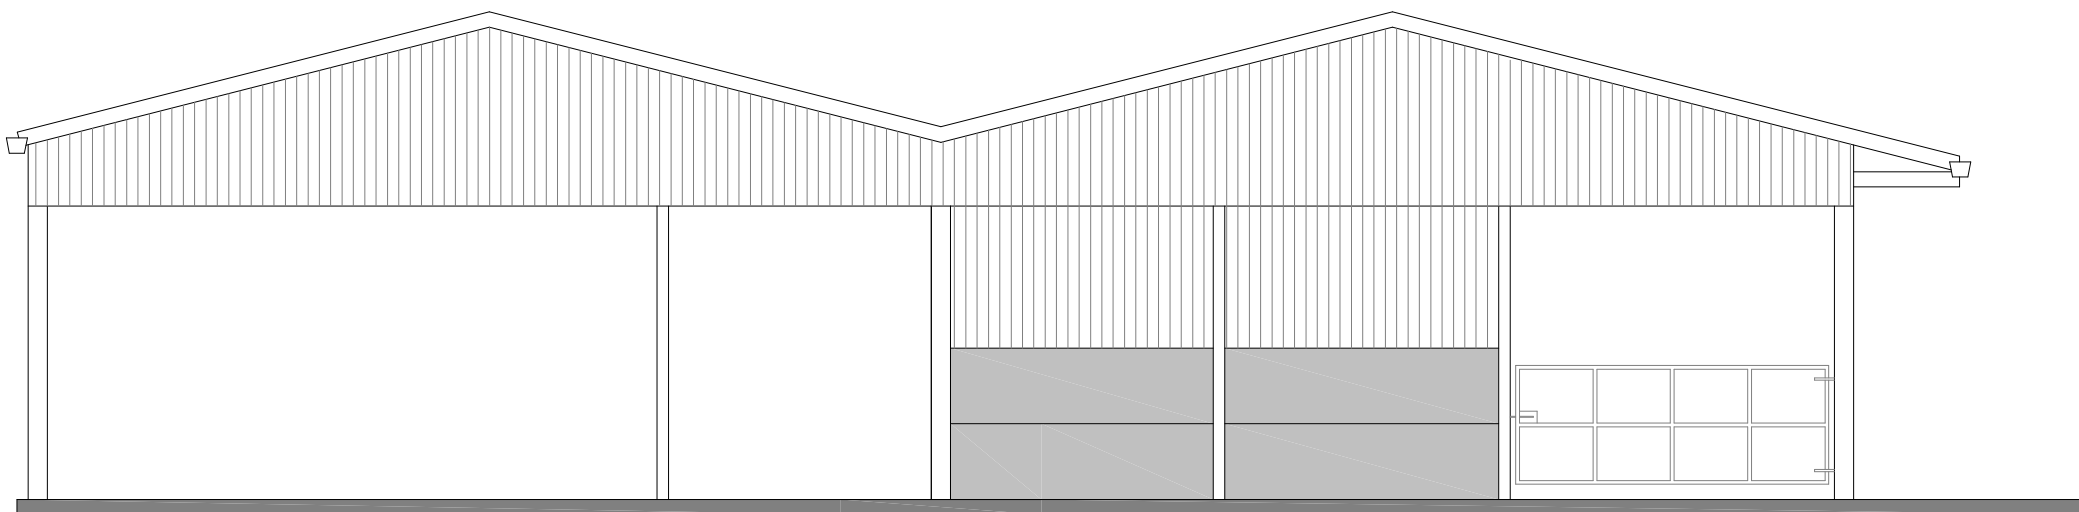

NORTH NORTH EAST ELEVATION

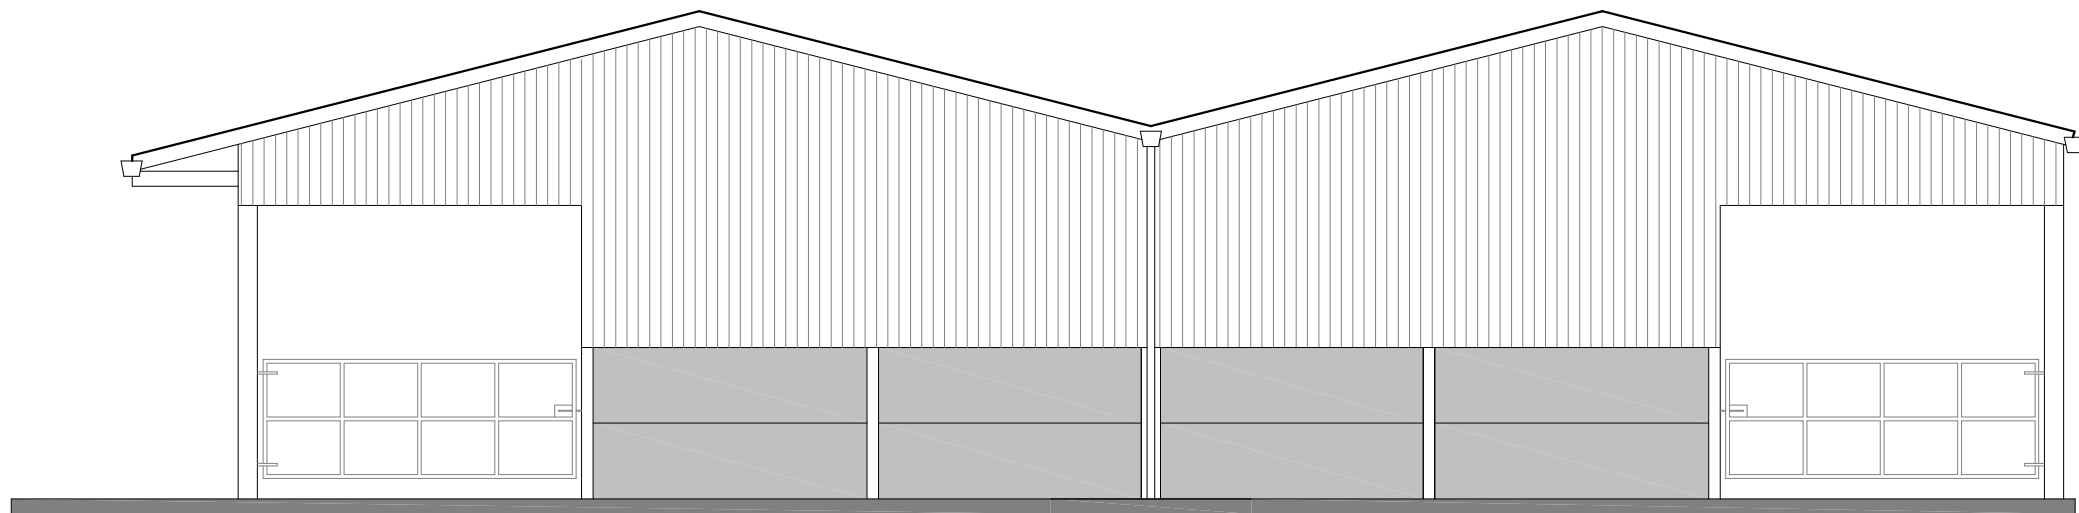

SOUTH SOUTH WEST ELEVATION



Nigel Forrester MCIOS
Building Design Services

ILETT HOUSE, SMITHY BANK, ALTON, STAFFS, ST10 4AD
TEL 01538 702164
www.nigelforrester.co.uk

CLIENT

Mr R & Mrs H Stevenson

PROJECT

Continued use of agricultural building for mixed use of agricultural and log processing and storage at
Gorsty Hill Farm
Gorsty Hill Road
Upper team
Staffordshire
ST10 4EL

DRAWING NUMBER 24/703/01

Elevations

SCALES 1/100 @ A1