

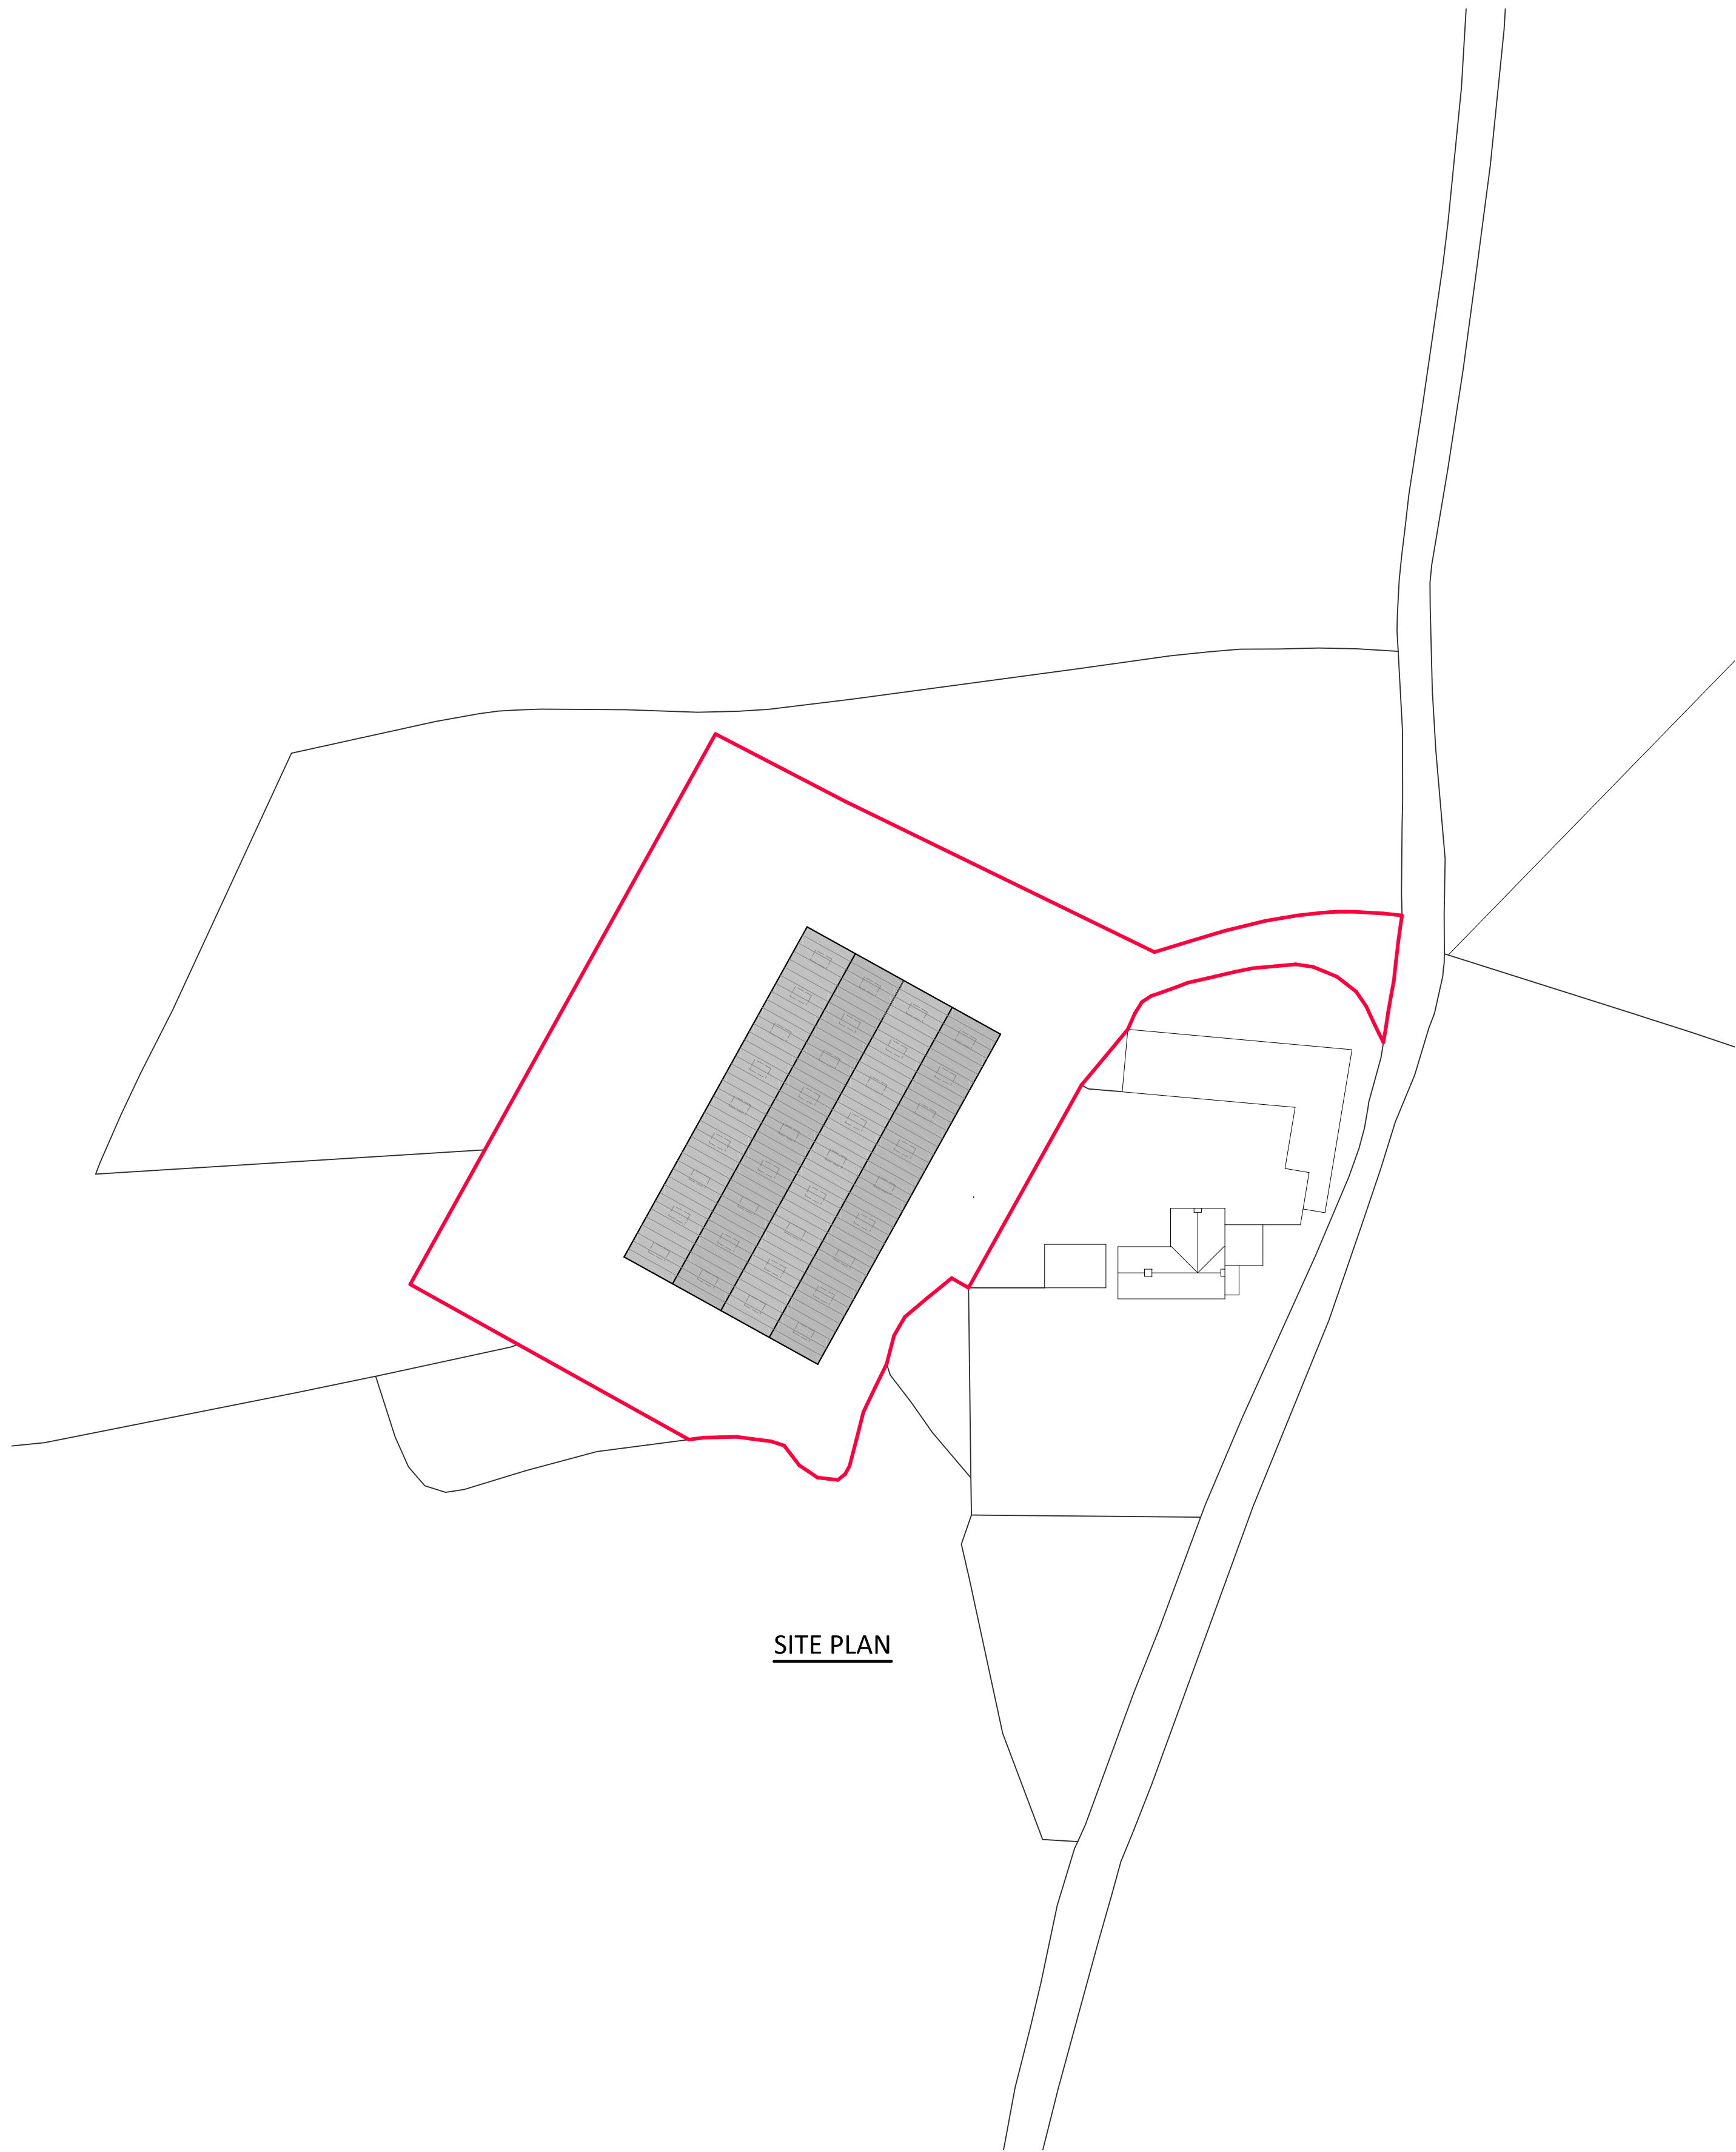


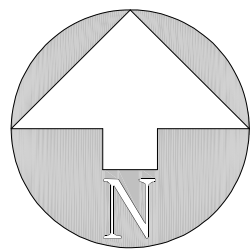

SITE PLAN

 

ILETT HOUSE, SMITHY BANK, ALTON, STAFFS, ST10 4AD
TEL 01538 702164
www.nigelforrester.co.uk

CLIENT

Mr R & Mrs H Stevenson

PROJECT

Continued use of agricultural building for mixed use of agricultural and log processing and storage
at
Gorsty Hill Farm
Gorsty Hill Road
Upper tean
Staffordshire
ST10 4EL

DRAWING NUMBER 24/703/03

Site Plan

SCALES 1/500 @ A1