



South Elevation as Existing
1 : 100



North Elevation as Existing
1 : 100




West Elevation as Existing
1 : 100




East Elevation as Existing
1 : 100




Section A-A as Existing
1 : 100

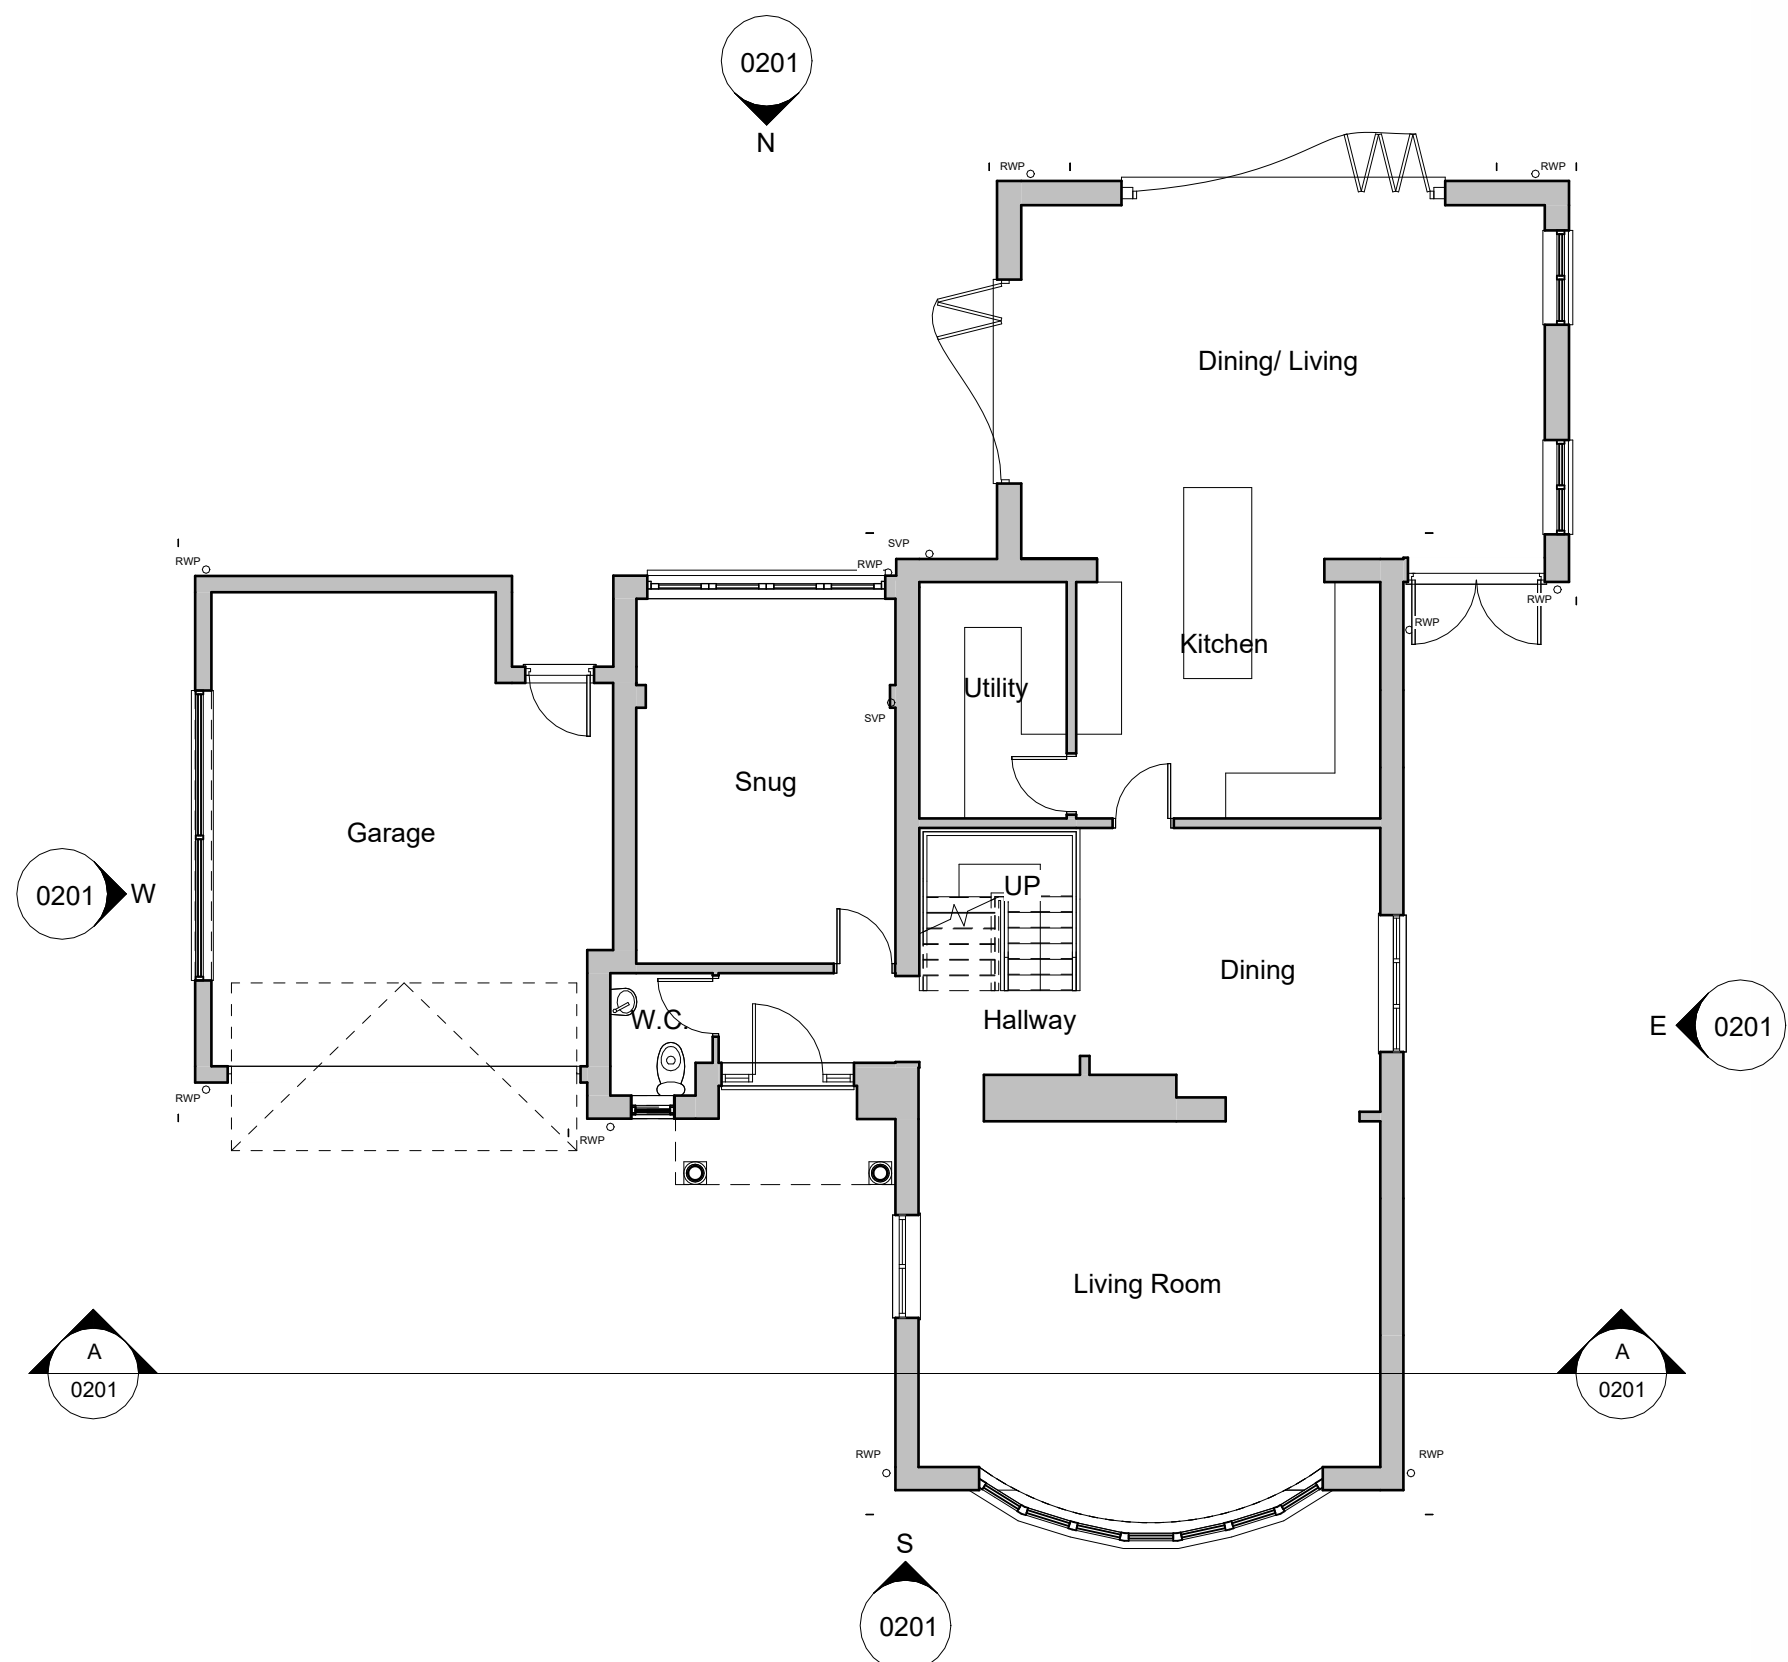

Ground Floor Plan as Existing
1 : 100

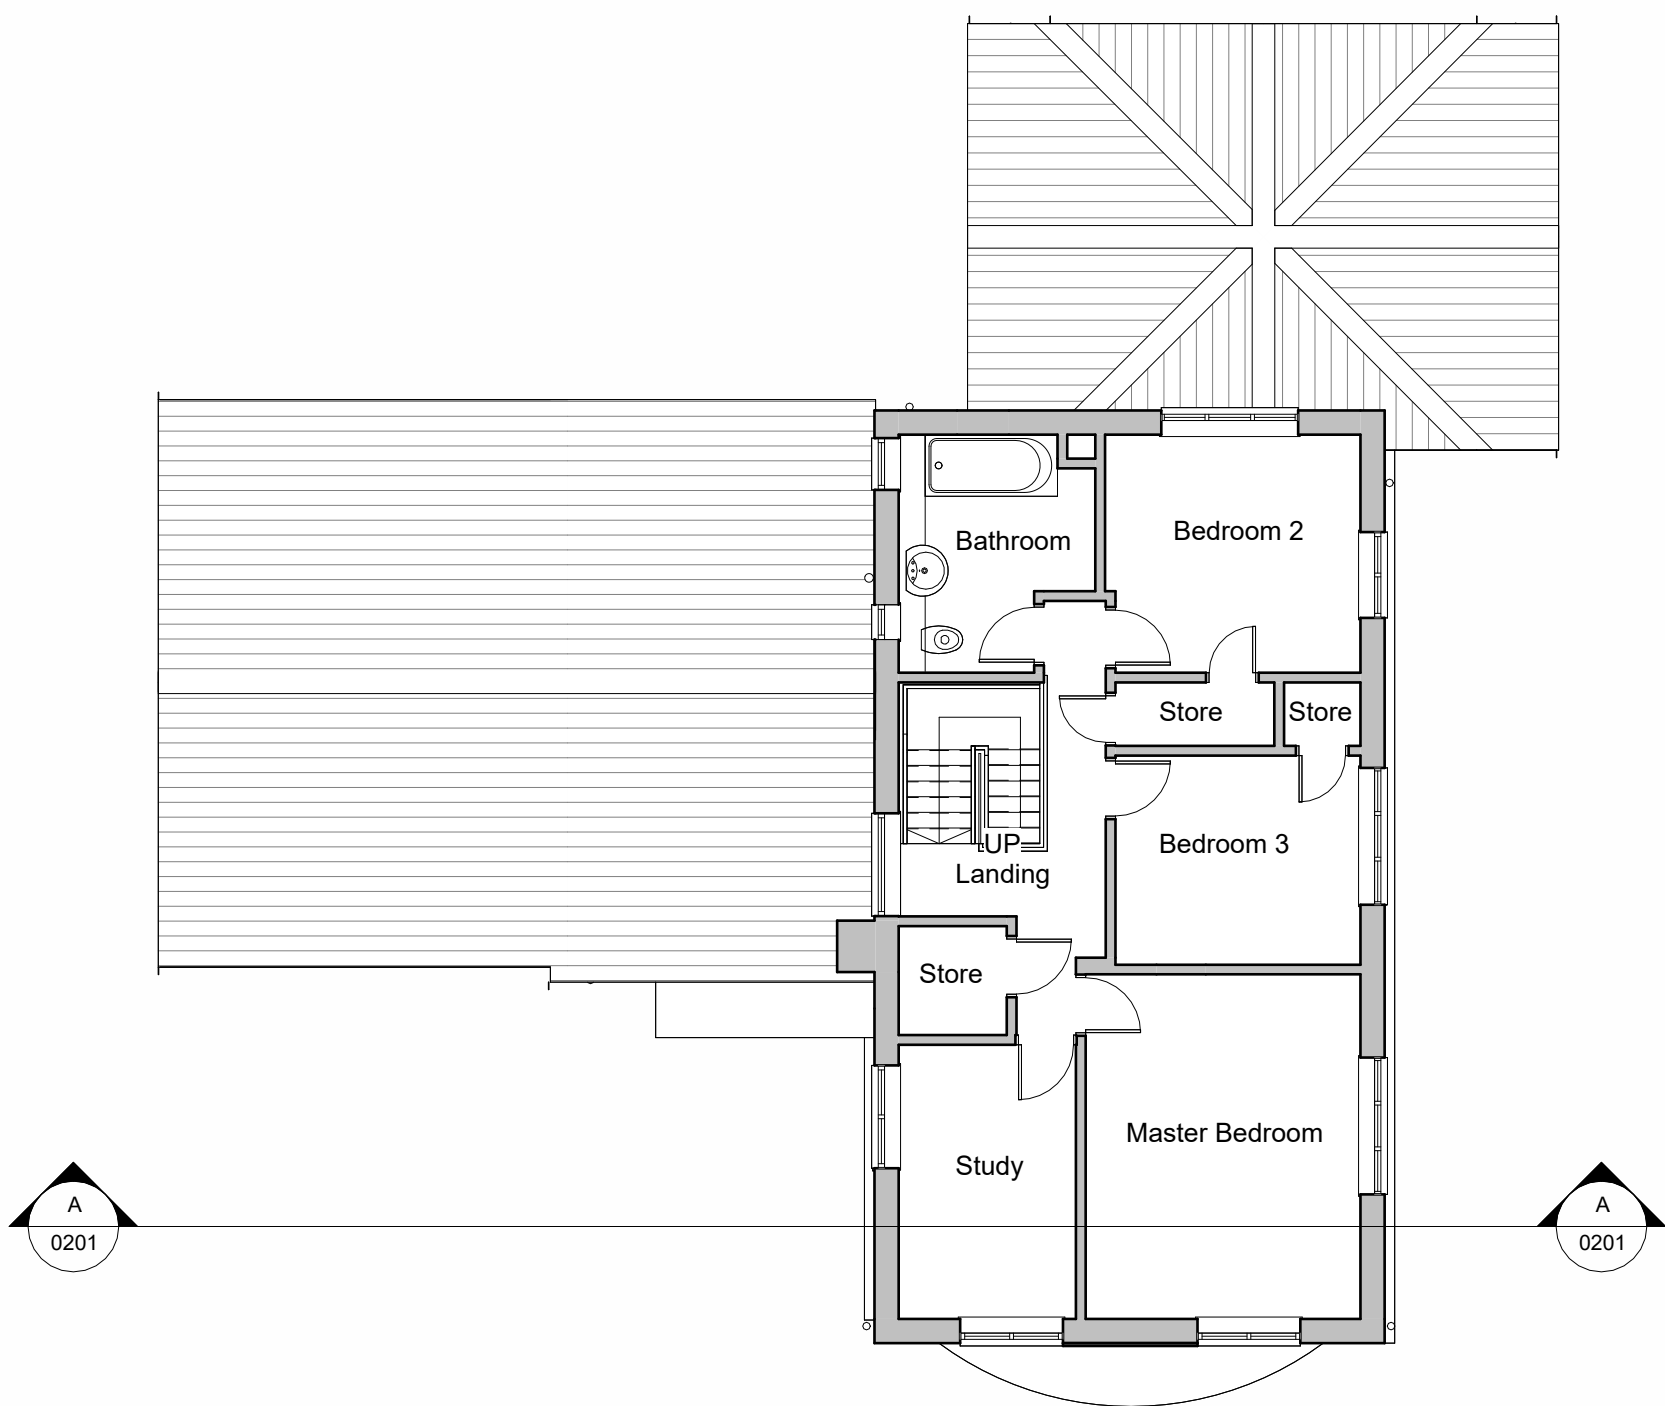

First Floor Plan as Existing
1 : 100

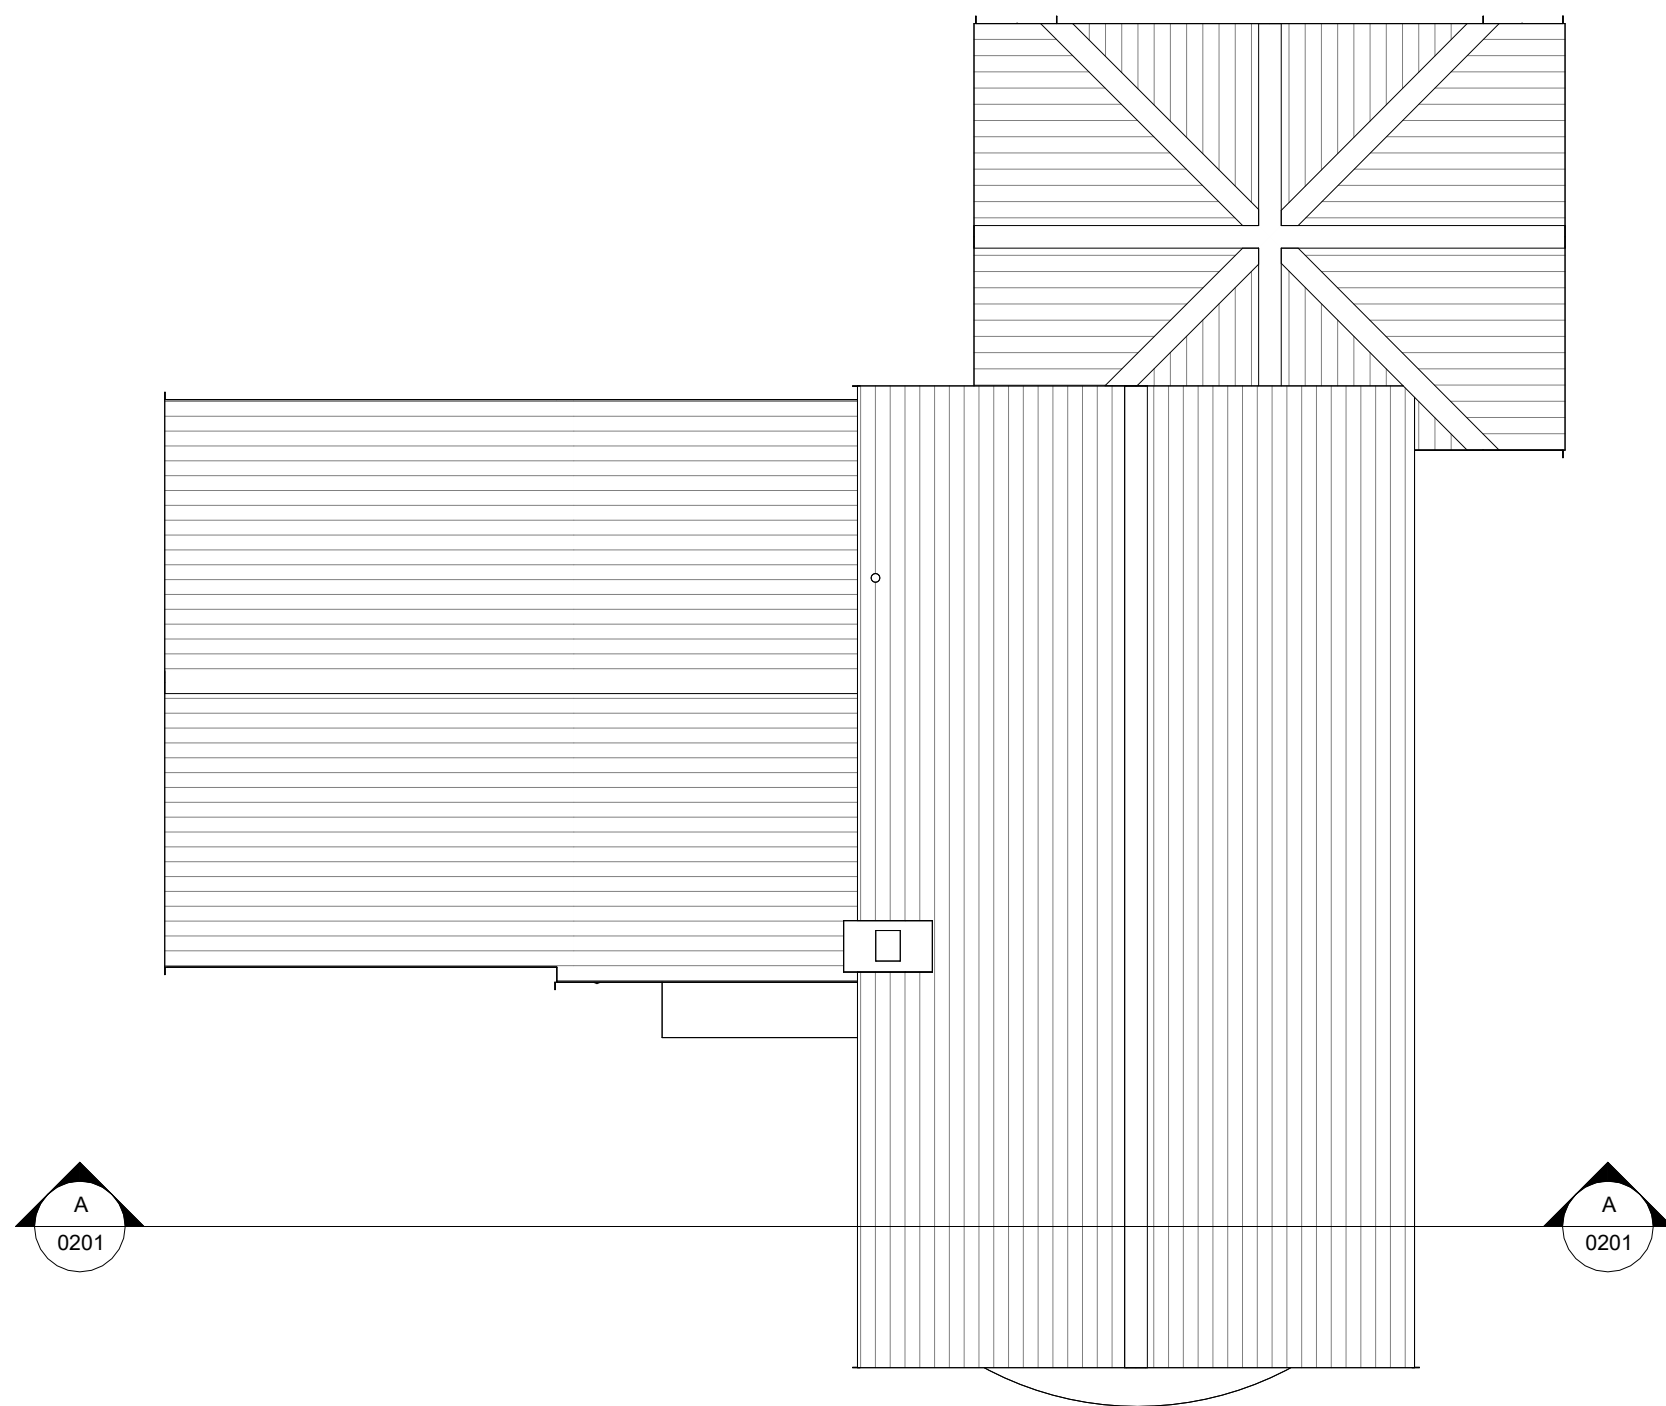


Roof Plan as Existing
1 : 100

All heights, sizes and dimensions should be checked on site by the contractor before any work is put in hand.

Figured dimensions should be taken in preference to scaling and any errors or omissions reported to the architect at once.

This drawing has been prepared in accordance with the CDM (Construction Design and Management) and all foreseeable design risks to those involved or affected by construction have been avoided wherever possible.

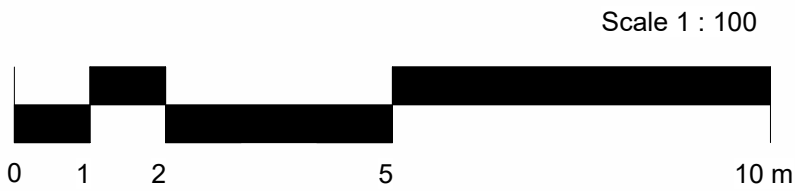

Rev	Date	By	Detail
-----	------	----	--------

Drawing status			
----------------	--	--	--

S4 - Planning			
---------------	--	--	--

Client			
--------	--	--	--

Mrs A Freeman			
---------------	--	--	--

Project/Location			
------------------	--	--	--

Proposed alterations to Whitehaven, Clay Lake, Endon, Stoke-on-Trent, ST9 9DE.			
---	--	--	--

Drawing title Plans as Existing			
------------------------------------	--	--	--

Date	Drawn	Checked	Job No.
06/01/25	JAK	TM	3320

Scale(s)			
----------	--	--	--

1 : 100 @A1			
-------------	--	--	--

Drawing number	Revision
----------------	----------

AF25-SA-XX-ZZ-DR-A-0201	
-------------------------	--

SA **SMYTHEMAN**
ARCHITECTURAL

12 High Street, Tean,
Stoke-on-Trent
ST10 4DZ
T: +44 (0)1538 722097
E: mail@smytheman.co.uk
W: www.smytheman.co.uk

CIAT
CHARTERED PRACTICE