

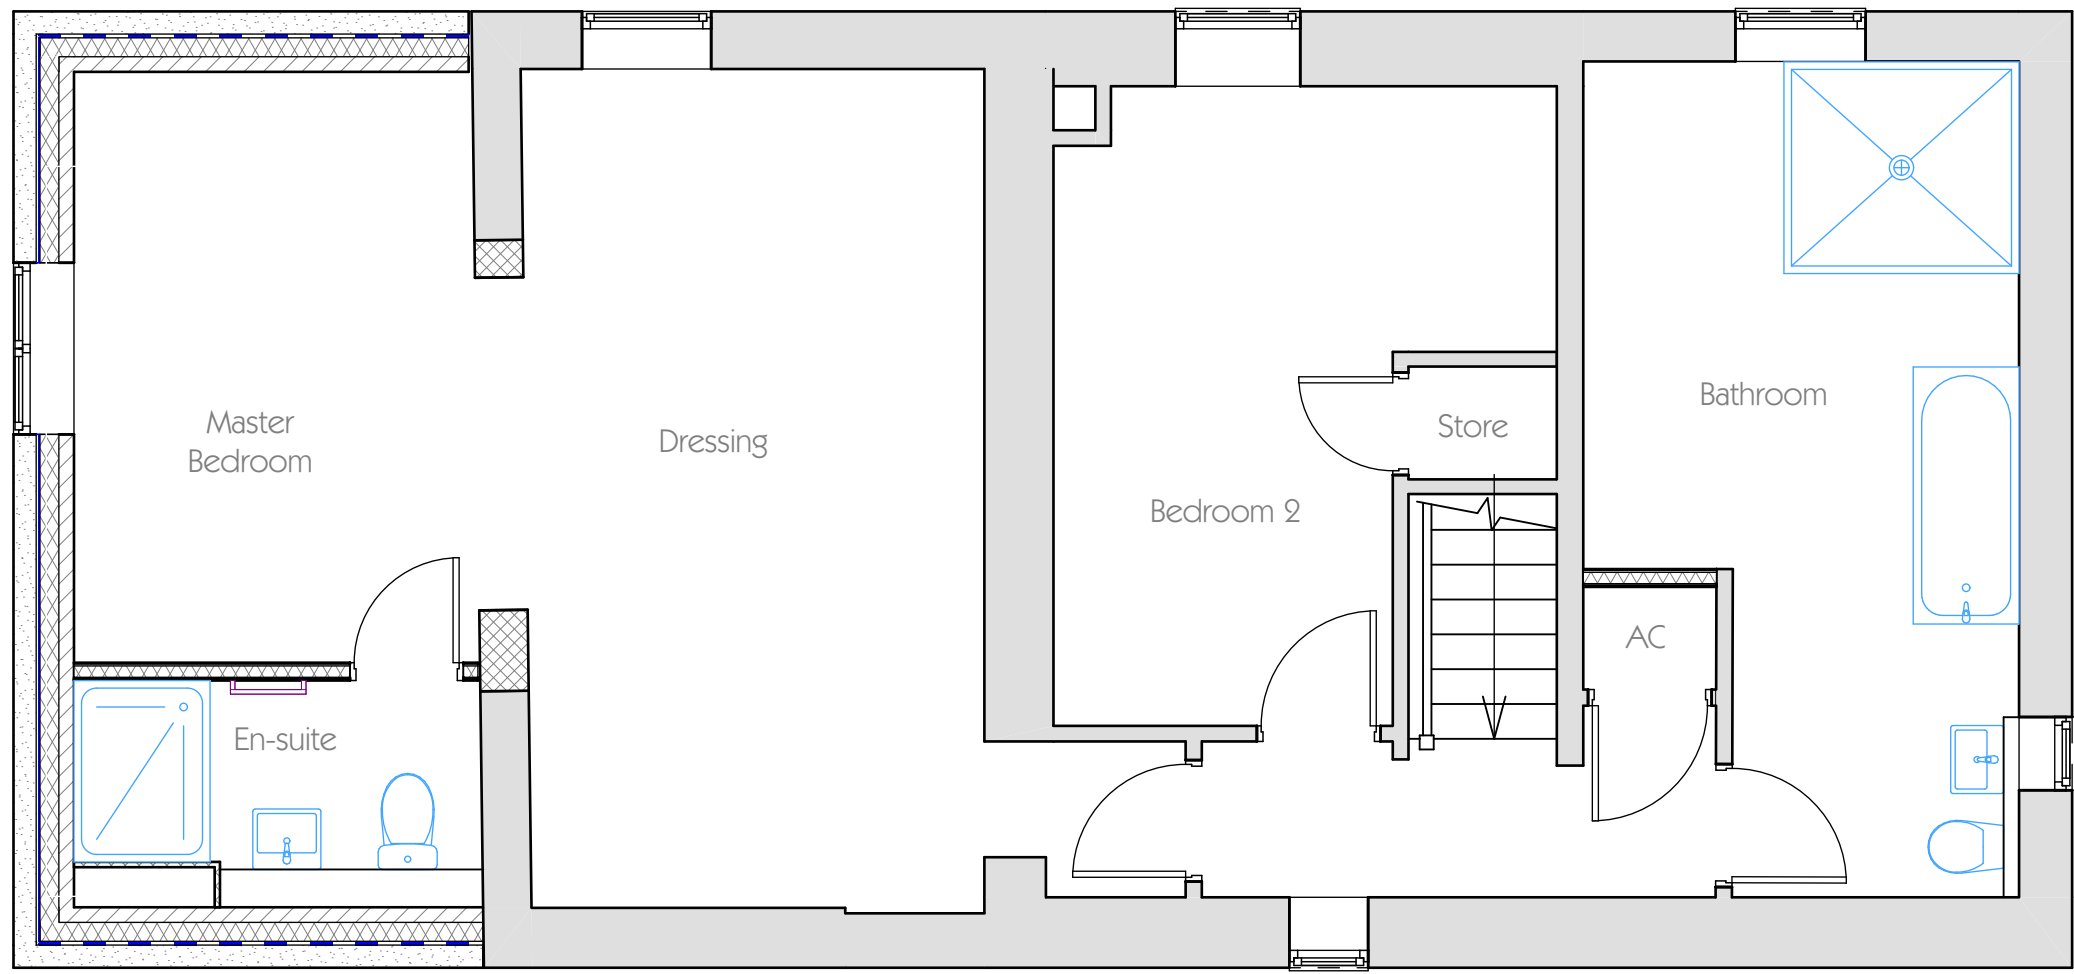


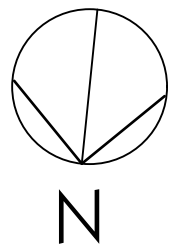


Proposed First Floor

1:50

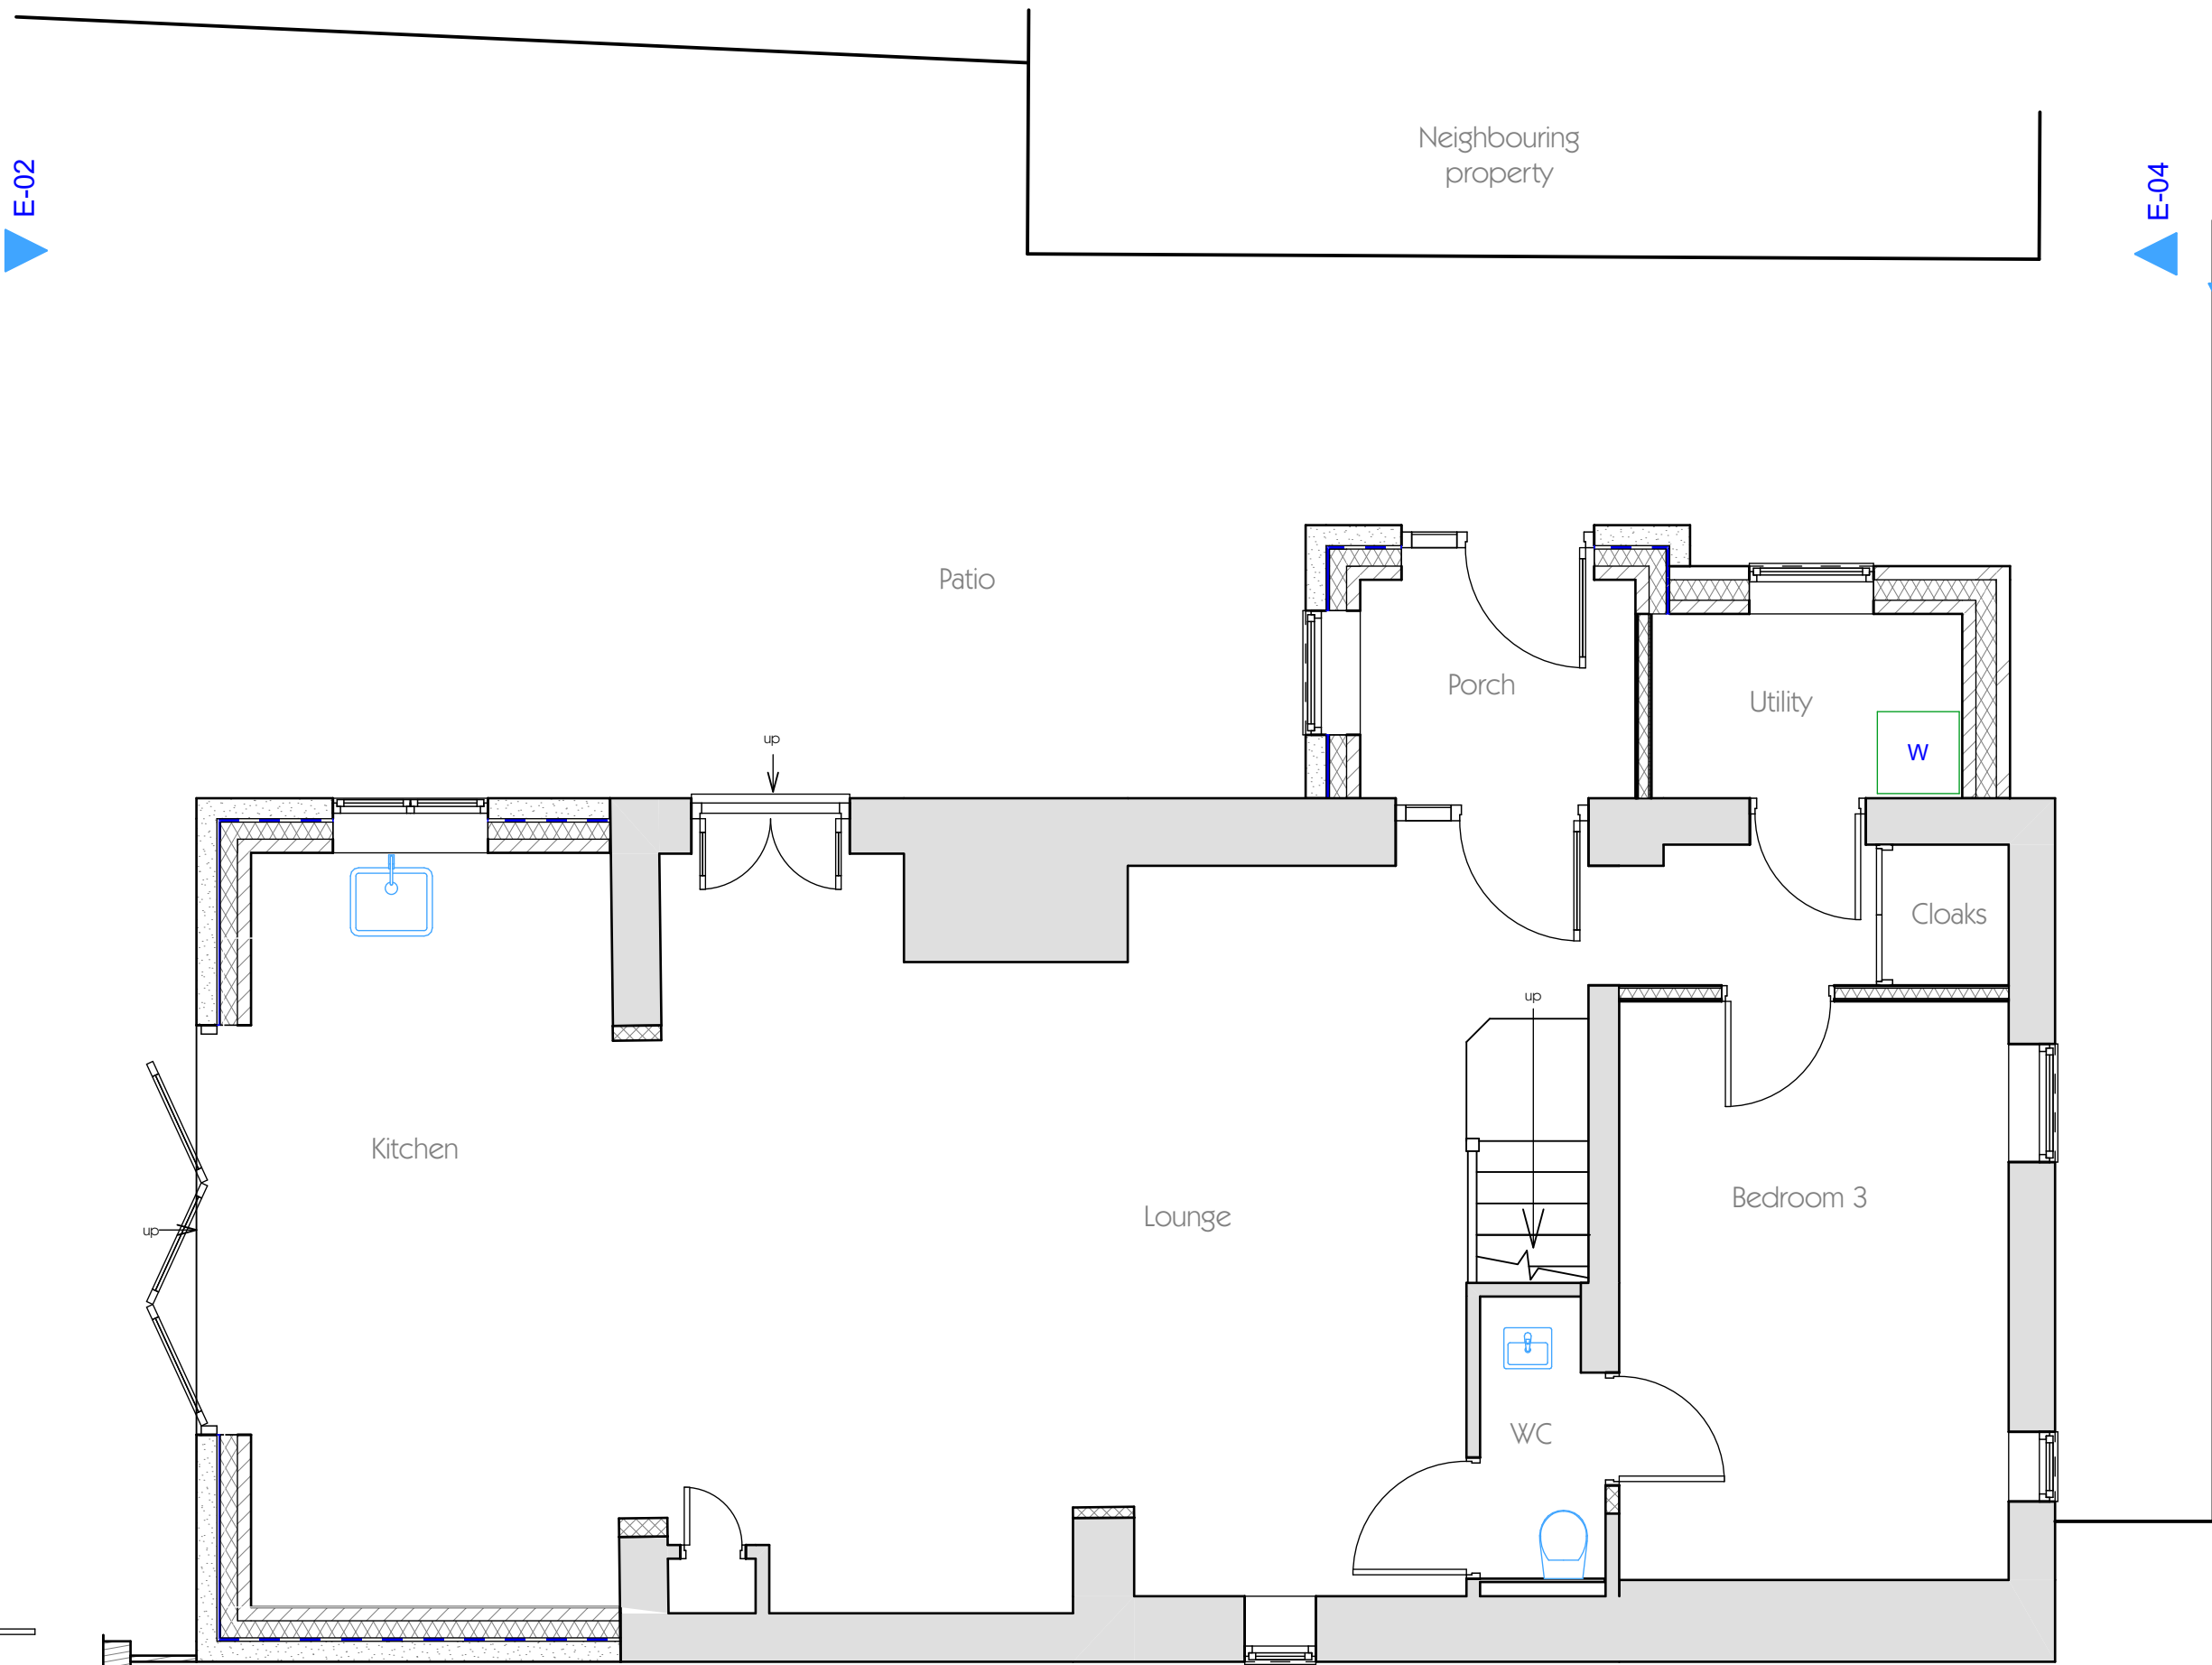


Proposed Ground Floor

1:50

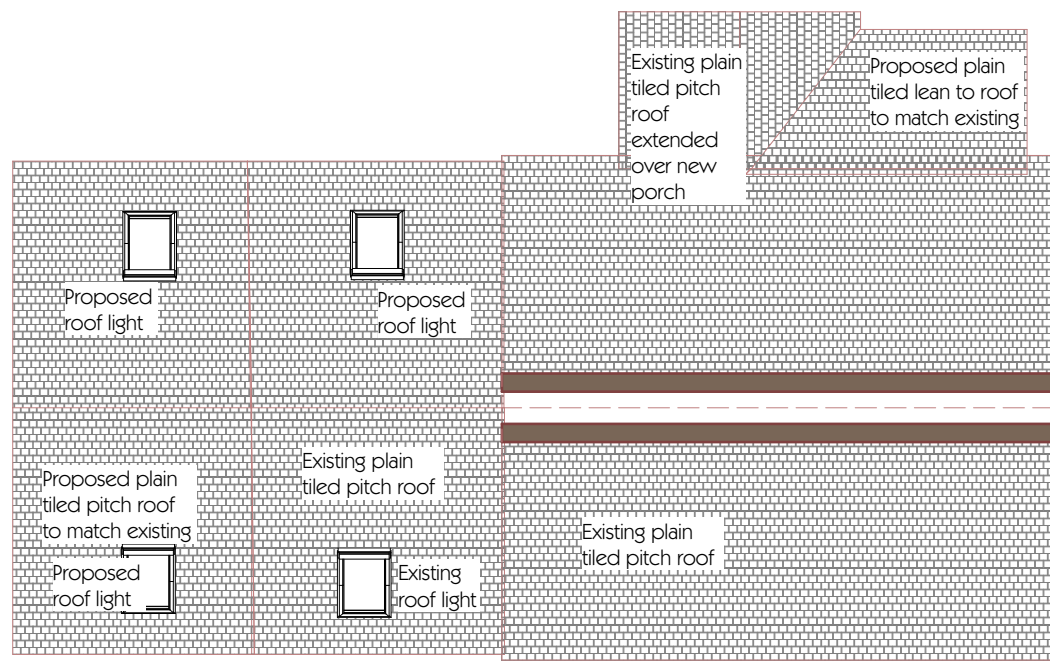

Proposed Roof Plan

1:100

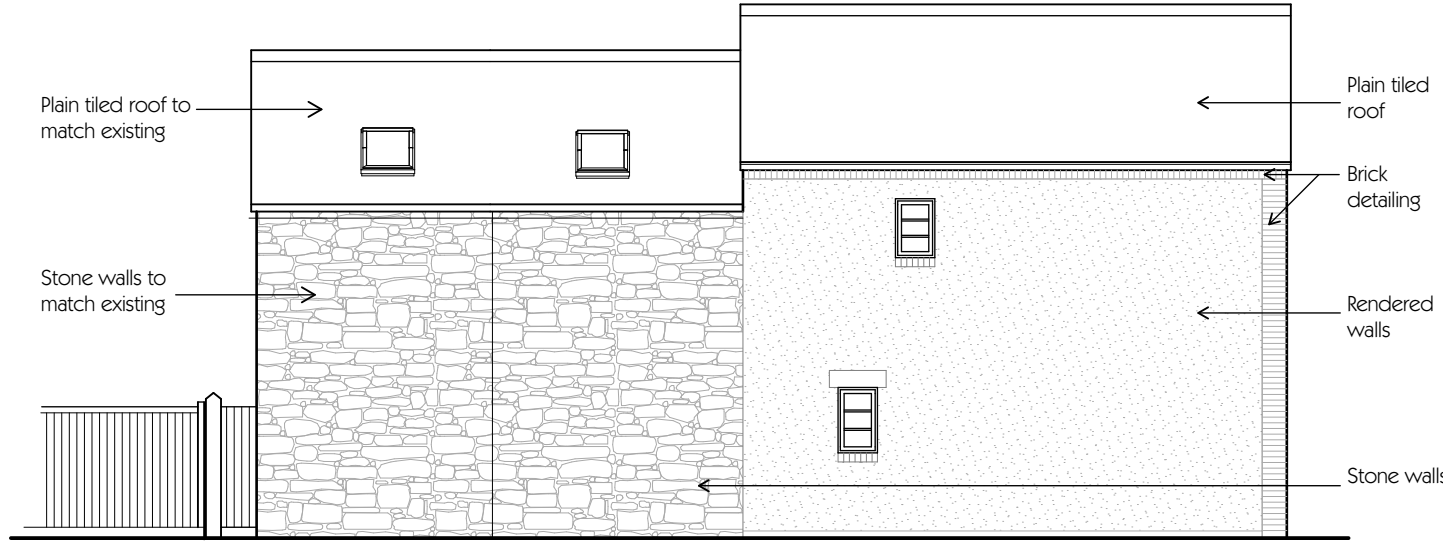

1-1

Proposed Front Elevation - House

1:100



2-2

Proposed Side Elevation - House


1:100



3-3

Proposed Rear Elevation - House

1:100

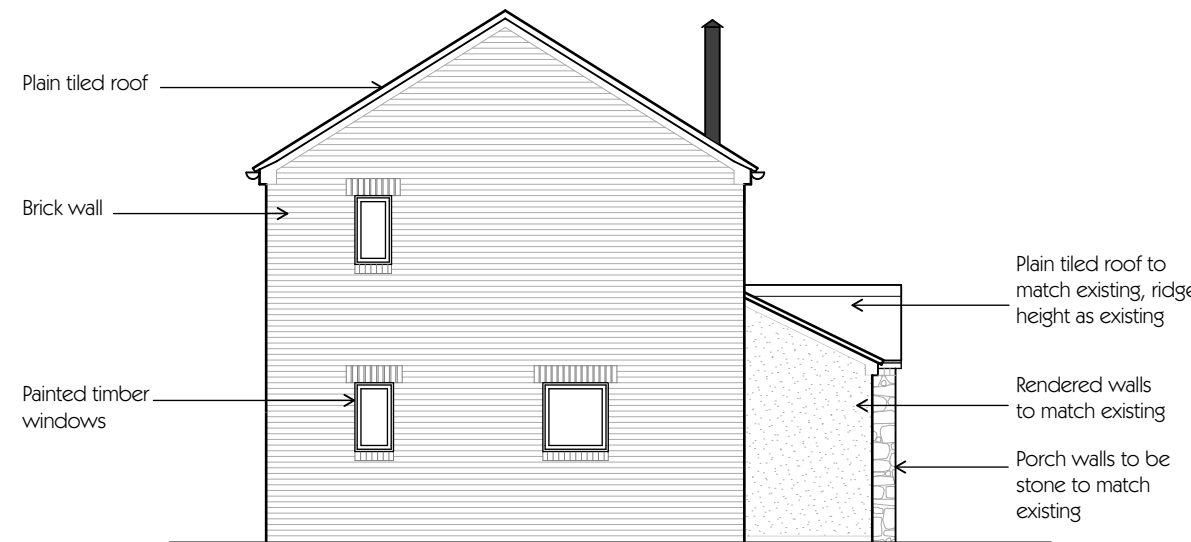

4-4

Proposed Side Elevation - House

1:100



D	Change porch to be stone rather than render as planners comments	LA	24/1/25
C	Remove 'Do not scale' note	LA	14/11/24
B	Amend as clients comments	LA	4/11/24
A	Amend as clients/planners comments	LA	24/10/24

rev.	details	by	date
------	---------	----	------

Project
Atkinson
Highwayman Cottage
Alton Road, Thrapwood

Drawing Name
Proposed plans and Elevations - House

Drawn by
Laura

Date
September 2024

Project No.
2413

Drawing Scale
1:50 & 1:100

Layout ID
08D

Status
Planning

Original produced at A1 (841x594) not to reproduce
with out written permission of Channel Design Ltd.