




Proposed North East Elevation




Proposed South West Elevation





Location Plan Scale 1:1250 @ A1

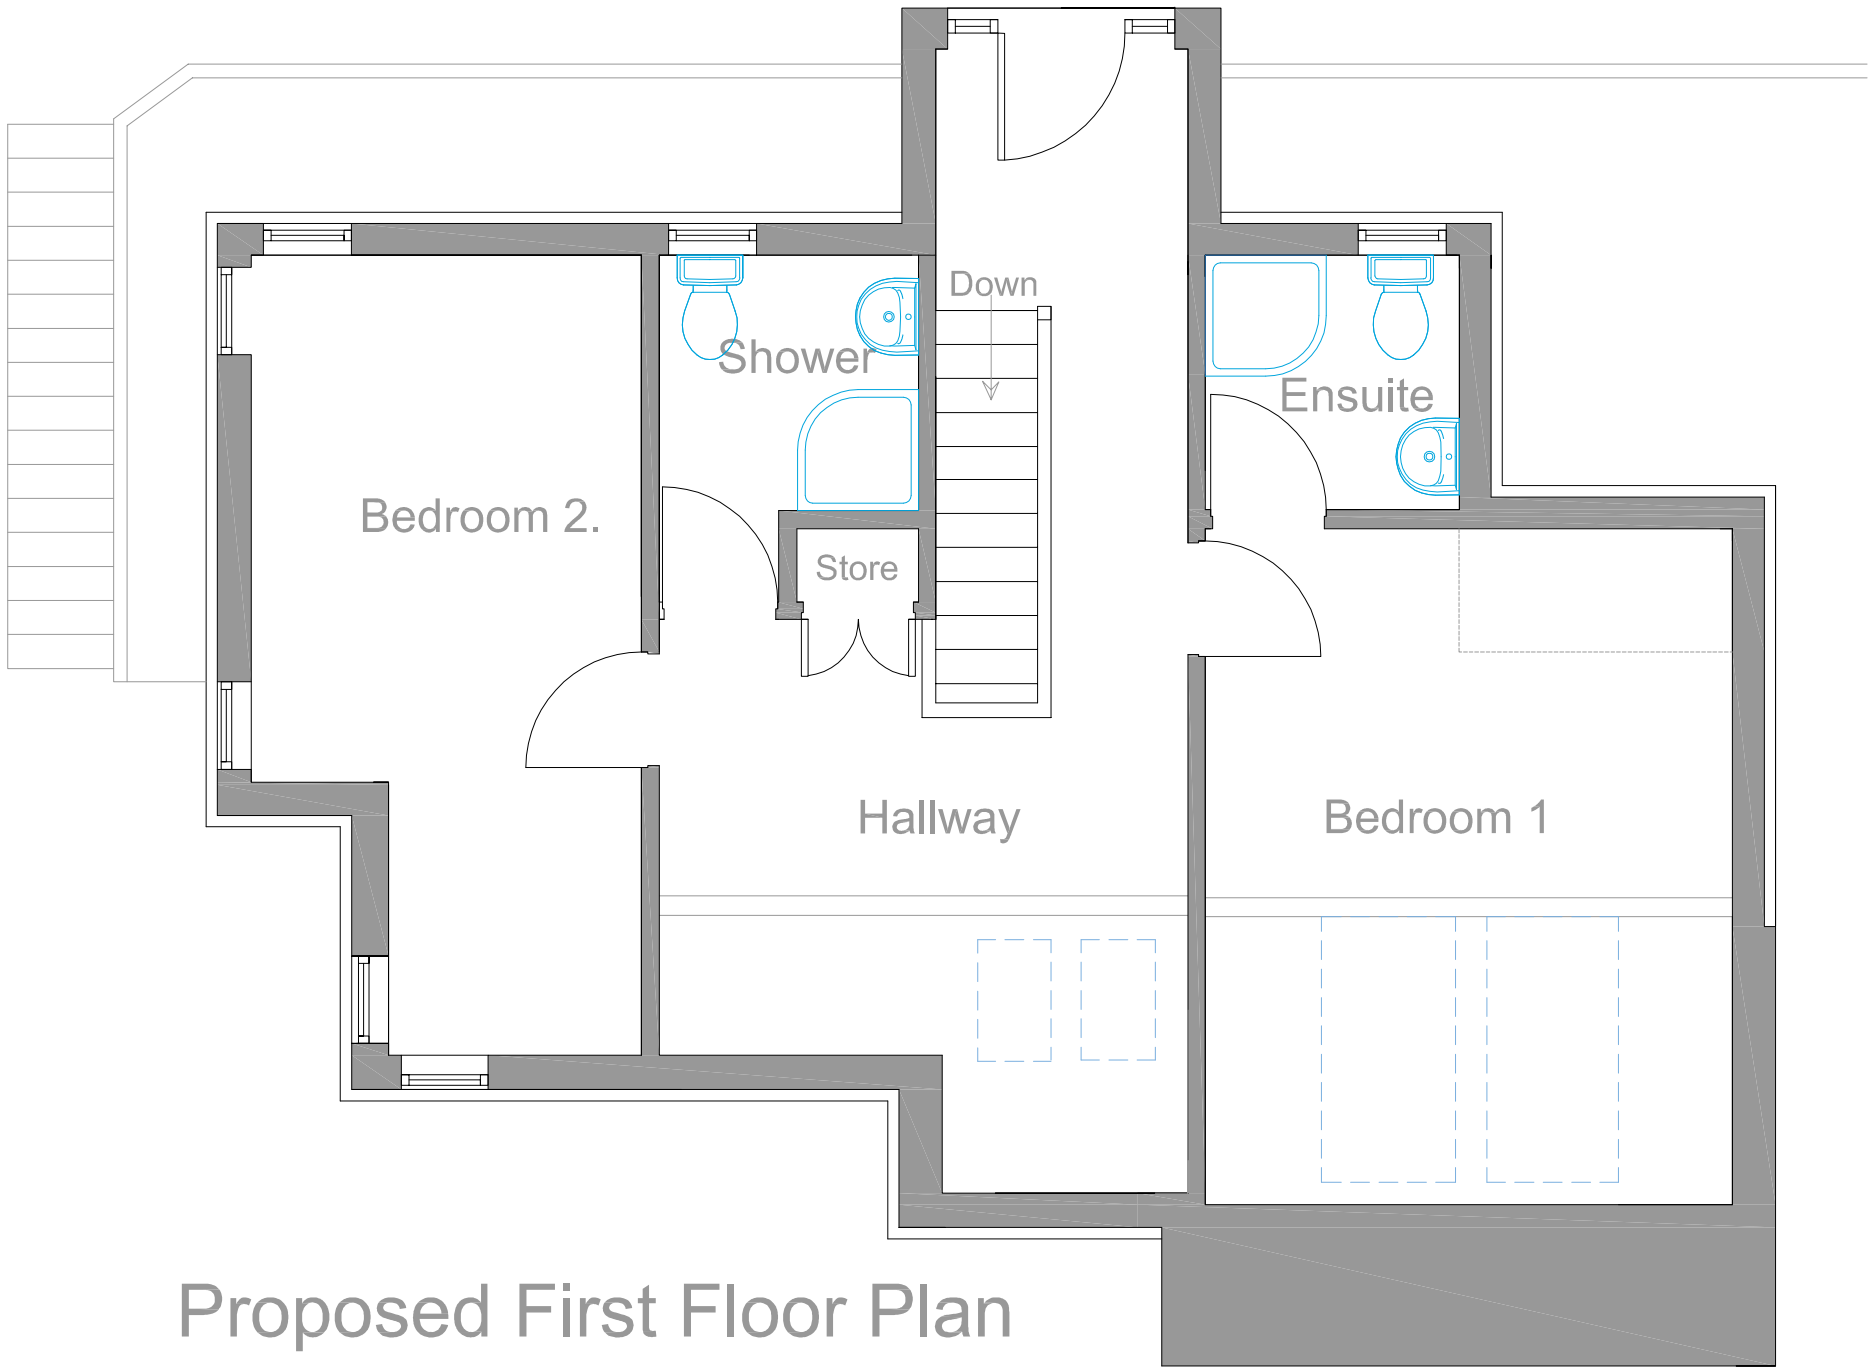

Proposed First Floor Plan

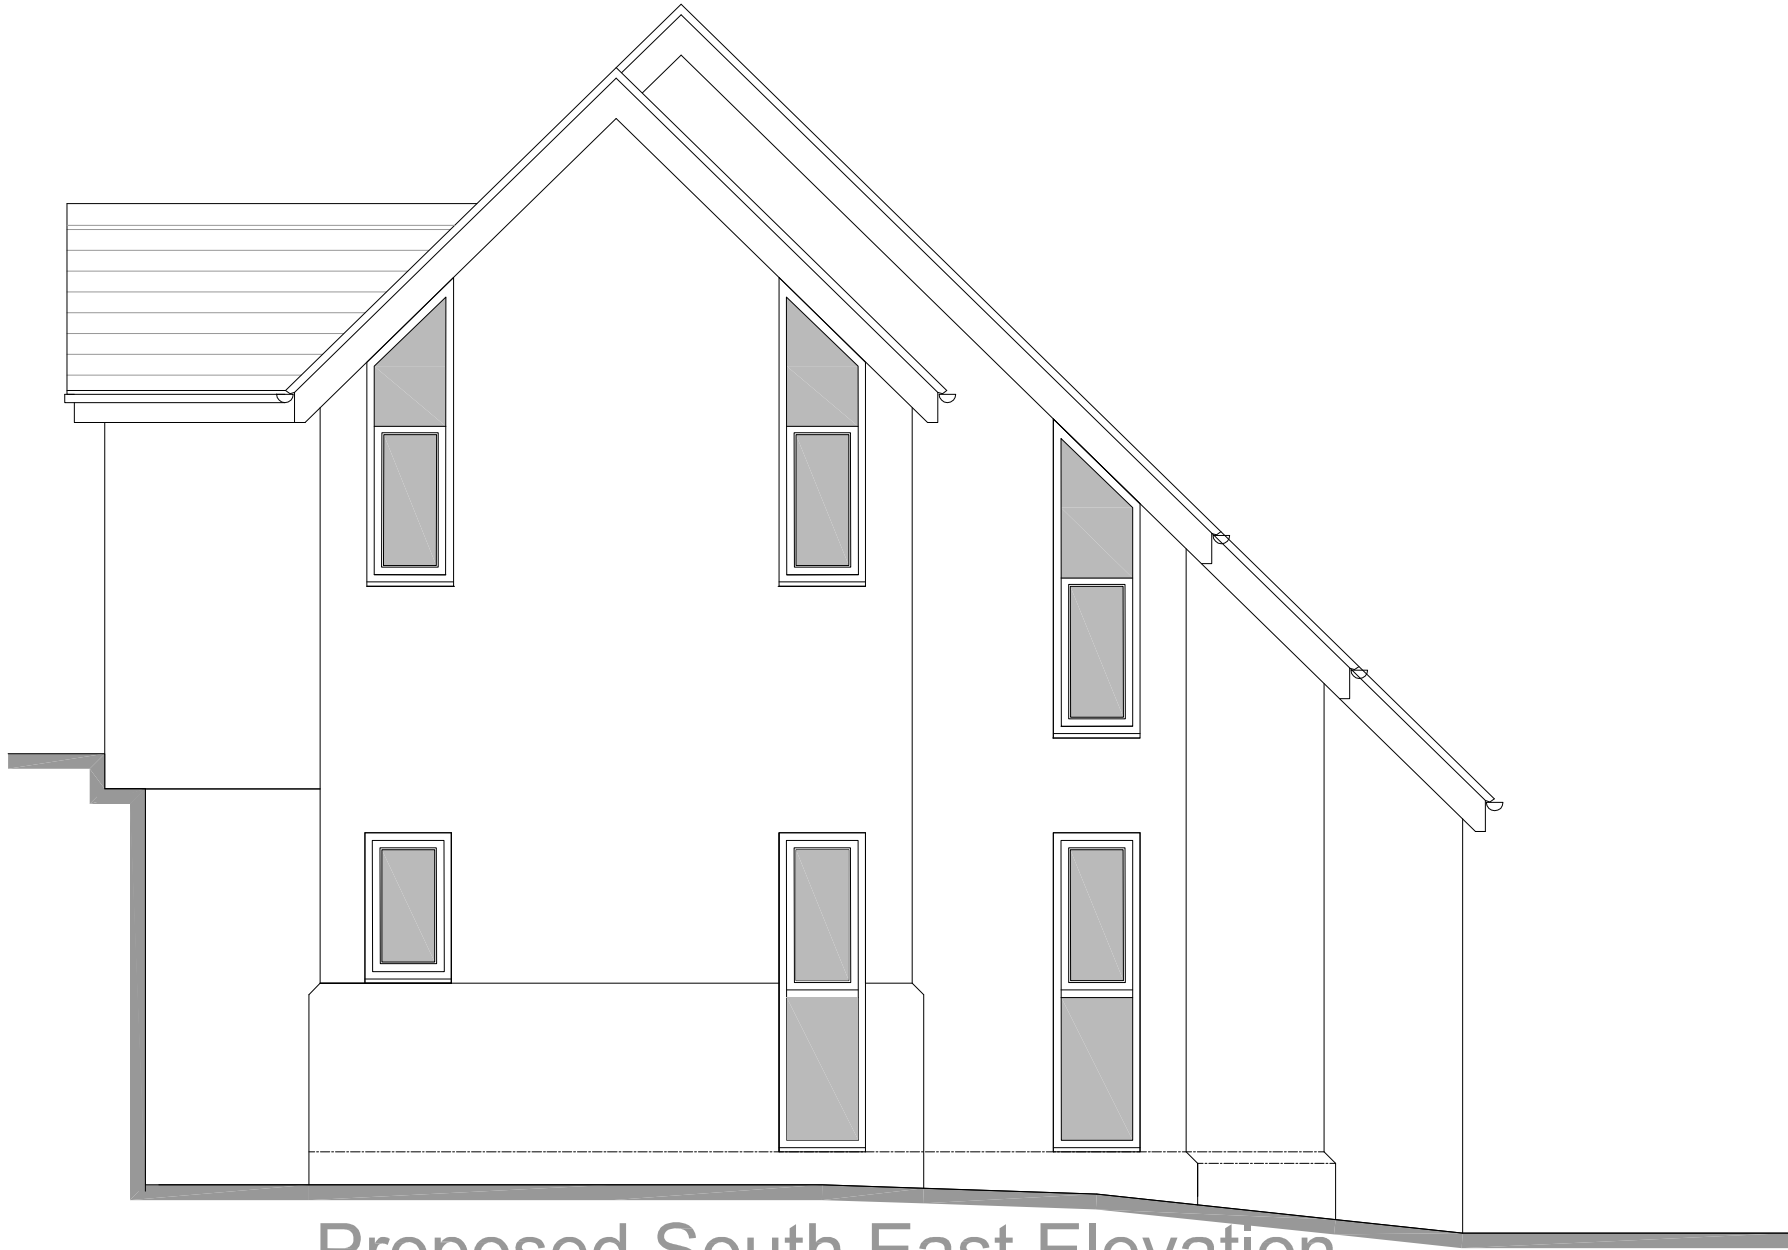

Proposed South East Elevation

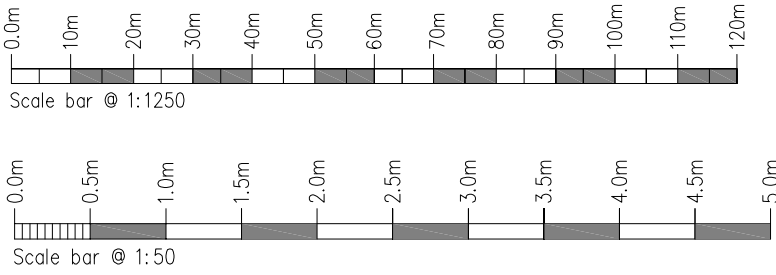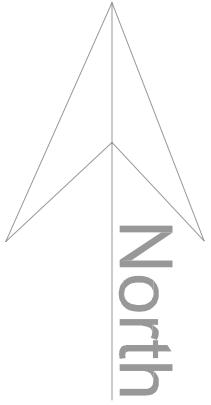

Rev.	Drawn	Comments.	Date

MAC
ARCHITECTURAL DESIGN LTD
Moorland House, 123 Moorland Road, Burslem, ST6 1JD.
T:01782 503302 E:admin@mac-arch.co.uk


Client:
Mr & Mrs B Hart.

Project:
Proposed Change of Use of
Slipways, Reacliffe Road, Rudyard,
Near Leek, Staffordshire. ST13 8RS.


Title:
Plans & Elevations as Proposed

Status:
Planning

Paper Size A1: November 2024 Drawing Ref: 1912-AL01A

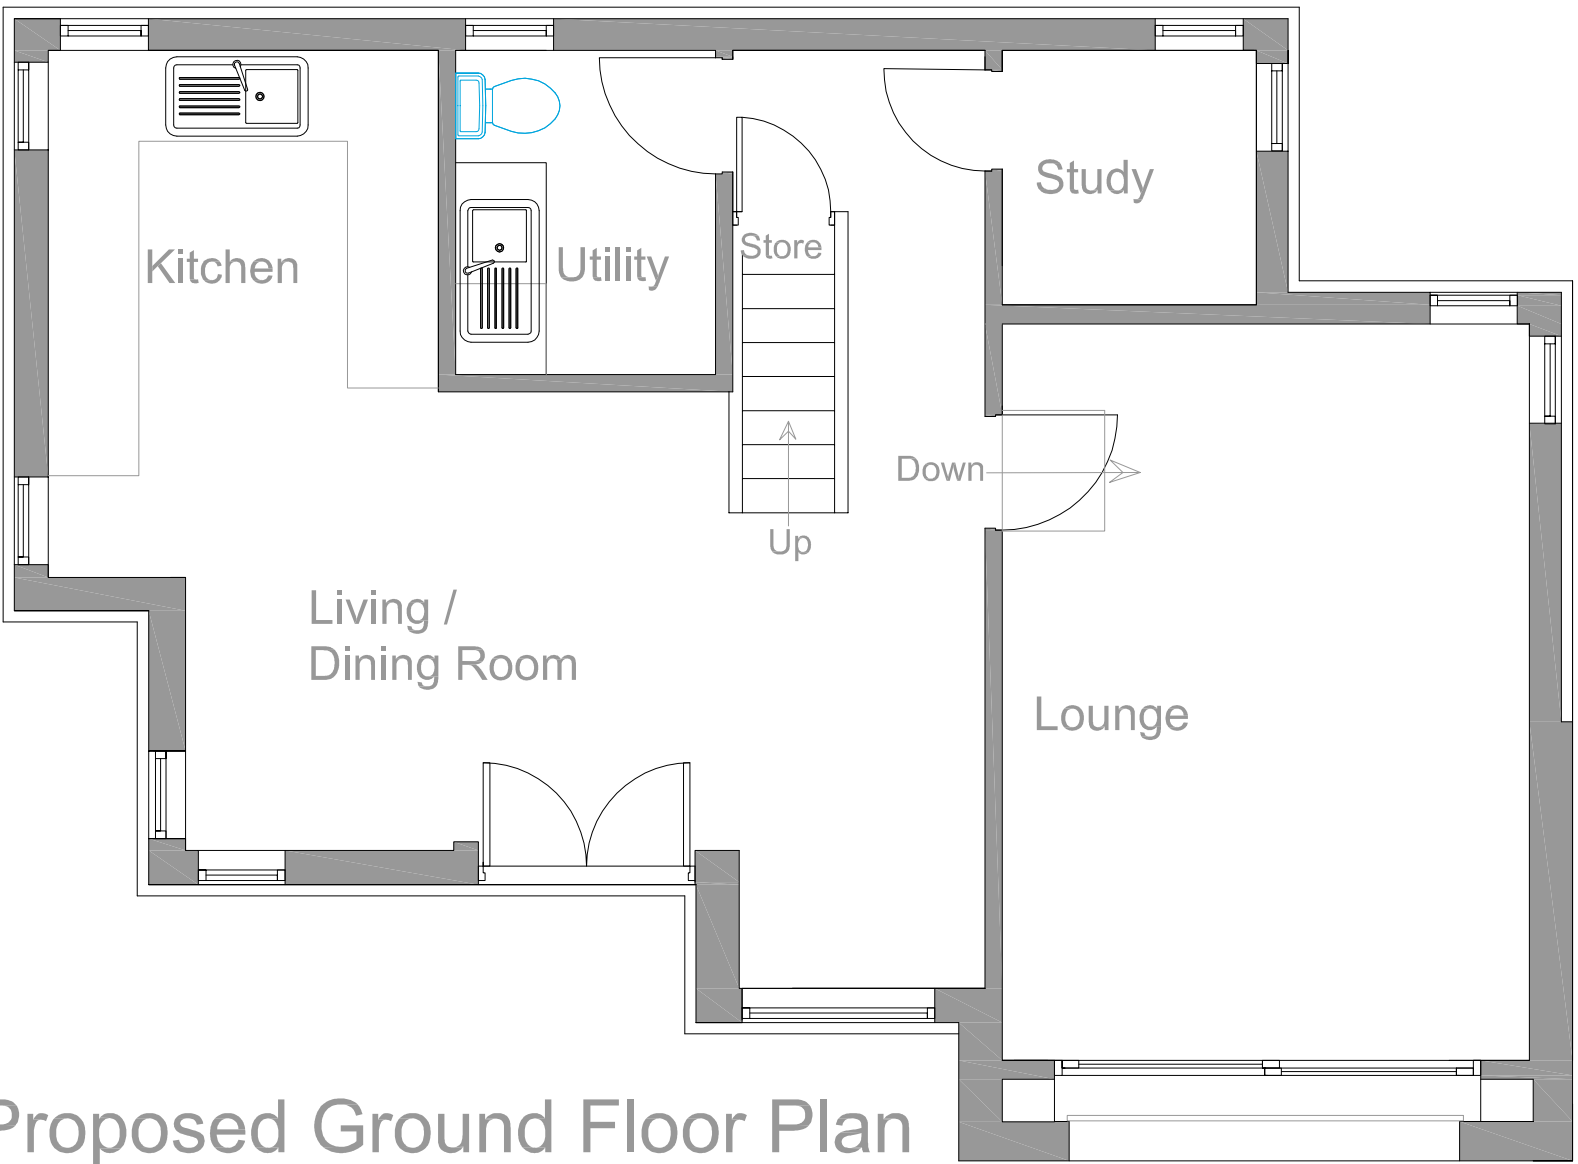

Proposed Ground Floor Plan
Scale 1:50 @ A1

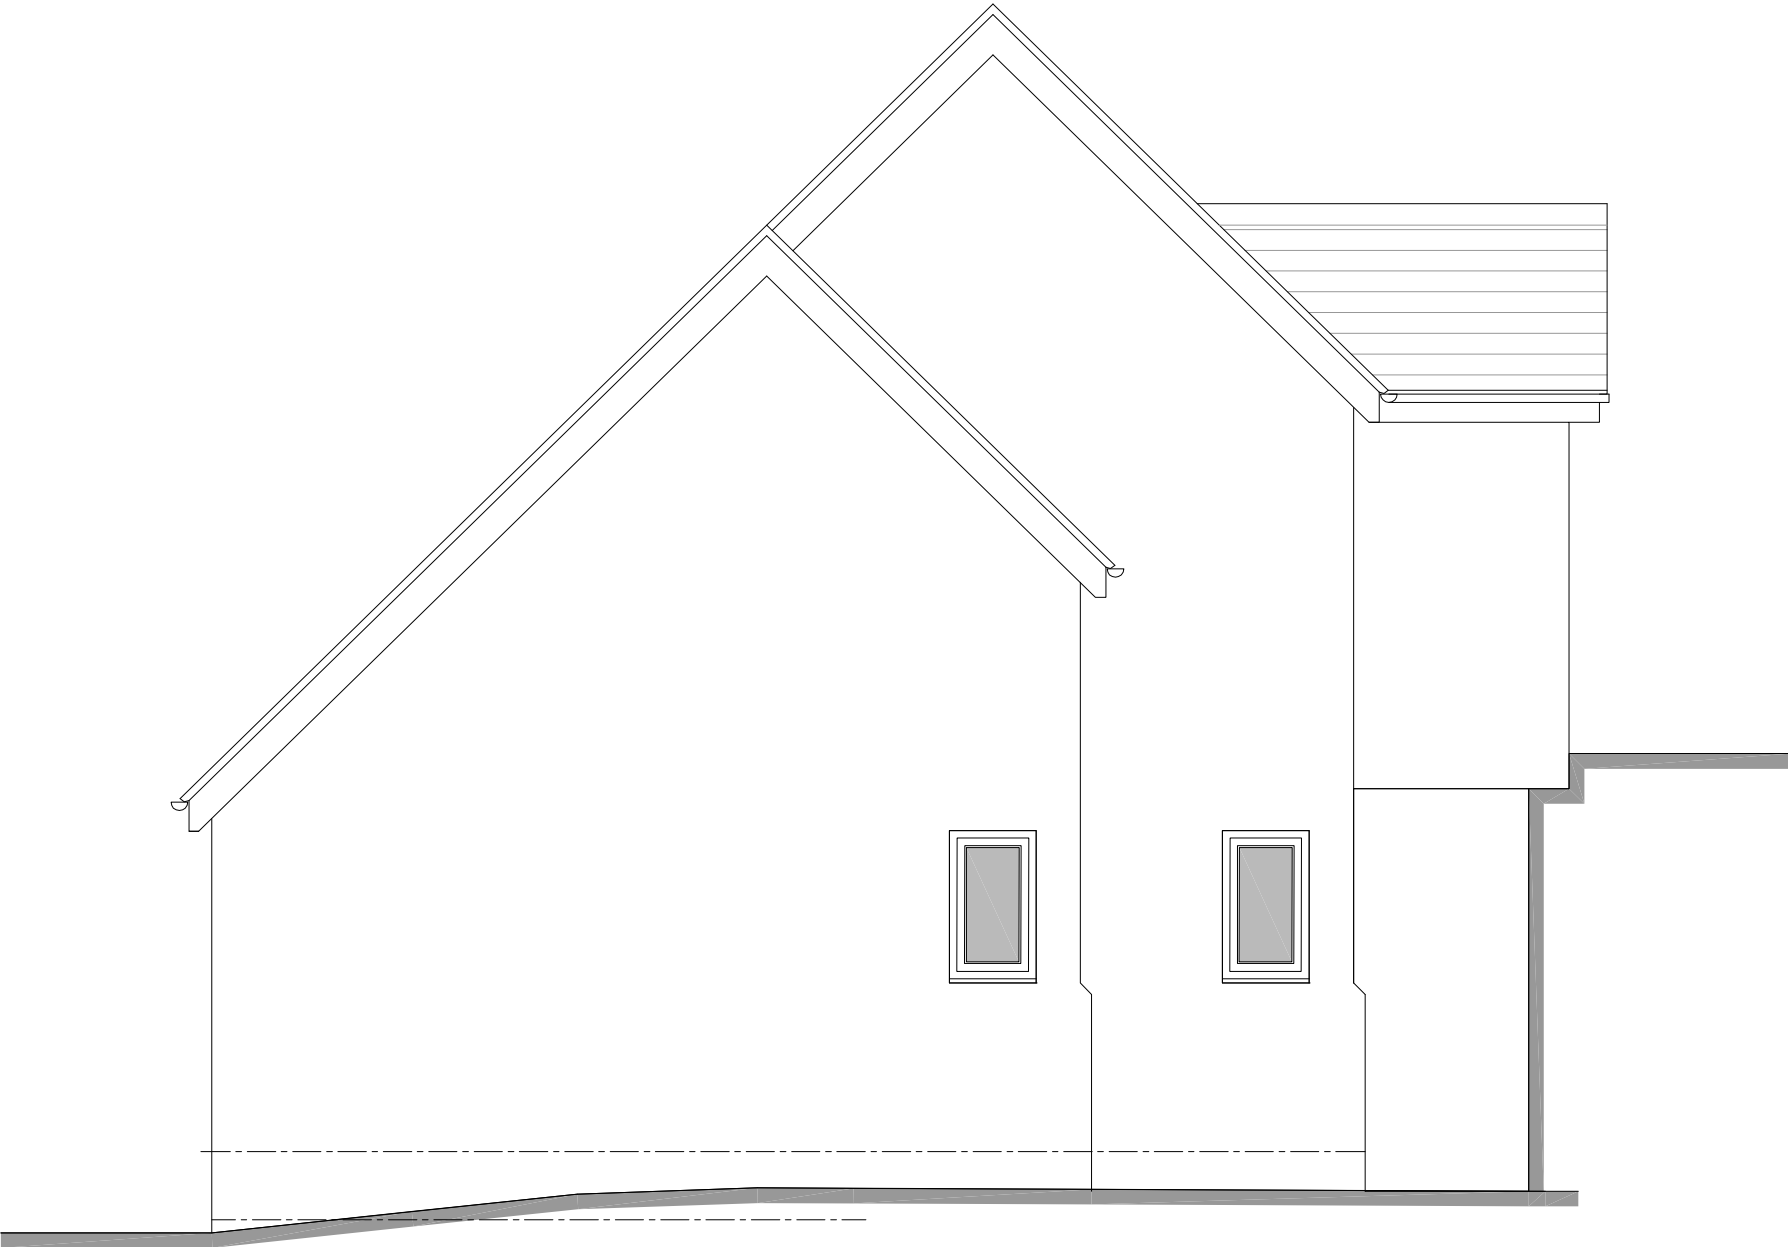

Proposed North West Elevation