




Existing Site Plan

1:200

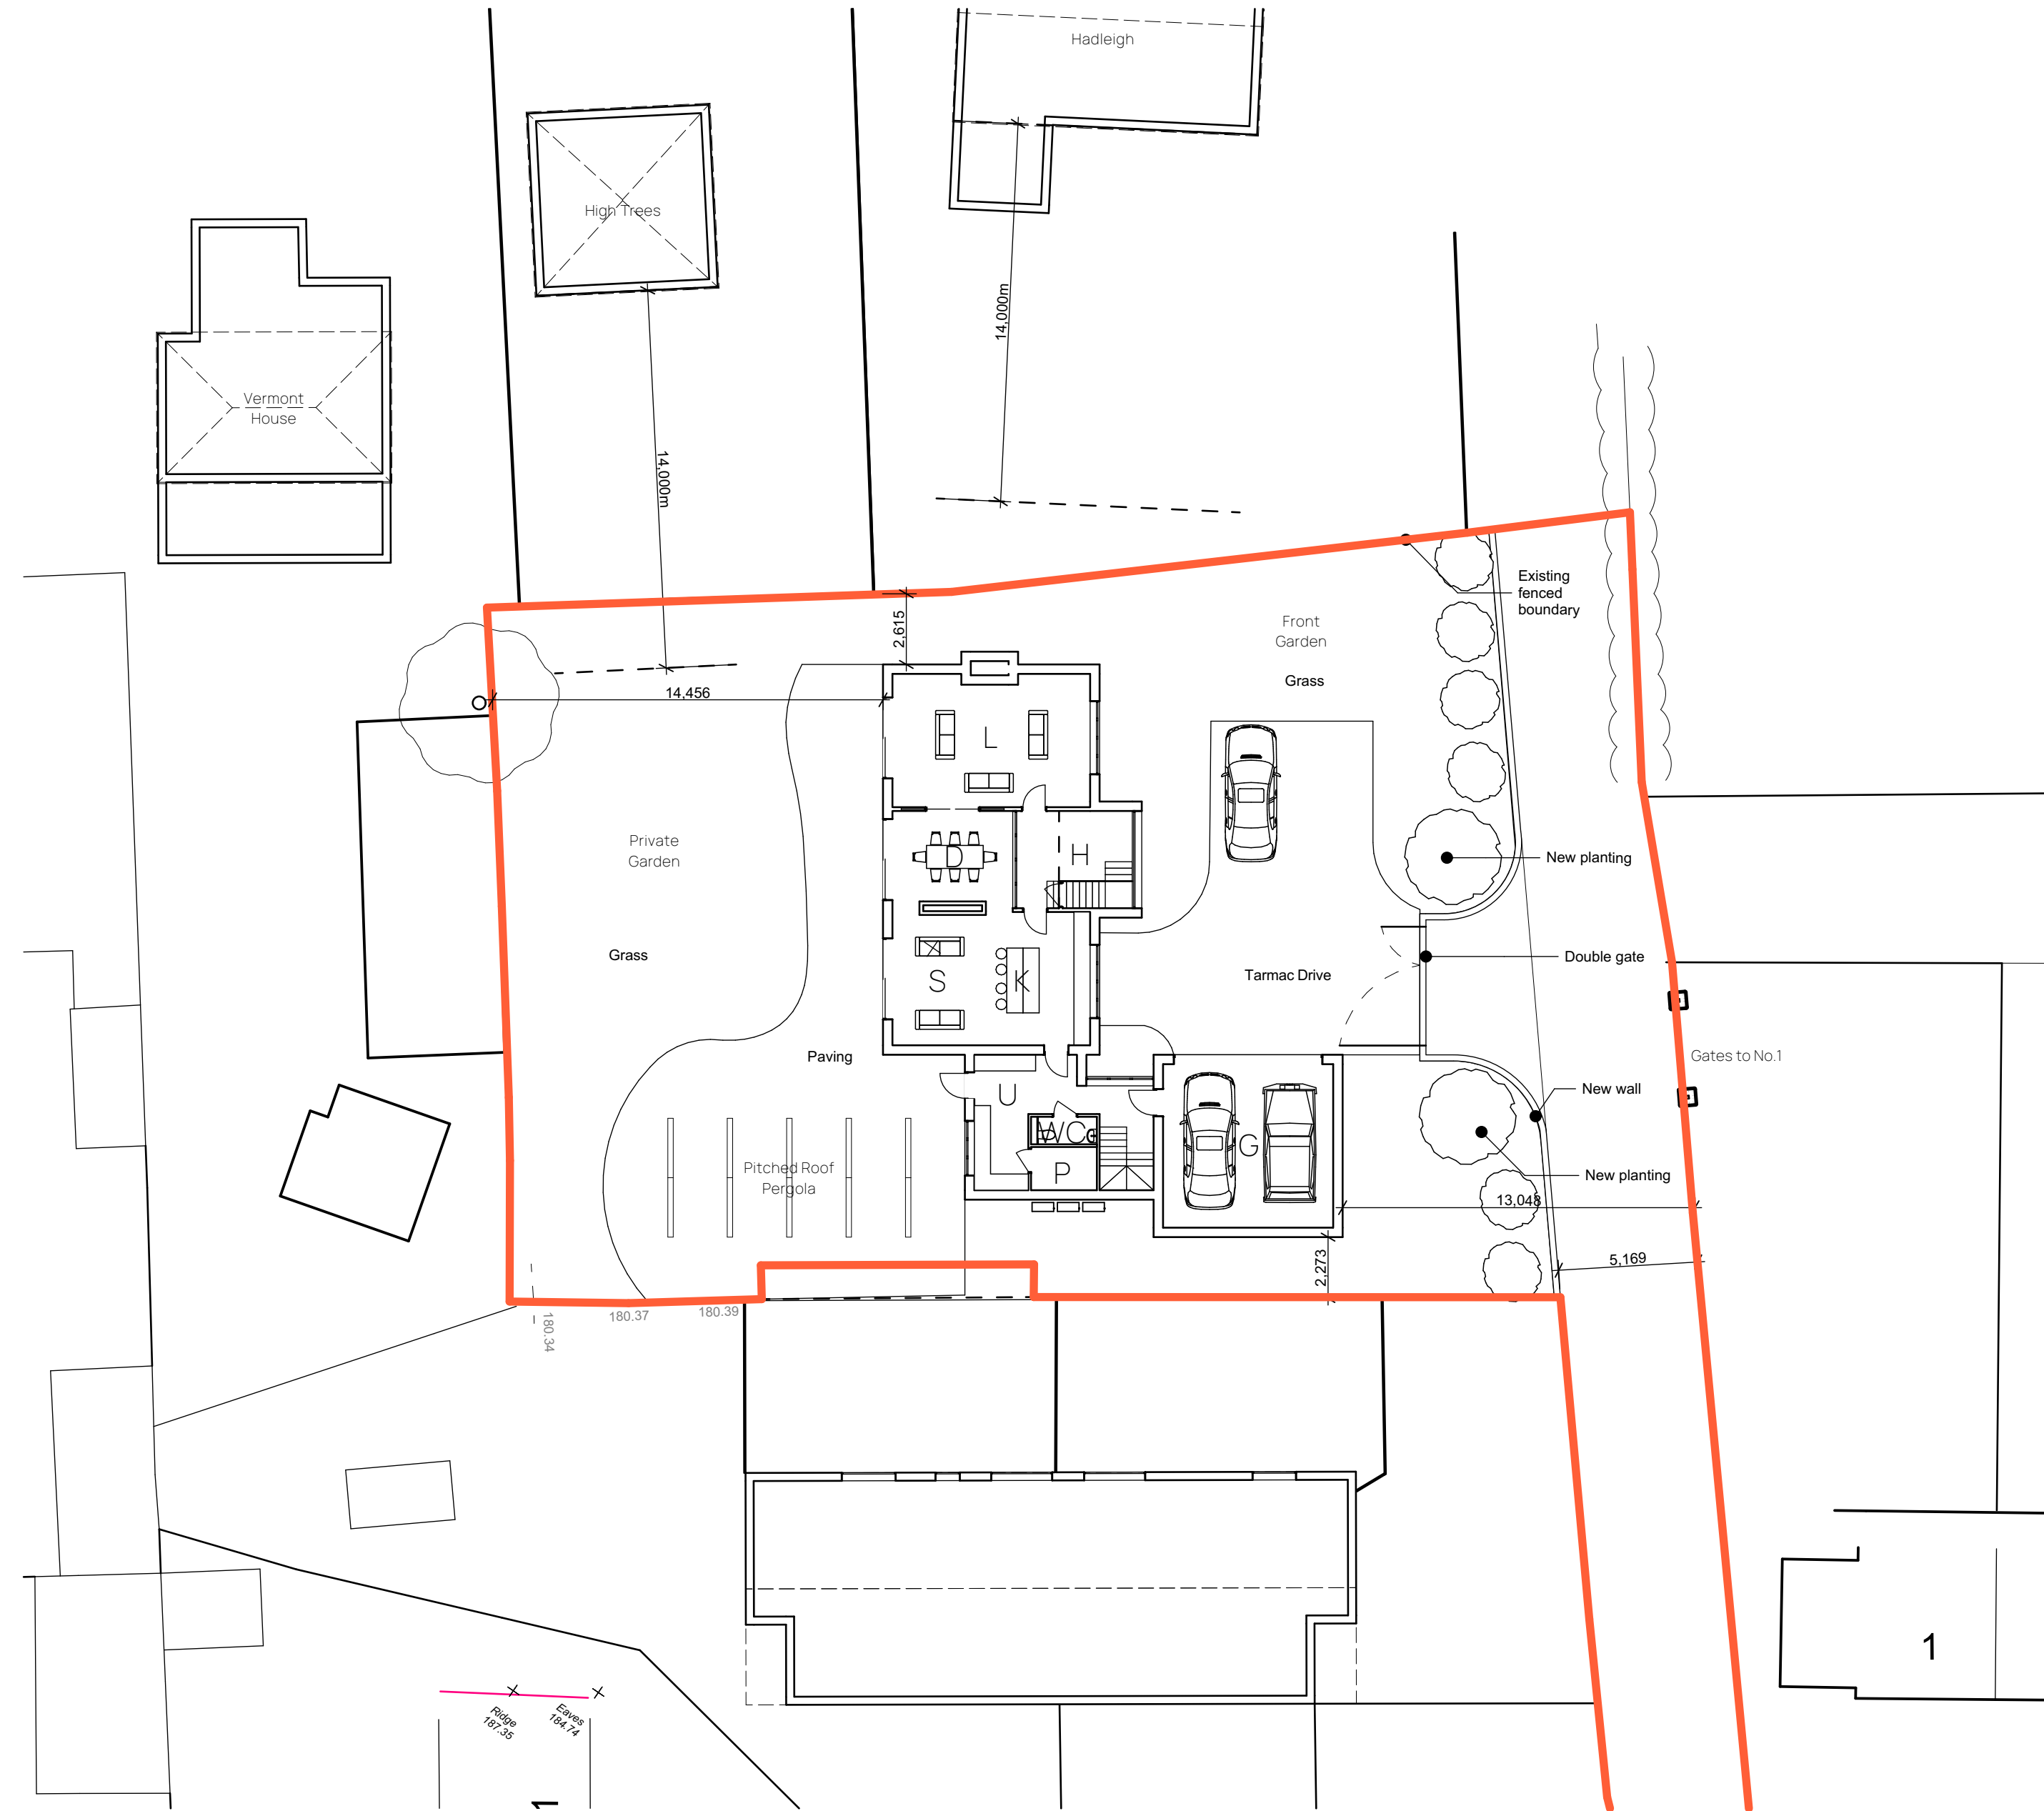

Proposed Site Plan

1:200



Exist. + Prop. Site Plan

Drawing Number	Client	Description	Date
2415-02	Mr & Mrs D. Lovatt, 33 Mount Road, Blythe Bridge, ST11 9PZ	Demolition of Existing Garages + Replacement New Build Dwelling	15/01/2025
Scale			Revision
1:200			