




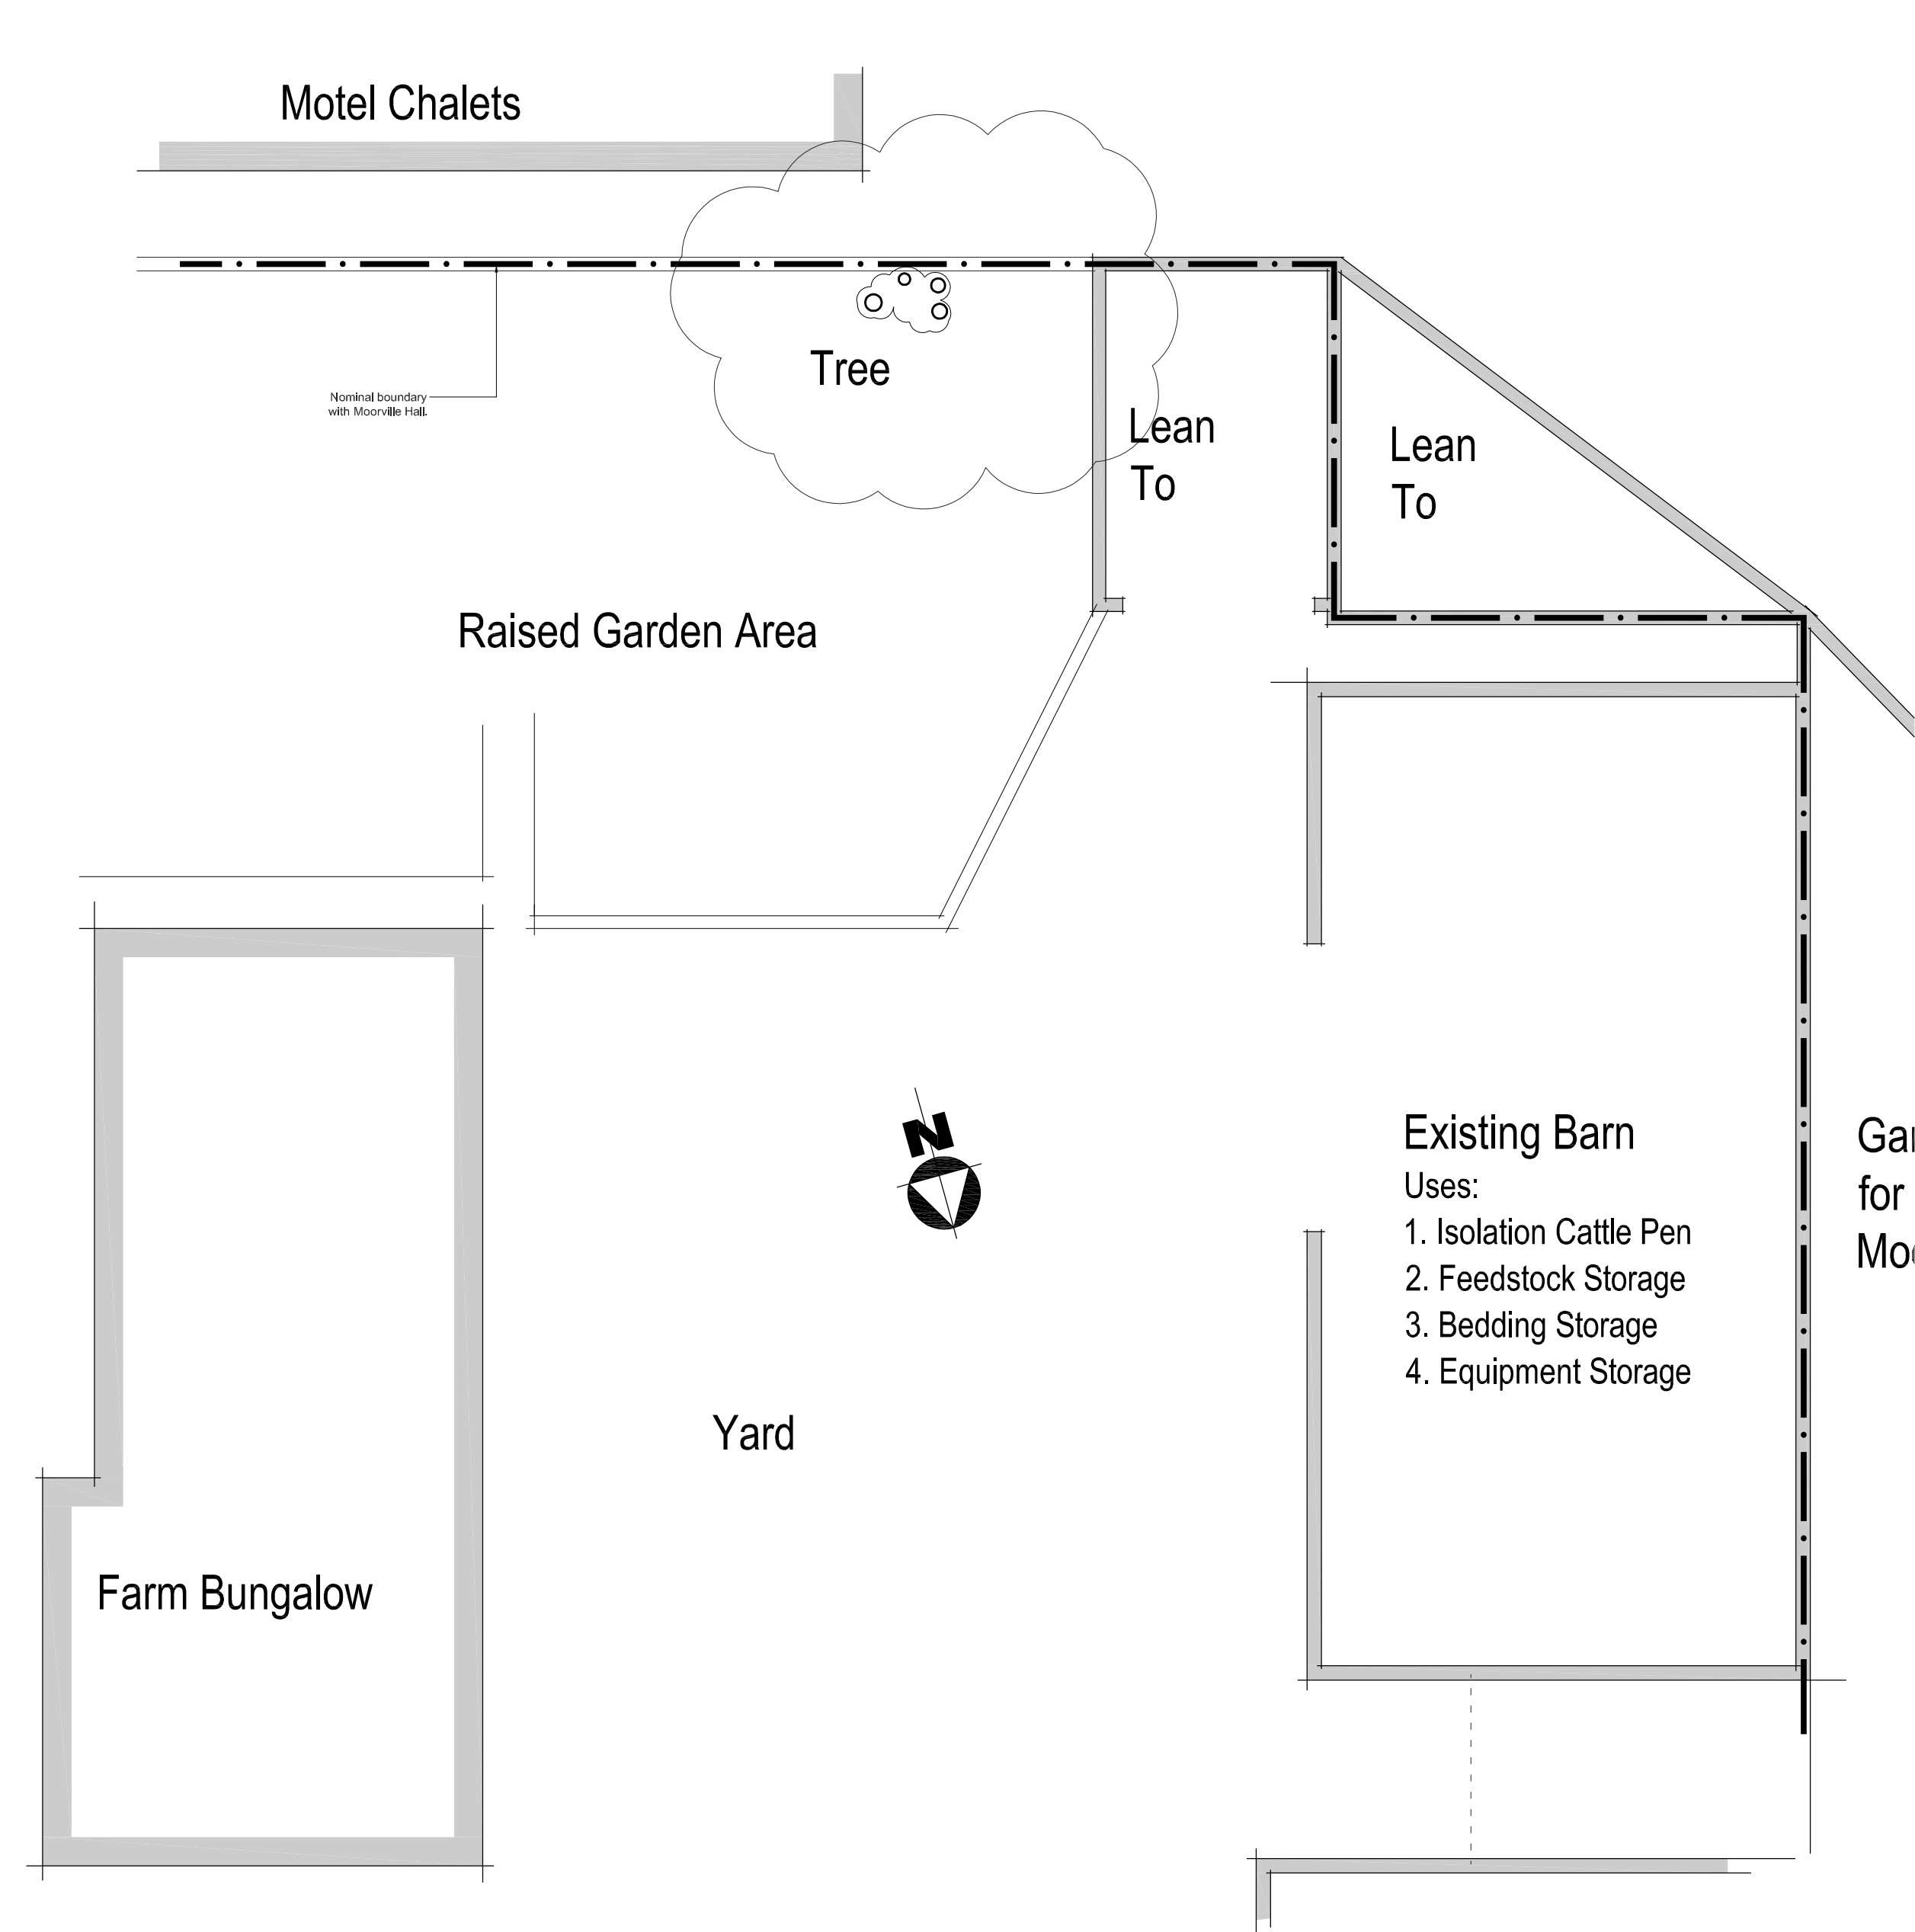


Existing Floor / Site Plan (scale 1:100)

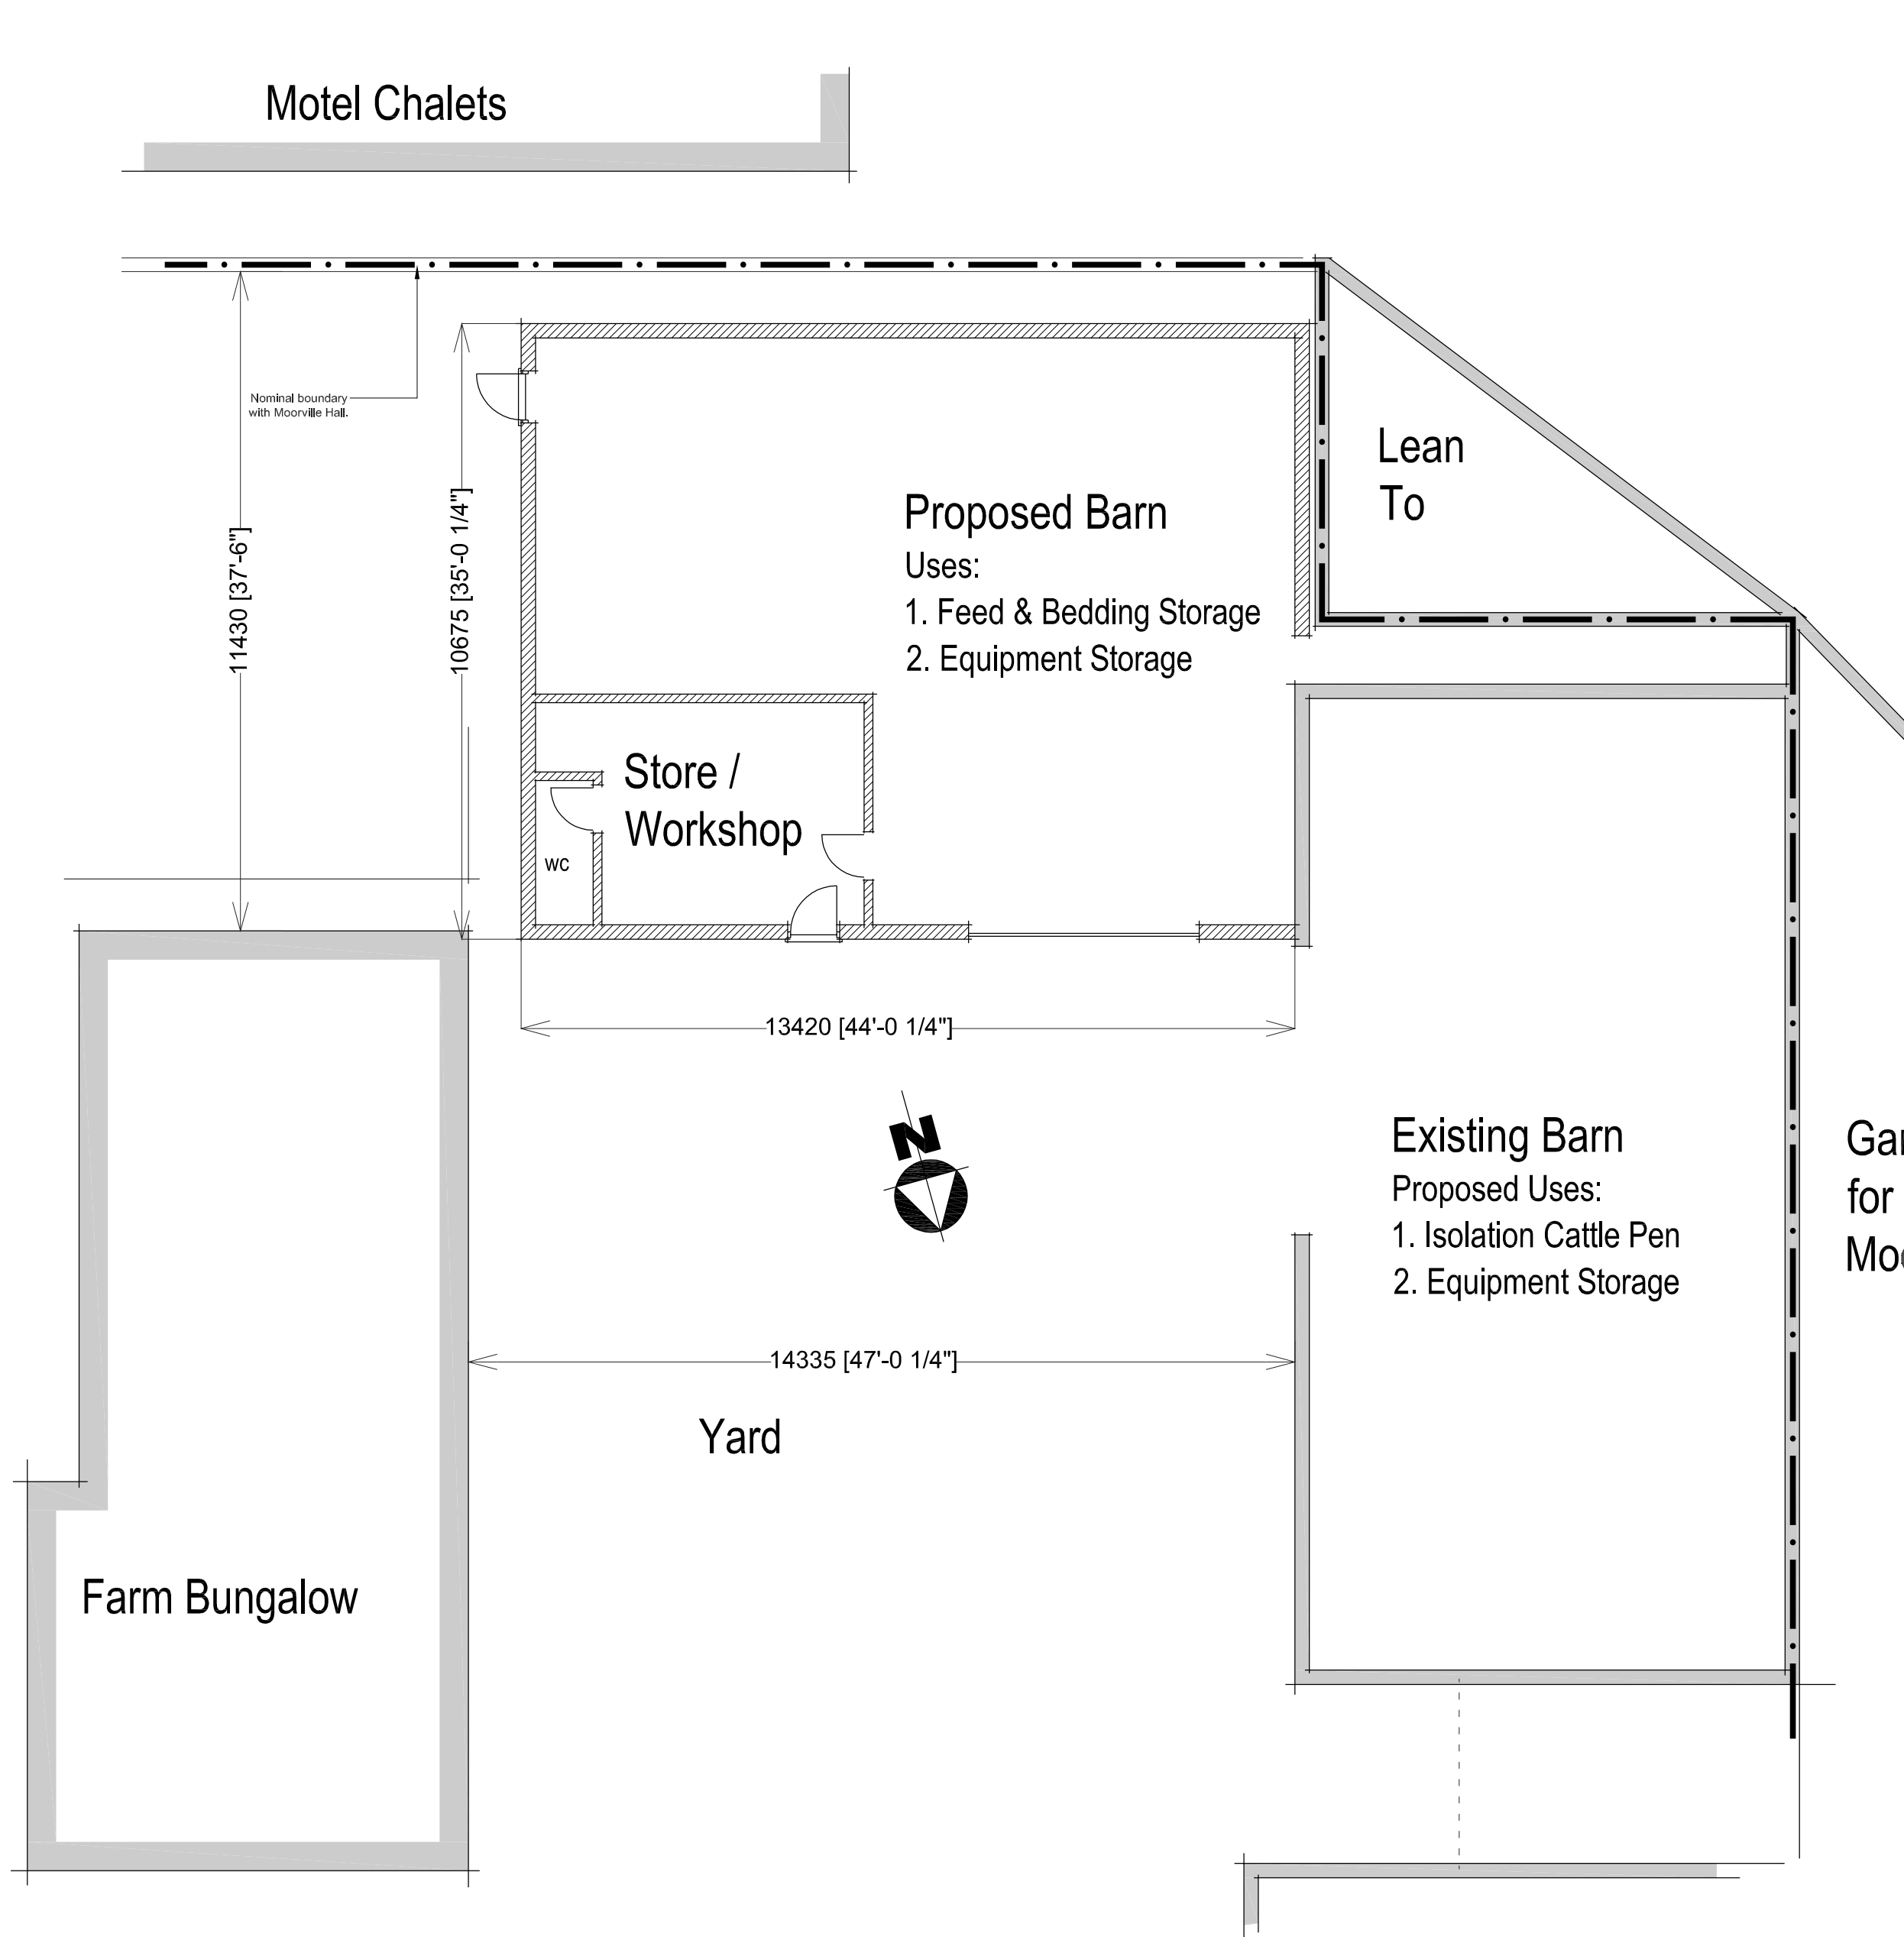


Proposed Floor / Site Plan (scale 1:100)

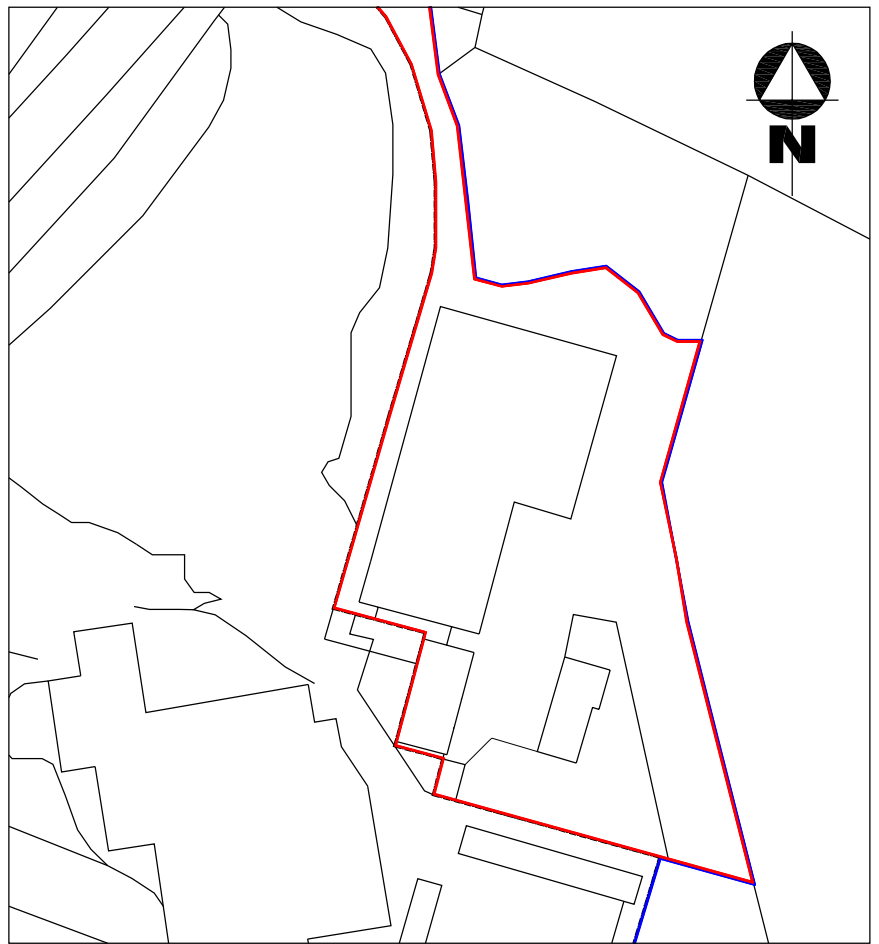


Location Plan (scale 1:1250)

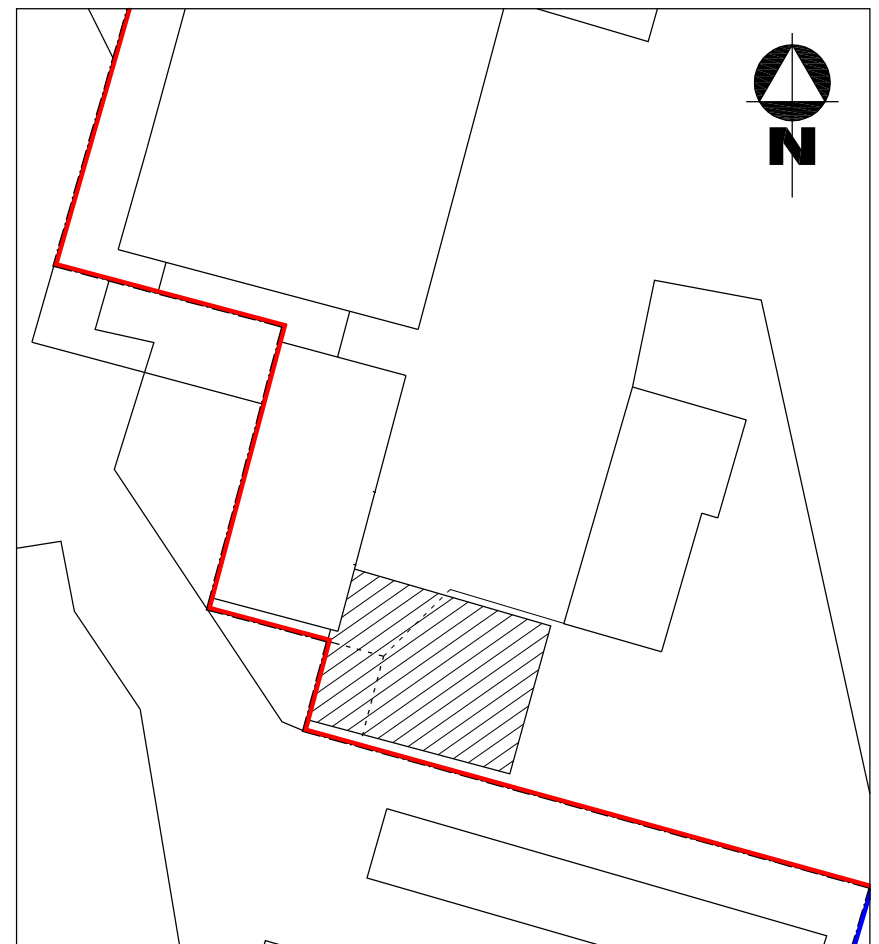


Site Plan (scale 1:500)

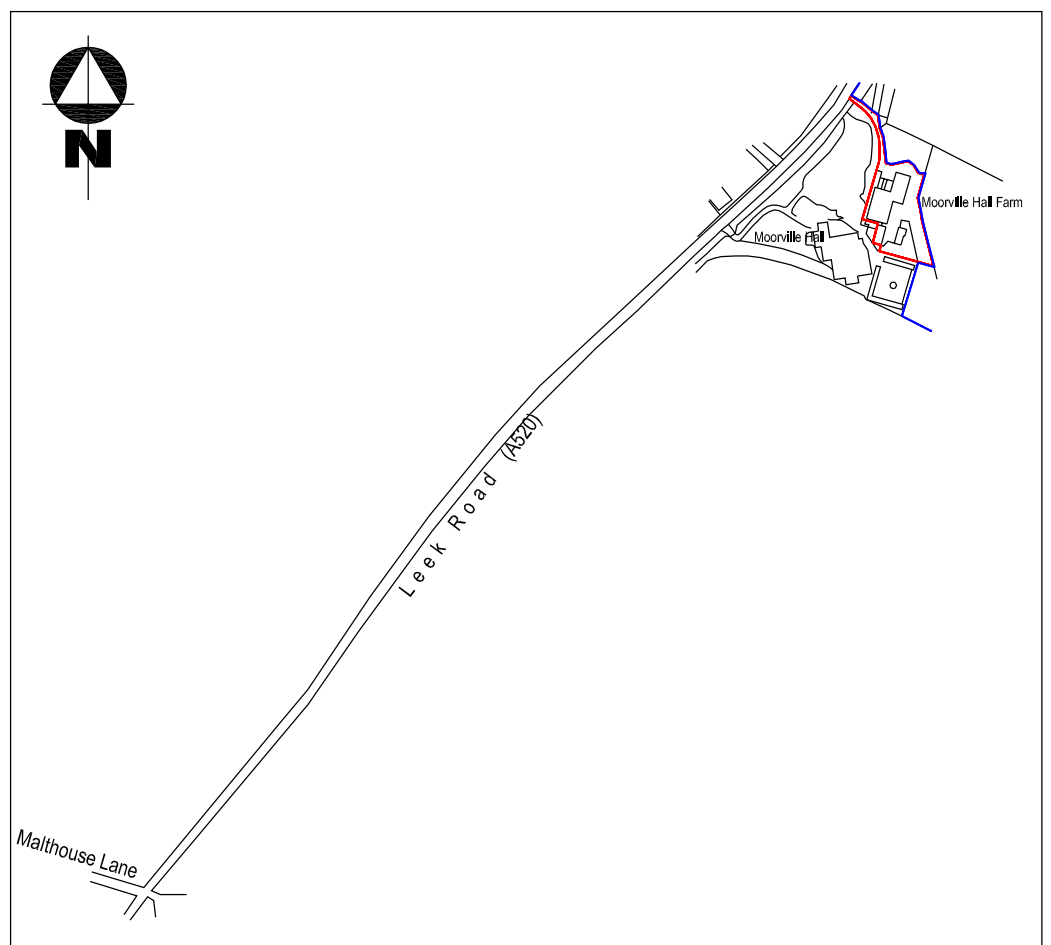


Location Plan (scale 1:10000)

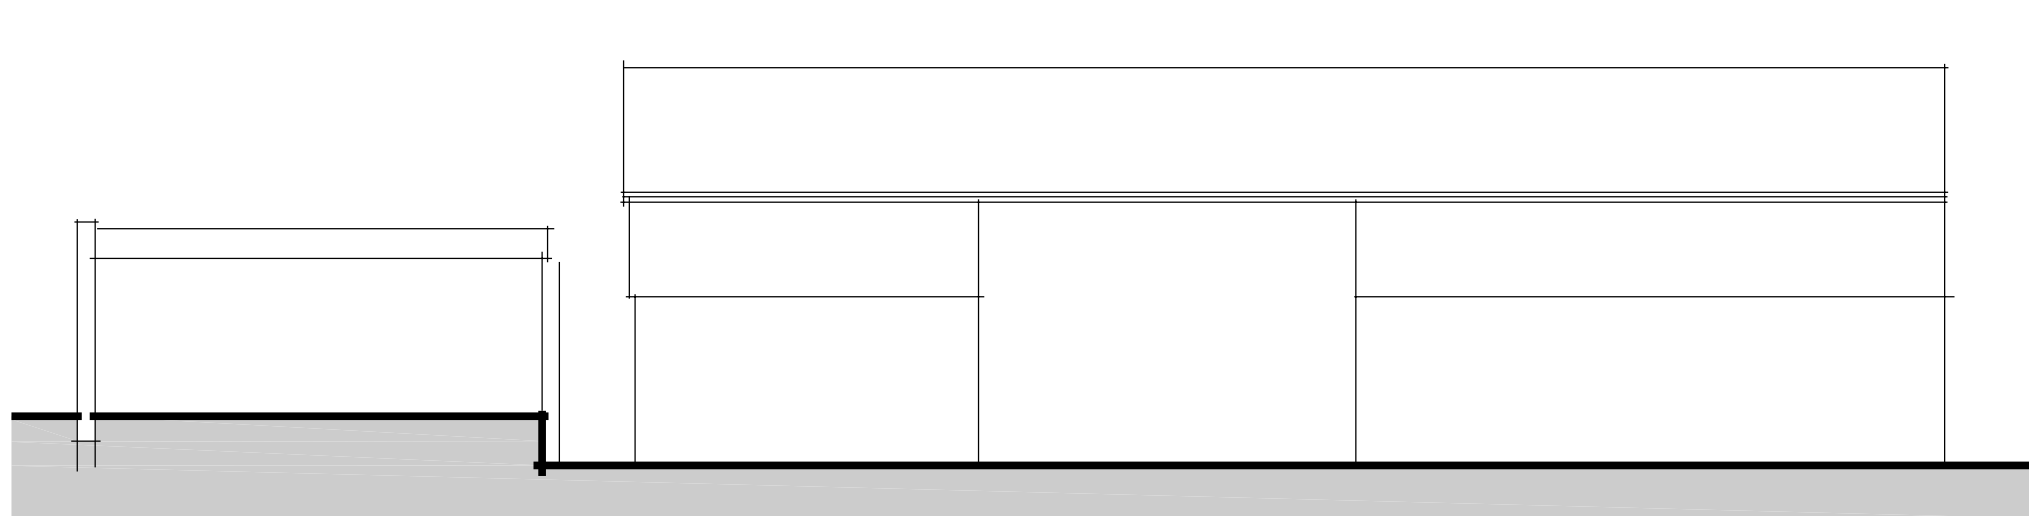


Existing Western Elevation (scale 1:100)

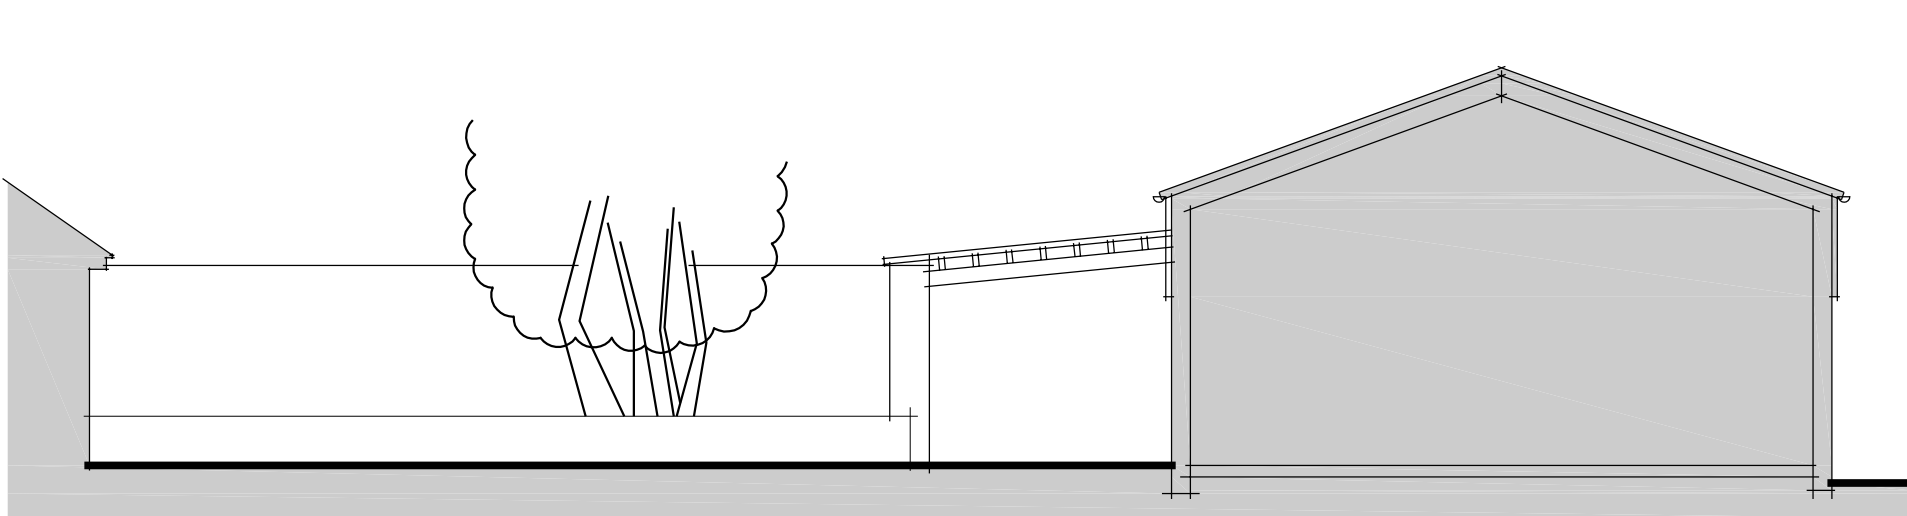


Existing Northern Elevation (scale 1:100)

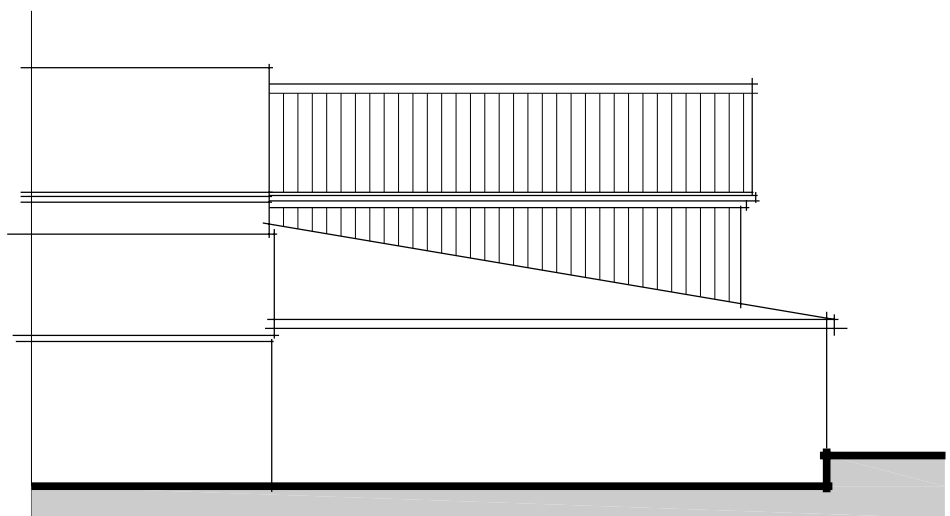


Proposed Eastern Elevation (scale 1:100)

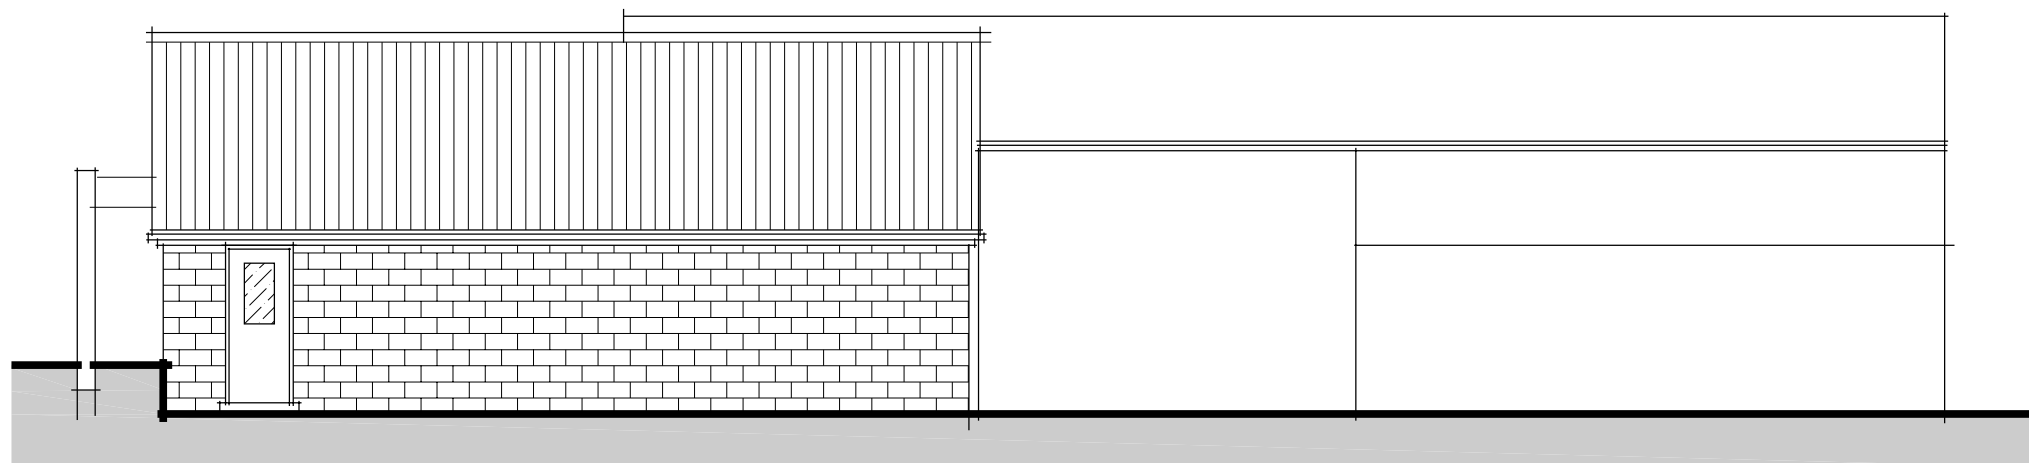

Proposed Western Elevation (scale 1:100)

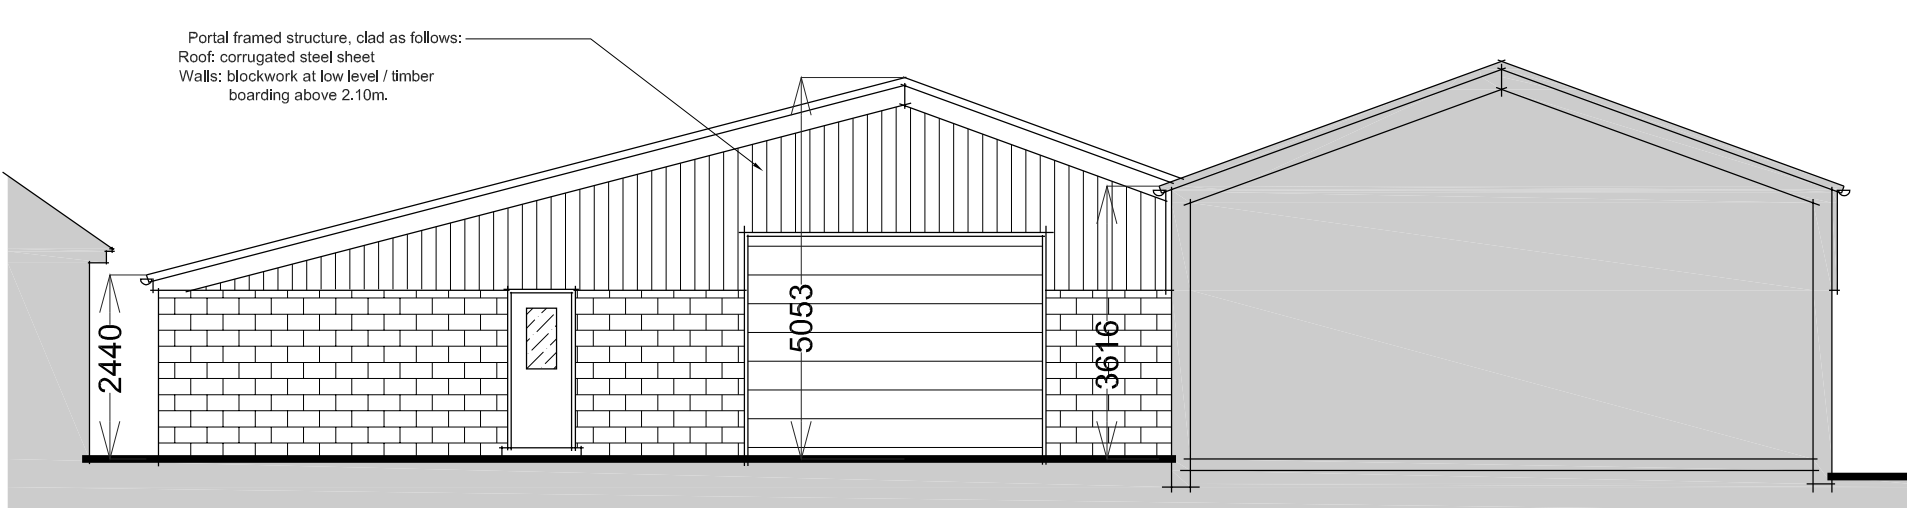

Proposed Northern Elevation (scale 1:100)

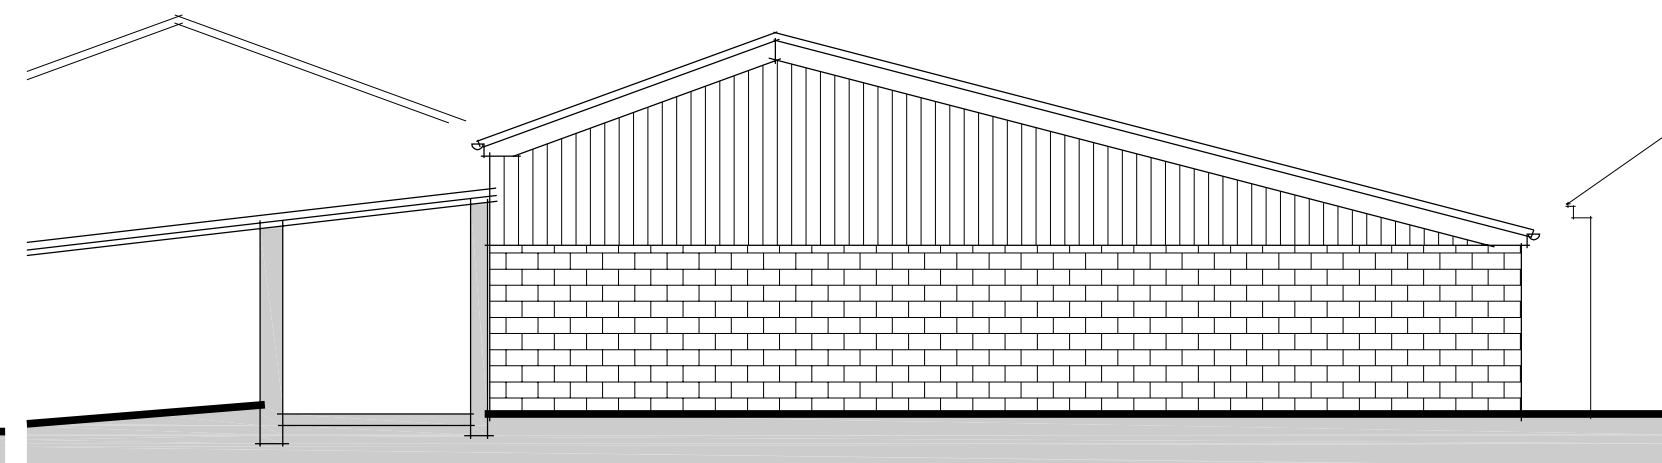

Proposed Southern Elevation (scale 1:100)

B (18.12.24): Planning amendments 1. A (21.11.24): Full planning submission.			
Revision:			
Project: Proposed Barn, at: Moorville Hall Farm, Leek Road, Stoke on Trent, Staffs.			
Title: Existing & Proposed Floor Plans & Elevations.			
Client: Moorville Hall Farm, Leek Road, Stoke on Trent, Staffs.			
Date: Oct 2024	Scale: 1:100, 1:500, 1:1250 & 1:10000 @ A1	Drawing No. 1623 A1/01	Rev. B