

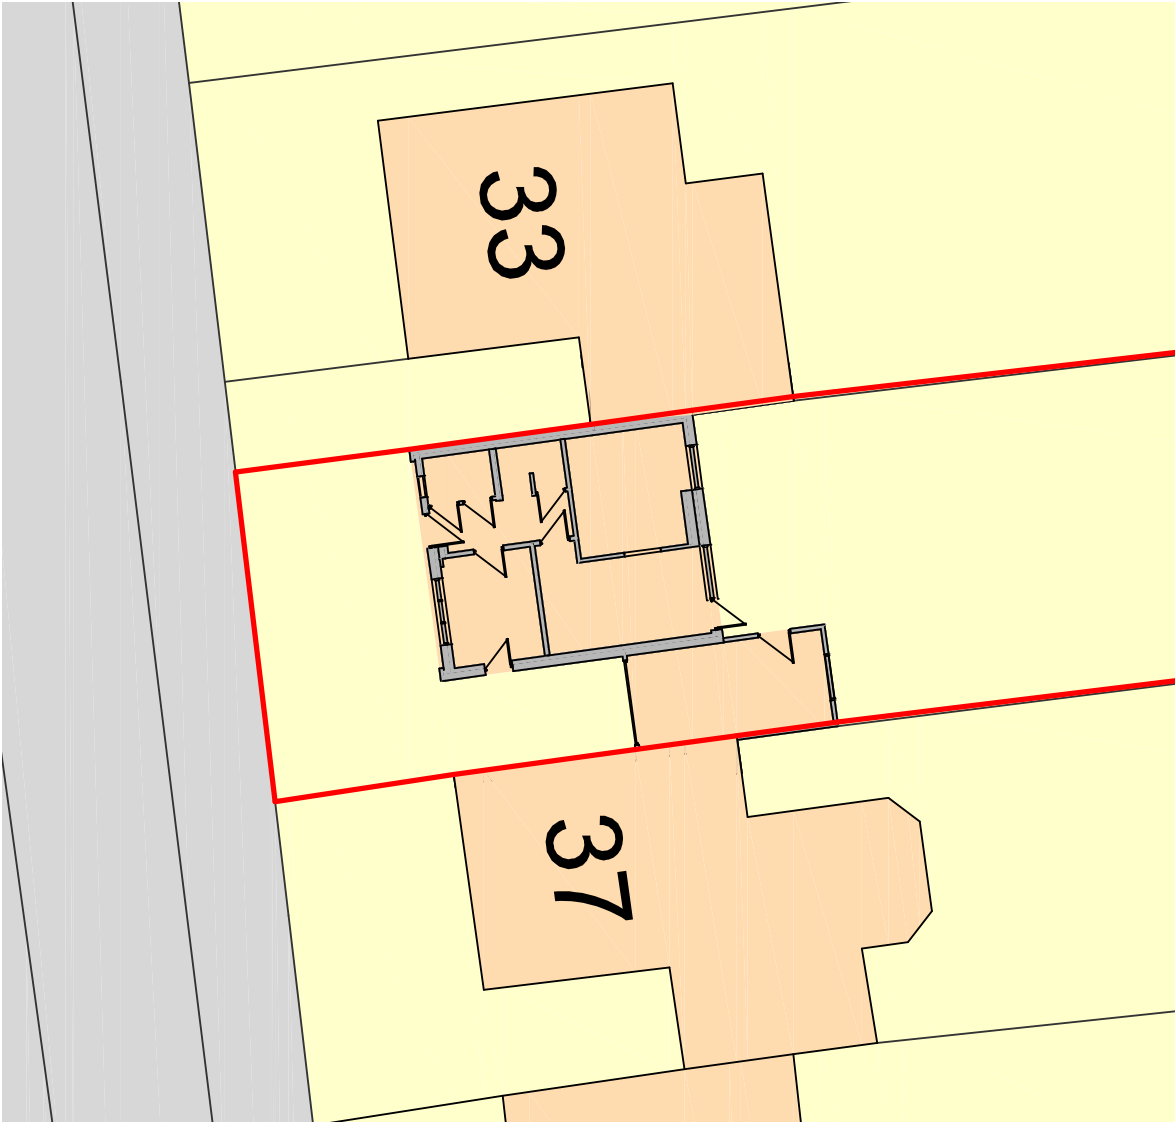



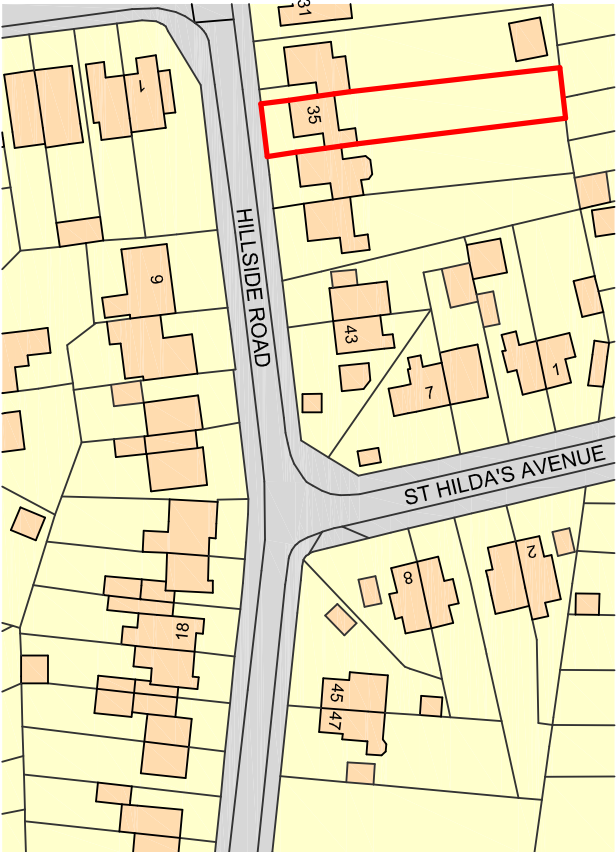


Site Plan as Existing


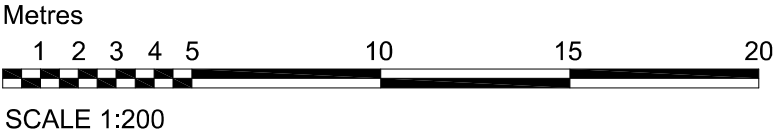


Ordnance Survey, (c) Crown Copyright 2024. All rights reserved. Licence number 100022432

Site Location Plan

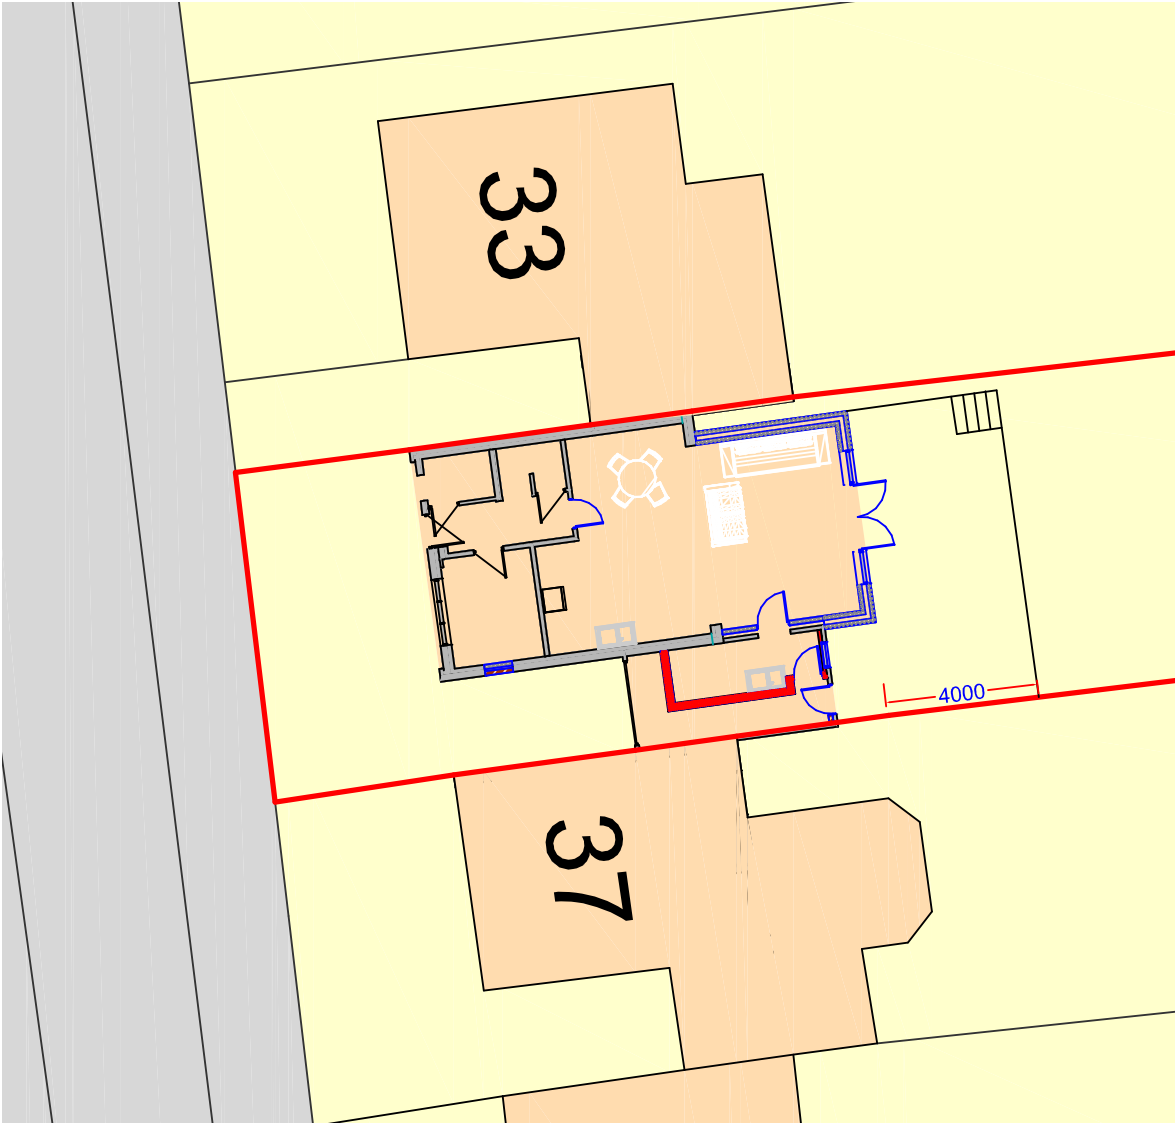 

Site Plan as Proposed

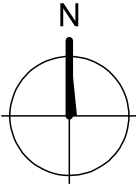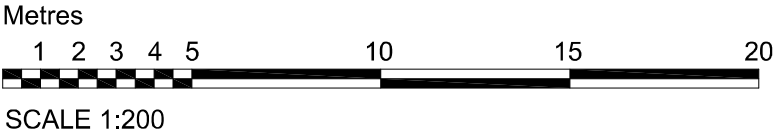

DBD Architectural
Consultancy Ltd ©2025

1. Copyright is vested with DBD Architectural Consultancy Ltd.
2. All dimensions to be checked on site before proceeding.
3. Contractor to check/adjust dimensions of new work to suit existing conditions. Do not assume existing structure or details are plumb, square or level.
4. Contractor must notify the architect of any discrepancies before proceeding.
5. All drawings to be read in conjunction with all other consultants drawings and specs.

Rev	Date	Description
B	30.01.25	Amendments made following comments
A	14.11.24	Amendments made following comments



DBD Architectural Consultancy

DBD Architectural Consultancy Ltd
50 Broad Street, Leek,
Staffordshire, ST13 5NS
01538 383118
mail@dbdconsultants.co.uk
www.dbdconsultants.co.uk

Mr & Mrs Riley
35 Hillside Road
Cheddleton
ST13 7JQ

Client

Single storey rear extension and part garage conversion with raised roof

Project

Title

Site Plans

Stage: Planning

Size: A3	Date: 19.04.24	Job No: 2414
Scale: 1:1250		
Drawing Number: PL 01B		