


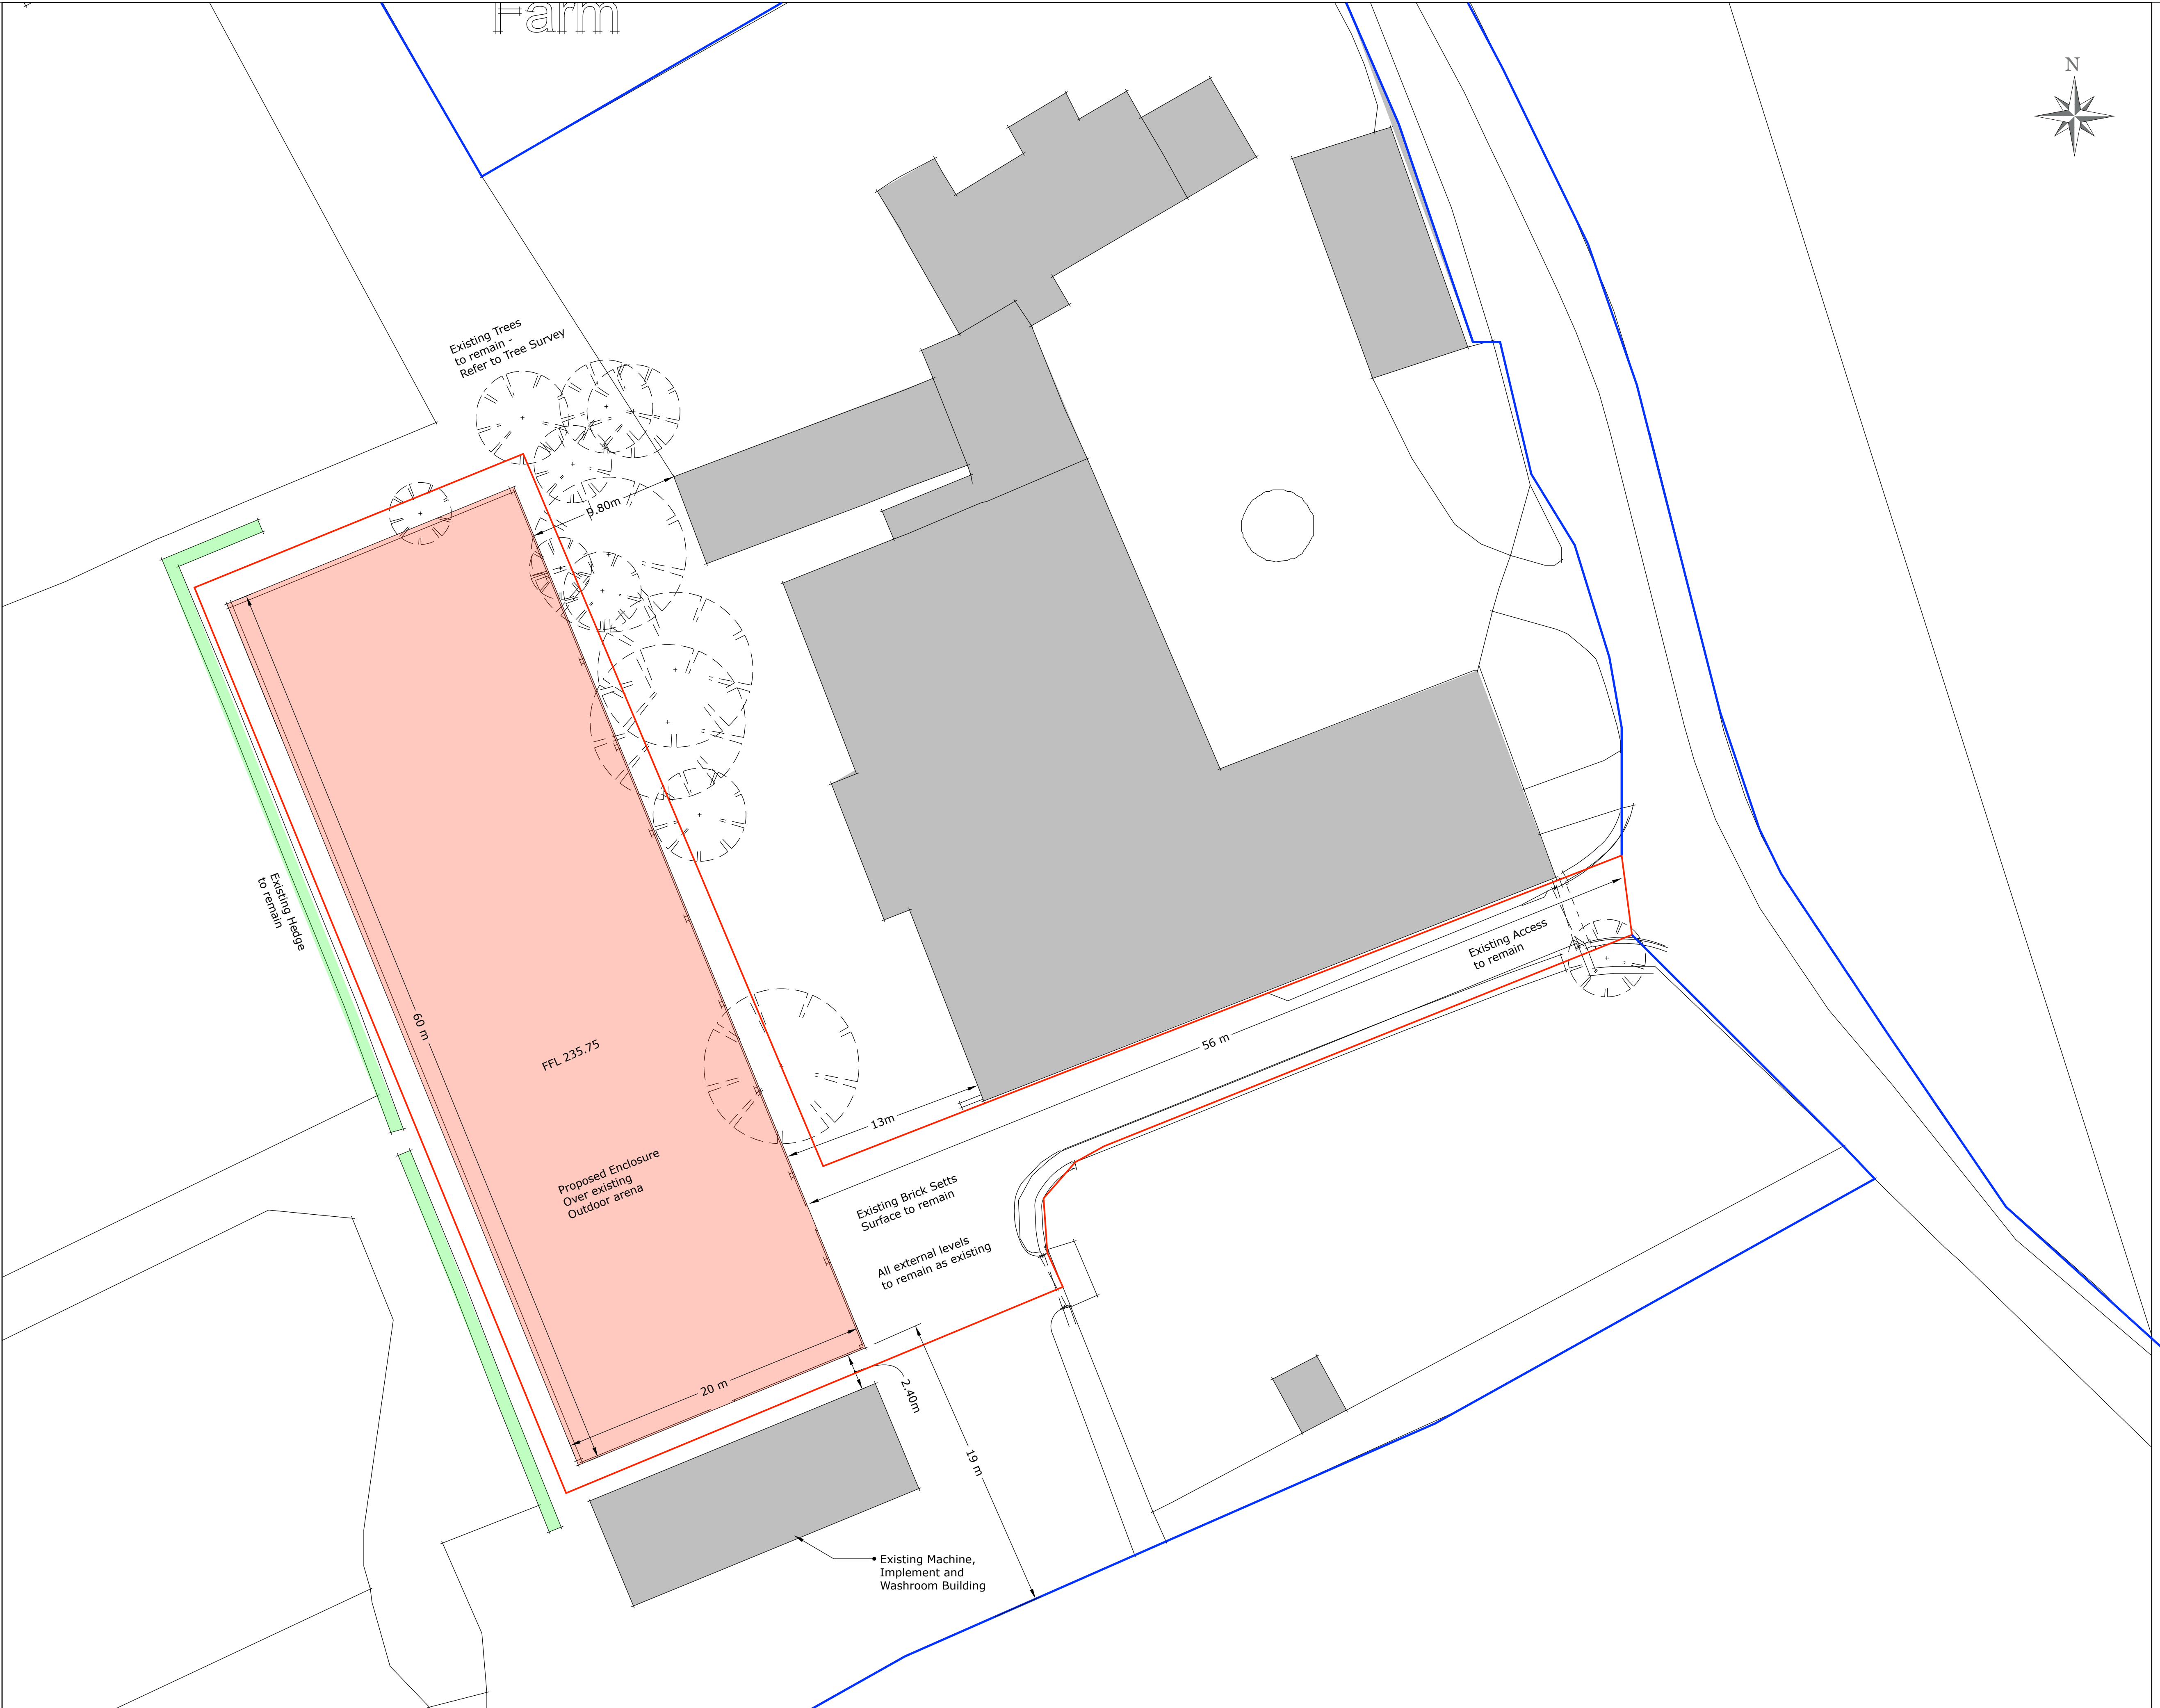

PROPOSED SITE PLAN 1 :200

© Philip Kelsall Associates
The use of these plans and specifications is restricted to the original use for which they were prepared. Re-use, reproduction or publication by any method in whole or in part is prohibited, unless authorised by Philip Kelsall Associates. Ownership of the design, plans and specifications is solely with Philip Kelsall Associates.

Rev.	Date	Remark
A	10-12-2024	Dimensions, trees and annotation added

Site Address
Little Longsdon Farm
City Lane, Longsdon,
Stoke-On-Trent ST9 9QU

Project
Proposed Covered Arena

Scale : As Denoted @ A1 Paper

Drawing No. LLF_SR_02_A

Drawing Title : Proposed Site Plan

Issue : PLANNING



47 Rockside Mow Cop ST7 4PG
Tel. 07889364105
Email phil@philipkelsall.co.uk